


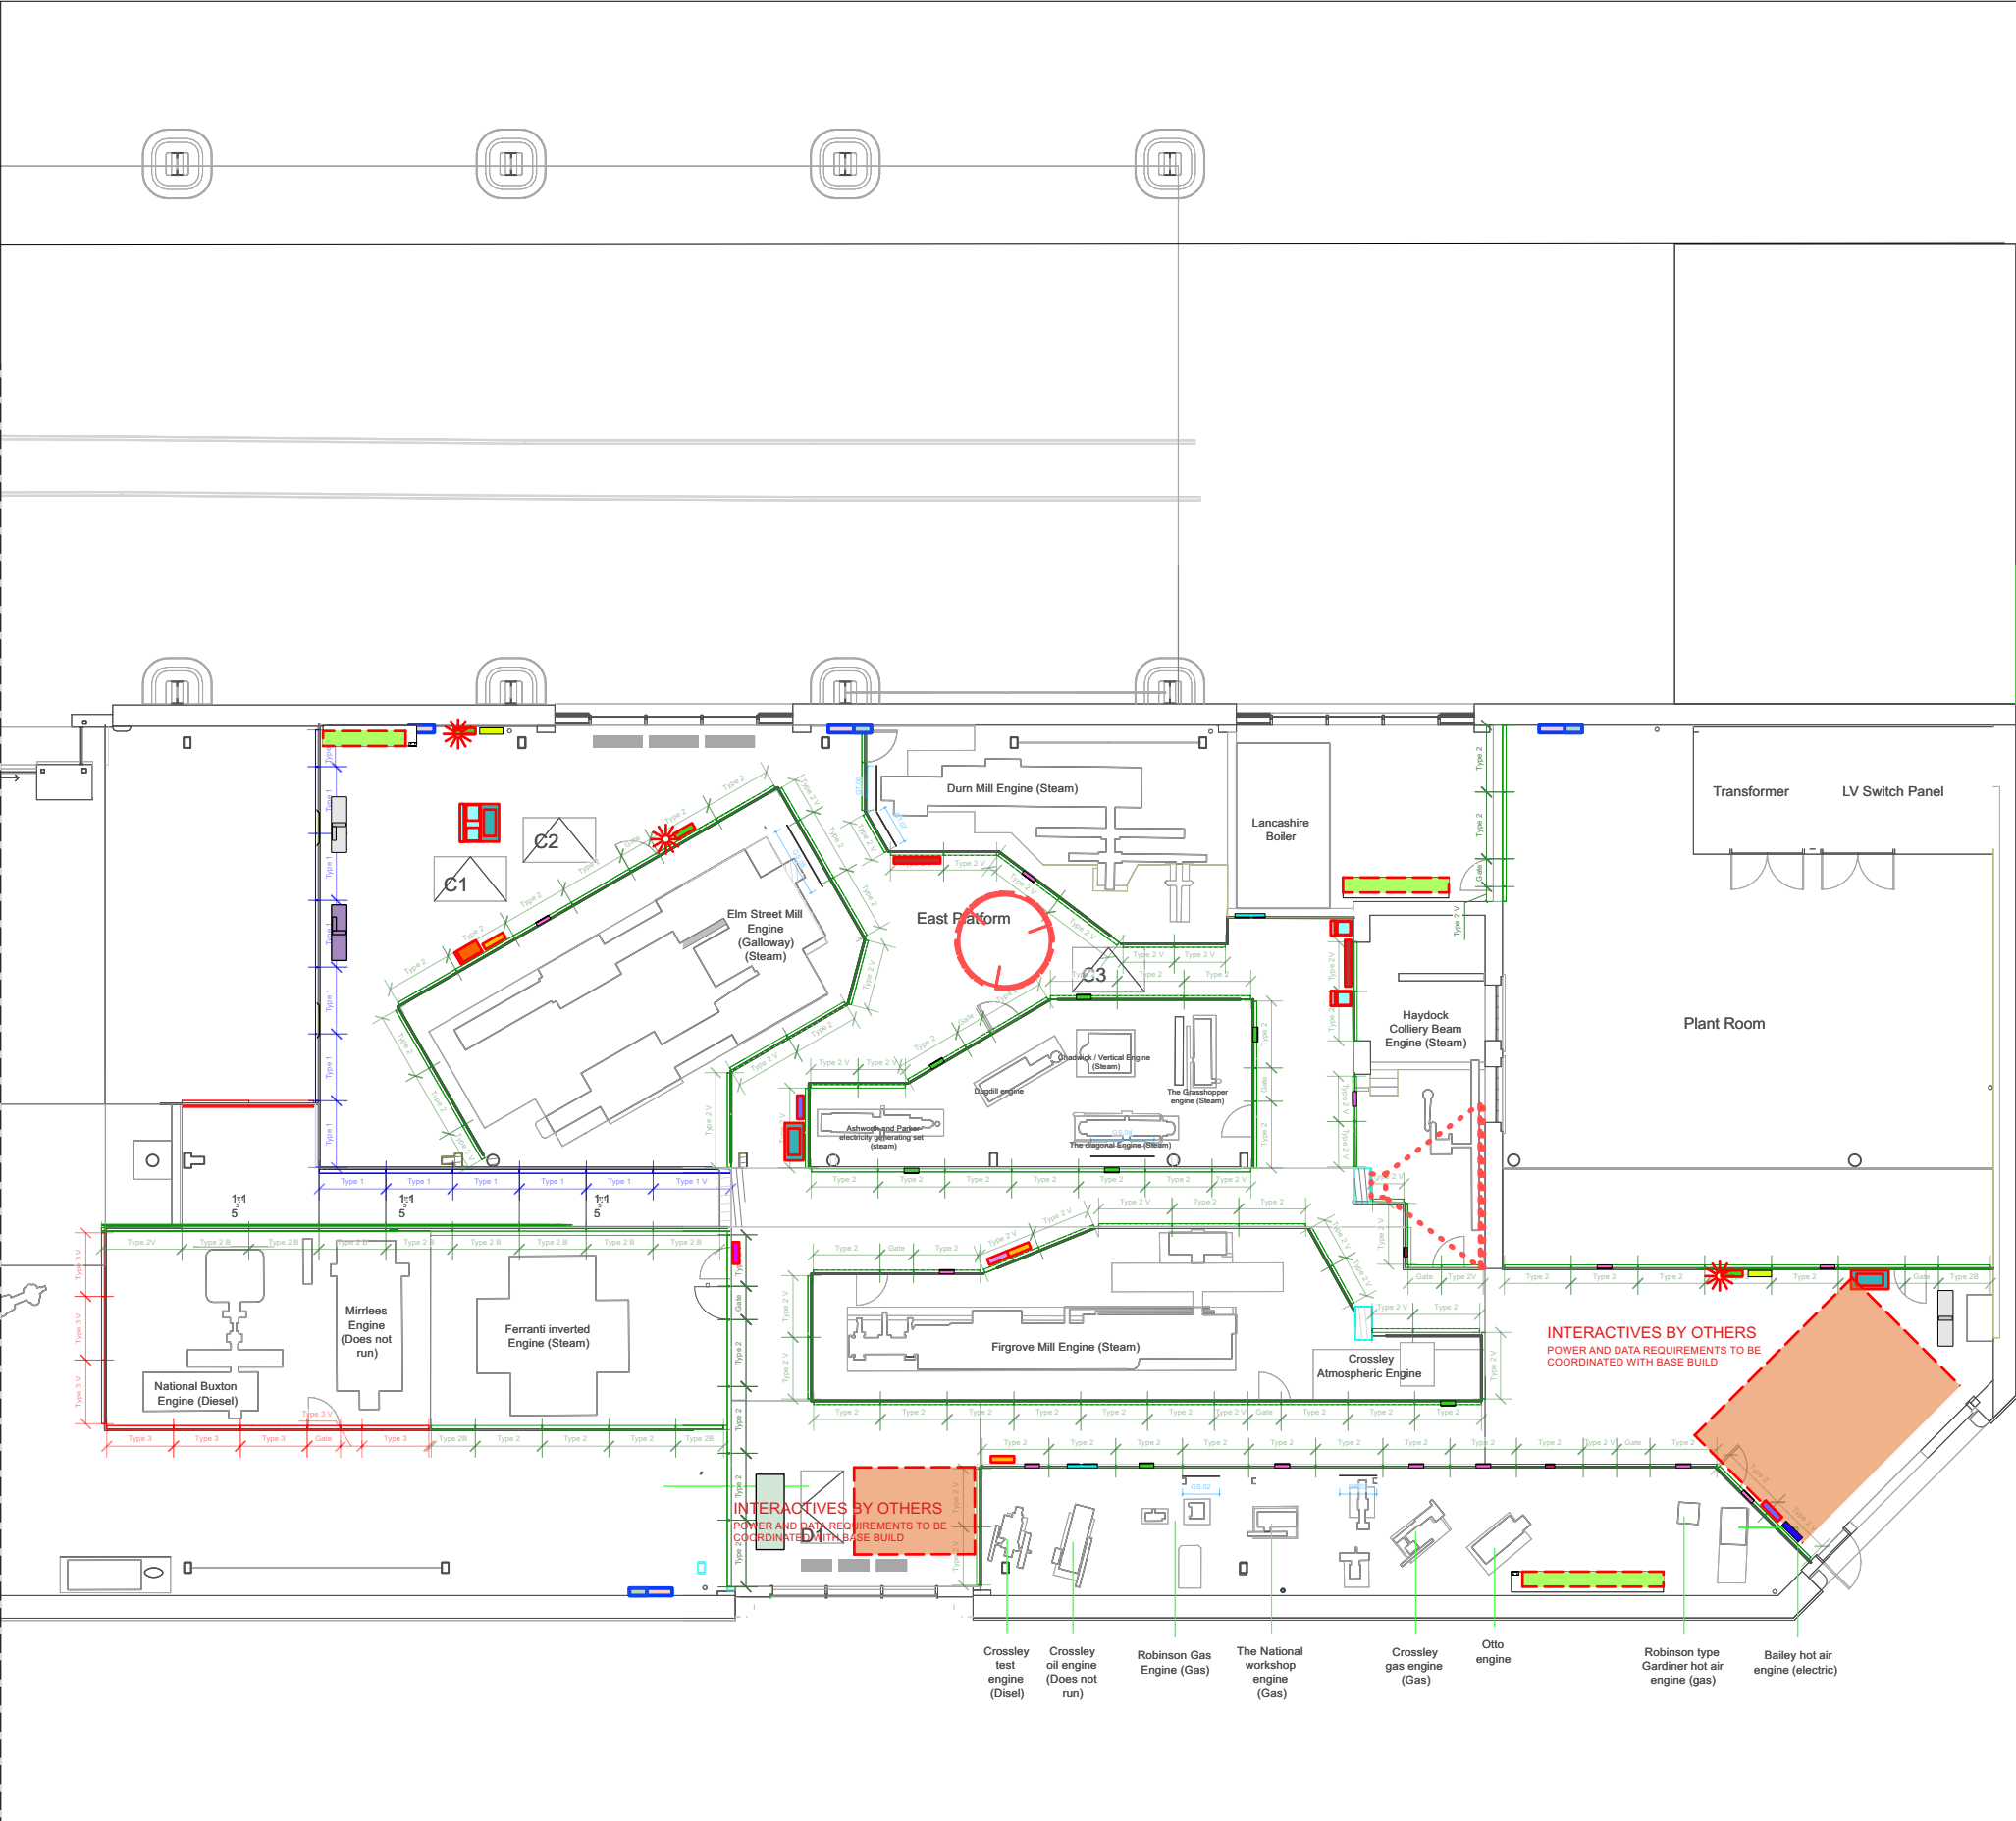

1 PLAN LAYOUT - SECTION 1: MAKING MORE
SCALE 1:200

- Type 1 - Standard rectangular panel 1800 mm width 1225 mm height. Side fixed.
- Type 1 V - Variable rectangular panel. 1225 mm height. Side fixed.
- Type 1 B - Bespoke raked profile rectangular panel. Variable dimensions. Side fixed.
- Type 2 - Standard rectangular panel 1800 mm width 1100 mm height. Top fixed.
- Type 2 V - Variable rectangular panel 1100 mm height. Top fixed.
- Type 2 B - Bespoke raked profile rectangular panel. Variable dimensions. Top fixed.
- Type 3 - Standard rectangular panel 1800 mm width 1100 mm height. Fixed into cobble.
- Type 3 V - Variable rectangular panel 1100 mm height.
- Type 3 B - Bespoke raked profile rectangular panel. Variable dimensions.
- Type 4 - Protective screen to historic working machines

- SECTION SIGN
- ATMOSPHERIC PROJECTION
- SECTION PANEL
- LARGE SCALE IMAGE
- FREE STANDING LARGE SCALE IMAGE
- CONTEMPORARY PERSON STORY
- SUB-SECTION PANEL, IMAGE + 2 X HISTORIC PERSON STORY
- SUB-SECTION PANEL, IMAGE + HISTORIC PERSON STORY
- SUB-SECTION PANEL, AV ONLY (NO IMAGE)
- SUB-SECTION PANEL, IMAGE ONLY
- SUB-SECTION PANEL, IMAGE + AV + HISTORIC PERSON STORY
- SUB-SECTION PANEL, IMAGE + AV
- ENGINE LABEL, BALUSTRADE MOUNTED
- ENGINE LABEL + IMAGE, BALUSTRADE MOUNTED
- ENGINE LABEL + TACTILE ILLUSTRATION / INTERACTIVE, BALUSTRADE MOUNTED
- ENGINE LABEL, FLOOR MOUNTED (TIED TO DECK / SET WORKS)
- AV LABEL, BALUSTRADE MOUNTED
- INTERACTIVE LABEL, FREE STANDING
- OBJECT CASE
- ILLUMINATED DRAWING / INTERACTIVE
- SLOPED INTERACTIVE AV TOUCH SCREEN
- BENCH + SIT AND PAUSE PROMPT
- BENCH
- BENCH + ARM REST
- BENCH + ARM REST
- ATMOSPHERIC AUDIO / CONTEMPORARY PERSON STORY ACCOMPANYING AUDIO
- INTERACTIVE AREAS
- SIT AND PAUSE AREAS
- WALL MOUNTED SERVICE PANELS
- WORKSHOP MODEL

CLIENT
SCIENCE MUSEUM GROUP

THIS DRAWING IS COPYRIGHT OF STUDIO MUTT LTD.
DO NOT SCALE FROM THIS DRAWING. STUDIO MUTT LIMITED TAKES NO RESPONSIBILITY FOR ANY DIMENSIONS OBTAINED BY MEASURING OR SCALING FROM THIS DRAWING AND NO RELIANCE MAY BE PLACED ON SUCH DIMENSIONS.

THE SIZING OF ALL STRUCTURAL & SERVICE ELEMENTS MUST BE CHECKED AGAINST THE RELEVANT ENGINEERS' DRAWINGS. ANY OMISSIONS OR DISCREPANCIES BETWEEN DRAWING INFORMATION SHOULD BE BROUGHT TO THE ATTENTION OF THE CONTRACT ADMINISTRATOR.

CDM REGISTER: FLAGGED HAS ISSUES RELATING TO CONSTRUCTION (DESIGN AND MANAGEMENT) TO BE ADDRESSED DURING DESIGN DEVELOPMENT TO BE READ IN CONJUNCTION WITH DESIGN RISK REGISTER AND RESIDUAL RISK REGISTER.

ALL DRAWINGS TO BE READ IN CONJUNCTION WITH RELEVANT SPECIFICATIONS AND RELEVANT CONSULTANT REPORTS / INFORMATION.

FOR COP PACKAGES DRAWINGS REPRESENT DESIGN INTENT ONLY. DETAILED DESIGN RESPONSIBILITY LIES WITH SPECIALIST SUB-CONTRACTOR. FOR EXTENT OF COP PACKAGES REFER TO SPECIFICATIONS.

LANDSCAPE ELEMENTS SHOWN INDICATIVELY. PLEASE REFER TO LANDSCAPE ARCHITECTS INFORMATION.

ALL INTERNAL LAYOUTS ARE INDICATIVE ONLY. ALL THE FURNITURE SHOWN IS FOR ILLUSTRATION ONLY.

SURROUNDINGS AND COORDINATES BASED ON TOPOGRAPHICAL SURVEY 'XXXX XXXXX' BY XXXXXXXX.

PLANNING

NOTES:

REVISION NOTES

REV	DESCRIPTION	BY	CHK	QCA	DATE
2	LBC Planning Application	HM	TL	JC	28/06/2024
1	LBC Planning Application	TL	JC	GB	21/06/2024

REV	DESCRIPTION	BY	CHK	QCA	DATE
2	LBC Planning Application	HM	TL	JC	28/06/2024
1	LBC Planning Application	TL	JC	GB	21/06/2024

MUTT
STUDIO MUTT LTD.

91 Kempston Street
Liverpool
L3 9HE
E: hello@studiomutt.com

SITE PLAN - KEY

AUTHOR
Studio MUTT Architects

TITLE
PLAN - INTERPRETATION SECTION 1

PROJECT	SCALE	SIZE
SIM POWER HALL	1:200	A3
DRAWING No	REVISION	
161-MUTT-201-L00	2	