



NOTES:
This drawing is to be read in conjunction with all relevant Design Safety Risk Assessments.
DO NOT SCALE FROM DRAWING.
WRITTEN DIMENSIONS ONLY.
ALL DIMENSIONS TO BE CHECKED & VERIFIED ON SITE PRIOR TO CONSTRUCTION.

- LEGEND:
- Site boundary/existing building
- Proposed extension

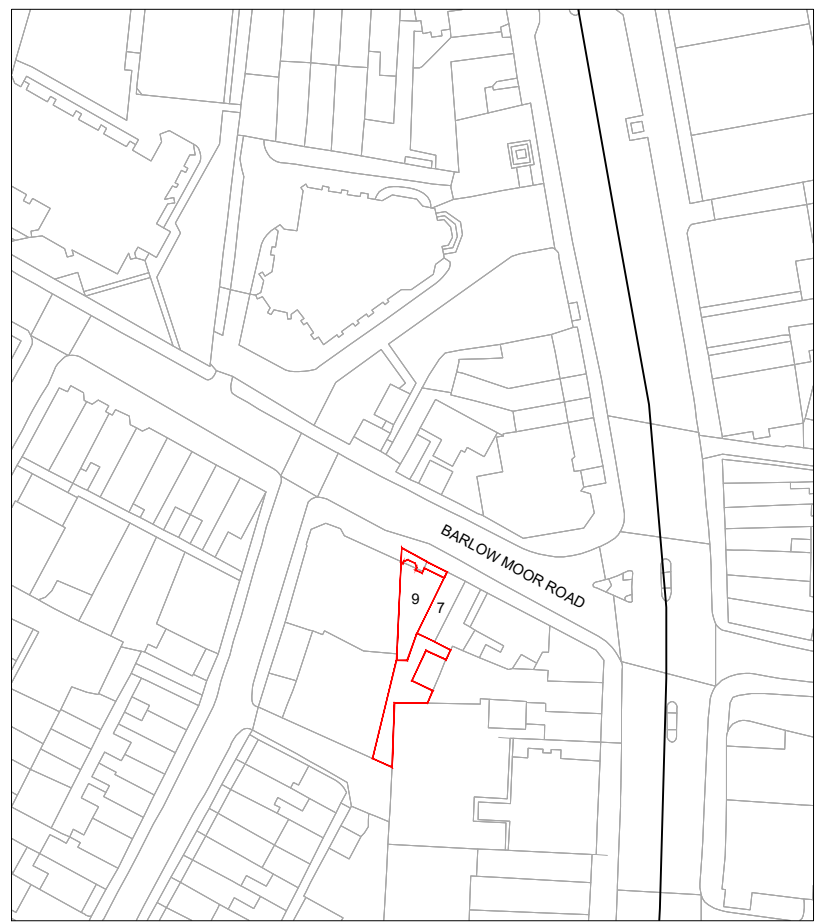

LOCATION PLAN
1:1250

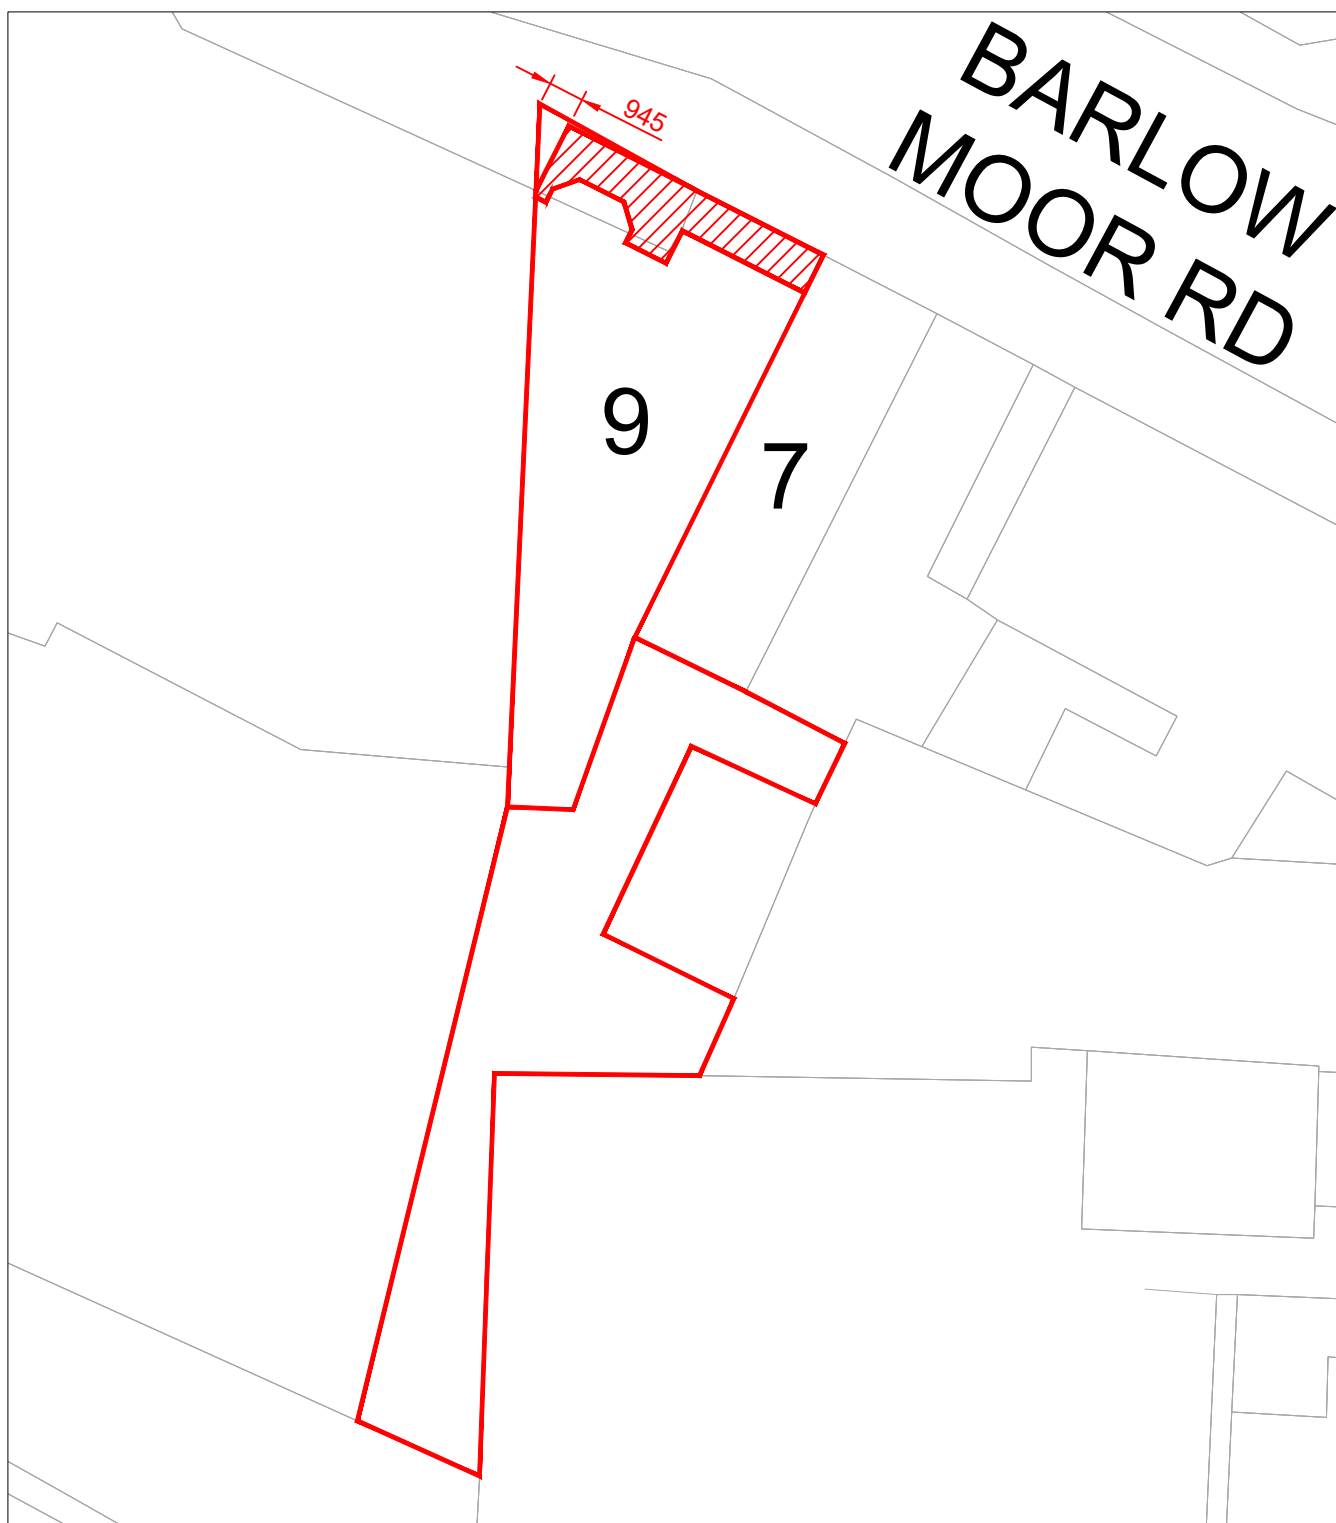

SITE PLAN
1:200

Revision	ISSUED FOR PLANNING.				JH	15/08/24
	Description					
Revisions						

Project	Proposed single storey extension to front 9 Barlow Moor Road, Didsbury M20 6TN		
Client	Mr B Rashidi		
Title	Location & Site Plans Existing		

Scale	Drawn	Checked	Approved
As noted	JH		
Date	Aug 2024	Date	Date

Project number	Drawing number	Revision
240605	0001	P01