




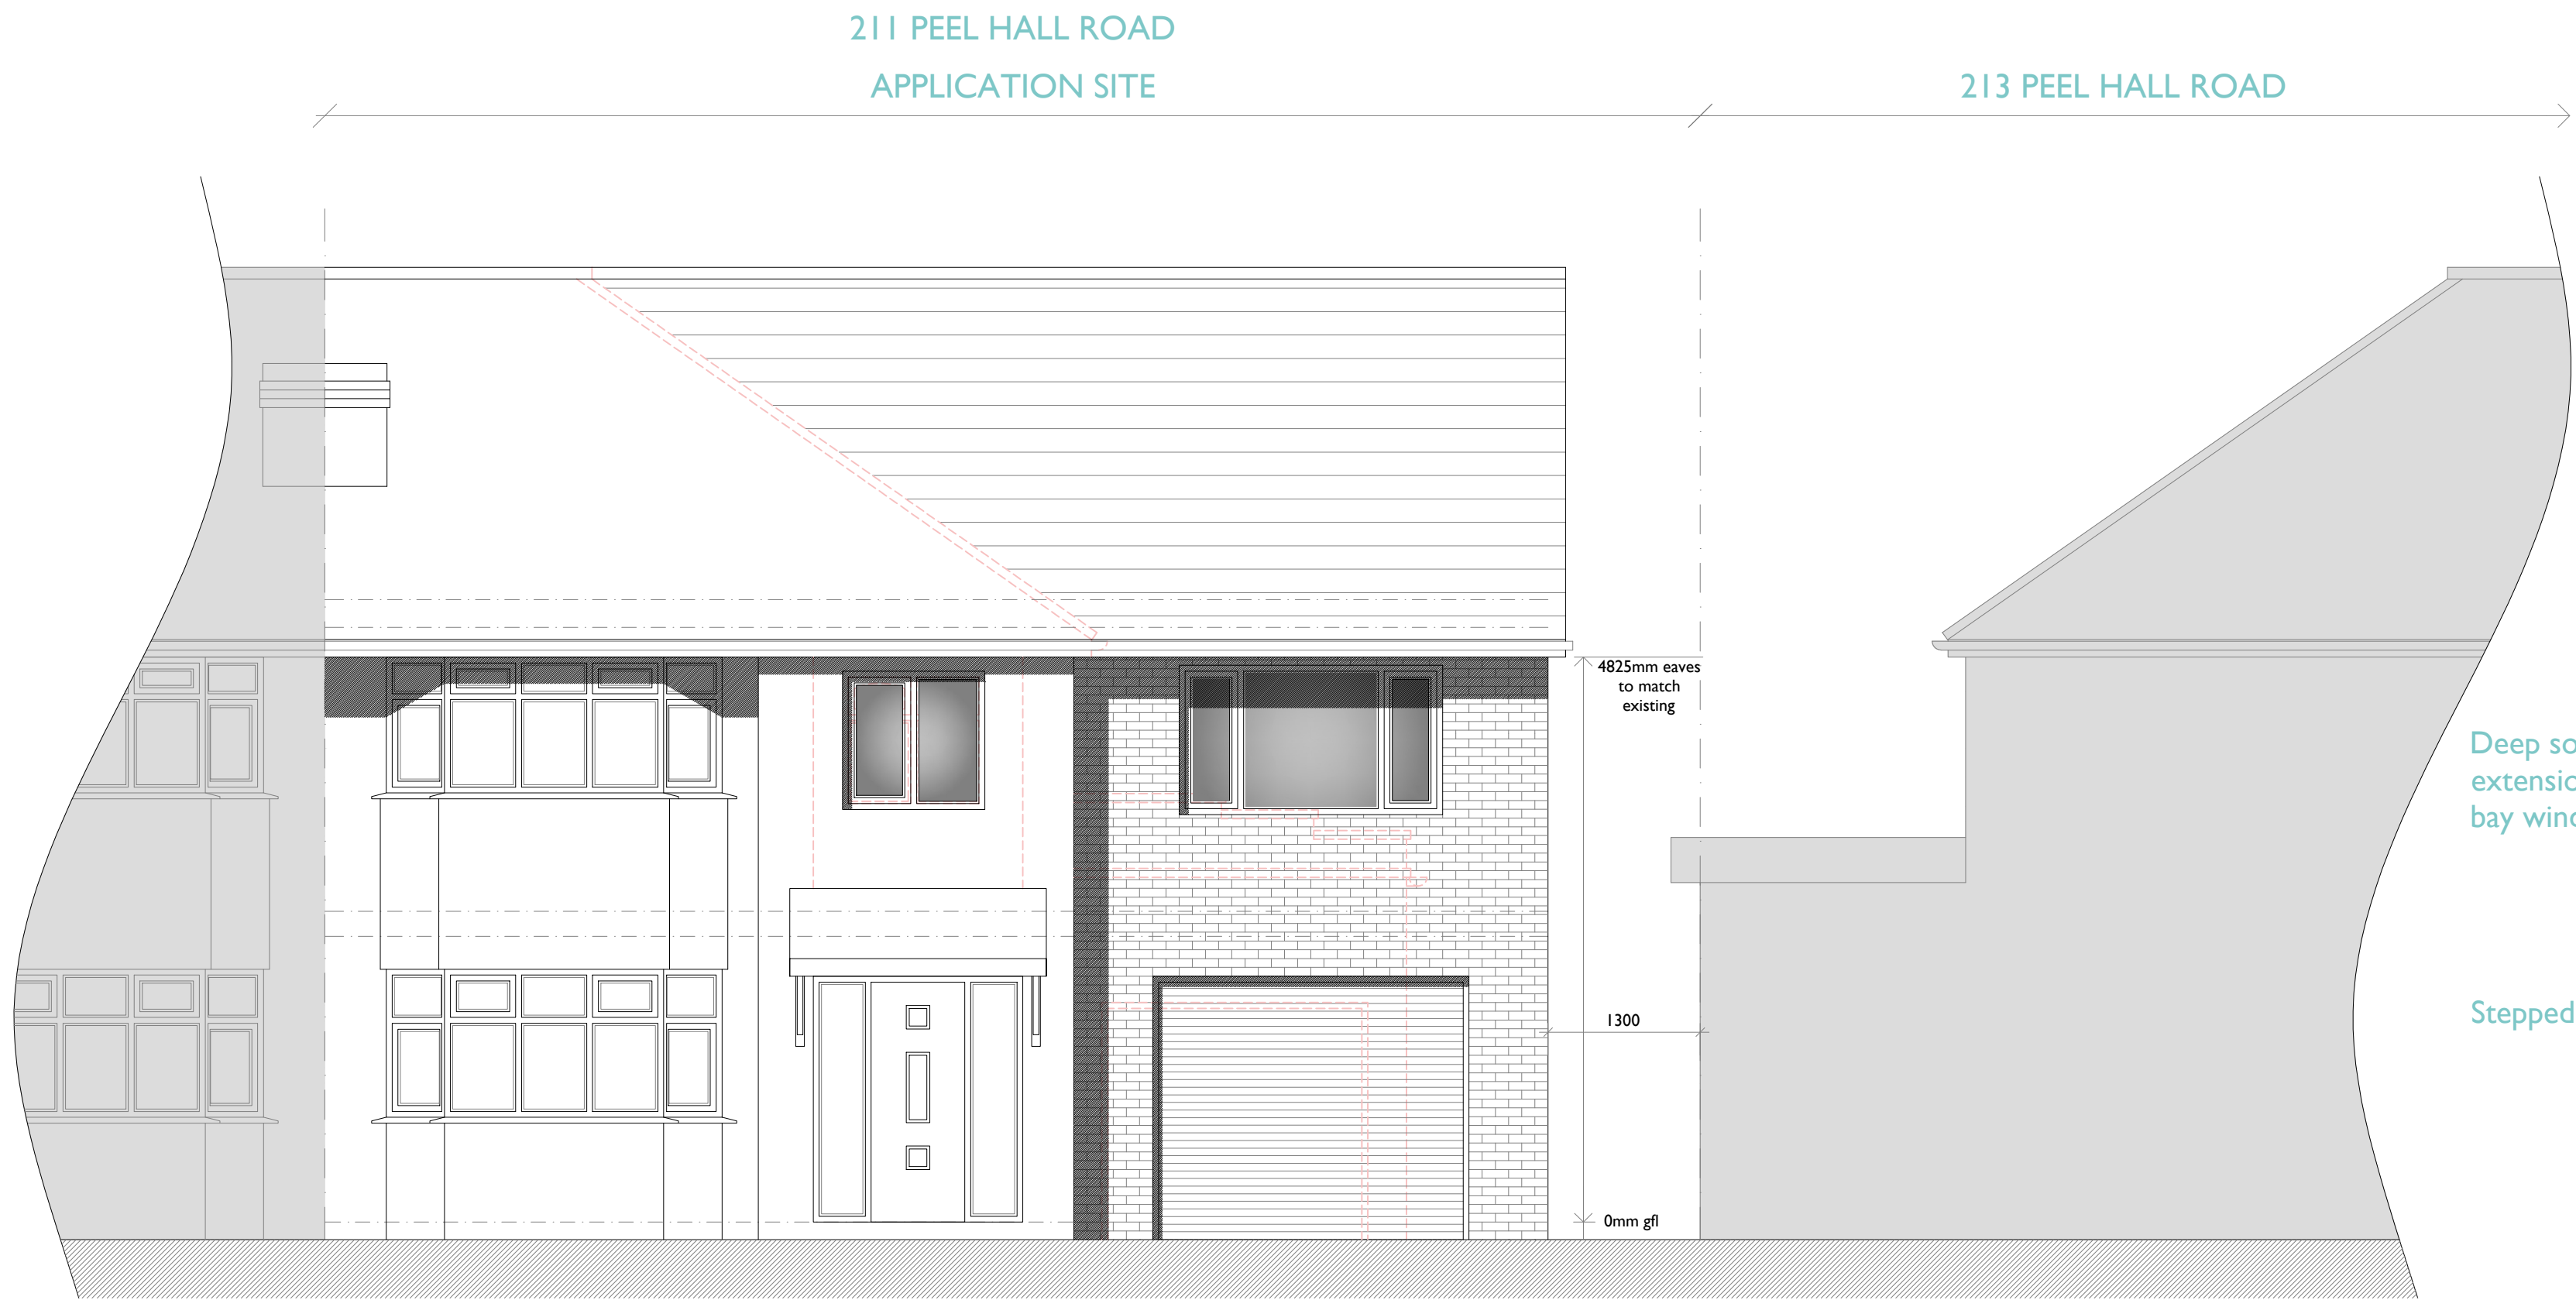

front elevation
(west facing)

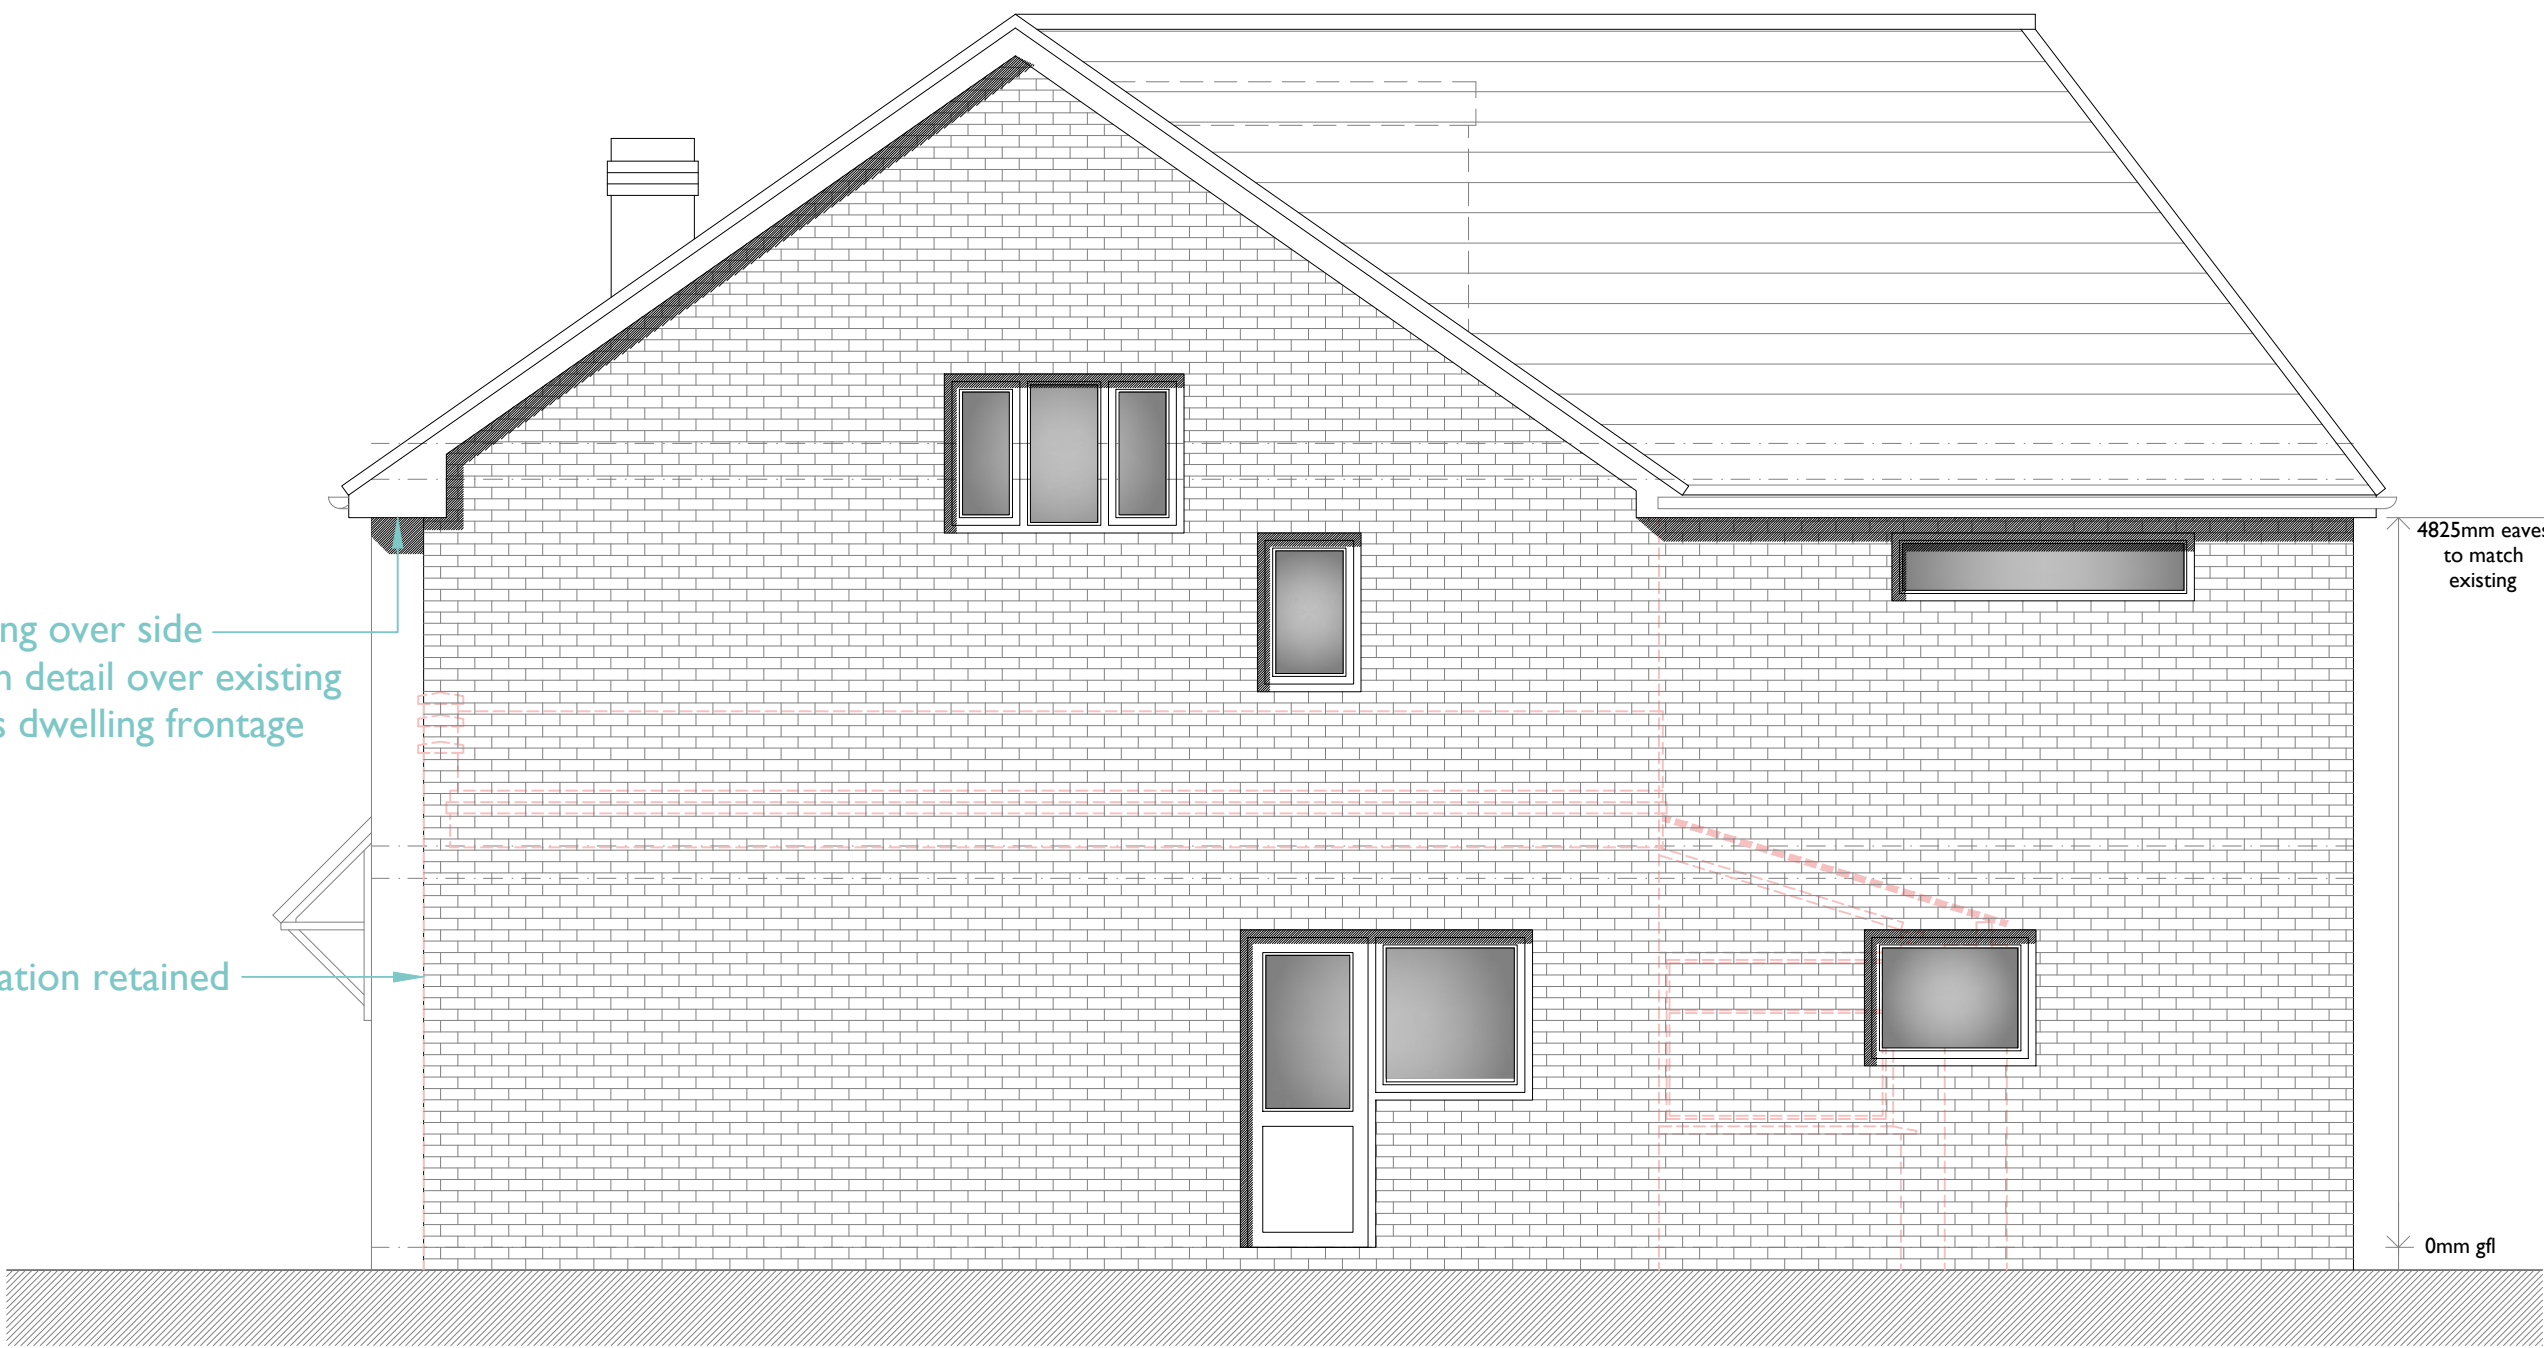

side elevation
(south facing)

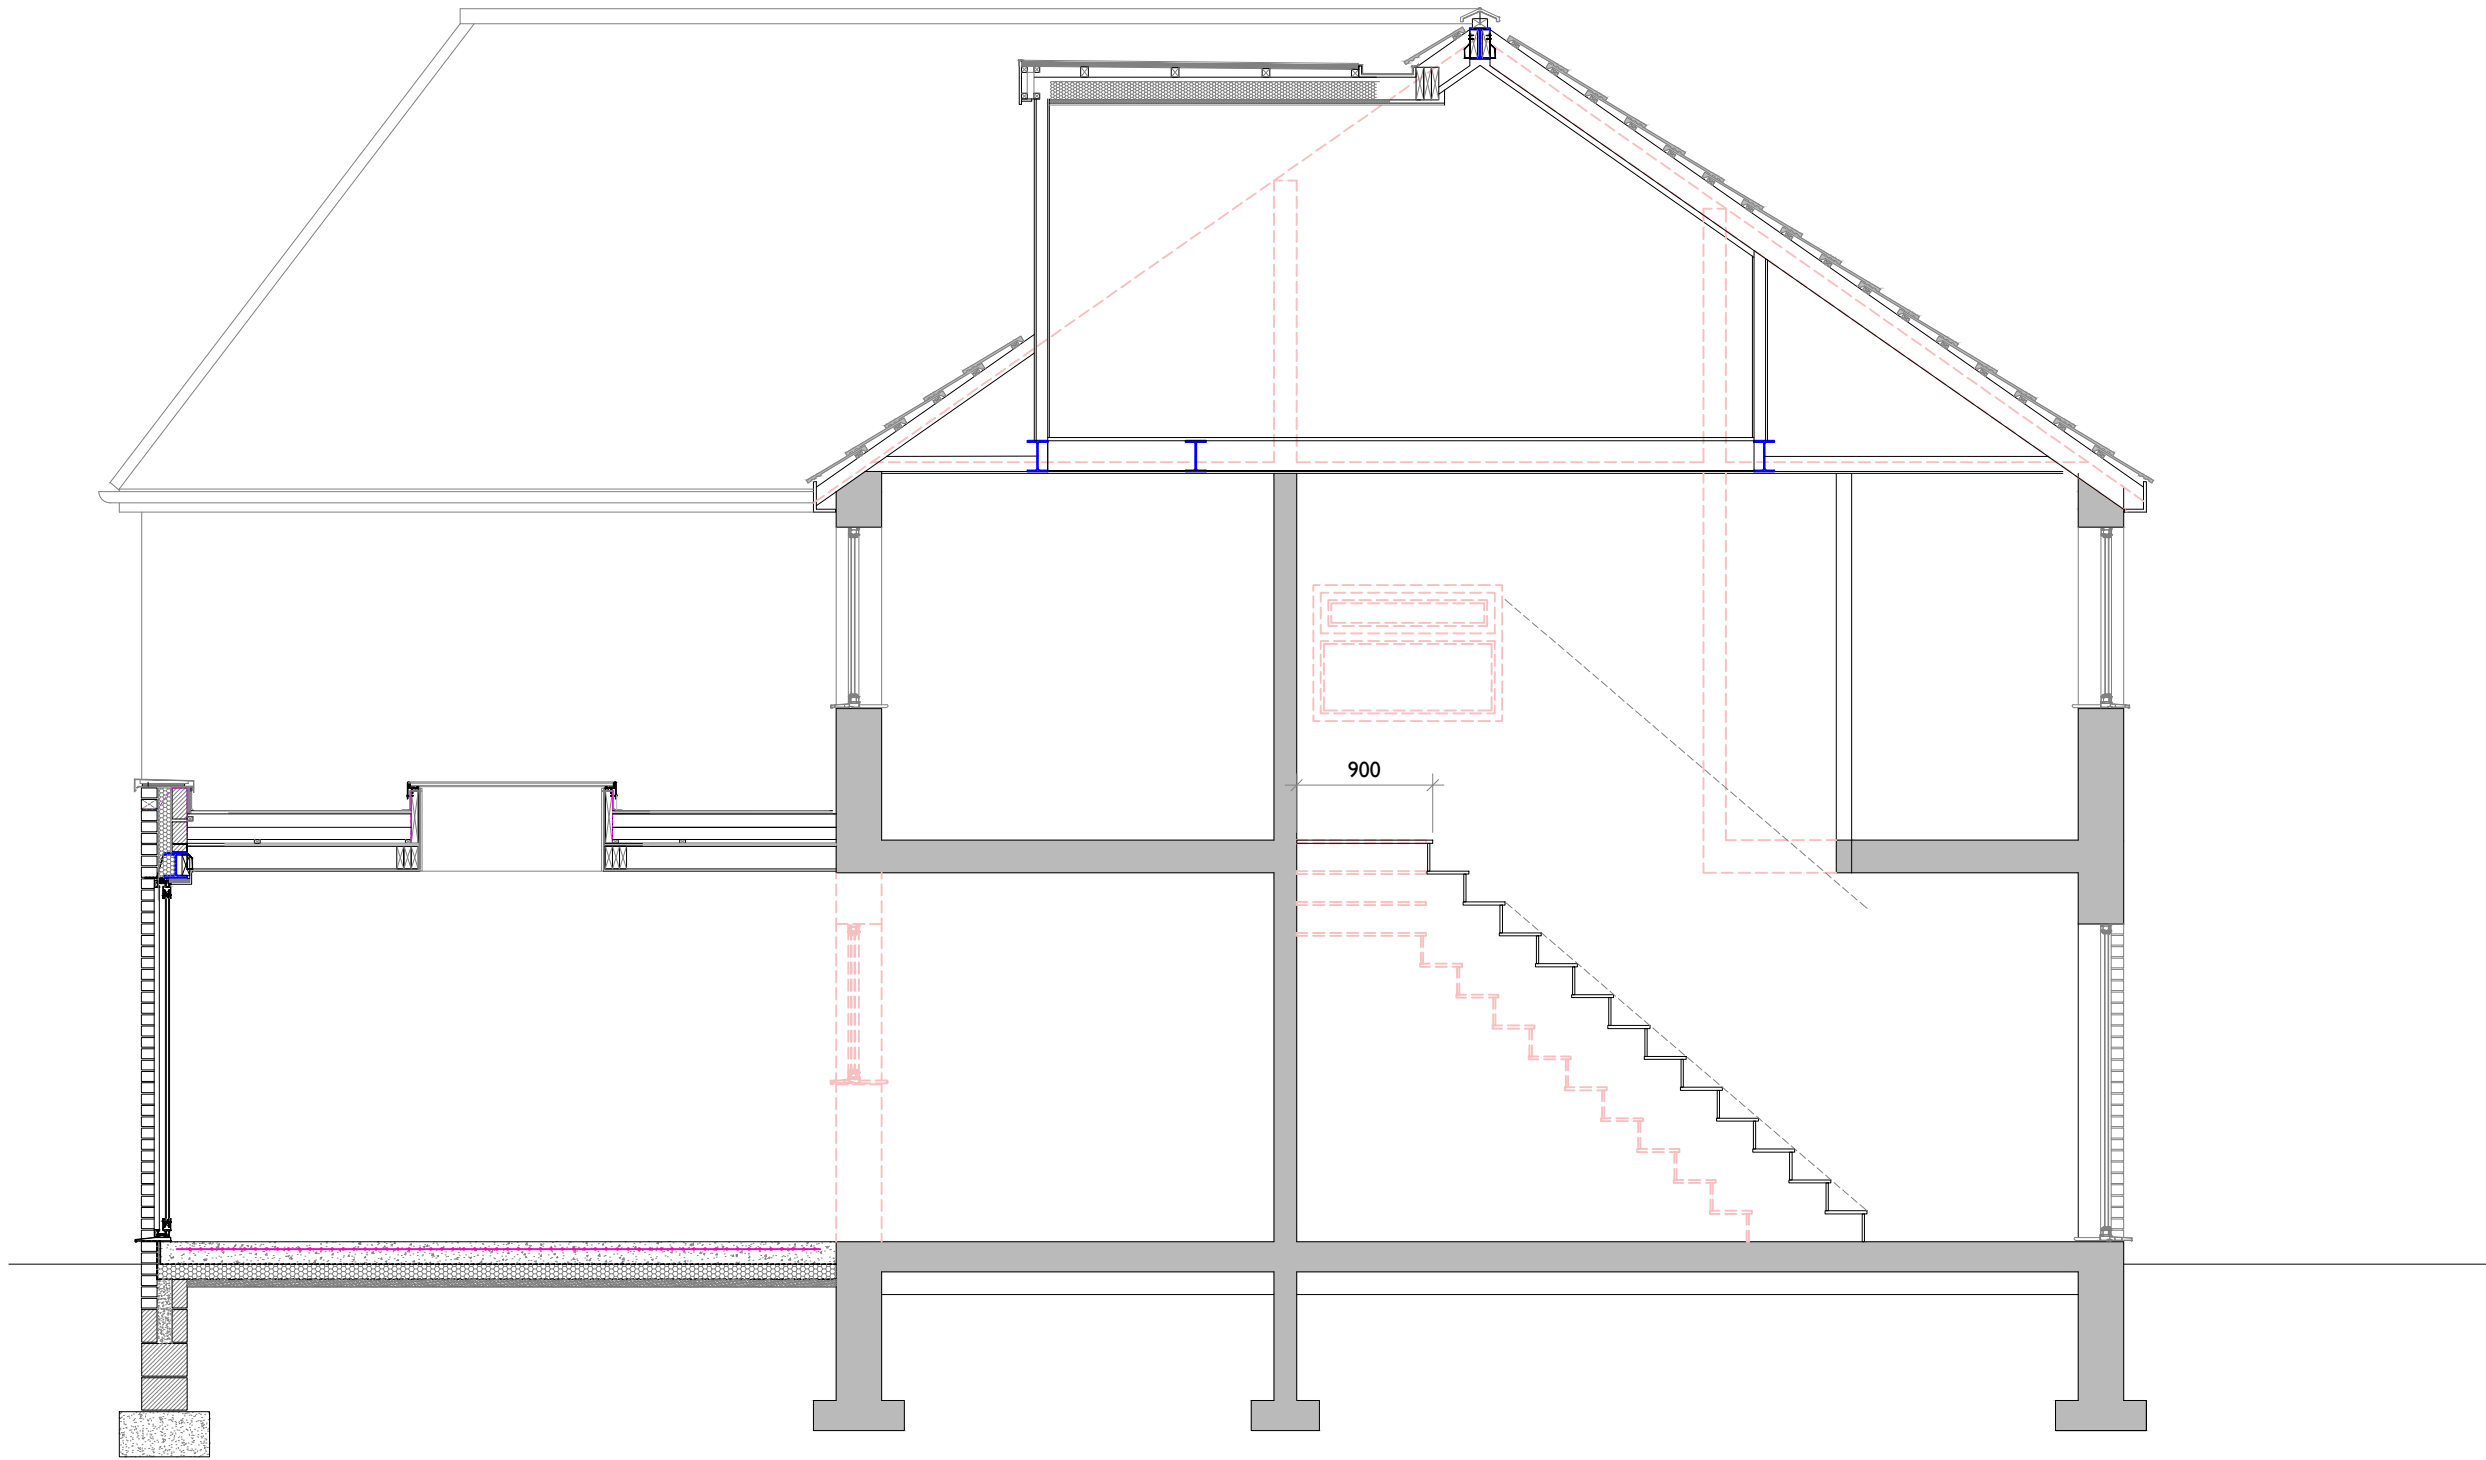

skeleton section



rear elevation
(east facing)

Materials Schedule

External walls	Brickwork facade to match existing Hanging tiles to dormer in grey colour Aluminium proprietary capping to parapet wall in matt grey finish
Roof	Interlocking concrete roof tiles to match existing Rubber or GRP finish to flat roof
Doors & Windows	Aluminium framed sliding door fittings in colour: anthracite grey uPVC framed fittings in colour: anthracite grey

- notes:
- red dashed lines indicate extent of existing construction to be removed
 - shaded areas indicate extent of existing construction to be retained

SKY architecture, design & consulting	e: james@skyarchitecture.co.uk	Client Mr. Andy Flynn	Drawing Title Proposed Elevations	Job Number 24018	Date May 2024	Paper Size A1	Revision A - Extent of proposed works reduced throughout - Aug '24 B - General updates to scheme throughout - Aug '24
	t: 07743644720	Site Address 211 Peel Hall Road, Wythenshawe, M22 5HJ		Drawing Number 103 revB	Stage Planning	Scale 1:50	