


This drawing is protected by copyright and the information contained therein is the property of William McCall.
The drawing must not be copied and the information contained therein may not be used or disclosed without written permission of and in the manner permitted by William McCall.

0 1 2 3 4 5M


Scale 1:50@ A1

0 1 2 3 4 5 6 7 8 9 10M


Scale 1:100@ A1

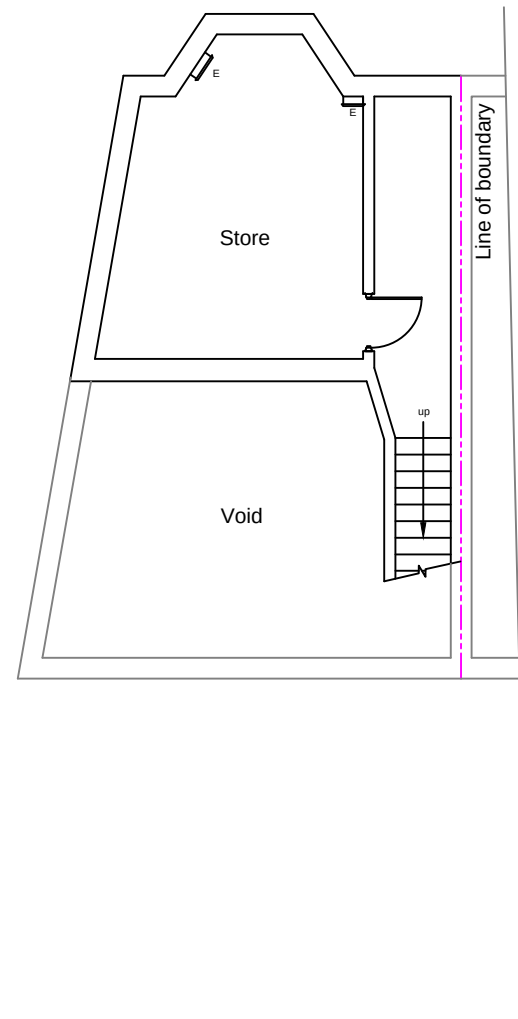

Existing Basement Floor Plan

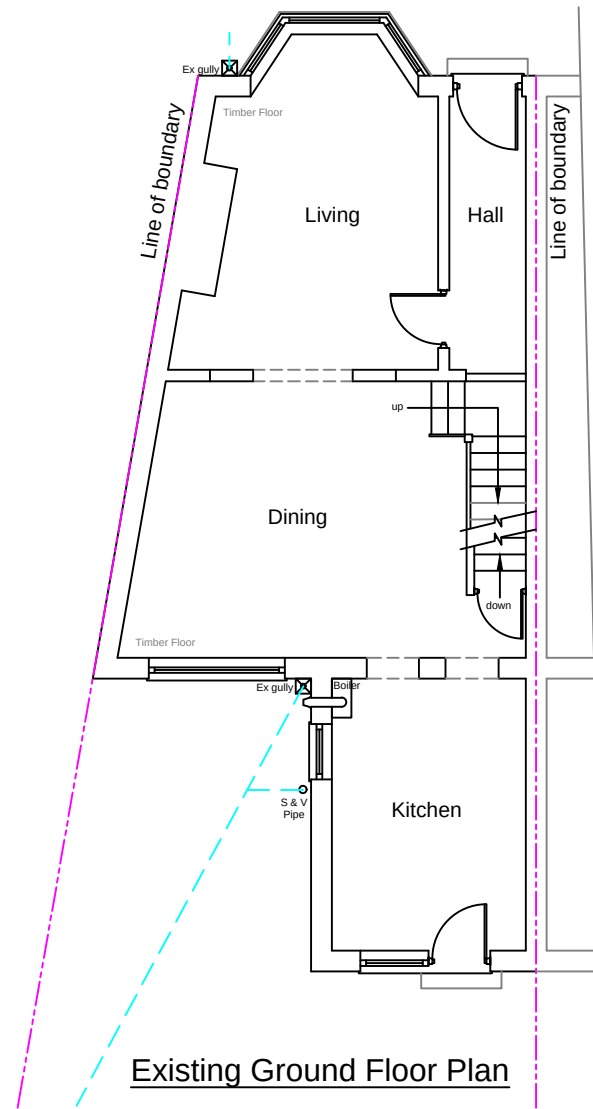

Existing Ground Floor Plan
1:100

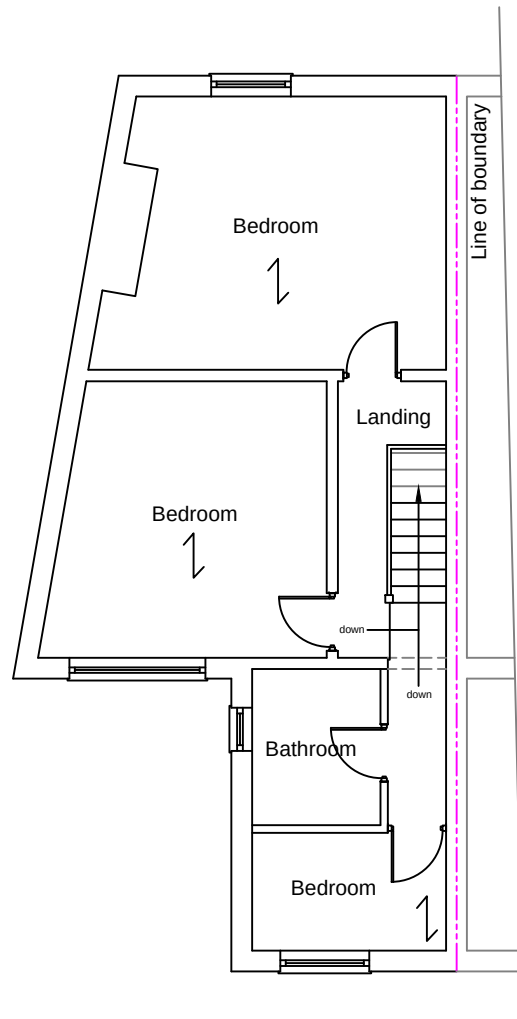


Existing First Floor Plan




Existing Front Elevation




Existing Side Elevation
1:100

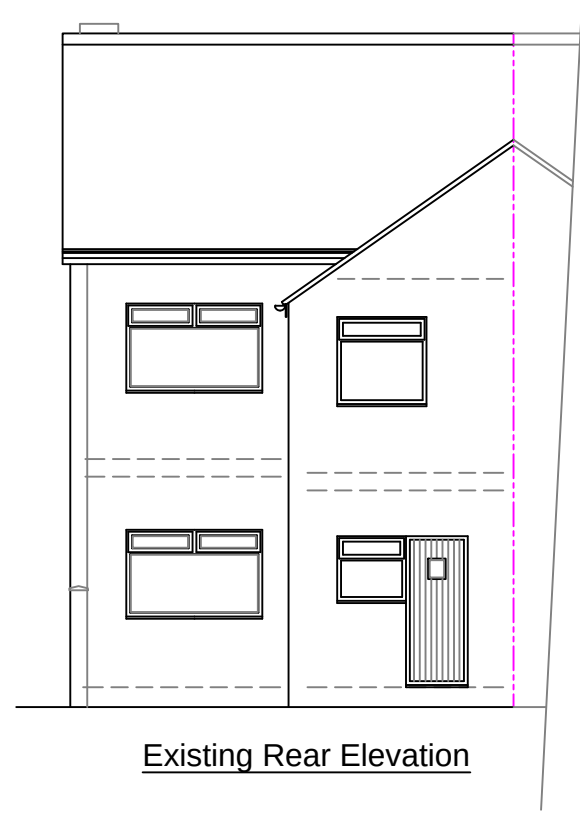


Existing Rear Elevation

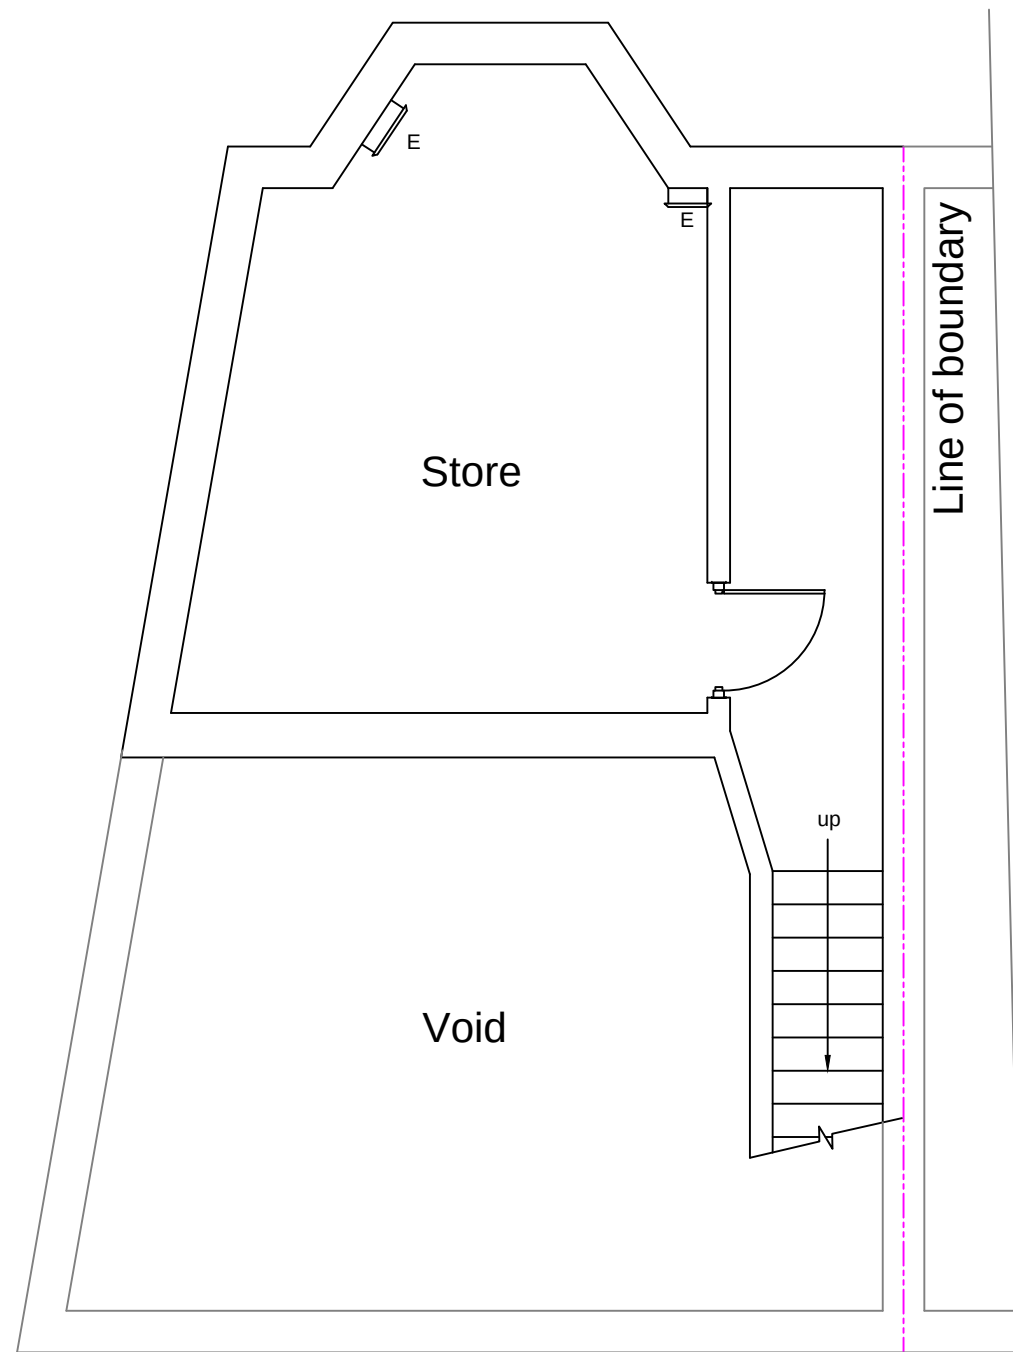

Proposed Basement Floor Plan

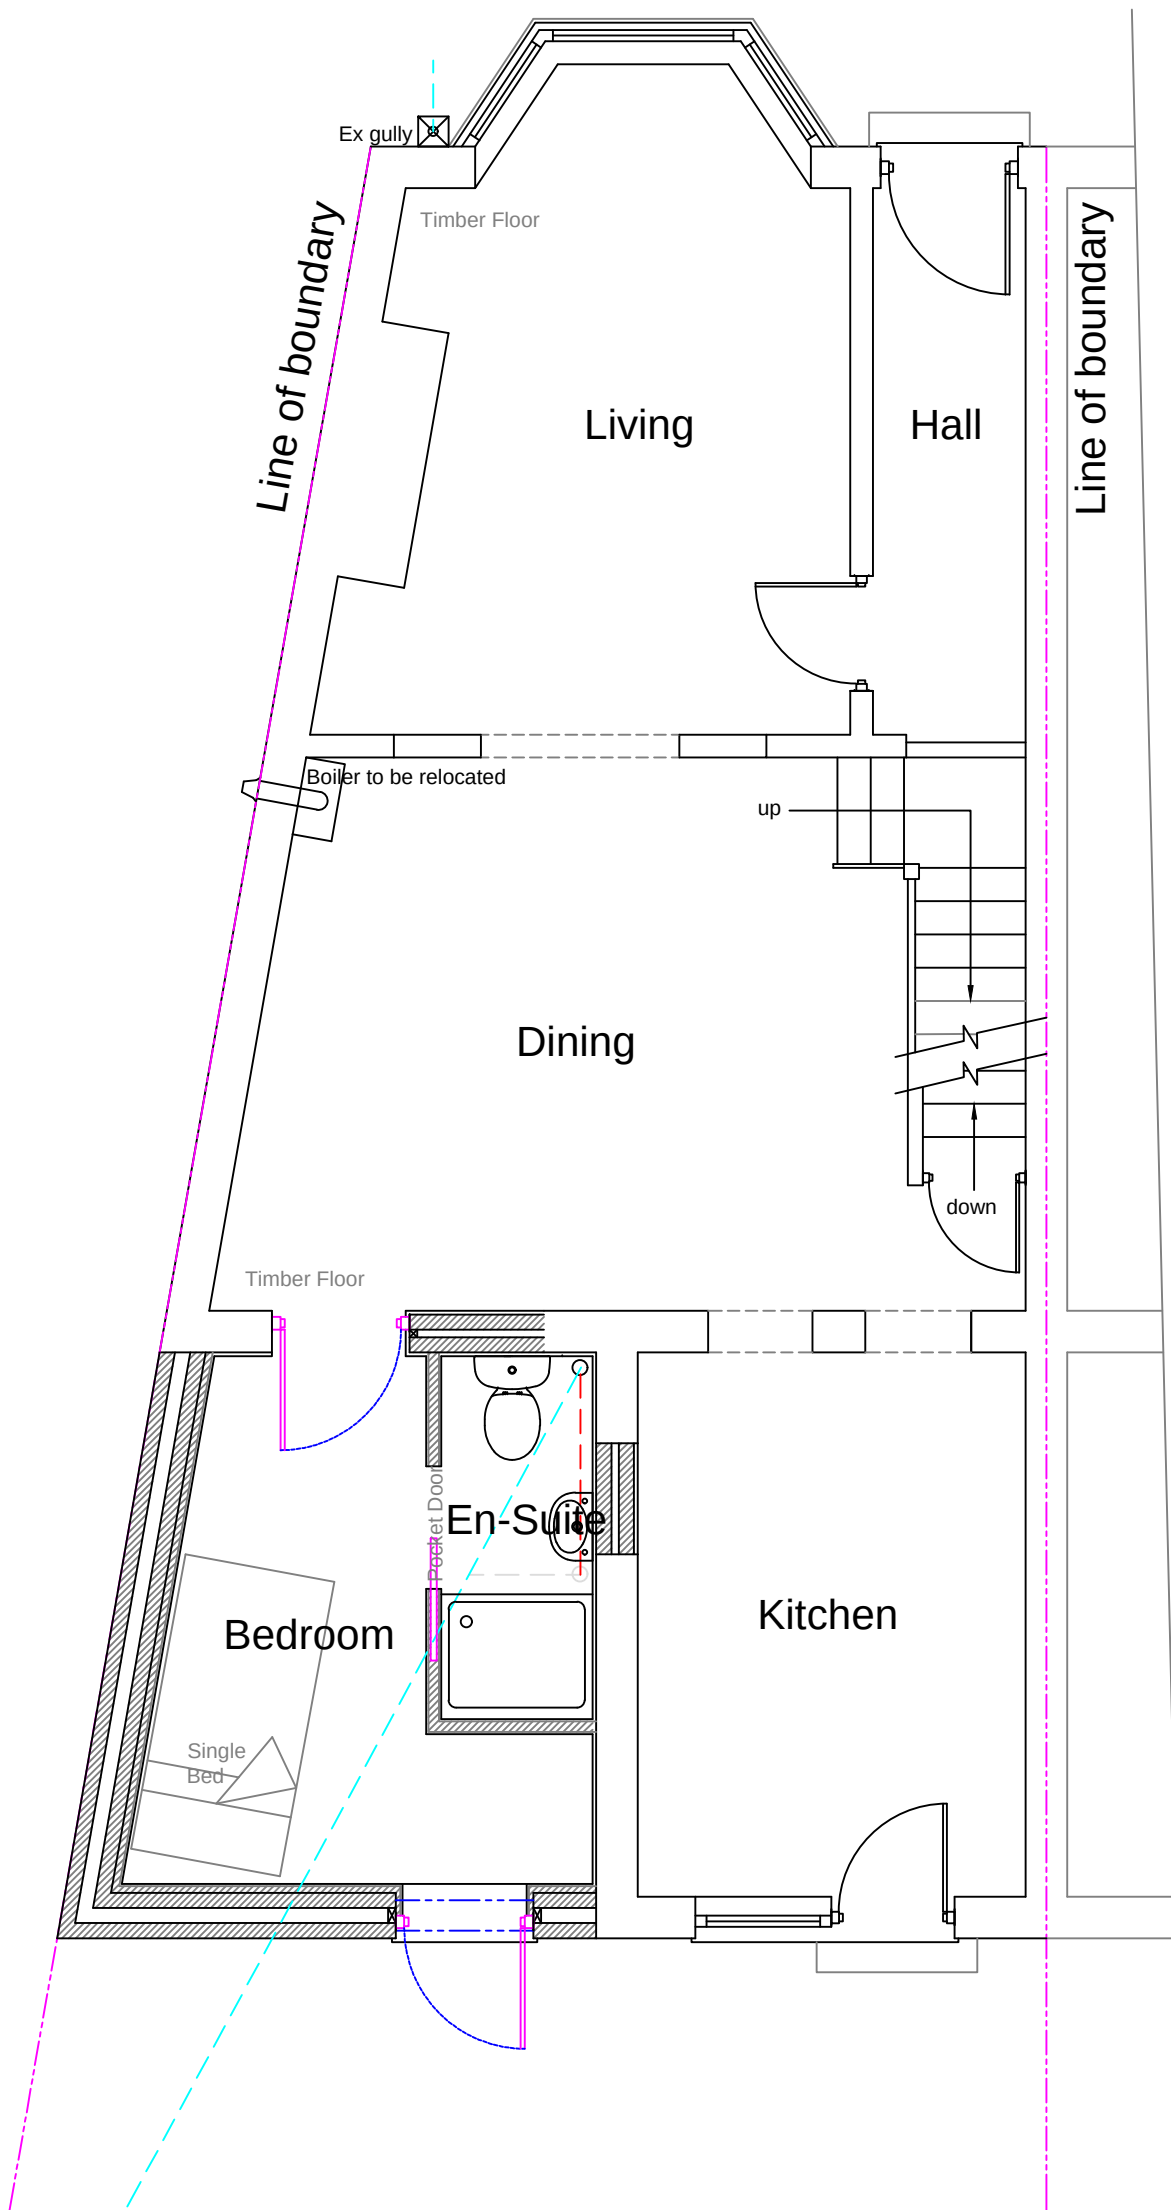


Proposed Ground Floor Plan
1:50

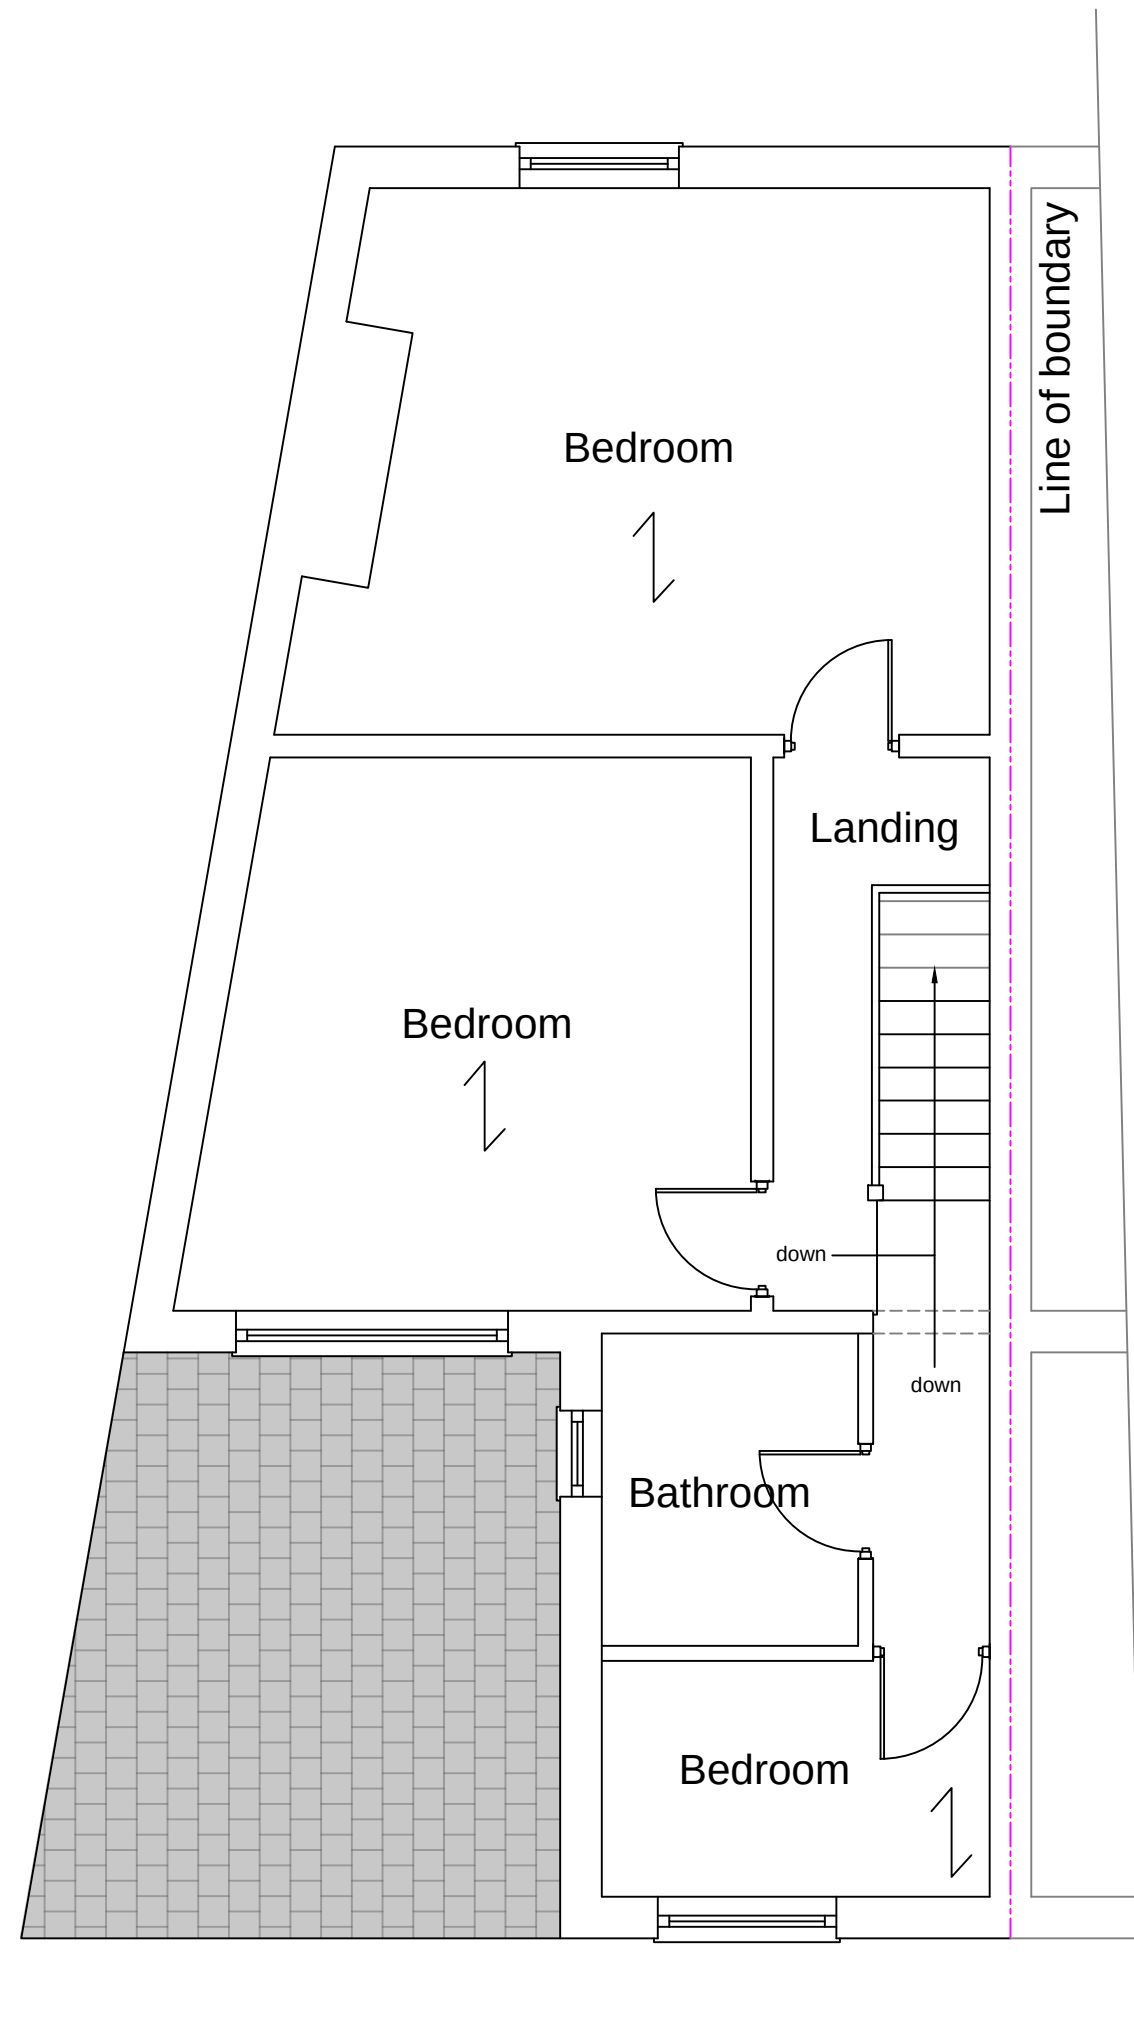


Proposed First Floor Plan



Proposed Front Elevation

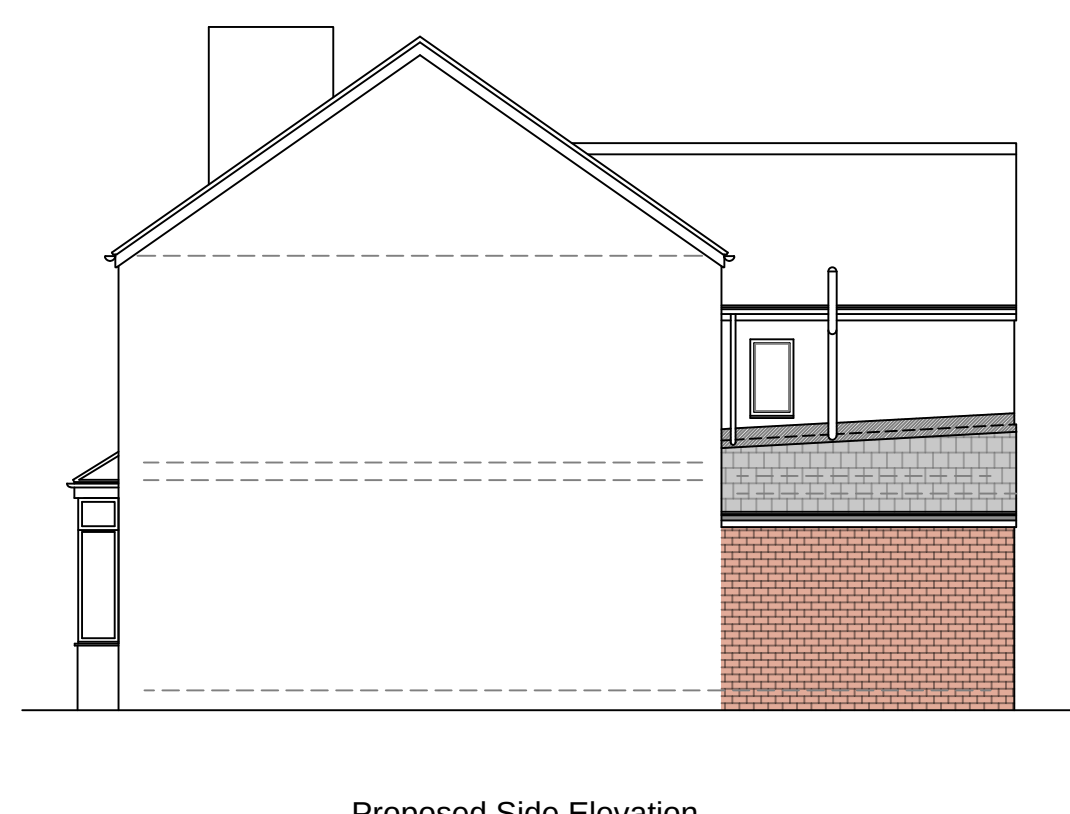

Proposed Side Elevation
1:100

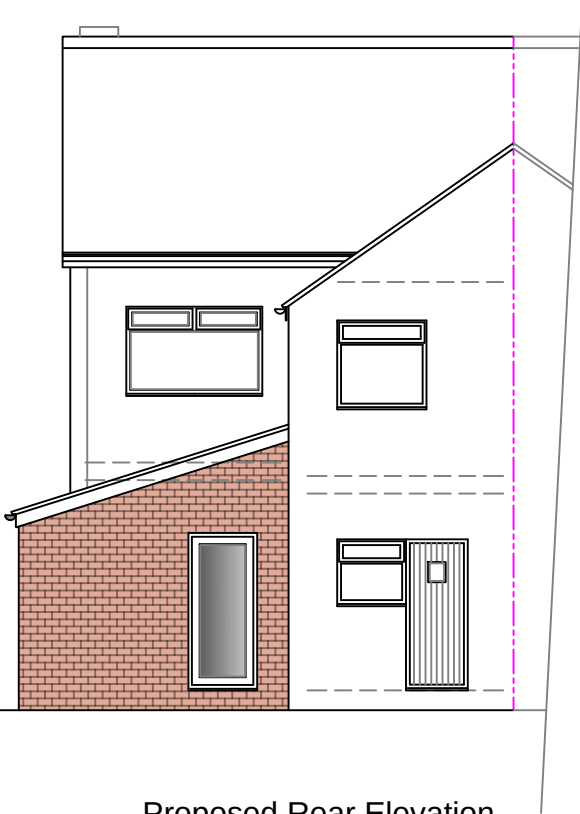

Proposed Rear Elevation

Stage :- **Householder Planning Drawing**

Project Title :- Proposed Single Storey Side/Rear Extension

Drawing Title :- Existing & Proposed Plans & Elevations

Client :- Mr & Mrs Robinson

Drwg No :- 06/24/68
Date :- July '24
Rev :- 1 of 2

Scale :- 1:100 & 1:50@A1
Drawn:- SCM
Checked :-

Site Address :- 15 Fielden Avenue,
Chorton Cum Hardy,
Manchester,
M21 9QB

The Old Post Room
34 Chew Valley Road
Greenfield
Saddleworth
OL3 7DA
Tel: 01457 871202
www.william-mccall.com | enquiries@william-mccall.com

