




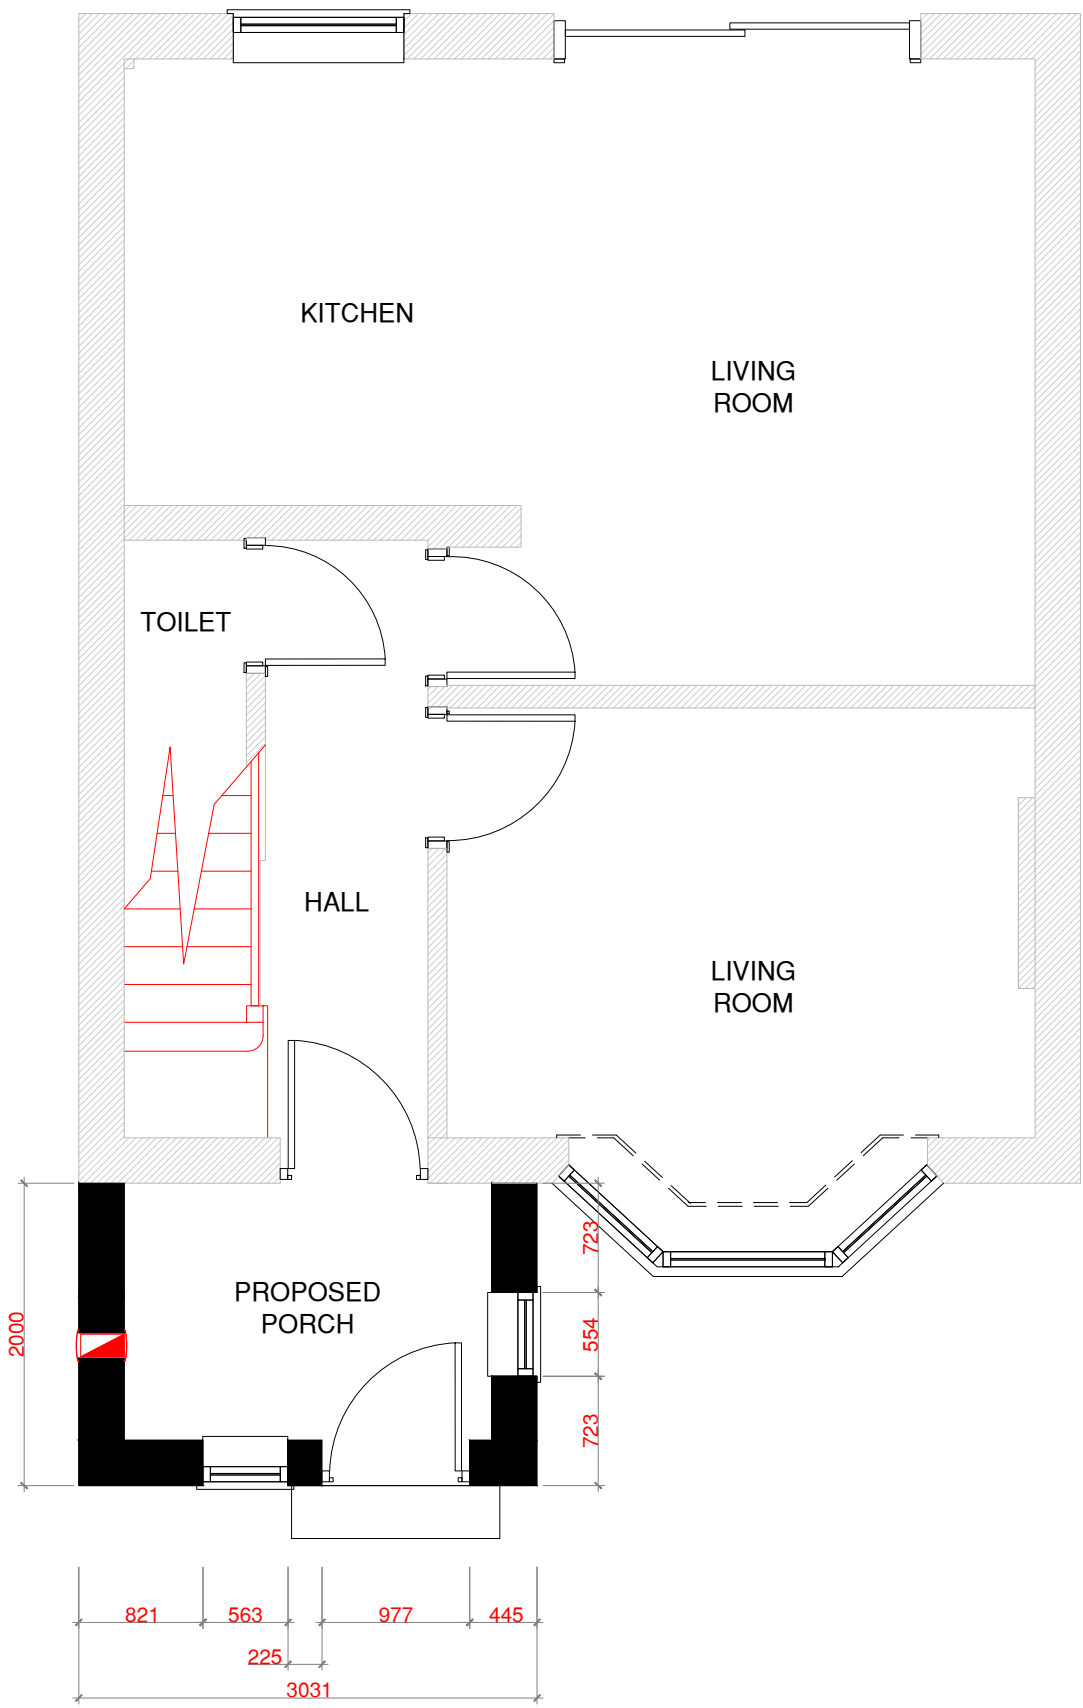

PROPOSED GROUND FLOOR PLAN

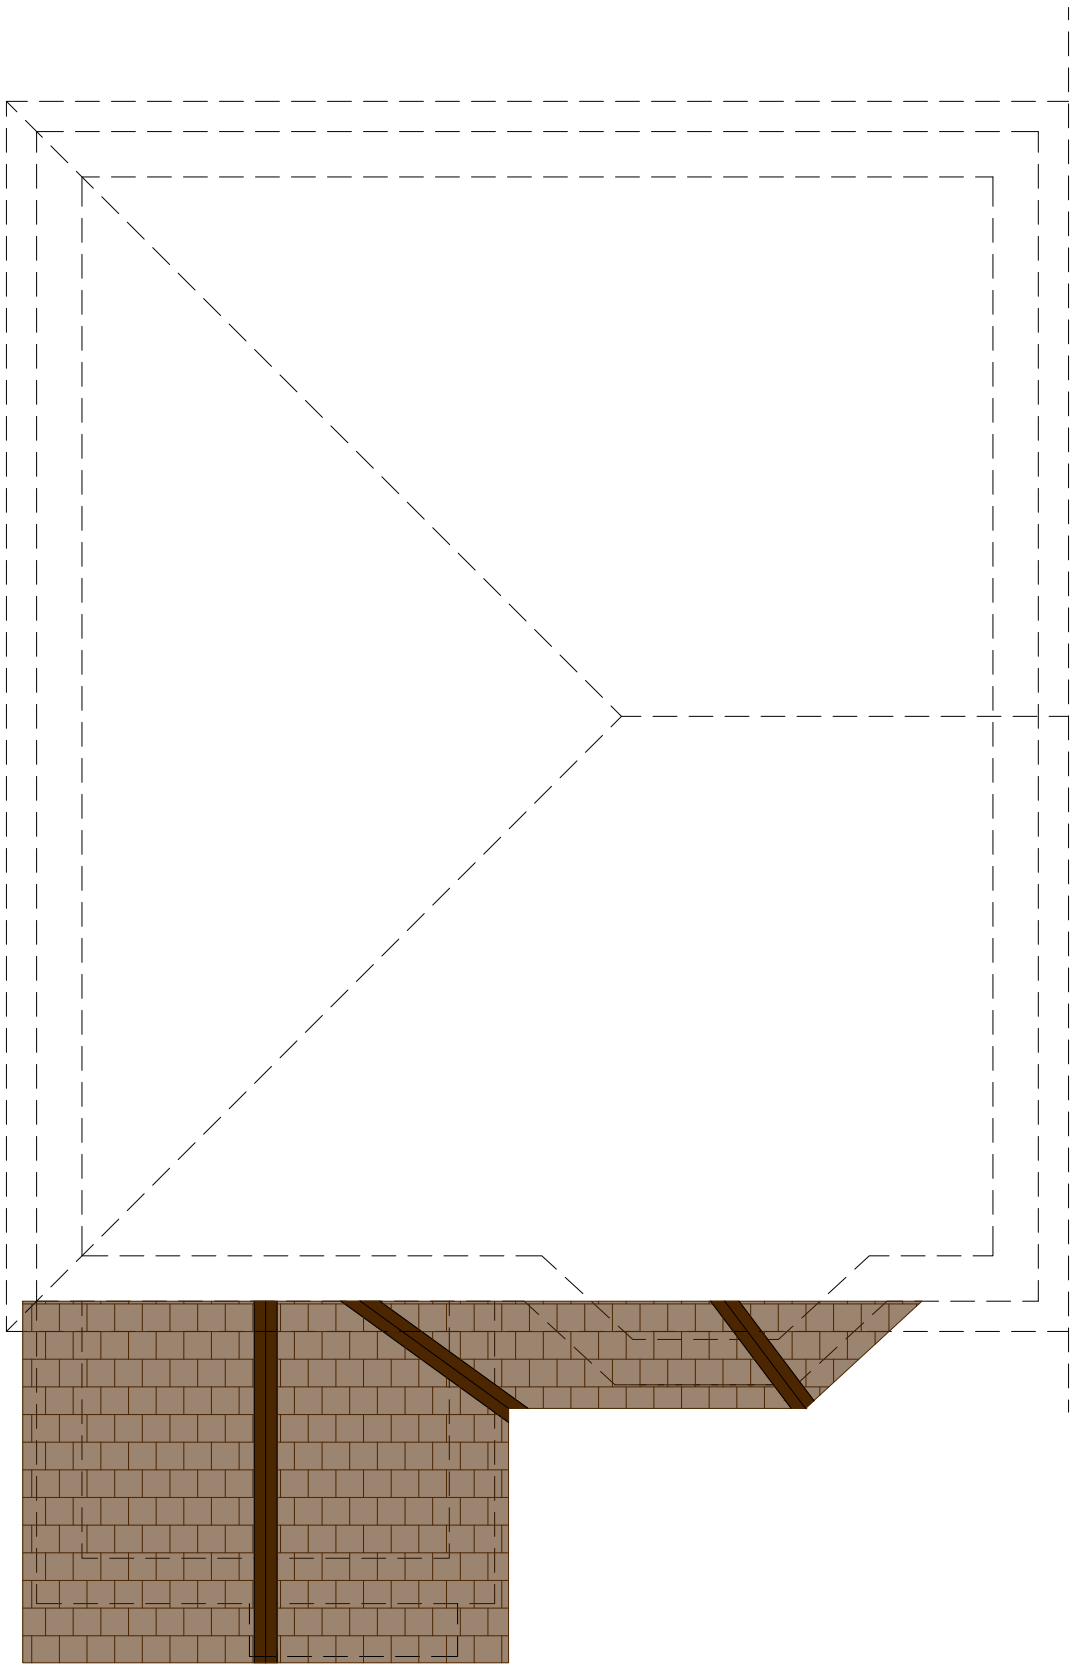


PROPOSED ROOF PLAN

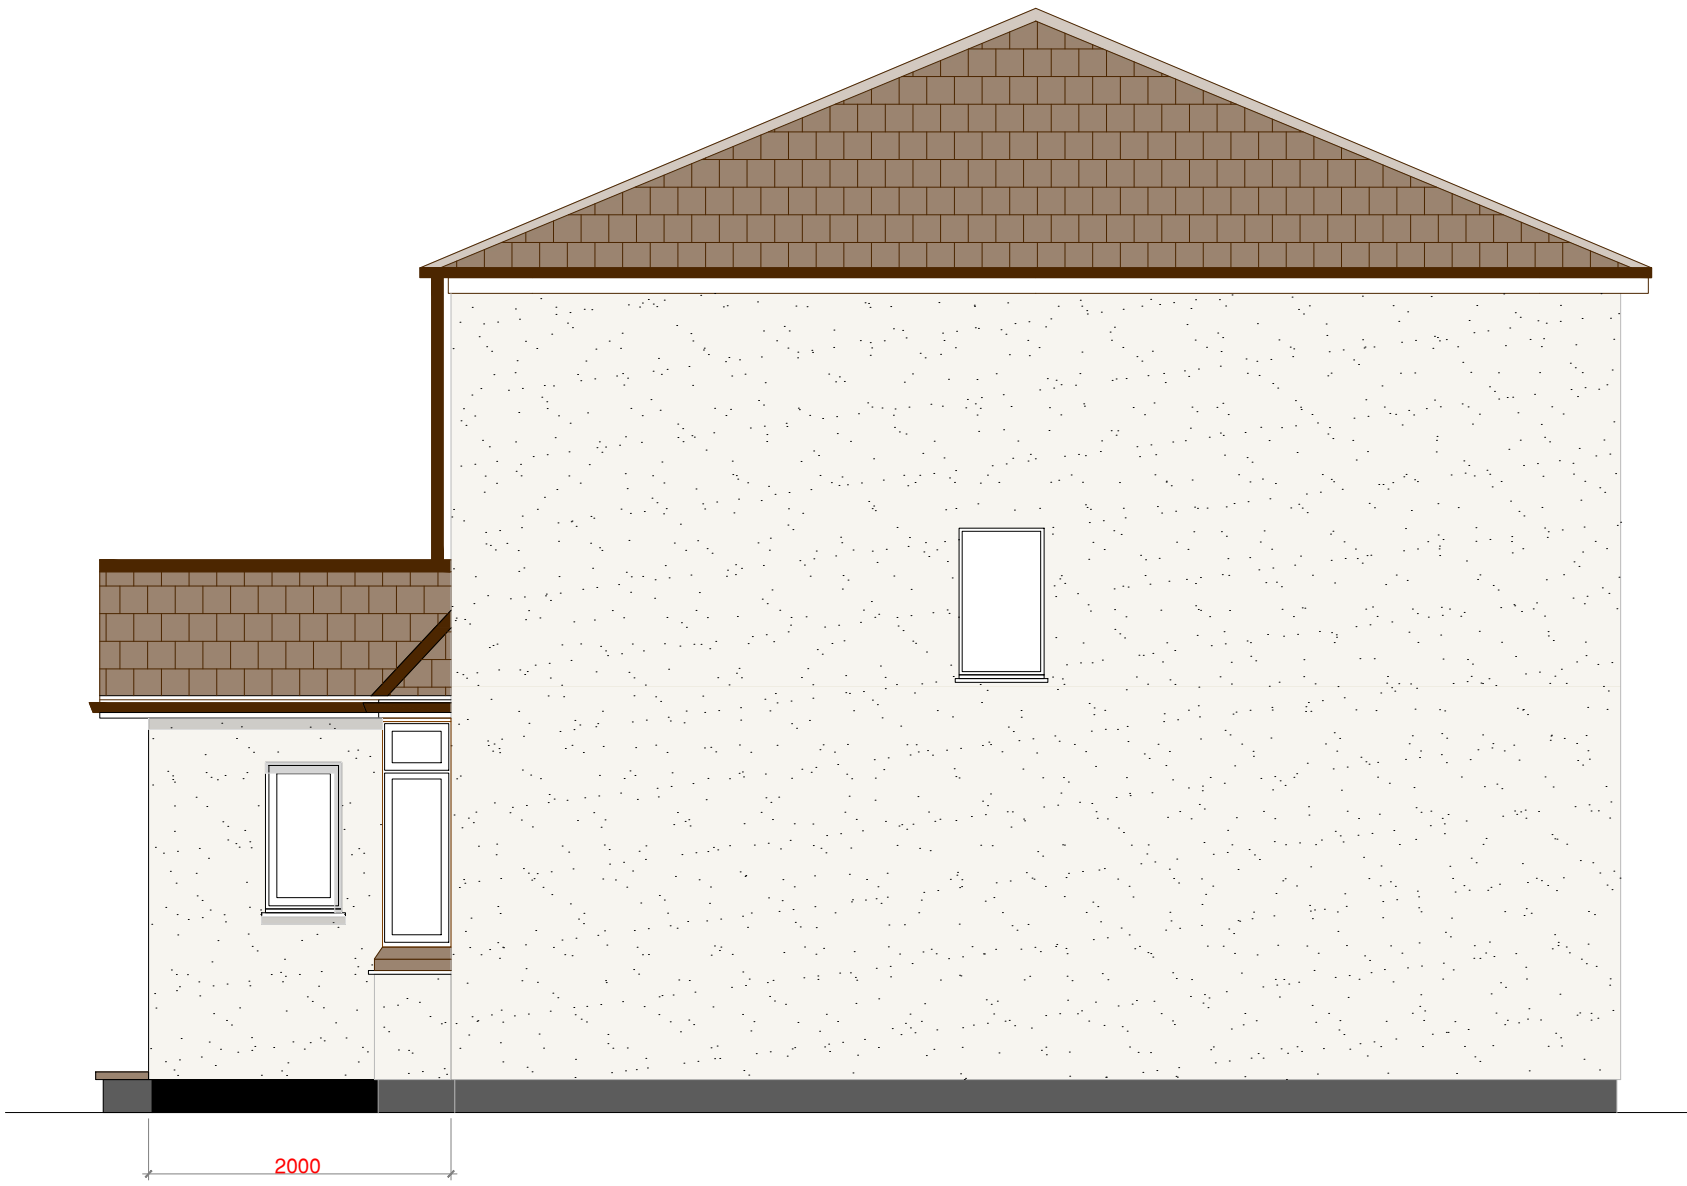


PROPOSED SIDE ELEVATION



PROPOSED FRONT ELEVATION

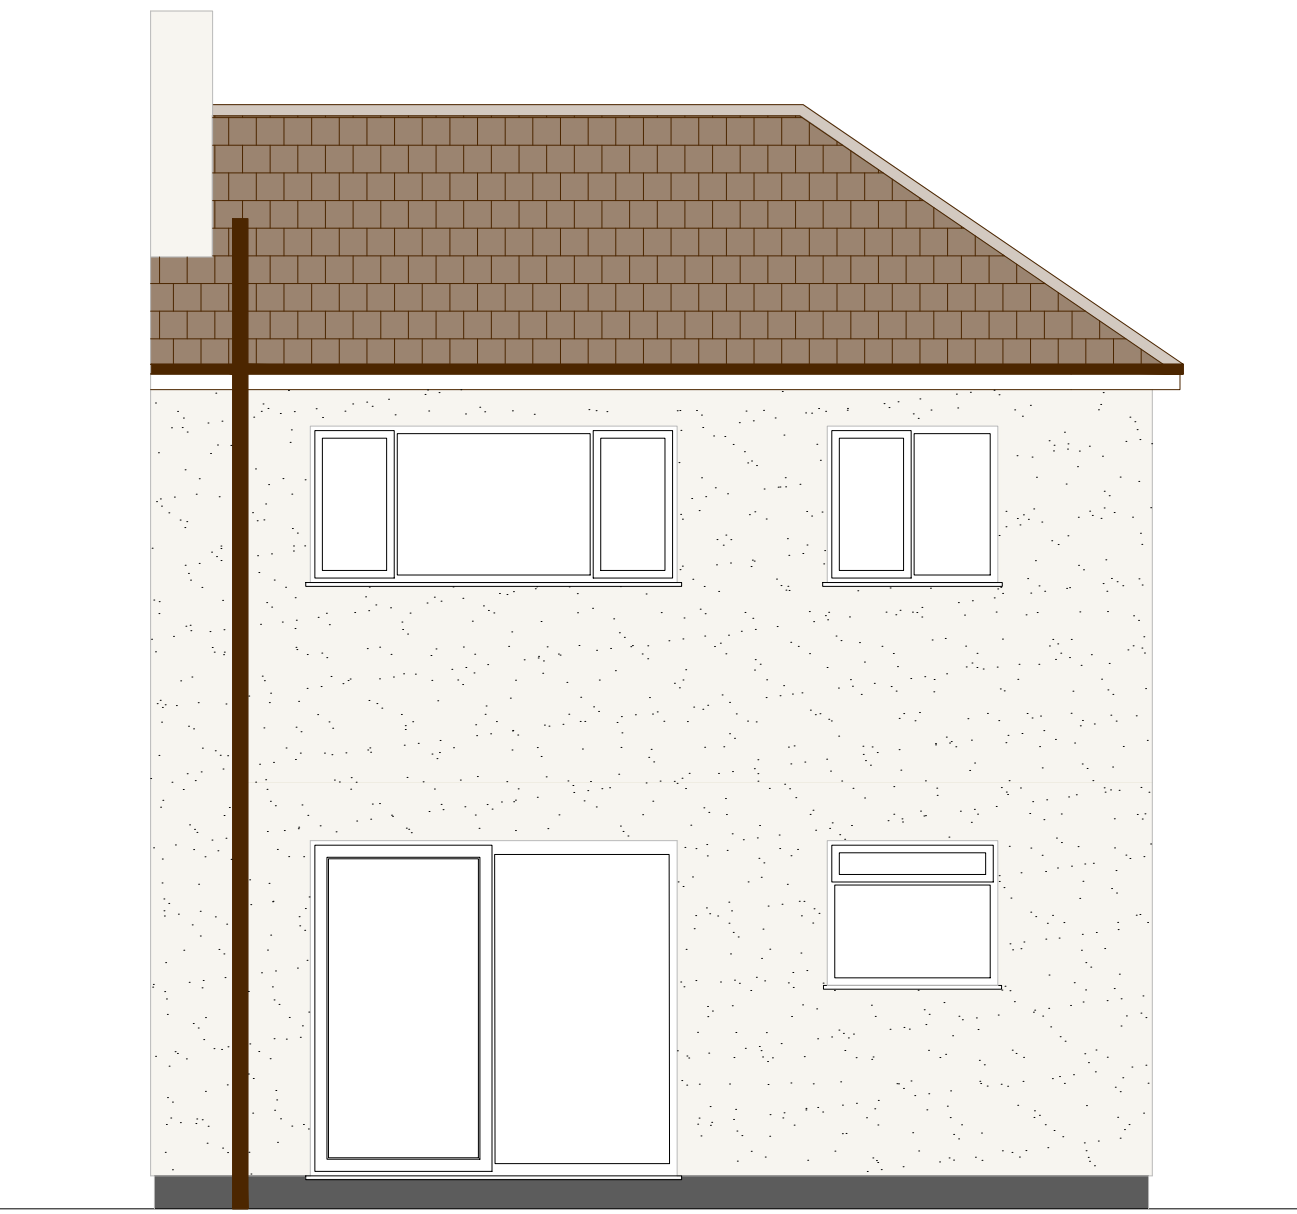

EXISTING REAR ELEVATION

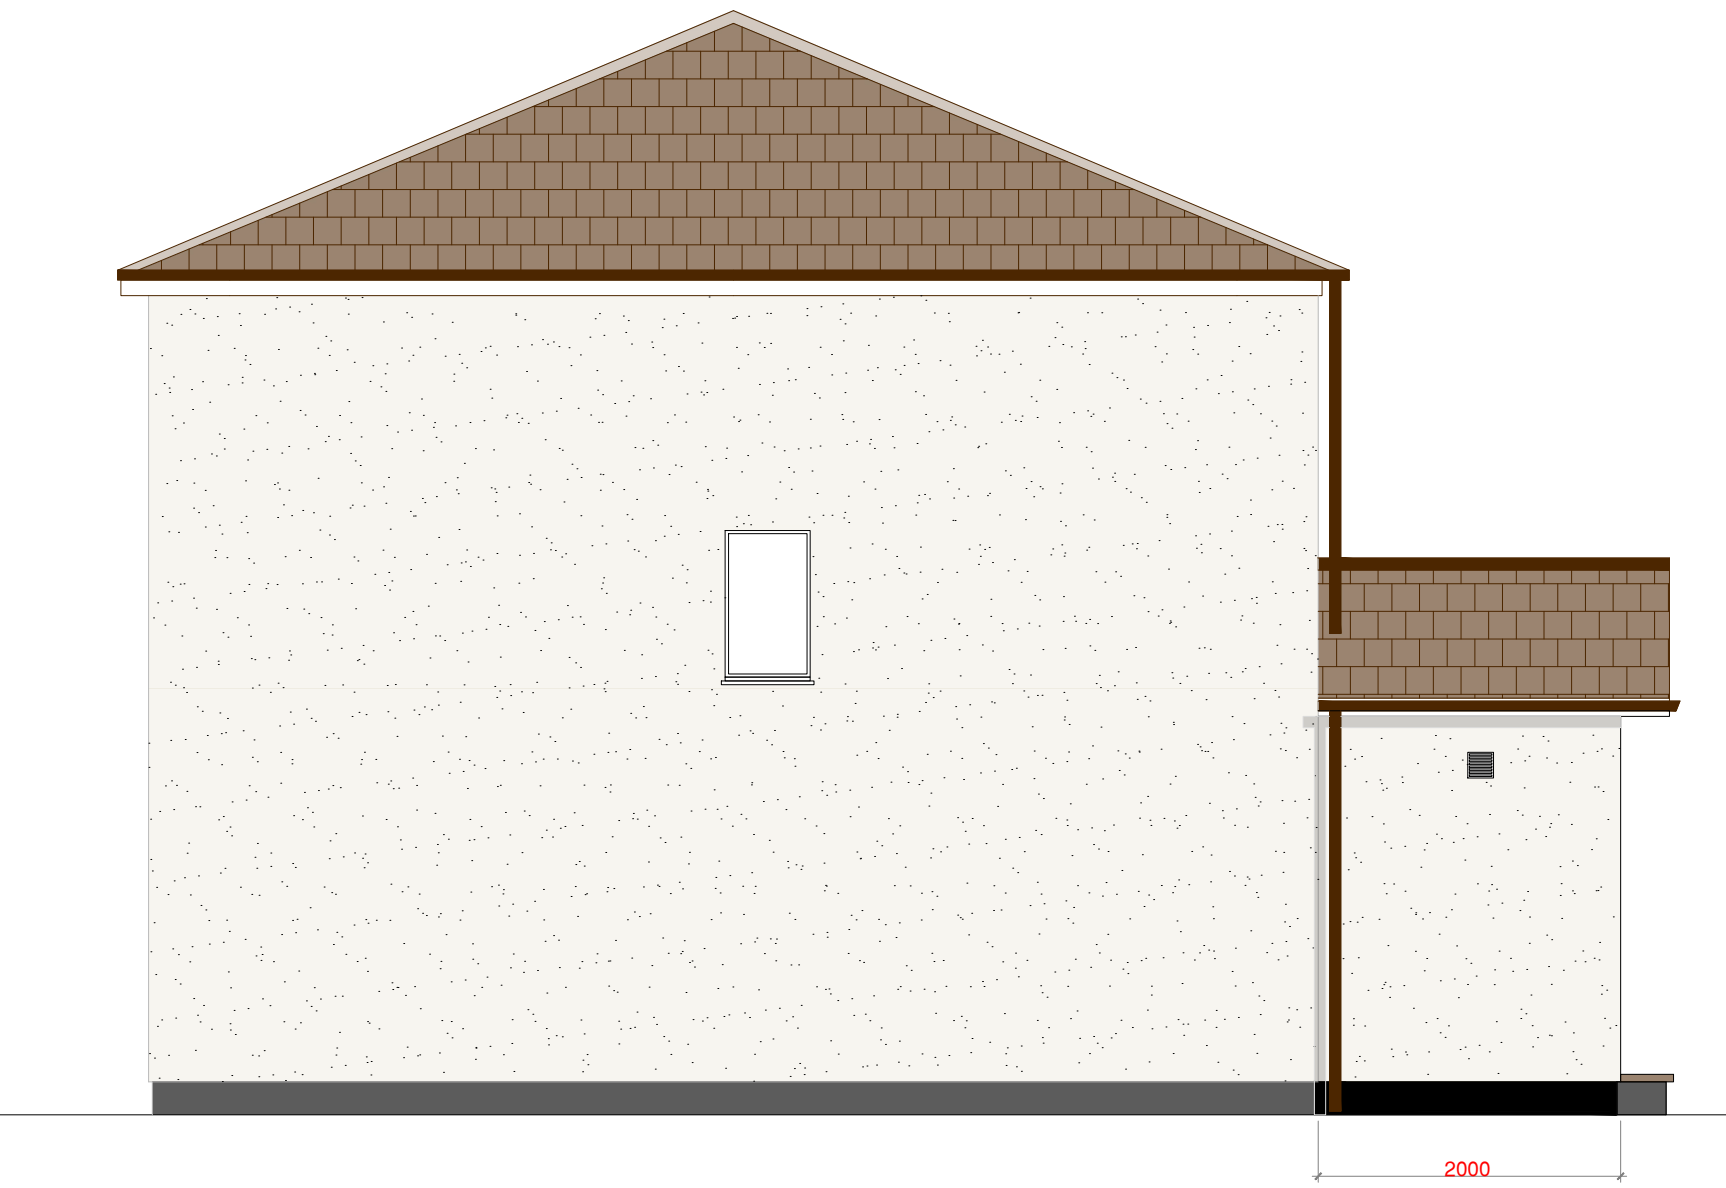

PROPOSED SIDE ELEVATION

Notes:

NOTES

REV	DESCRIPTION	BY	DATE

**Arch Designs**
Don't just dream it, let us design it!
www.archdesigns.co.uk

CLIENT: AKHLAQ AHMAD
173 PARRS WOOD RD,
MANCHESTER, M20 4RR

ARCHITECT: MR REUBEN RAMELIZE
ARCH DESIGNS, WILSONS PARK C/O MAS
MONSALL ROAD
MANCHESTER M40 8WN

DRAWN: REUBEN
CHECKED: checked
DATE: JUNE 2024
REVISION: --

PROJECT NAME: PROPOSAL FOR THE ERECTION
OF A FRONT PORCH

DRAWING TITLE: PROPOSED PLANS AND ELEVATIONS

SCALE: 1:50
SHEET SIZE: A1
SHEET NO.: 02

PROJECT NO: 2024/006
STATUS: For Planning Only

DRAWING NO: A1/02