




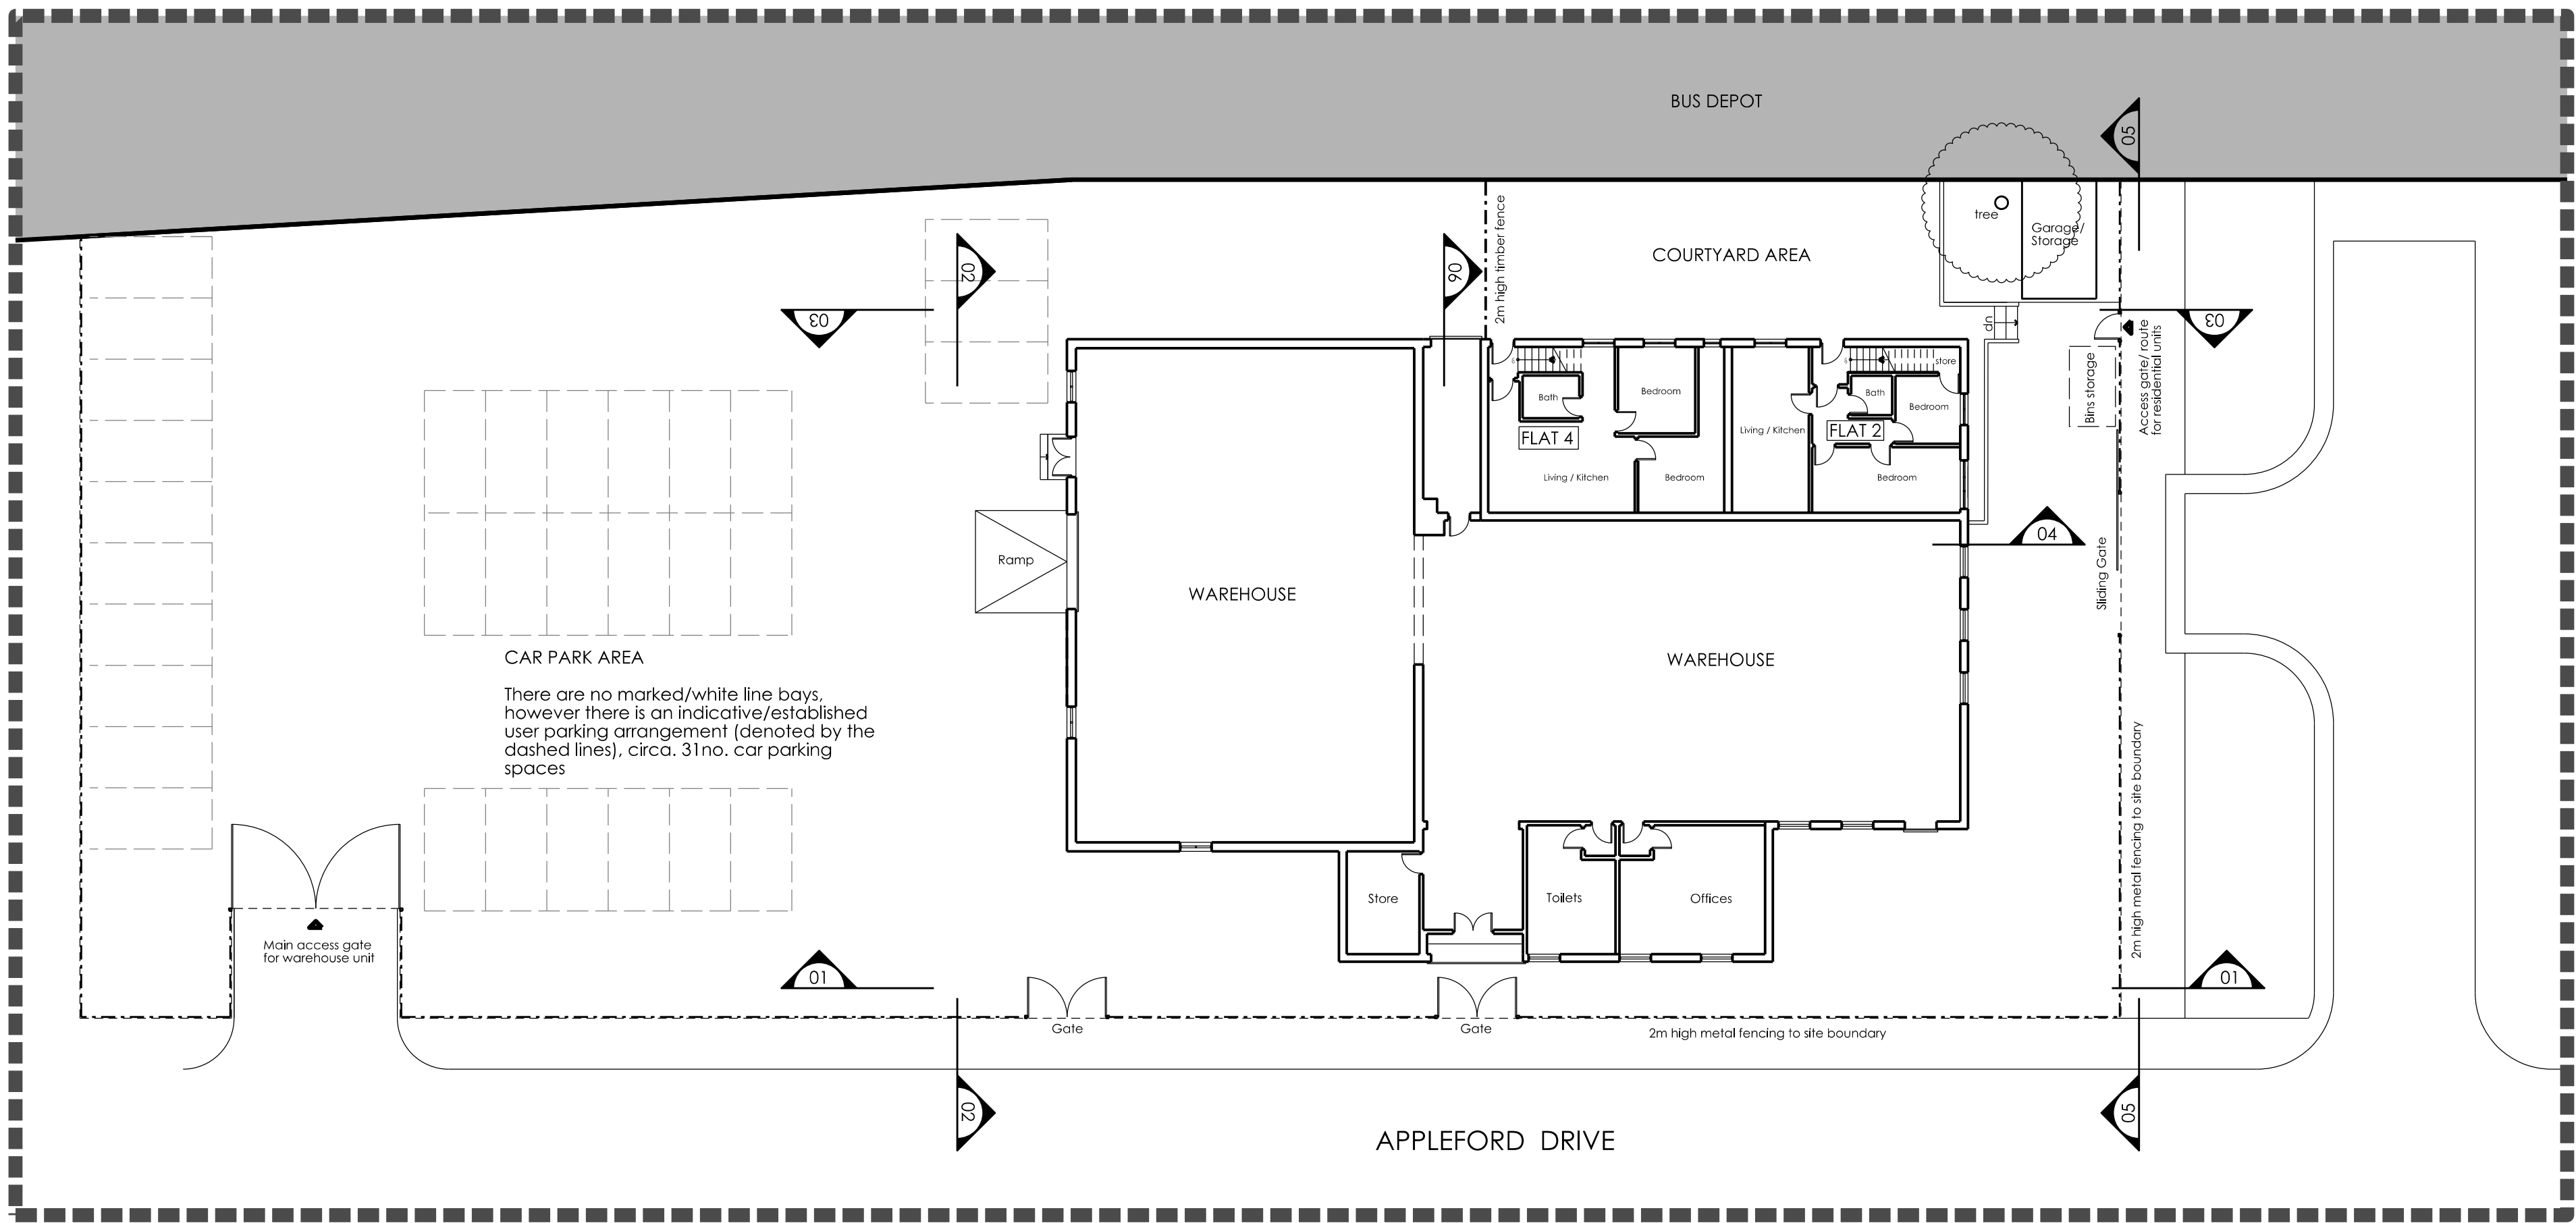

Existing Site Plan 1:200

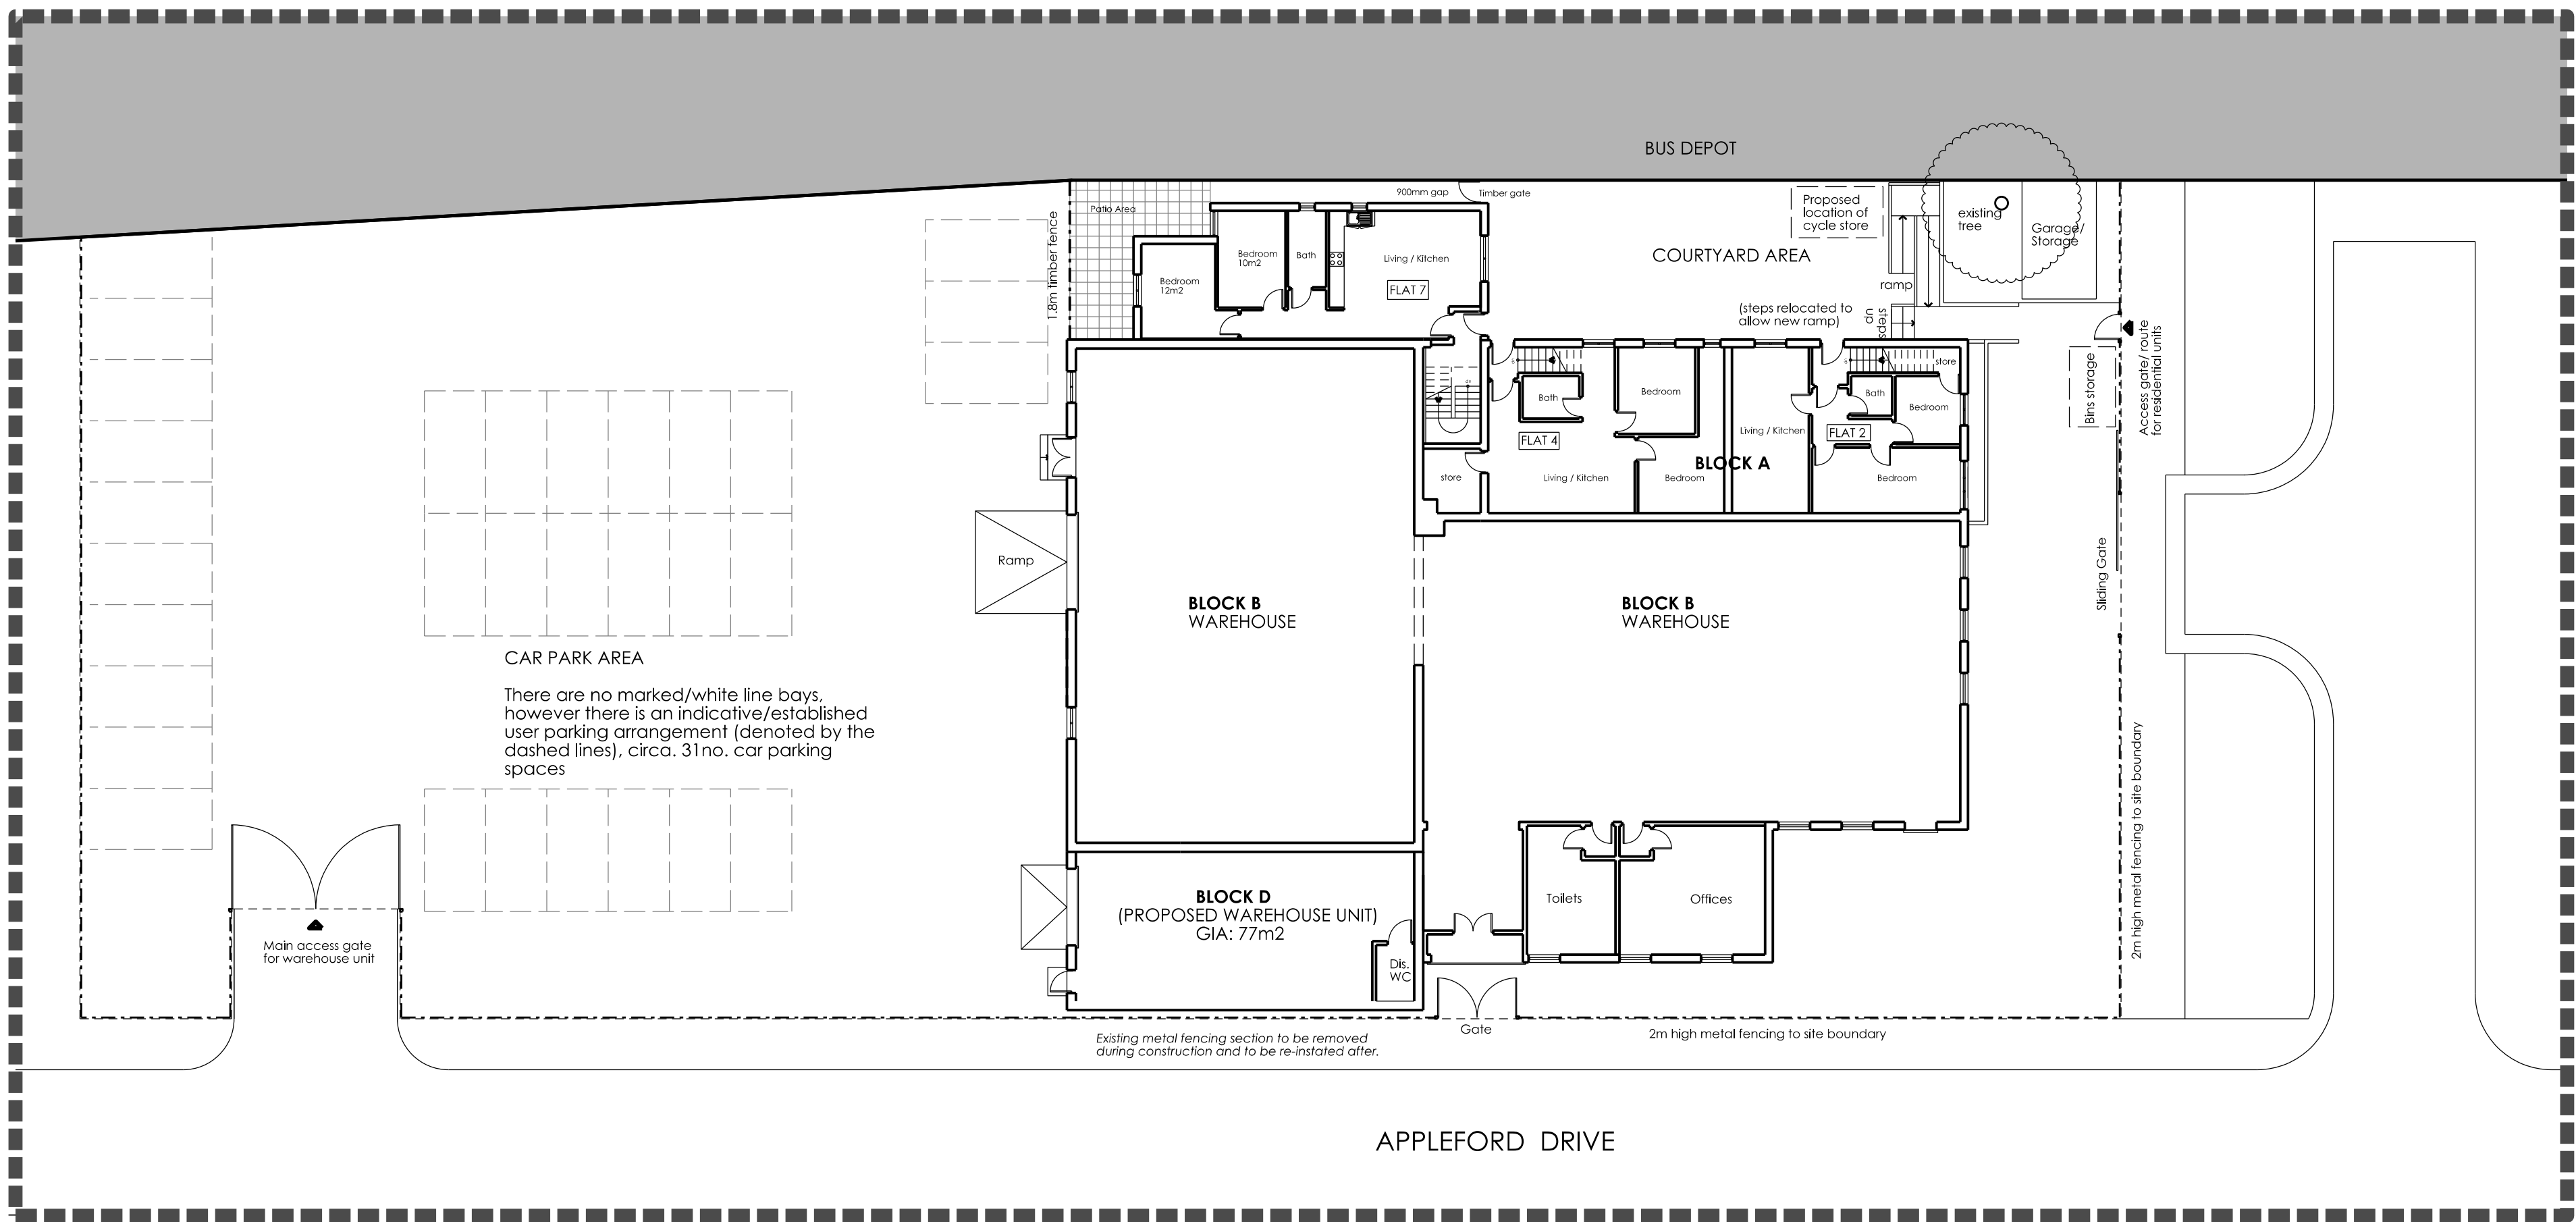


Proposed Site Plan 1:200

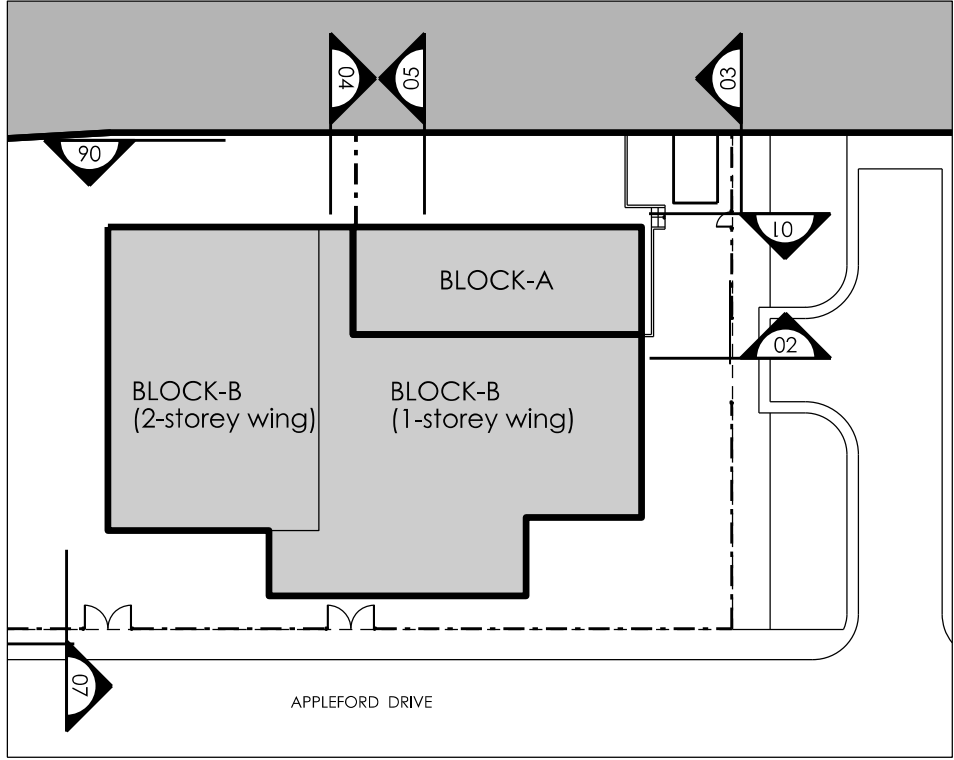

Key Plan 1:500 (existing site plan)

Block-A: Existing two-storey building comprising residential units

Block-B: Existing part single and par two-storey warehouse building

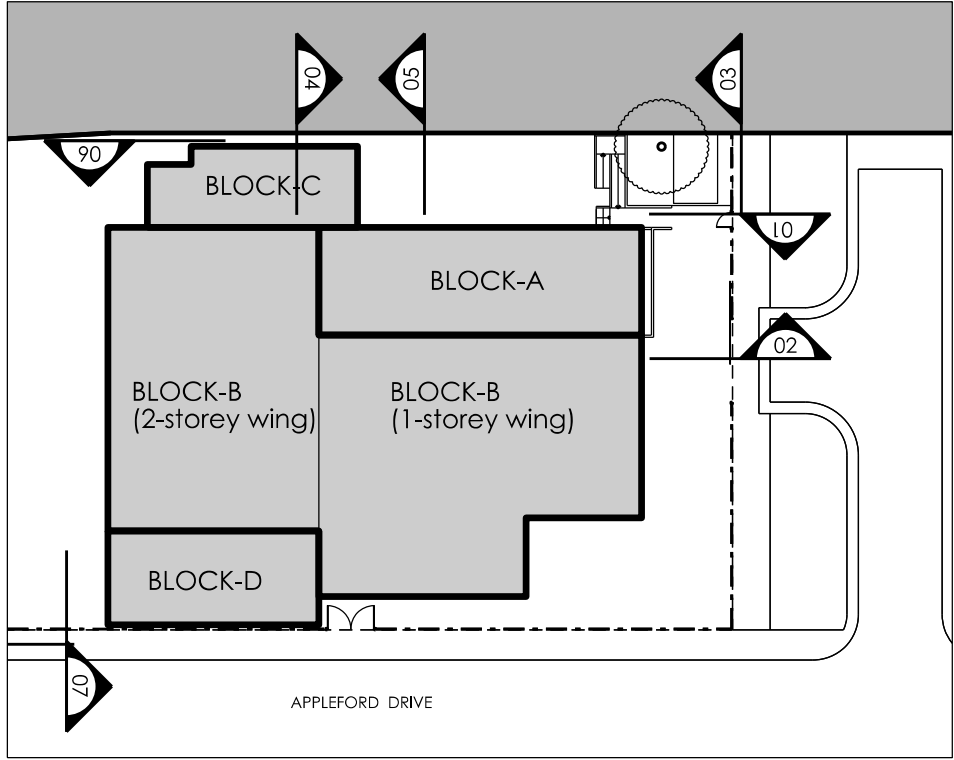


Key Plan 1:500 (proposed site plan)

Block-A: Existing two-storey building comprising residential units. Proposal includes 'upward extension' to create additional storey.

Block-B: Existing part single and par two-storey warehouse building

Block-C: Proposed two-storey extension block to comprise residential units.

Block-D: Proposed extension block to create an additional warehouse unit.

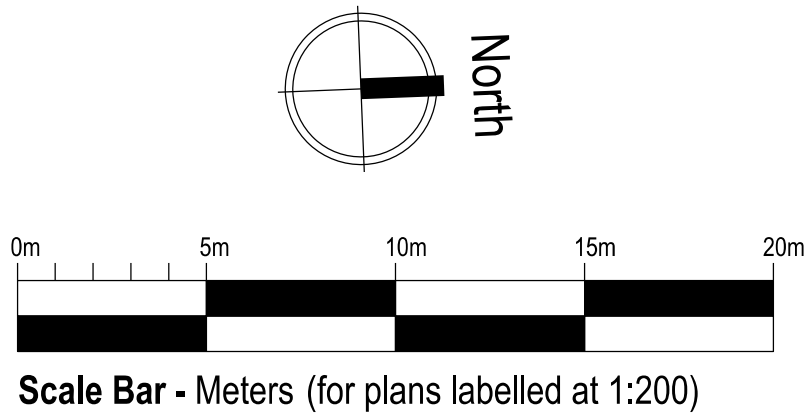

No	Amendments	Prep	Date
<div>LCA Architecture & Planning</div> <div>Email: lx.chowdhury@gmail.com</div> <div>Tel: 07563 952231</div>			
Project	5 Appleford Drive Manchester M8 8XA		
Title	Existing & Proposed Site Plan		
Job No. 2323	Drawing No. PL. 03		
Amendment:	Scale @A1: 1/200		
Status	For planning approval		
Auth: CL	Date: July 2024		
<div><100mm @ A1></div>			