

C:\Users\jlee\Documents\5668-HMA-MS2-ZZ-M3-A-00001_P01 - Modular Site 2_jlee\PV\4.rvt

C:\Users\jlee\Documents\5668-HMA-MS2-ZZ-M3-A-00001_P01 - Modular Site 2_jlee\PV\4.rvt




L2 Floor Plan

1 : 100 @ A1



L1 Floor Plan

1 : 100 @ A1

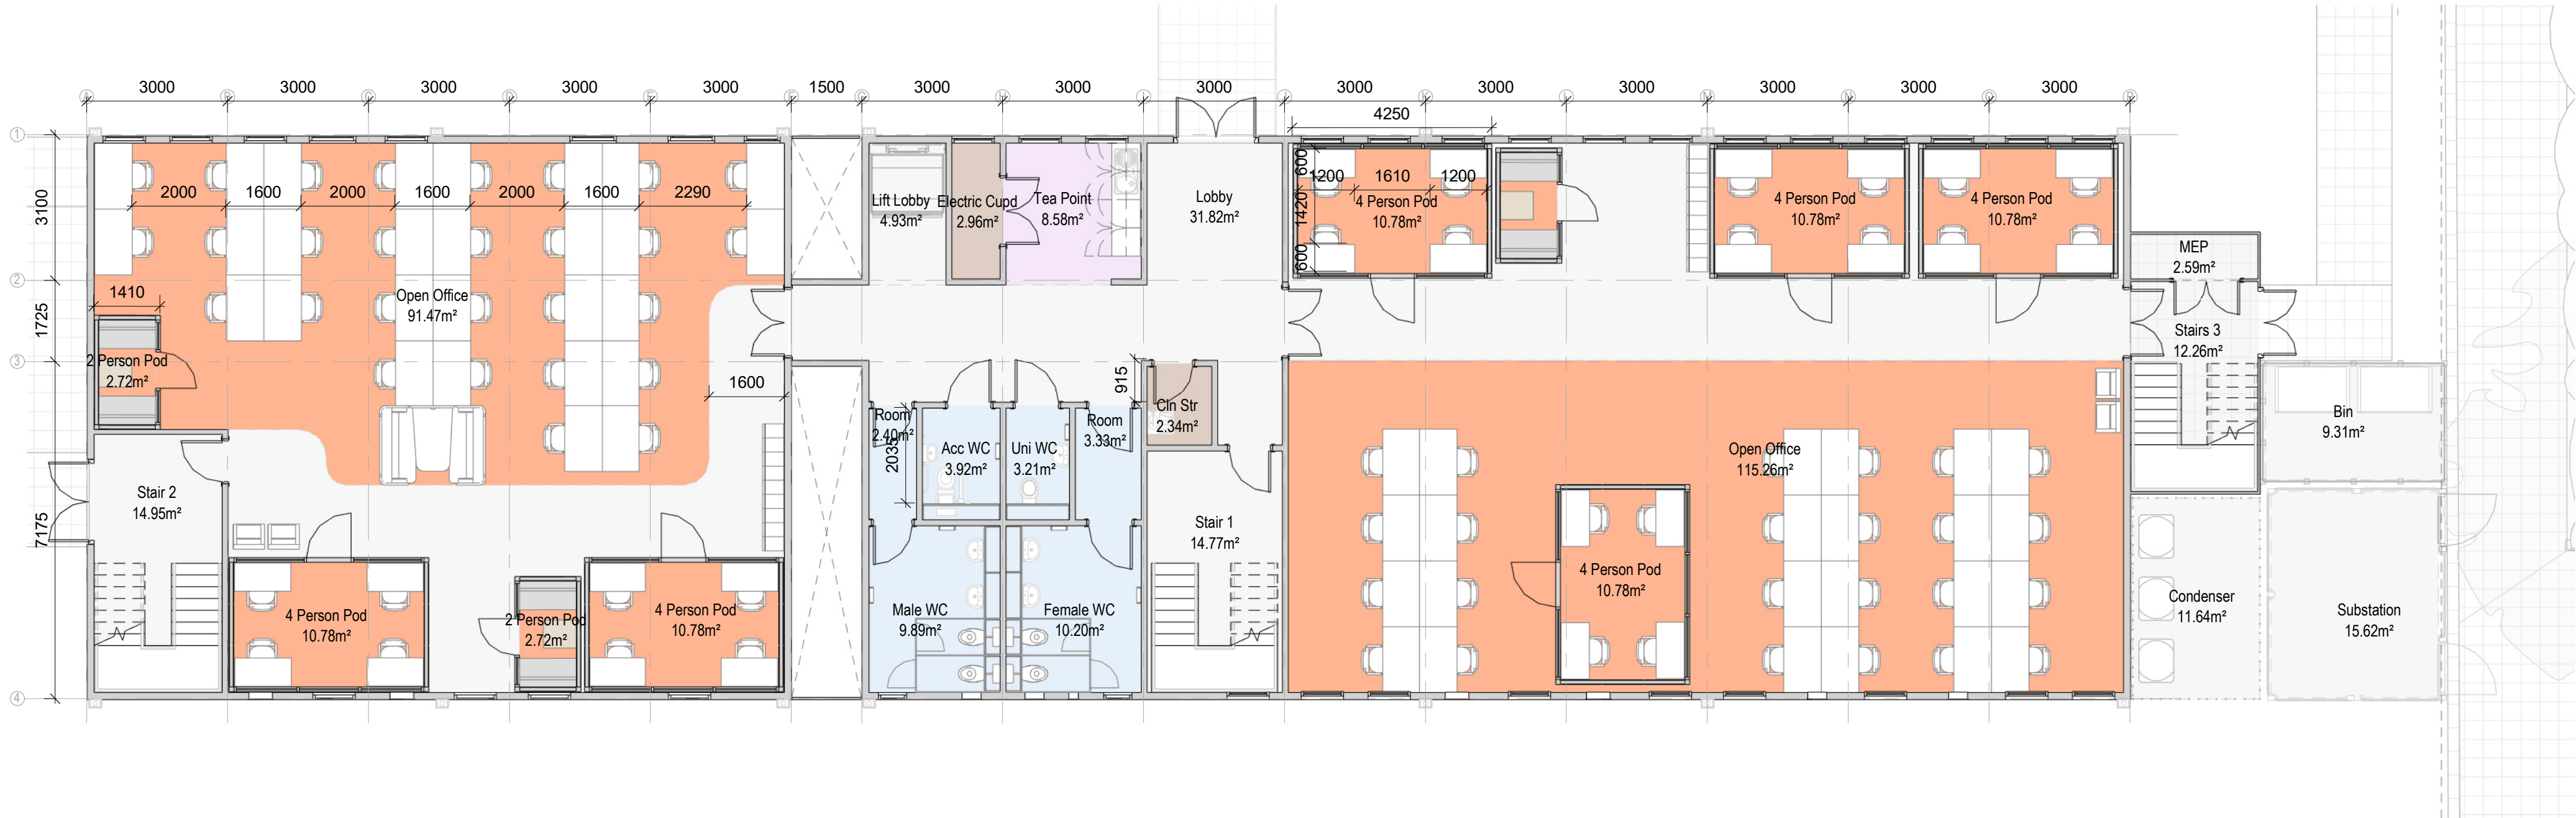

L0 Floor Plan



1 : 100 @ A1

Departments

- Circulation
- Communal
- Head Office
- SEED
- Services
- SOSS
- WC's/Ensuite

NOTES

- Do not scale from this drawing.
- All measurements are in millimetres unless stated otherwise.
- This drawing is to be read in conjunction with the specification and all relevant Architectural, Electrical, Mechanical and Structural drawings.
- (c) University of Manchester this drawing must not be reproduced without permission.
- Directorate of Estates and Facilities to be notified of any discrepancies.

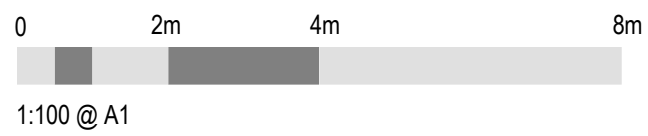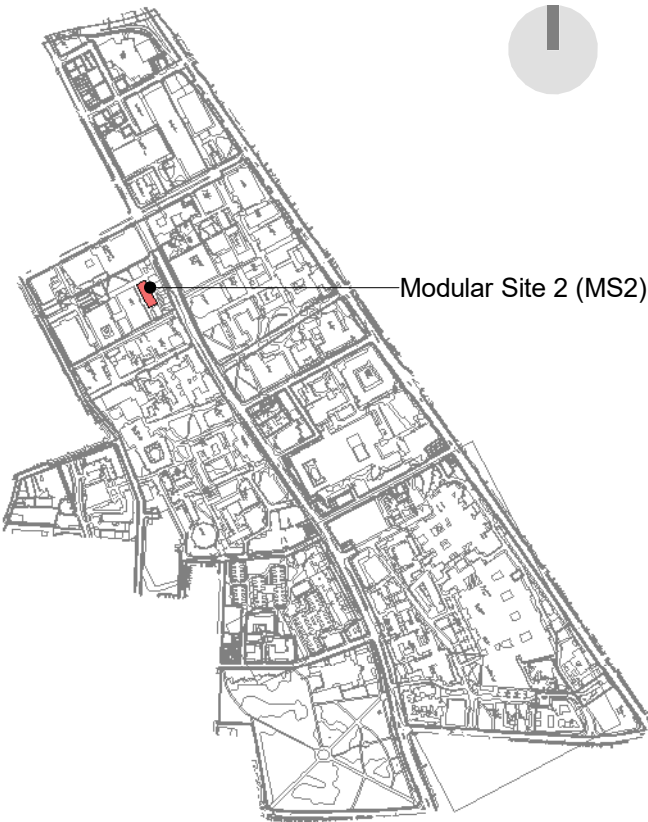

P05	Louvres and condensers for Comms room moved.	16-07-24	JL	JL
P04	Issued for planning.	12-07-24	JL	JL
P03	Revised layout.	21-05-24	JL	JL
P02	Layout updated. Ramps & landing added.	05-03-24	JL	JL
P01	First Issue. Issued for Comment.	27-02-24	JL	JL
Rev	Description	Date	By	Auth



The University of Manchester

Directorate of Estates and Facilities
Bayer Building
The University of Manchester
Oxford Road
Manchester
M13 9PL



Drawing Status

PLANNING

Project
UoM NZC Decant Works - 5668

Building Name
Decant Modular Building

Building No.
393AA

Site Name
Oxford Road

Sub Site Name
Modular Site 2

Drawing Title
MS2 Floor Plans as Proposed

PM
ME

Drawn
JL

Checked
JL

Authorised
HMA

Scale @A1
1:500

Date
25-10-2023

Date
26-10-2023

Date
26-10-2023

Drawing Number
5668-HMA-MS2-ZZ-DR-A-00202

Revision
P05

Original Drawing Paper Size 841mm x 594mm