



Dimensioning

Figured dimensions only to be taken from these designs and drawings. Work to annotated dimensions only. All dimensions to be checked on site. Architectural designers to be informed immediately of any discrepancies before work proceeds. Drawings are to be read in conjunction with relevant specifications, structural engineers and service engineers' drawings.

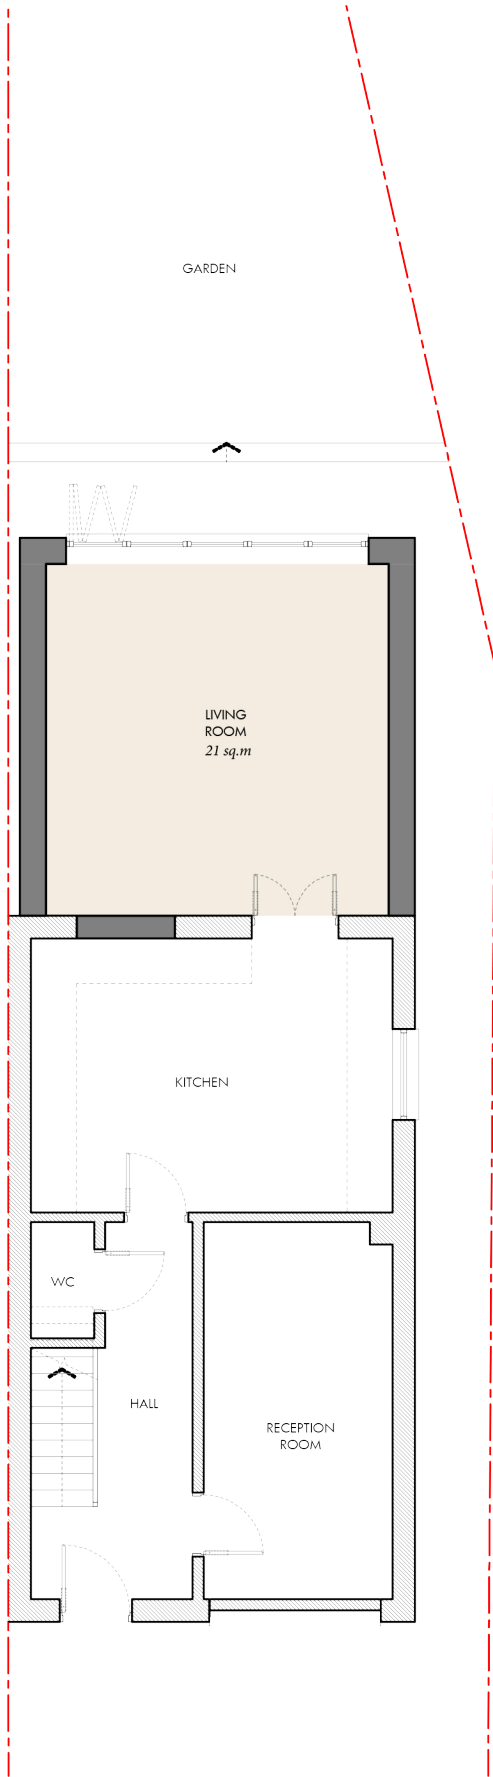

PROPOSED GROUND FLOOR PLAN
1:100 @ A3

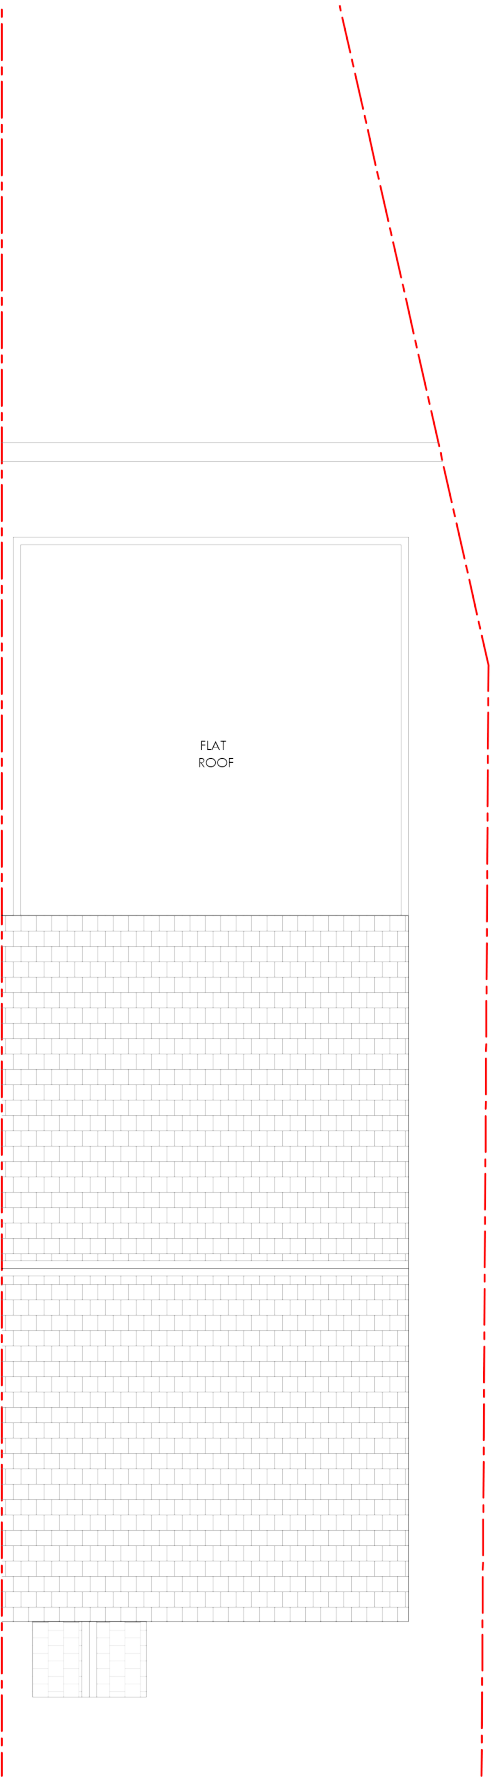

PROPOSED ROOF PLAN
1:100 @ A3



Rev	Date	Description
-	08/08/24	Issued to client for comments



S A L E E M
ARCHITECTS

Architecture | Masterplanning | Graphics

CLIENT:
Homeowner

PROJECT:
25 Silver Birch Rd.
Manchester
M9 7GG

TITLE:
Proposed Plans

SCALE:
1:100 @ A3


DRAWING NO.
Sheet 4

REV:

DATE:
August 2024

Dimensioning

Figured dimensions only to be taken from these designs and drawings. Work to annotated dimensions only. All dimensions to be checked on site. Architectural designers to be informed immediately of any discrepancies before work proceeds. Drawings are to be read in conjunction with relevant specifications, structural engineers and service engineers' drawings.

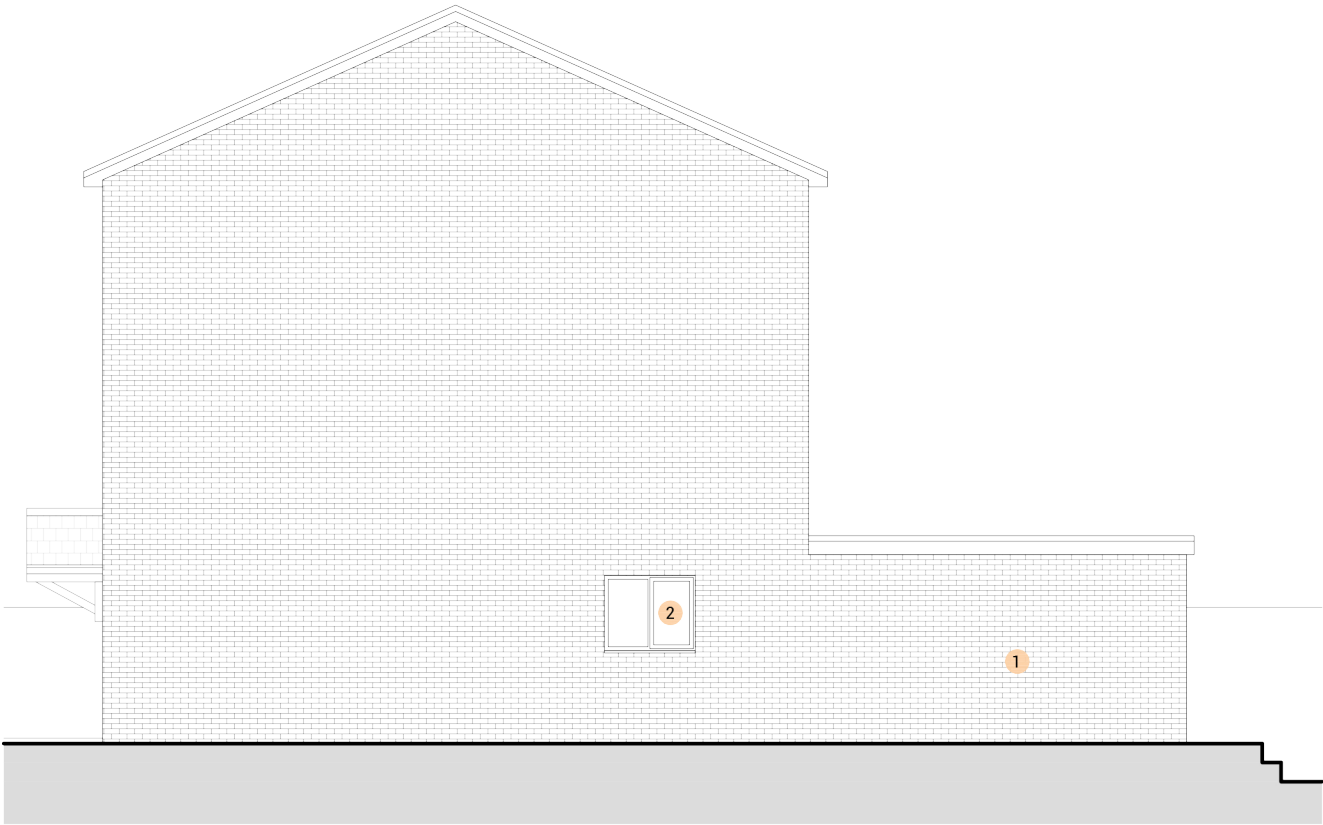


PROPOSED SIDE ELEVATION
1:100 @ A3

- Key
- 1 Brickwork to match existing
 - 2 PVC Window to match existing
 - 3 Glazed Bifold Door



PROPOSED REAR ELEVATION
1:100 @ A3

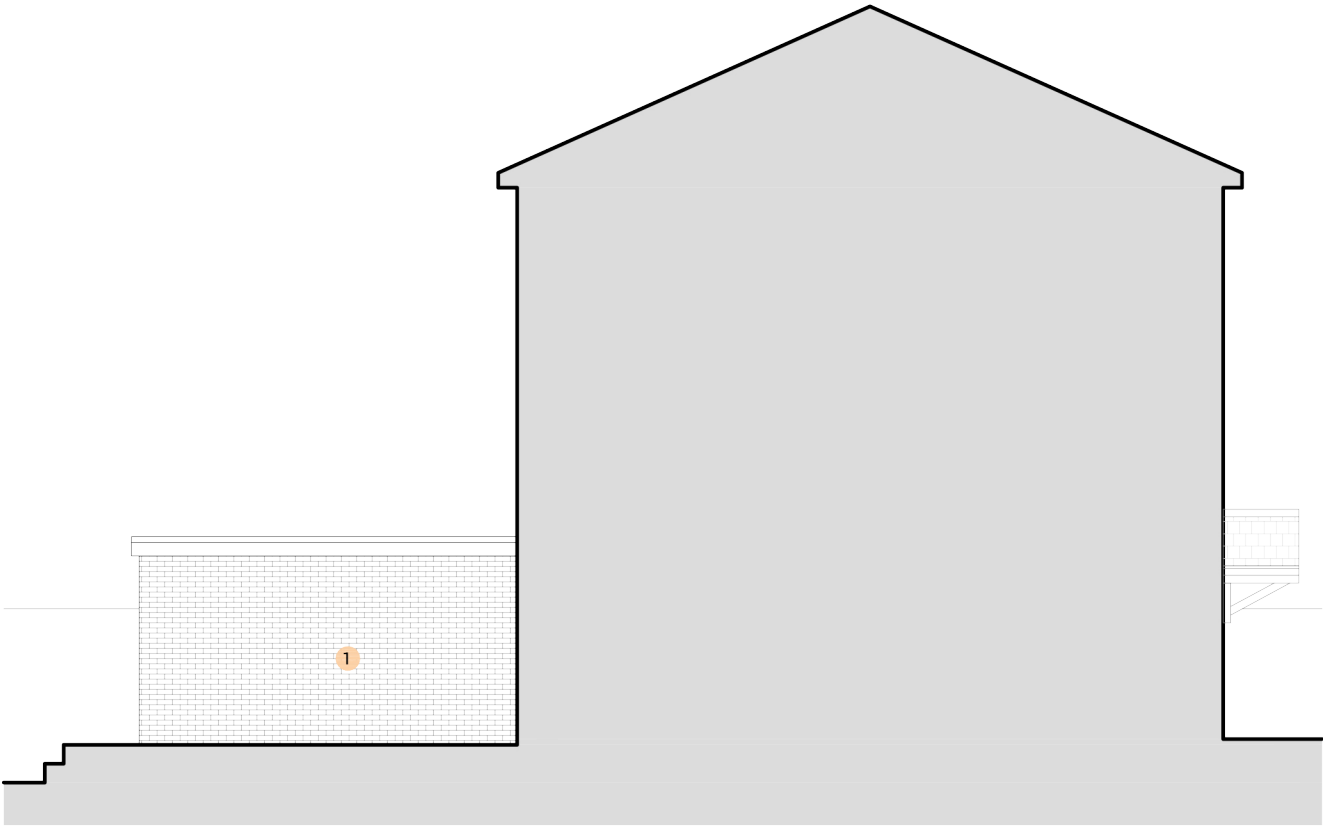

PROPOSED SIDE ELEVATION
1:100 @ A3

Rev	Date	Description
-	08/08/24	Issued to client for comments



S A L E E M
ARCHITECTS

Architecture | Masterplanning | Graphics

CLIENT:
Homeowner

PROJECT:
25 Silver Birch Rd.
Manchester
M9 7GG

TITLE:
Proposed Elevations

SCALE:
1:100 @ A3

DRAWING NO.
Sheet 5

REV:

DATE:
August 2024