

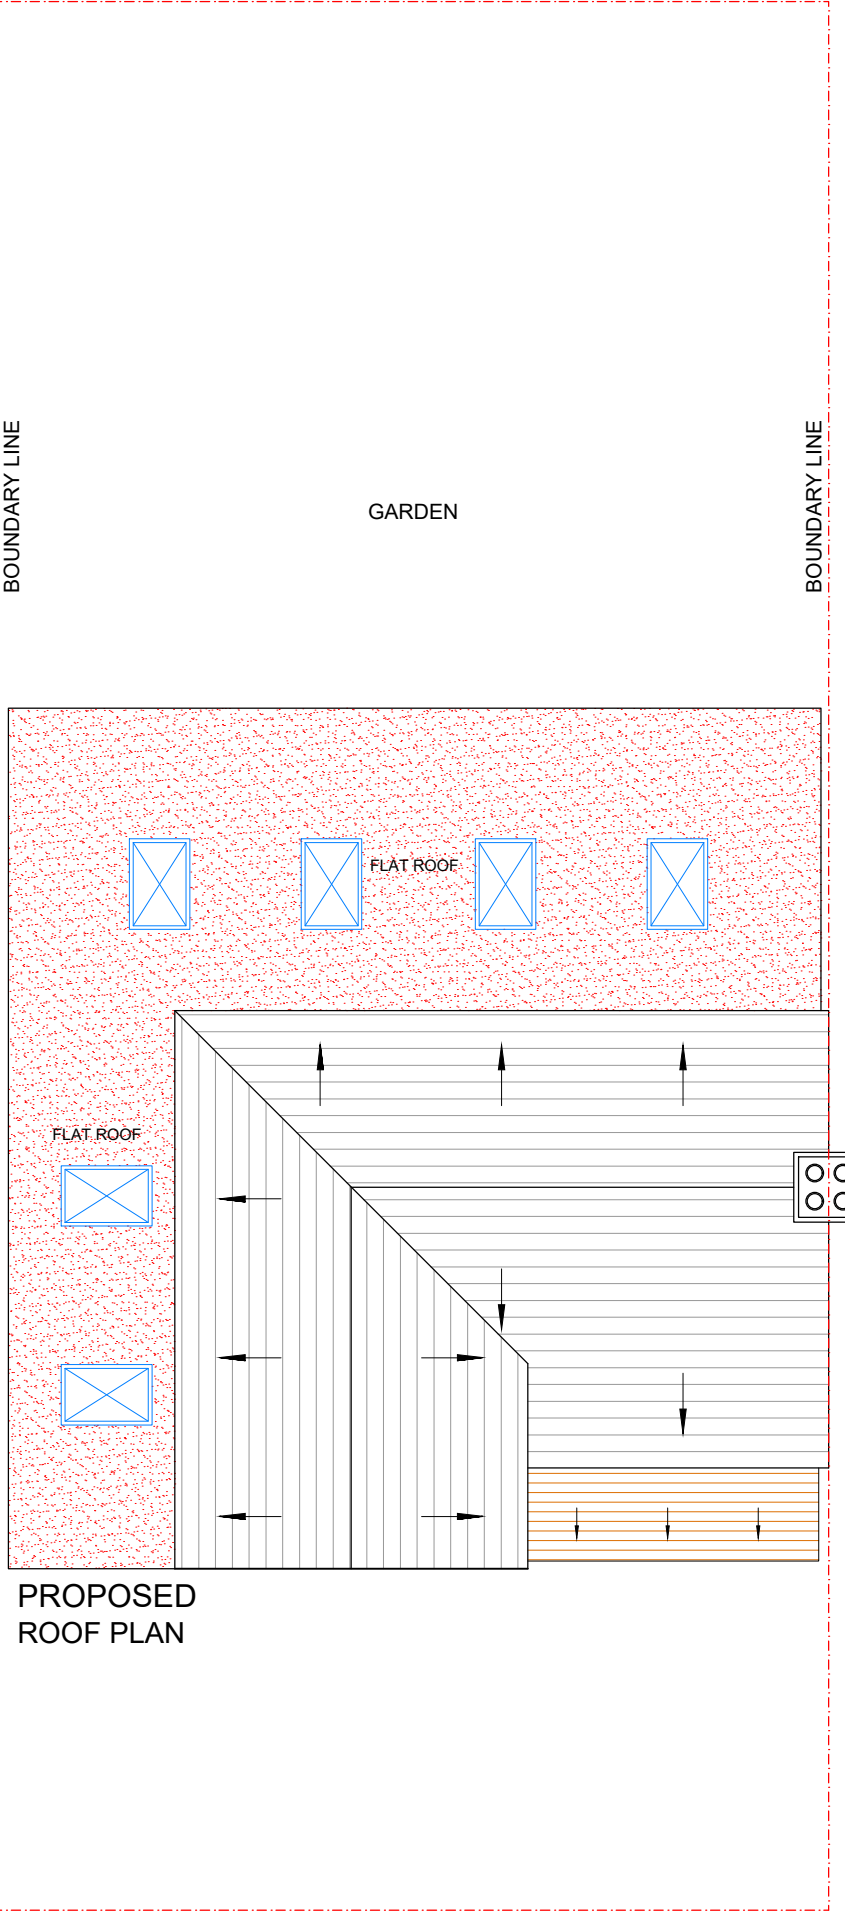
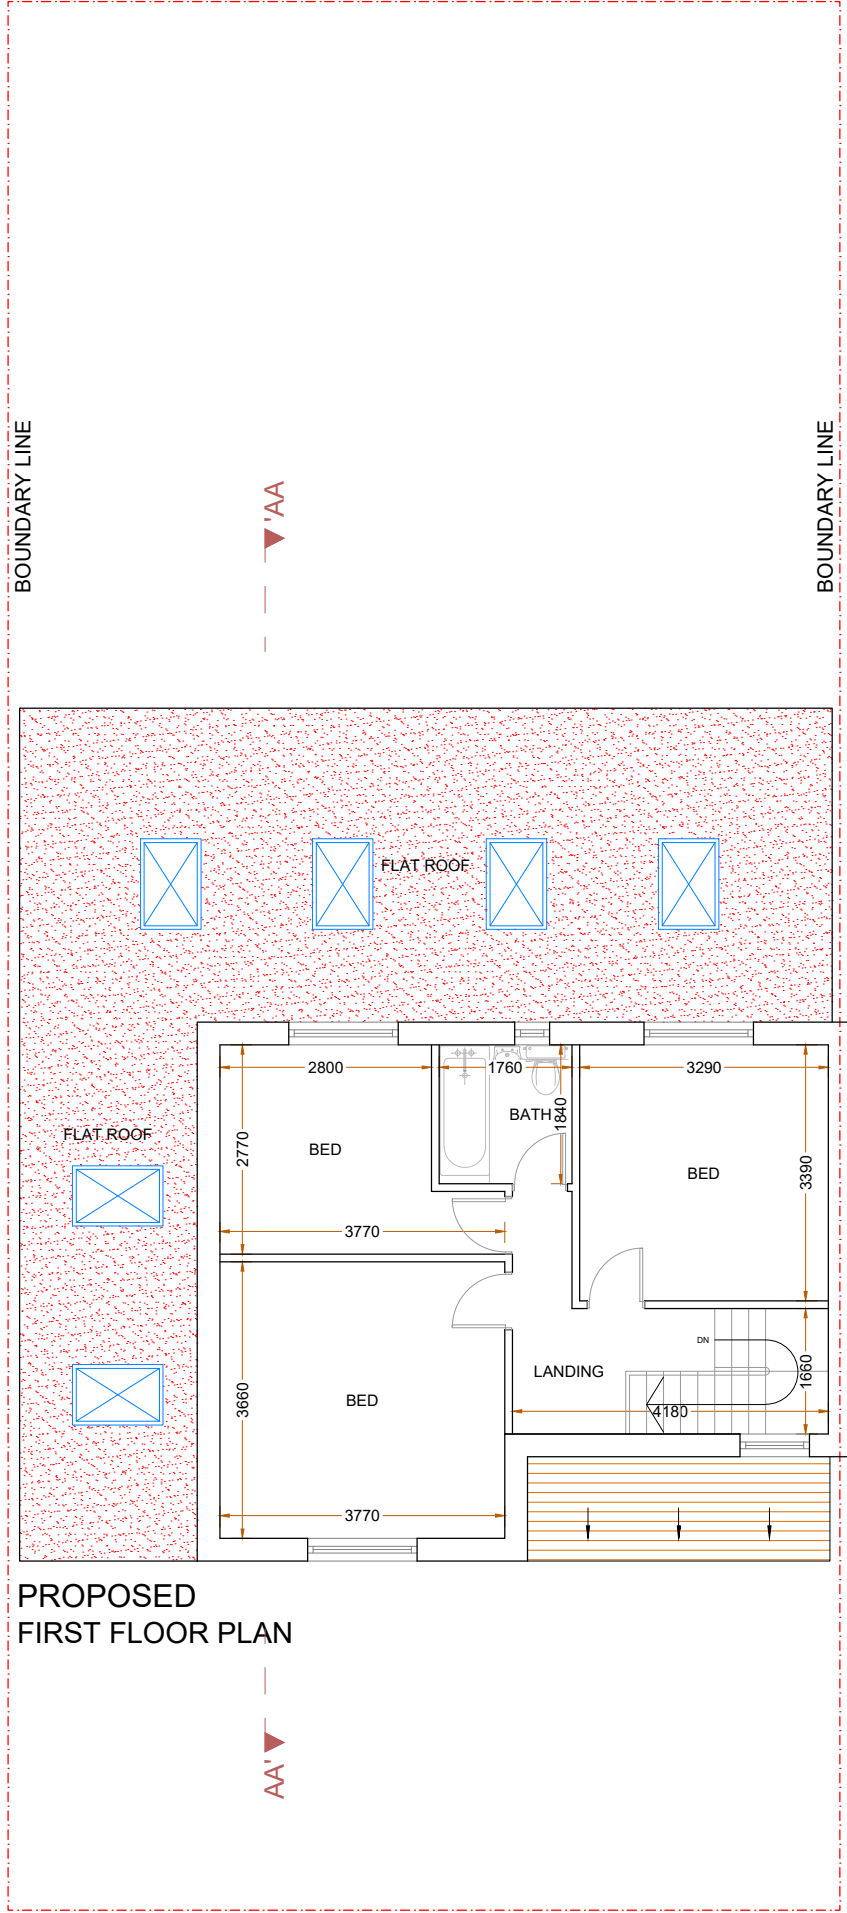
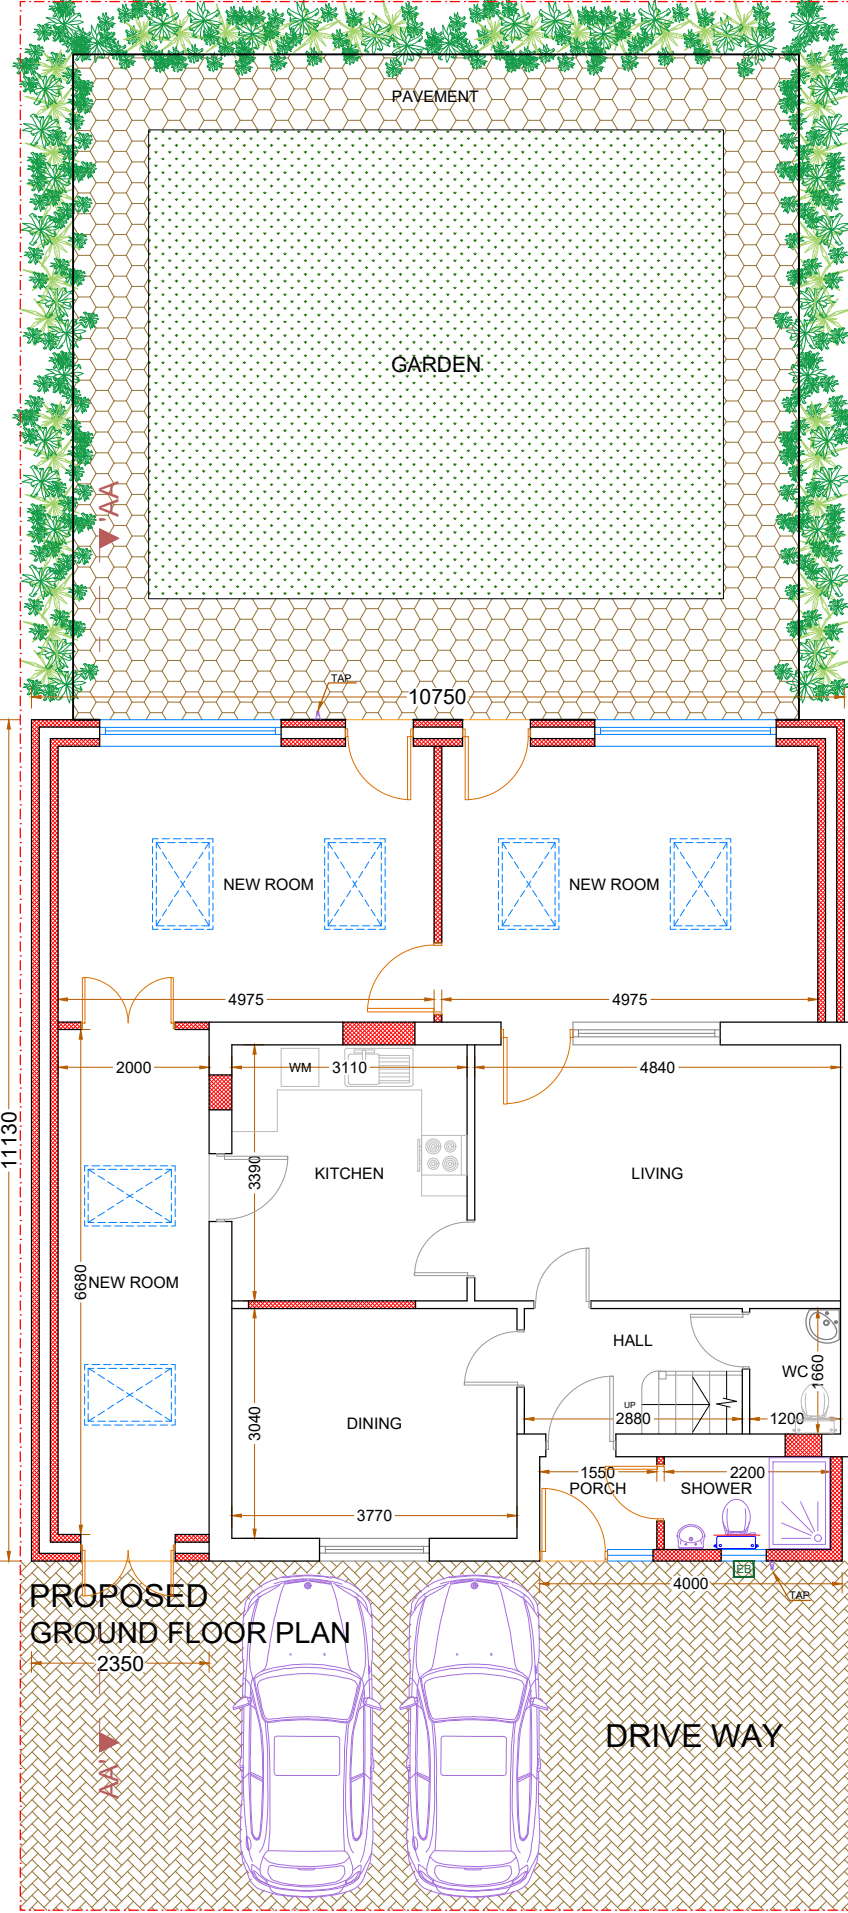
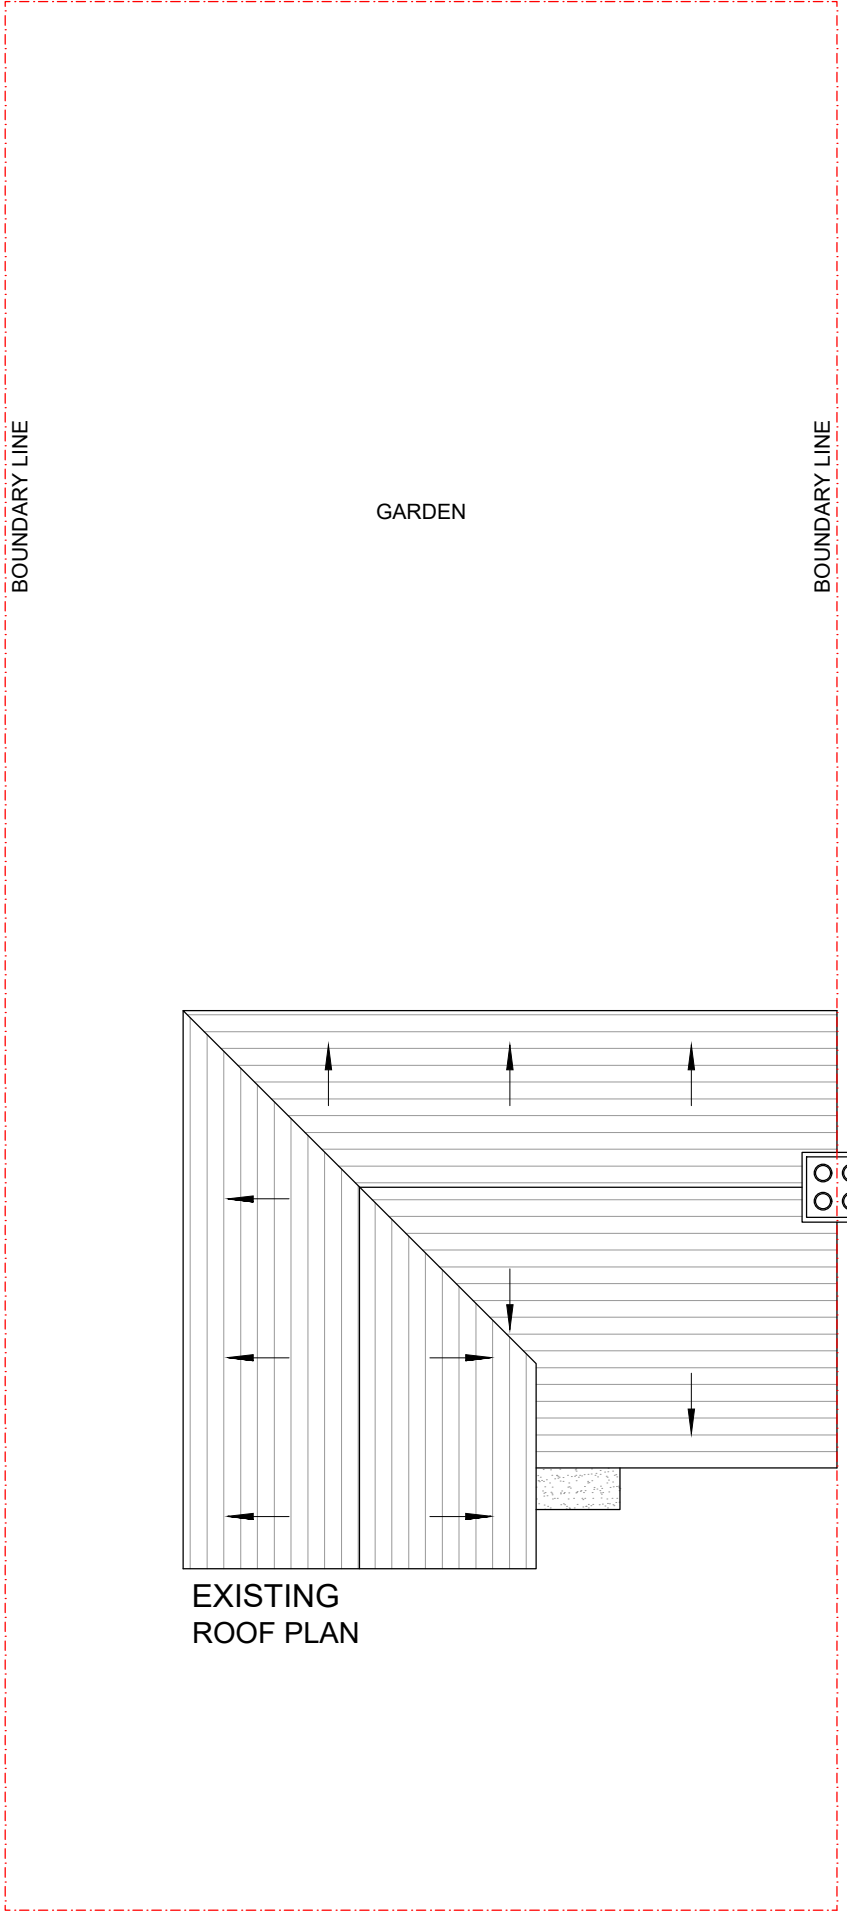
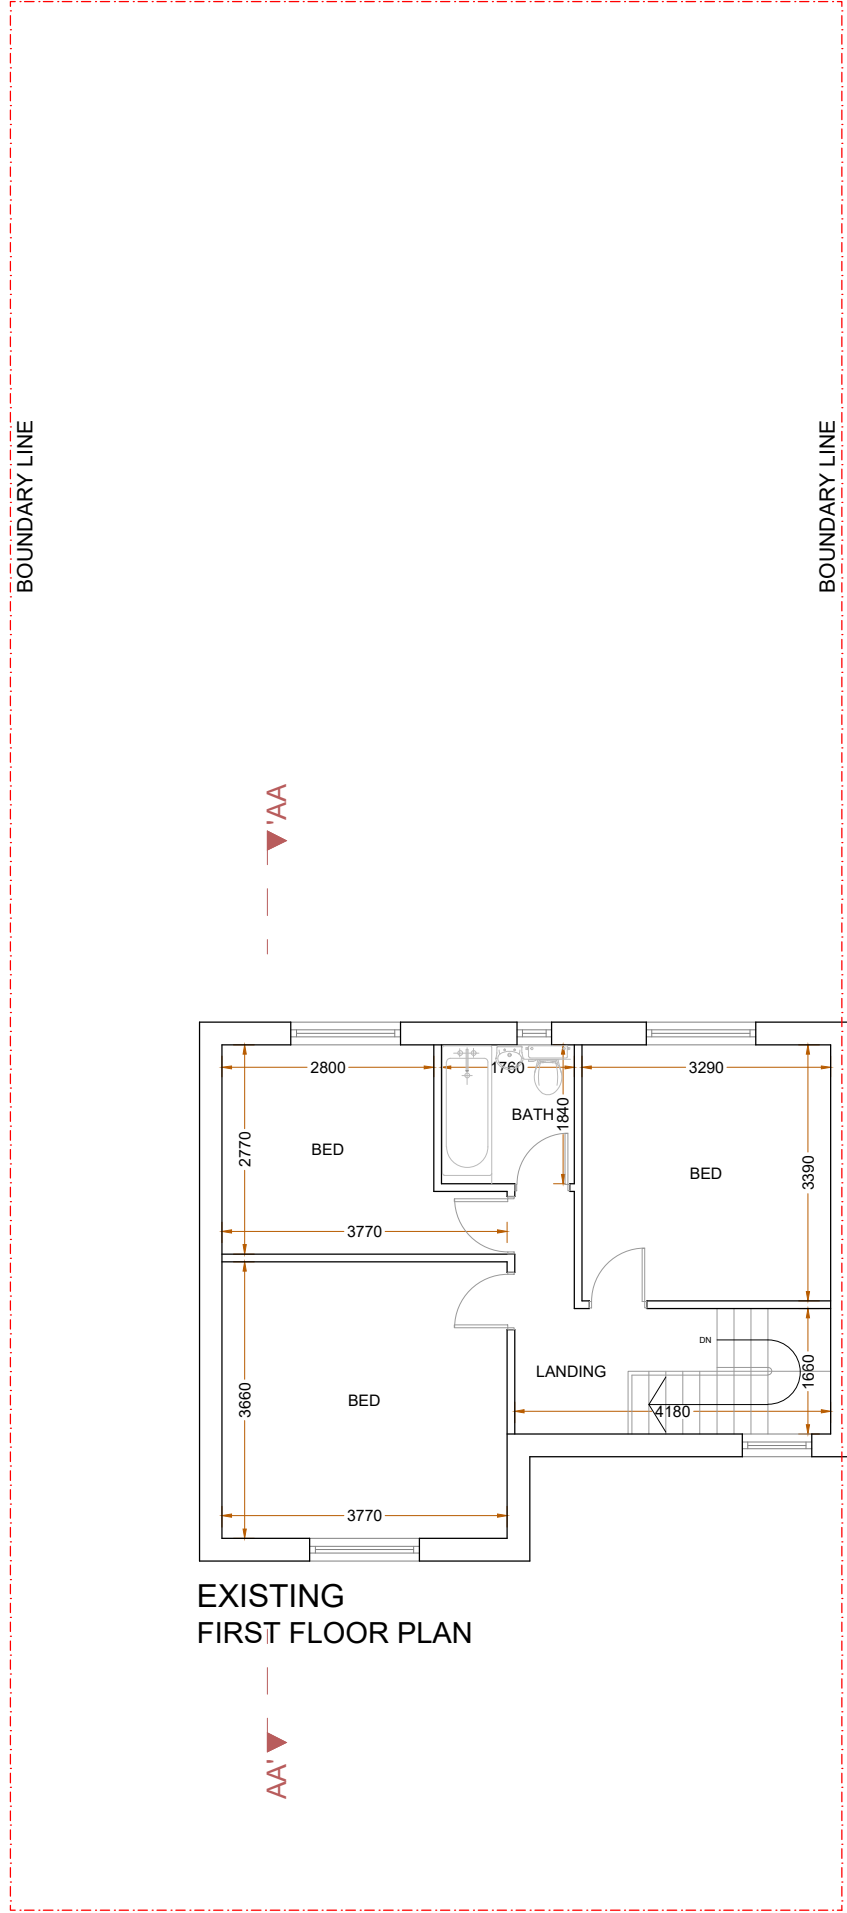


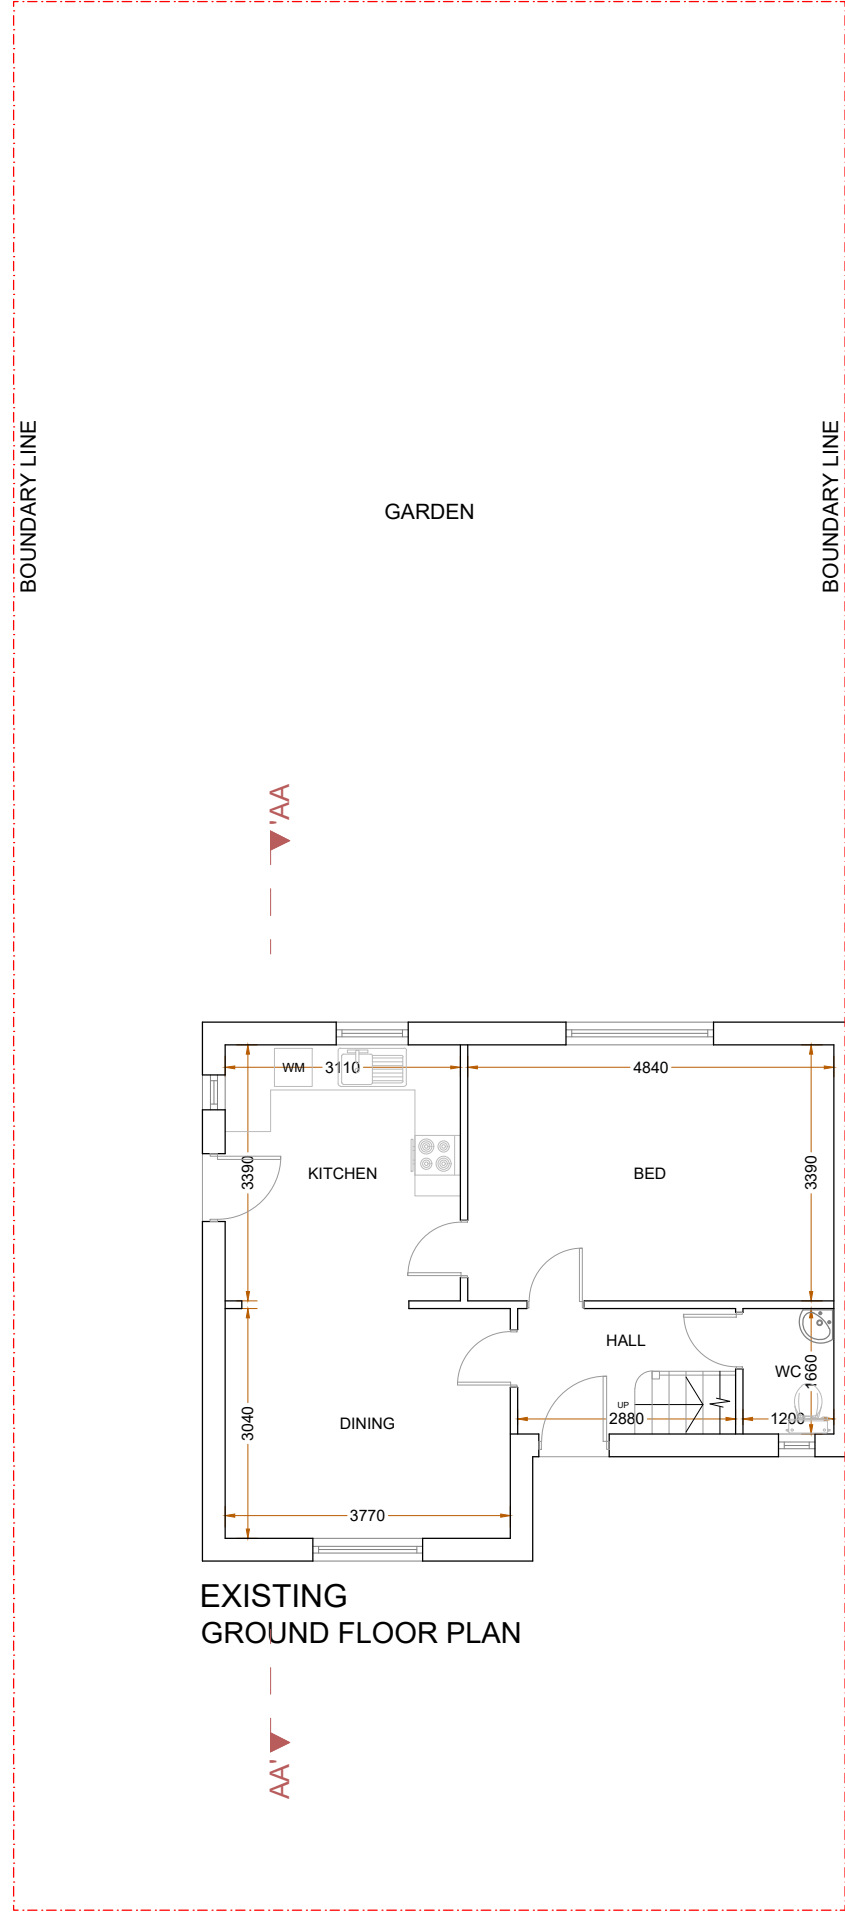

A	13.06.24	DA ISSUE AMENDMENT	GK BY


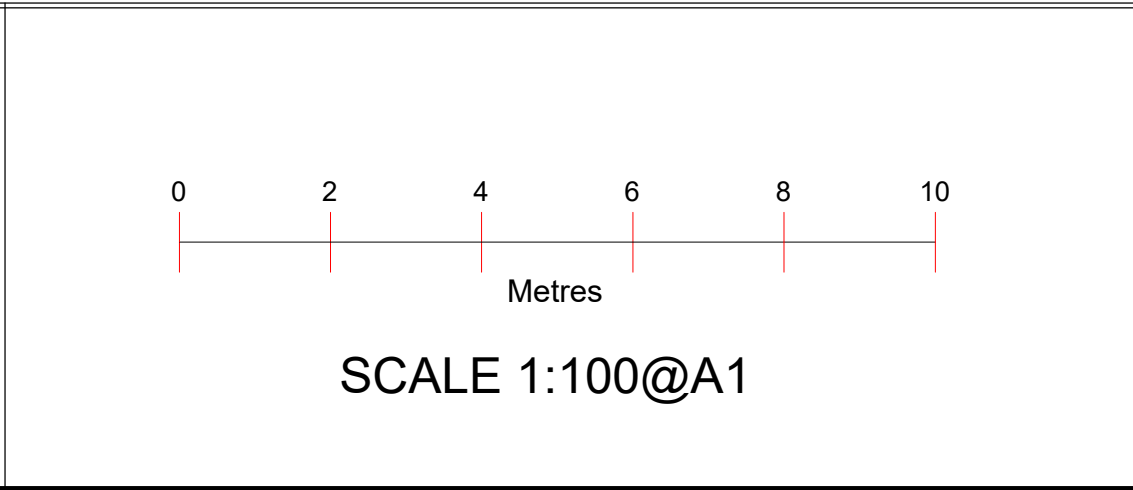


Project :	Proposed Single Storey Rear & Side Extension With Front Porch
Date :	13/06/24

Sheet Title :	Existing & Proposed Floor Plans With Roof Plans
Sheet no :	01


Address :	20 Brynton Road MANCHESTER M13 0GY
Applicant :	MOHAMMED

LEGENDS:

  EXISTING WALL		PROPOSED WALL	
EXISTING RENDER		PROPOSED RENDER	
EXISTING ROOF TILES		PROPOSED ROOF TILES	
EXISTING BRICKS		PROPOSED BRICKS	
EXISTING DOOR & WINDOWS		PROPOSED DOOR & WINDOWS	
DEMOLISHED			




EXISTING
FRONT ELEVATION

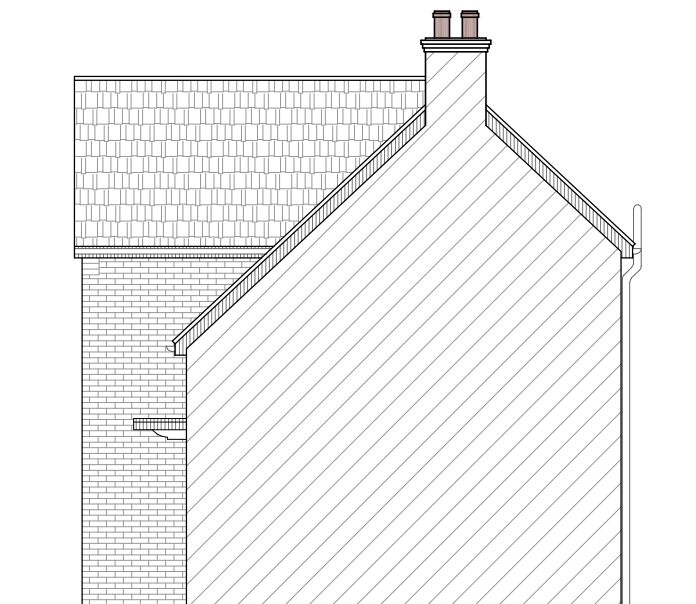


EXISTING
SIDE ELEVATION-1



PROPOSED
FRONT ELEVATION

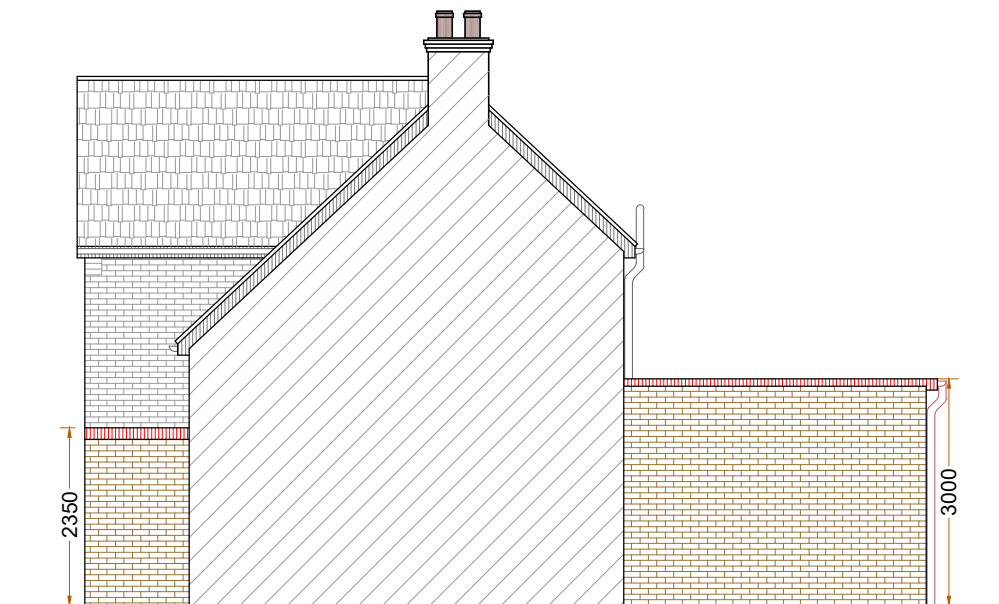


PROPOSED
SIDE ELEVATION-1

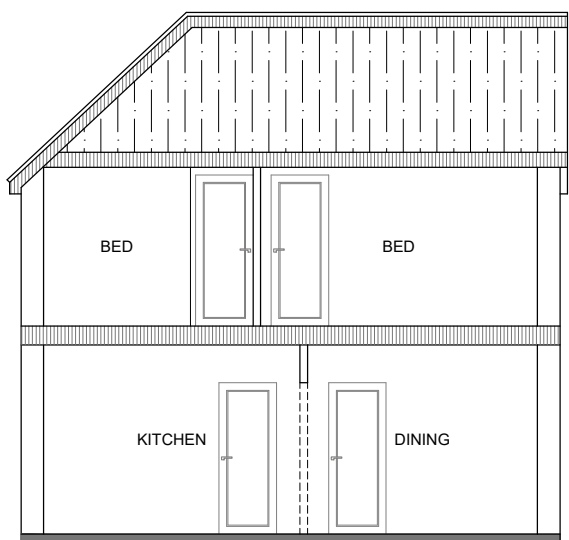


EXISTING SECTION




EXISTING
REAR ELEVATION

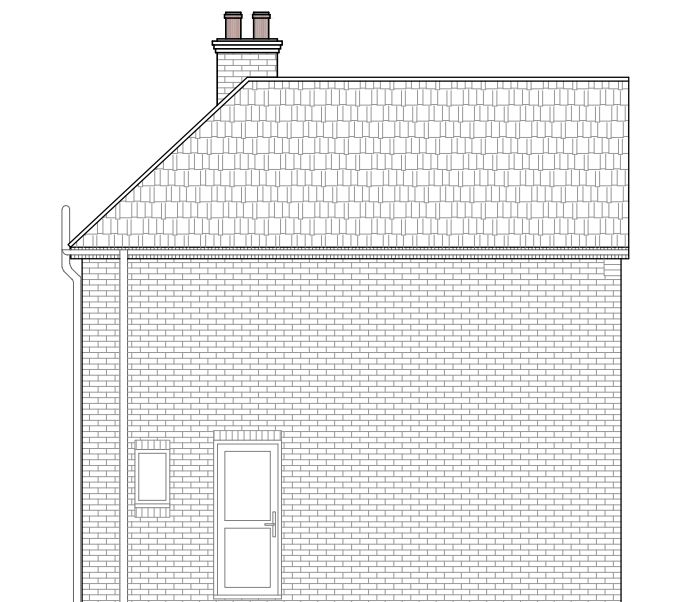


EXISTING
SIDE ELEVATION-2

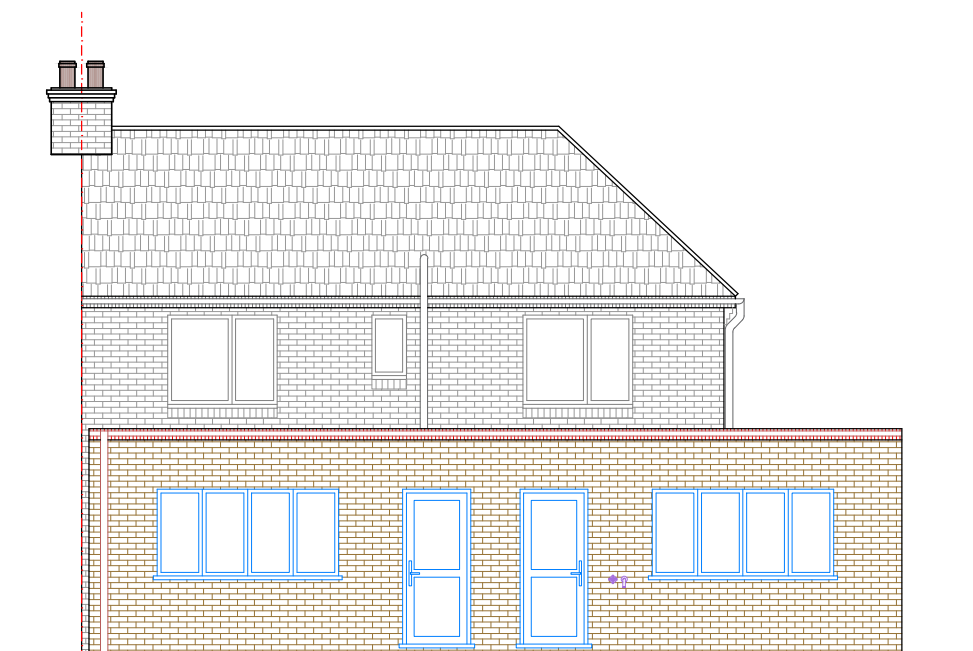

PROPOSED
REAR ELEVATION

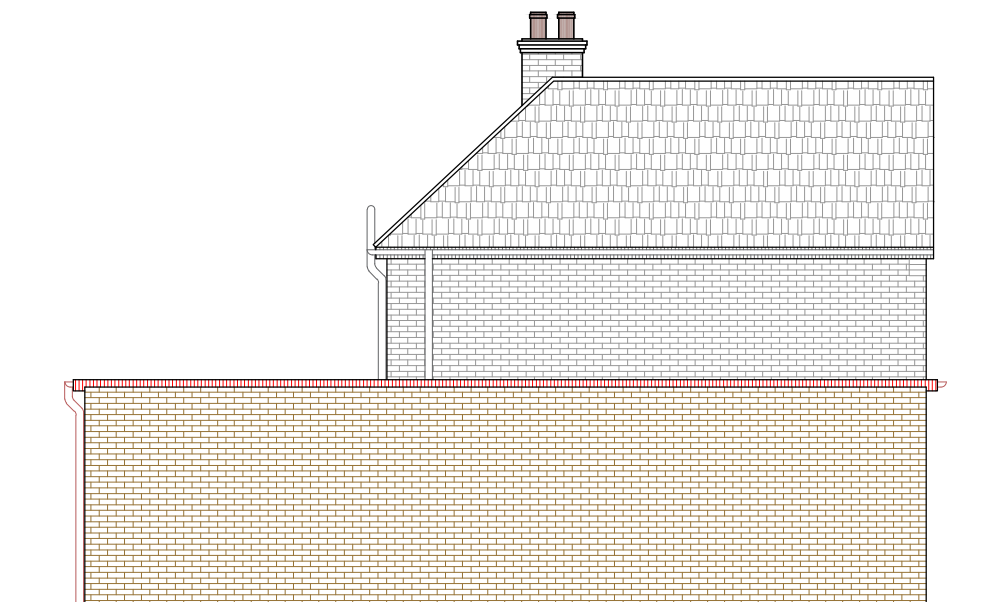


PROPOSED
SIDE ELEVATION-2

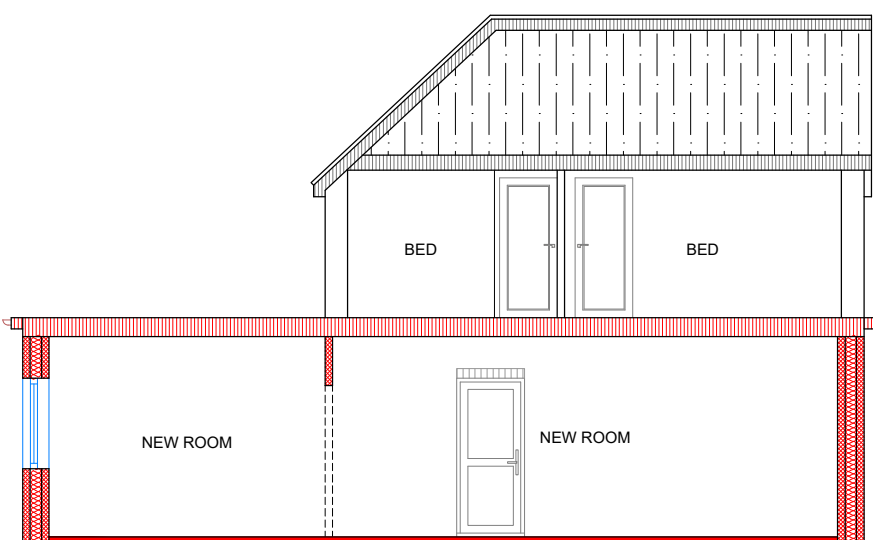

PROPOSED SECTION

A	13.06.24	DA ISSUE AMENDMENT	GK BY

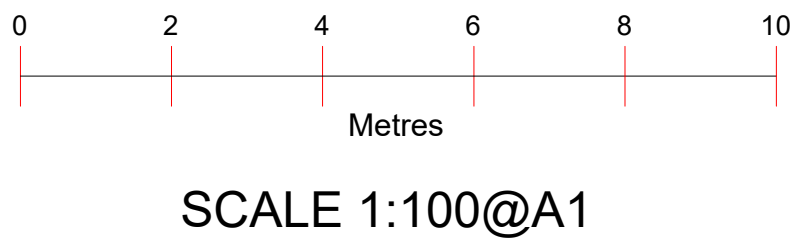



Project :
Proposed Single Storey Rear & Side
Extension With Front Porch

Date : 13/06/24


Sheet Title :
Existing & Proposed Elevations With Sections

Sheet no : 02

Address :
20 Brynton Road
MANCHESTER
M13 0GY
Applicant : MOHAMMED

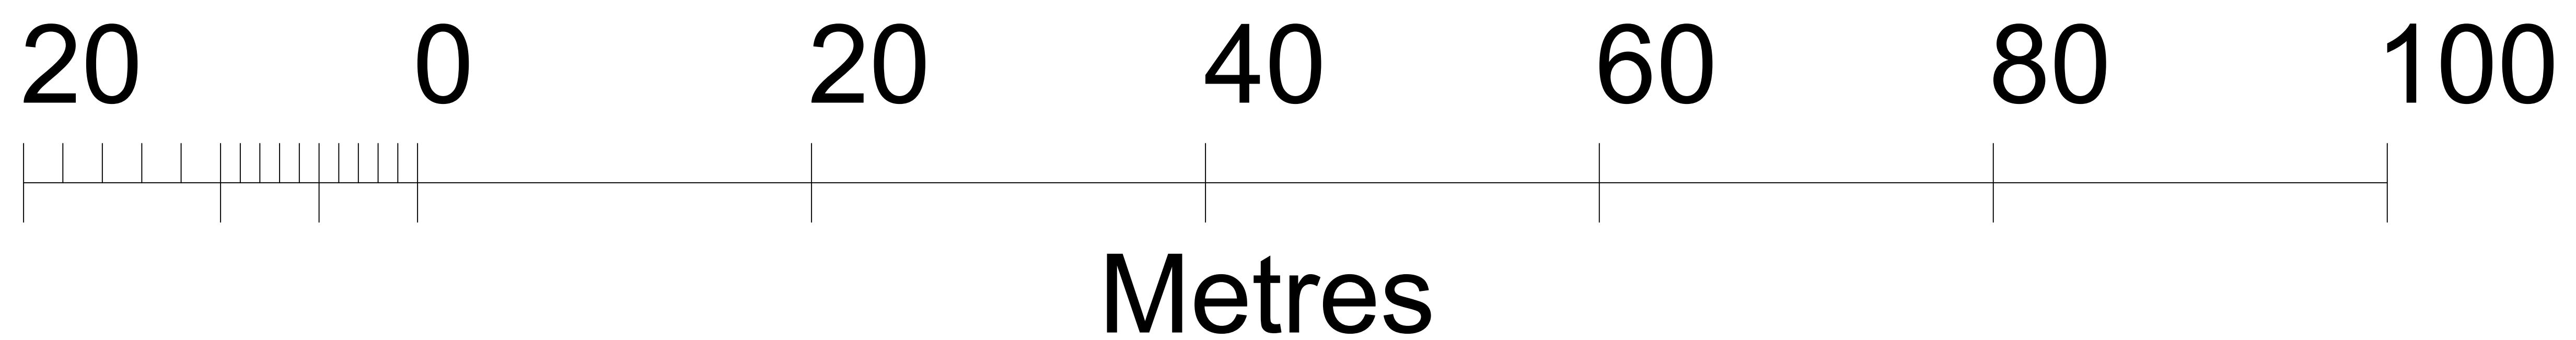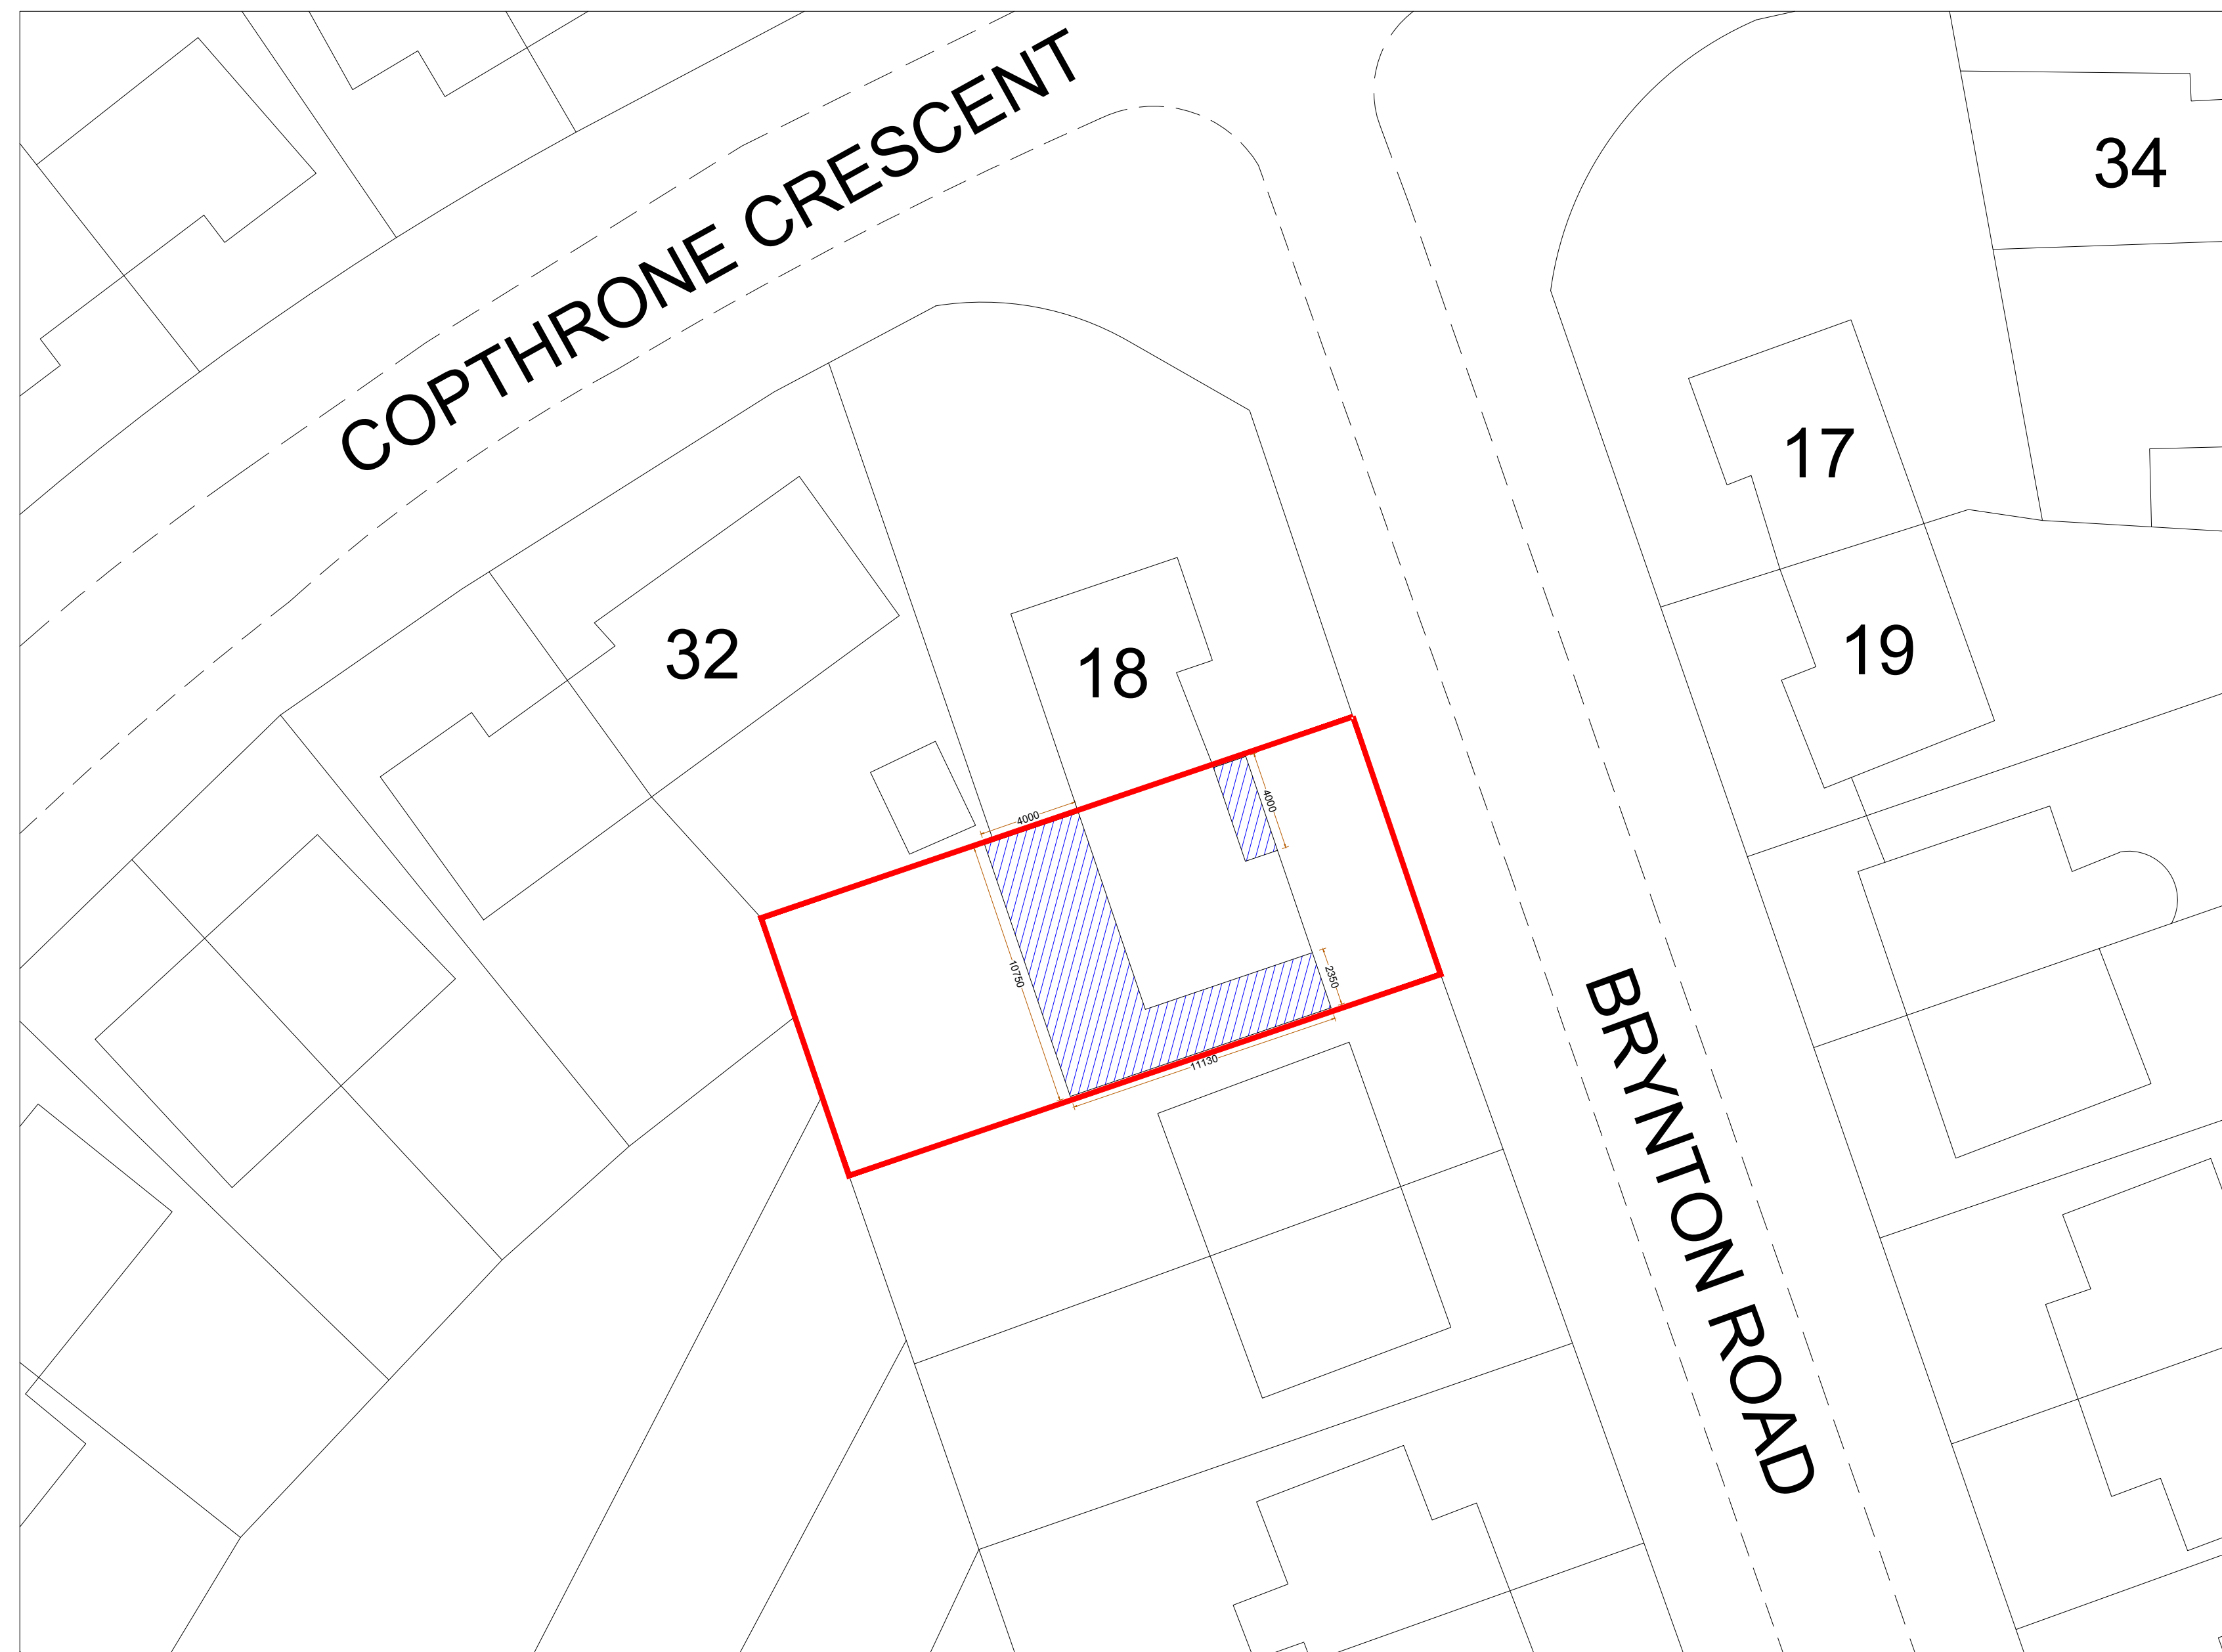

A	13.06.24	DA ISSUE AMENDMENT	GK BY


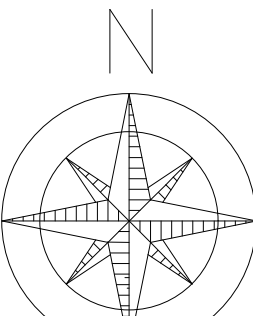


SCALE 1:200@A1

Project :	Proposed Single Storey Rear & Side Extension With Front Porch
Date :	13/06/24

Sheet Title :	Proposed Site Block Plan
Sheet no :	03

Address :	20 Brynton Road MANCHESTER M13 0GY
Applicant :	MOHAMMED

 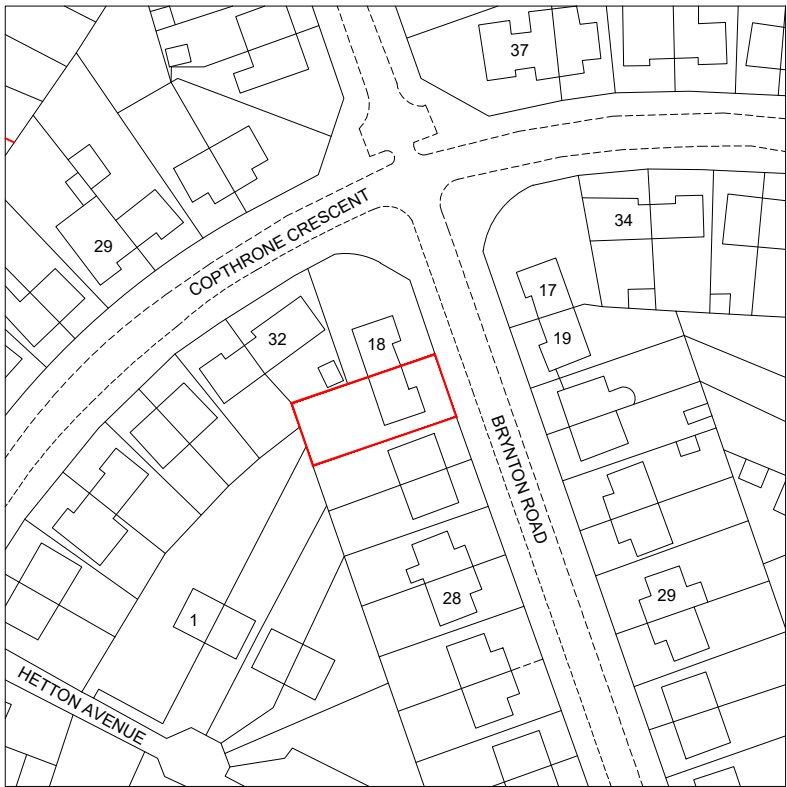

Metres

SCALE 1:1250@A4

	ADDRESS: 20 Brynton Road MANCHESTER M13 0GY		SCALE: 1:1250@A4	 NORTH	
--	--	--	---------------------	--	--