


Contractors are to check all levels & dimensions on site prior to site works commencing & report discrepancies to the Designers.

DO NOT SCALE FROM THIS DRAWING

PLANNING

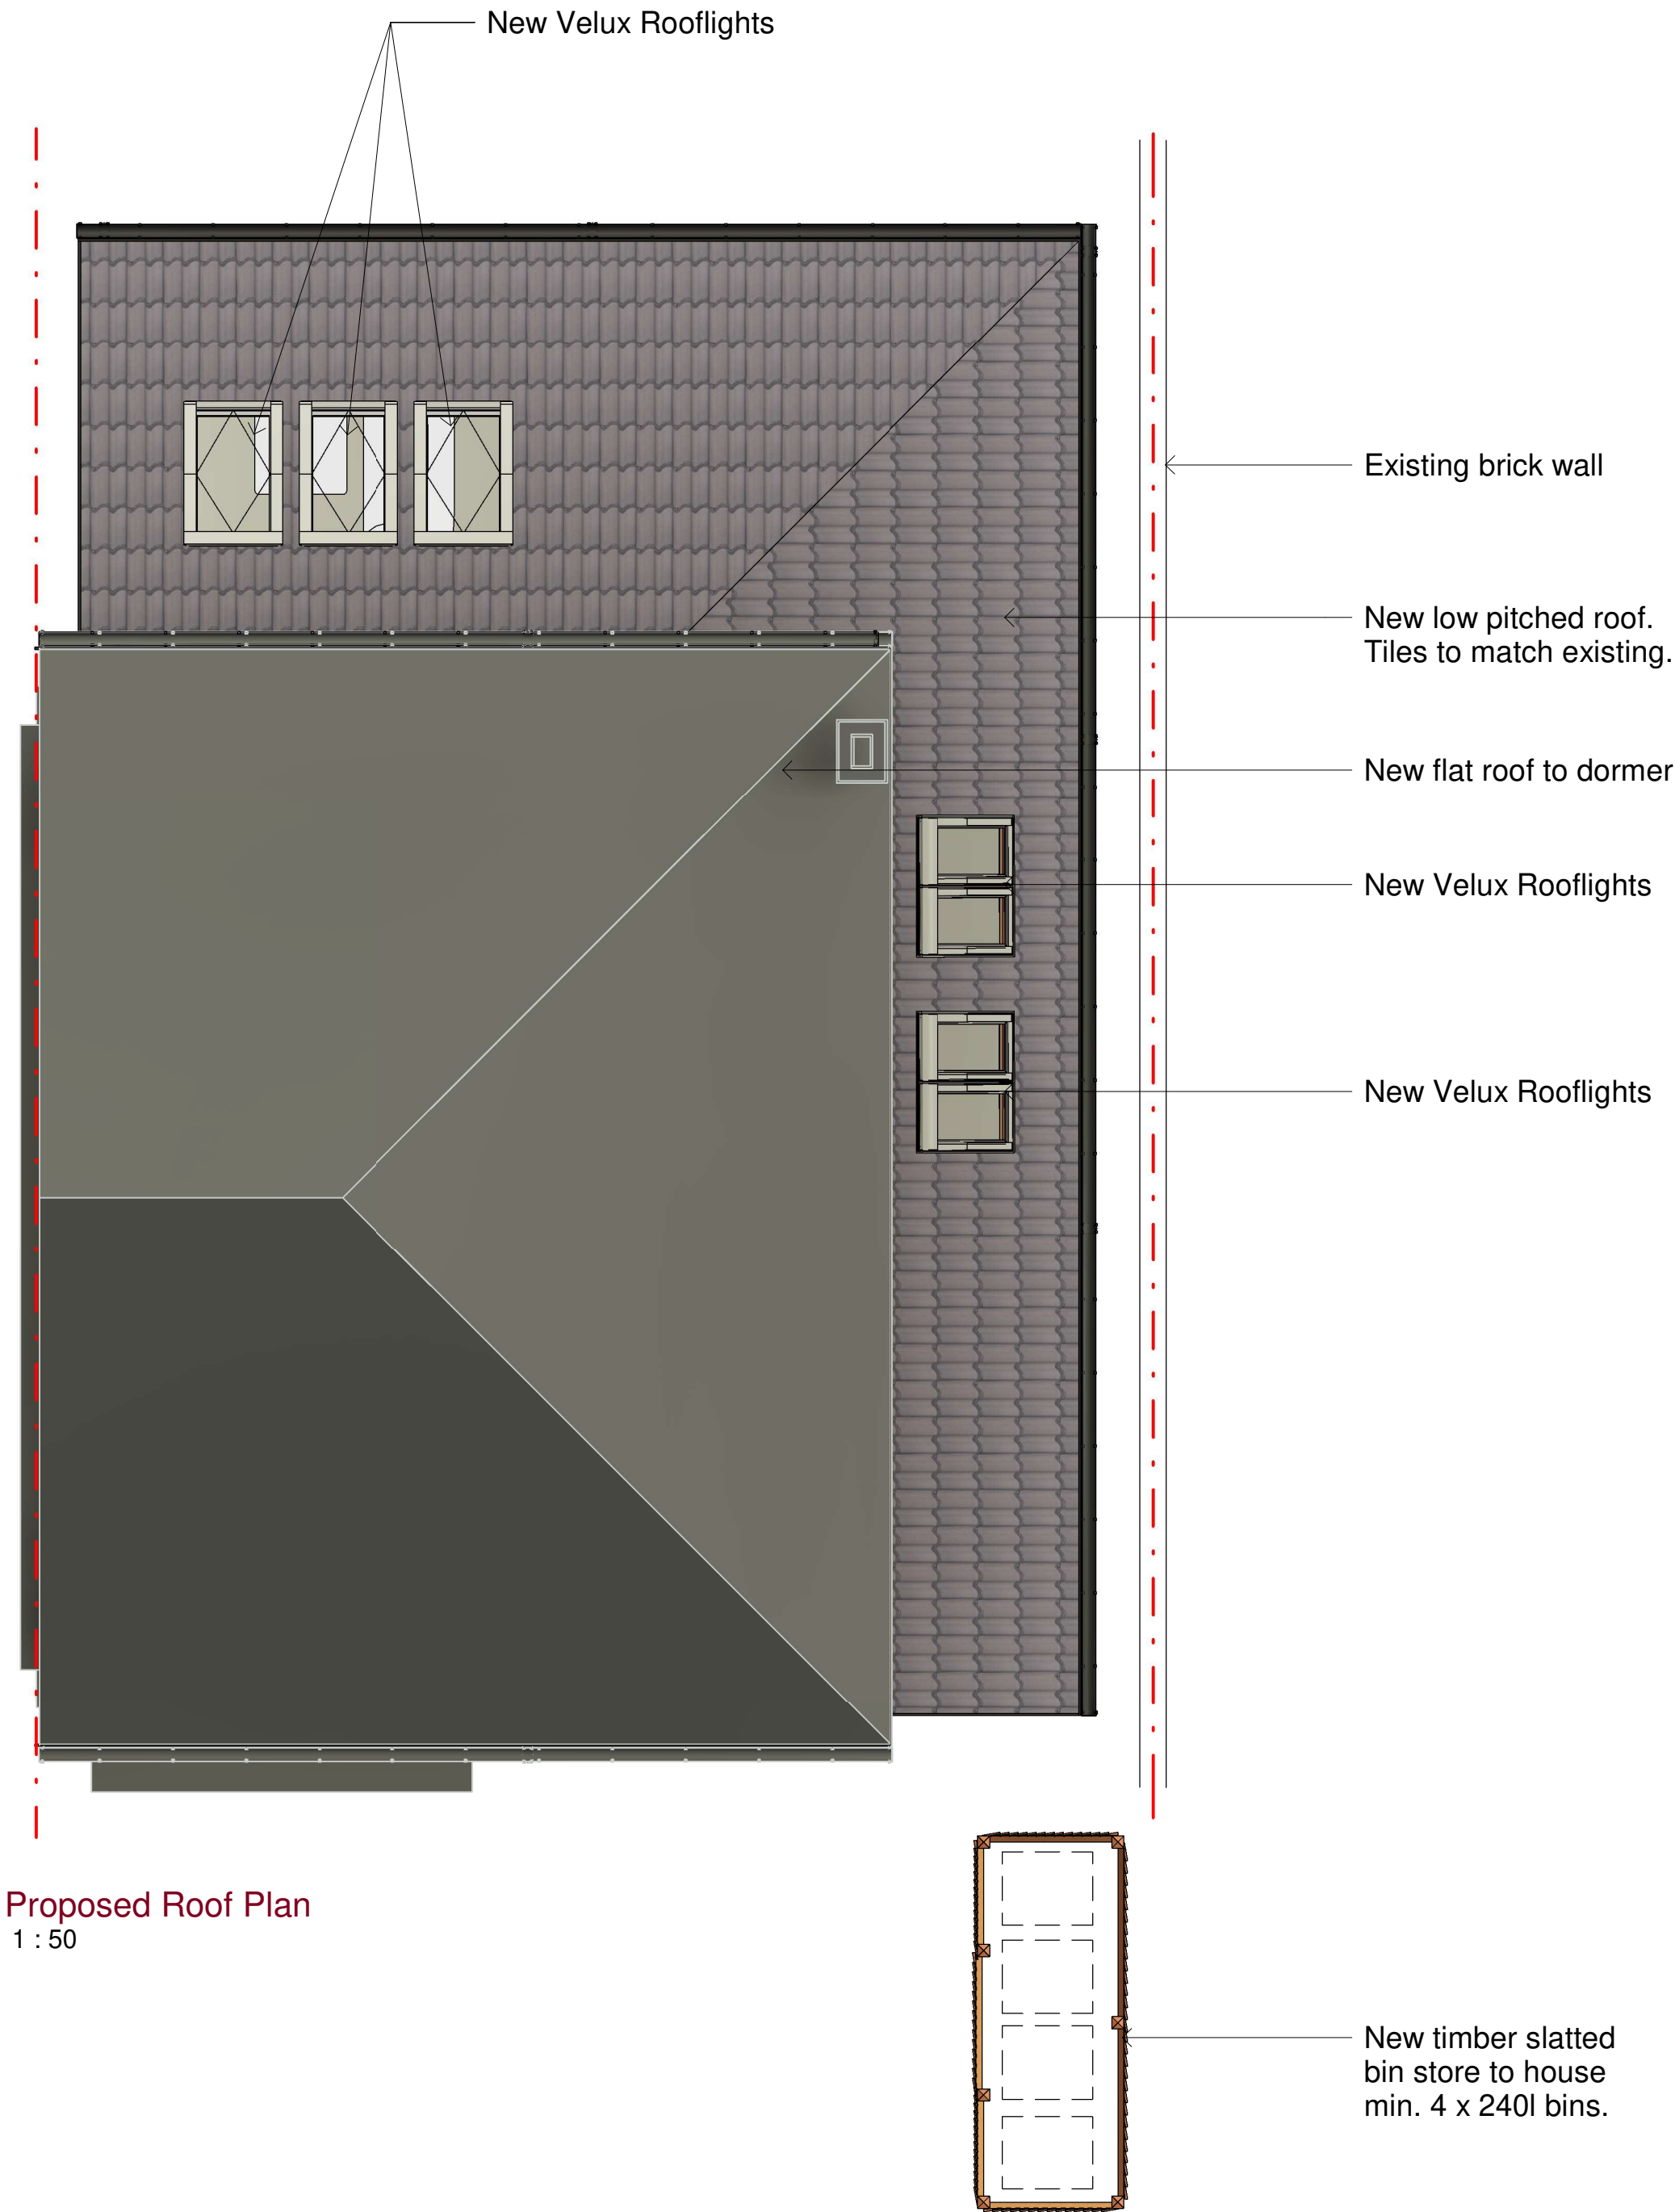

Proposed Roof Plan
1 : 50

Rev	Description	By	Chk	Date
Project:	Propsed House Extension at 10 Rowsley Avenue, Didsbury, M20 2XD			
Title:	Proposed Roof Plan			
Client:	xx xxx xxx			
Drawn By:	Author	Checked By:	Checker on	
Original Size:	A1	Project Number:	xxxxx	
Drawing Number:	2002			REV