


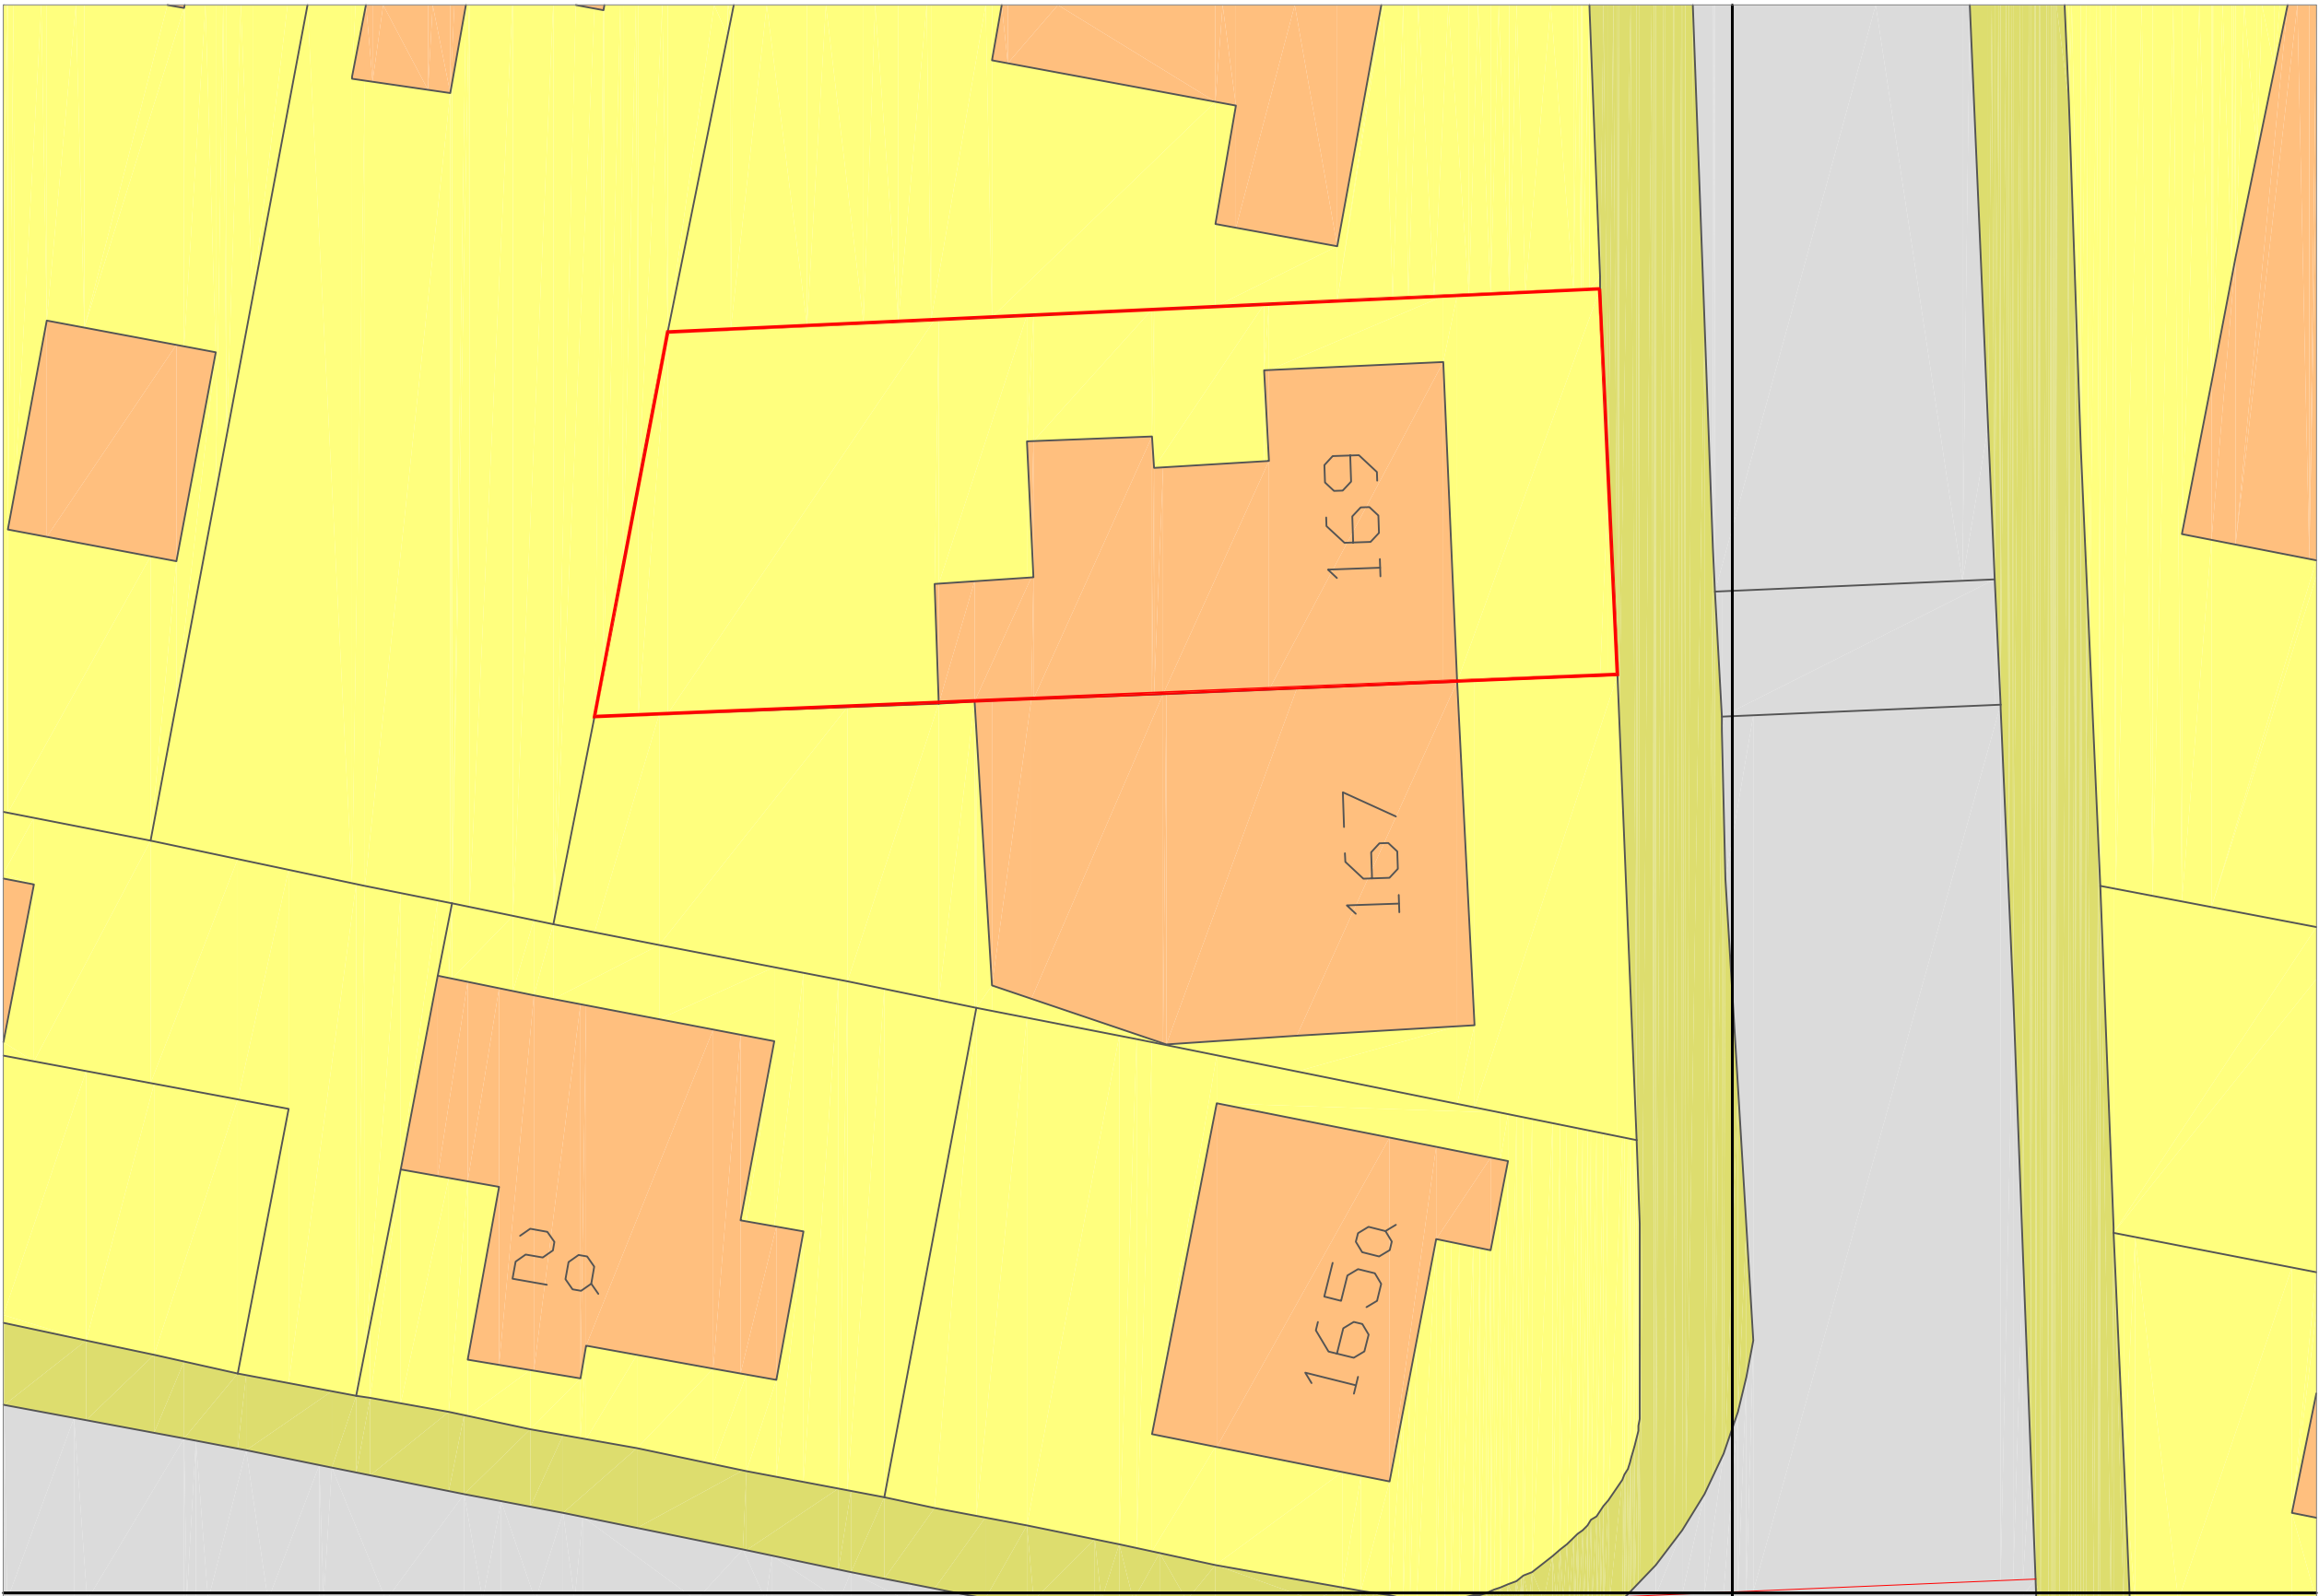

Location Plan @ 1:500



Site Plan 1:200

Client		Saiman	
Project Title		169 Kingsbrook Road Manchester M16 8NR	
Drawing Title		Architectural Layouts Location Plan / site plan	
scale	Location plan @ 1:500		
date	AUG 2024		
drawn			
checked			
job no.			
drawing no.	AL-01-001	rev	BR