




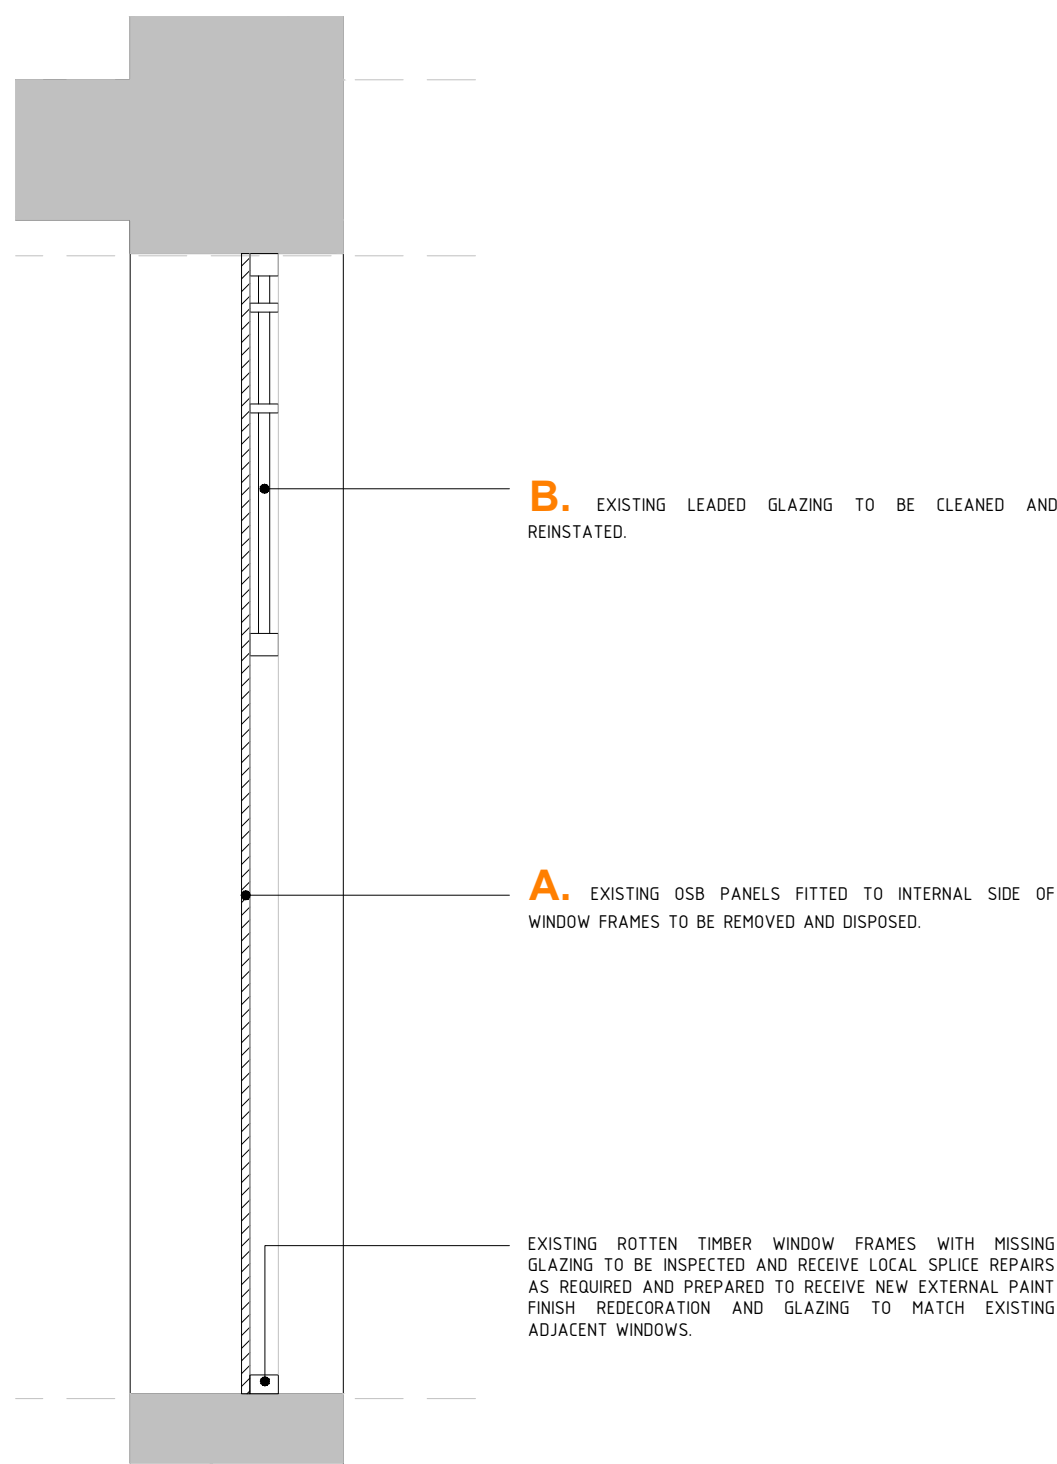


EXISTING TYPICAL FIRST FLOOR BOARDED WINDOW PART SECTION 2
1:20

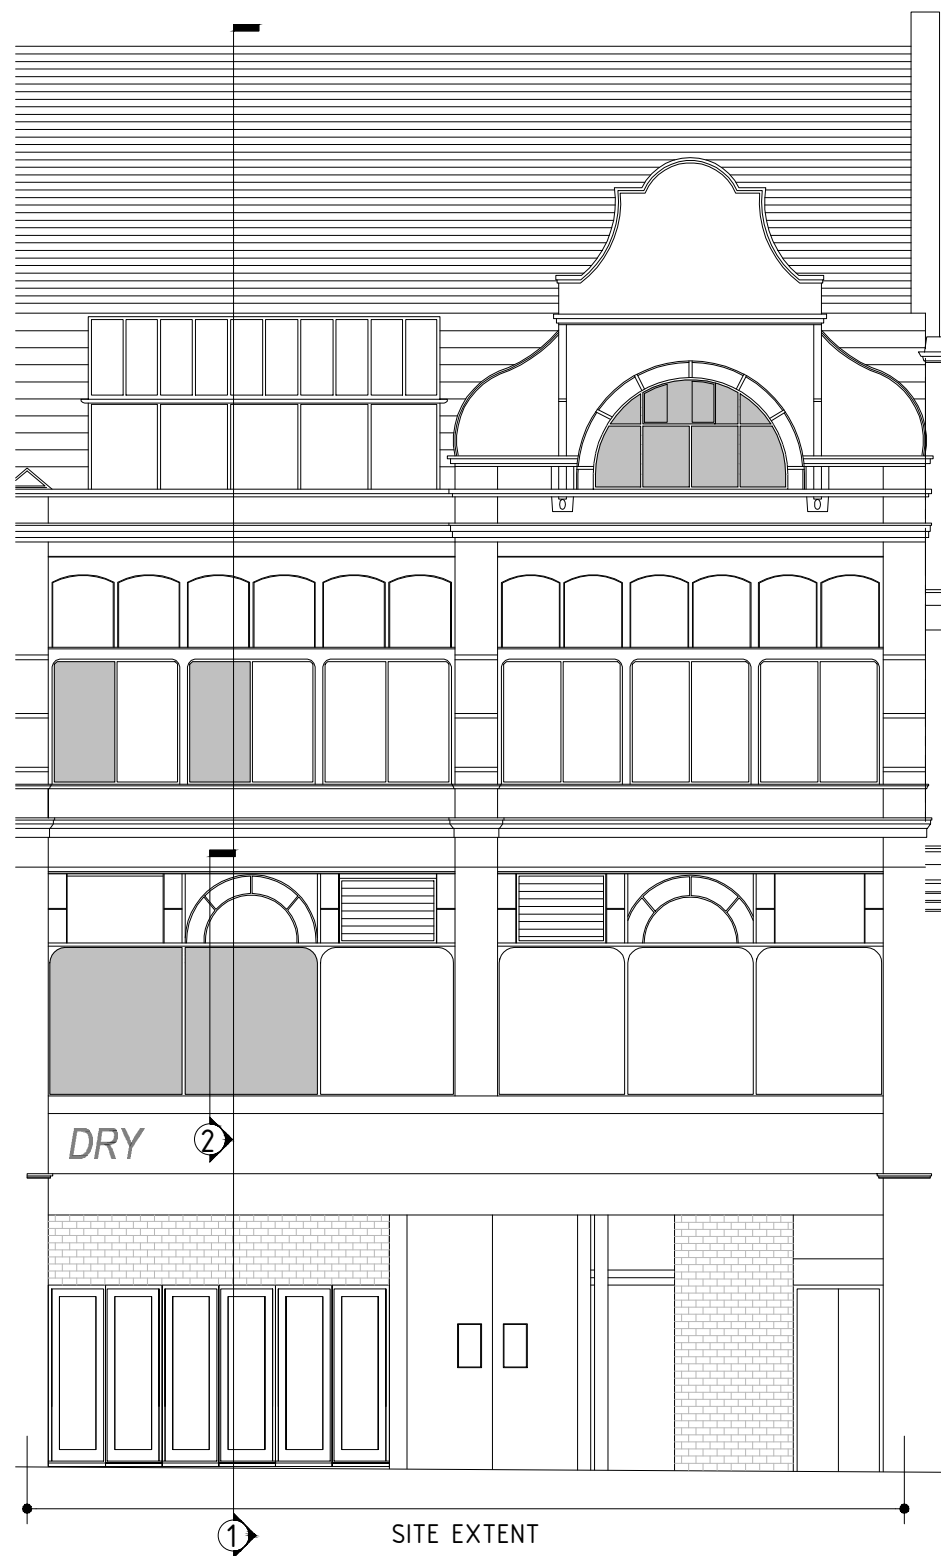


EXISTING OLDHAM STREET ELEVATION 1:100

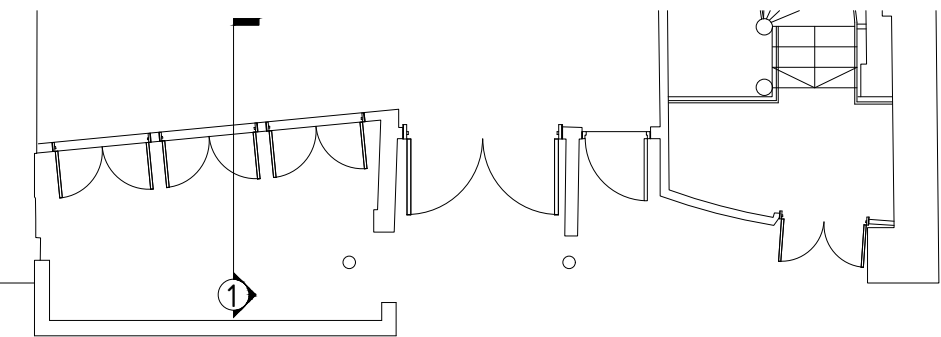


EXISTING GROUND FLOOR KEY PLAN 1:100

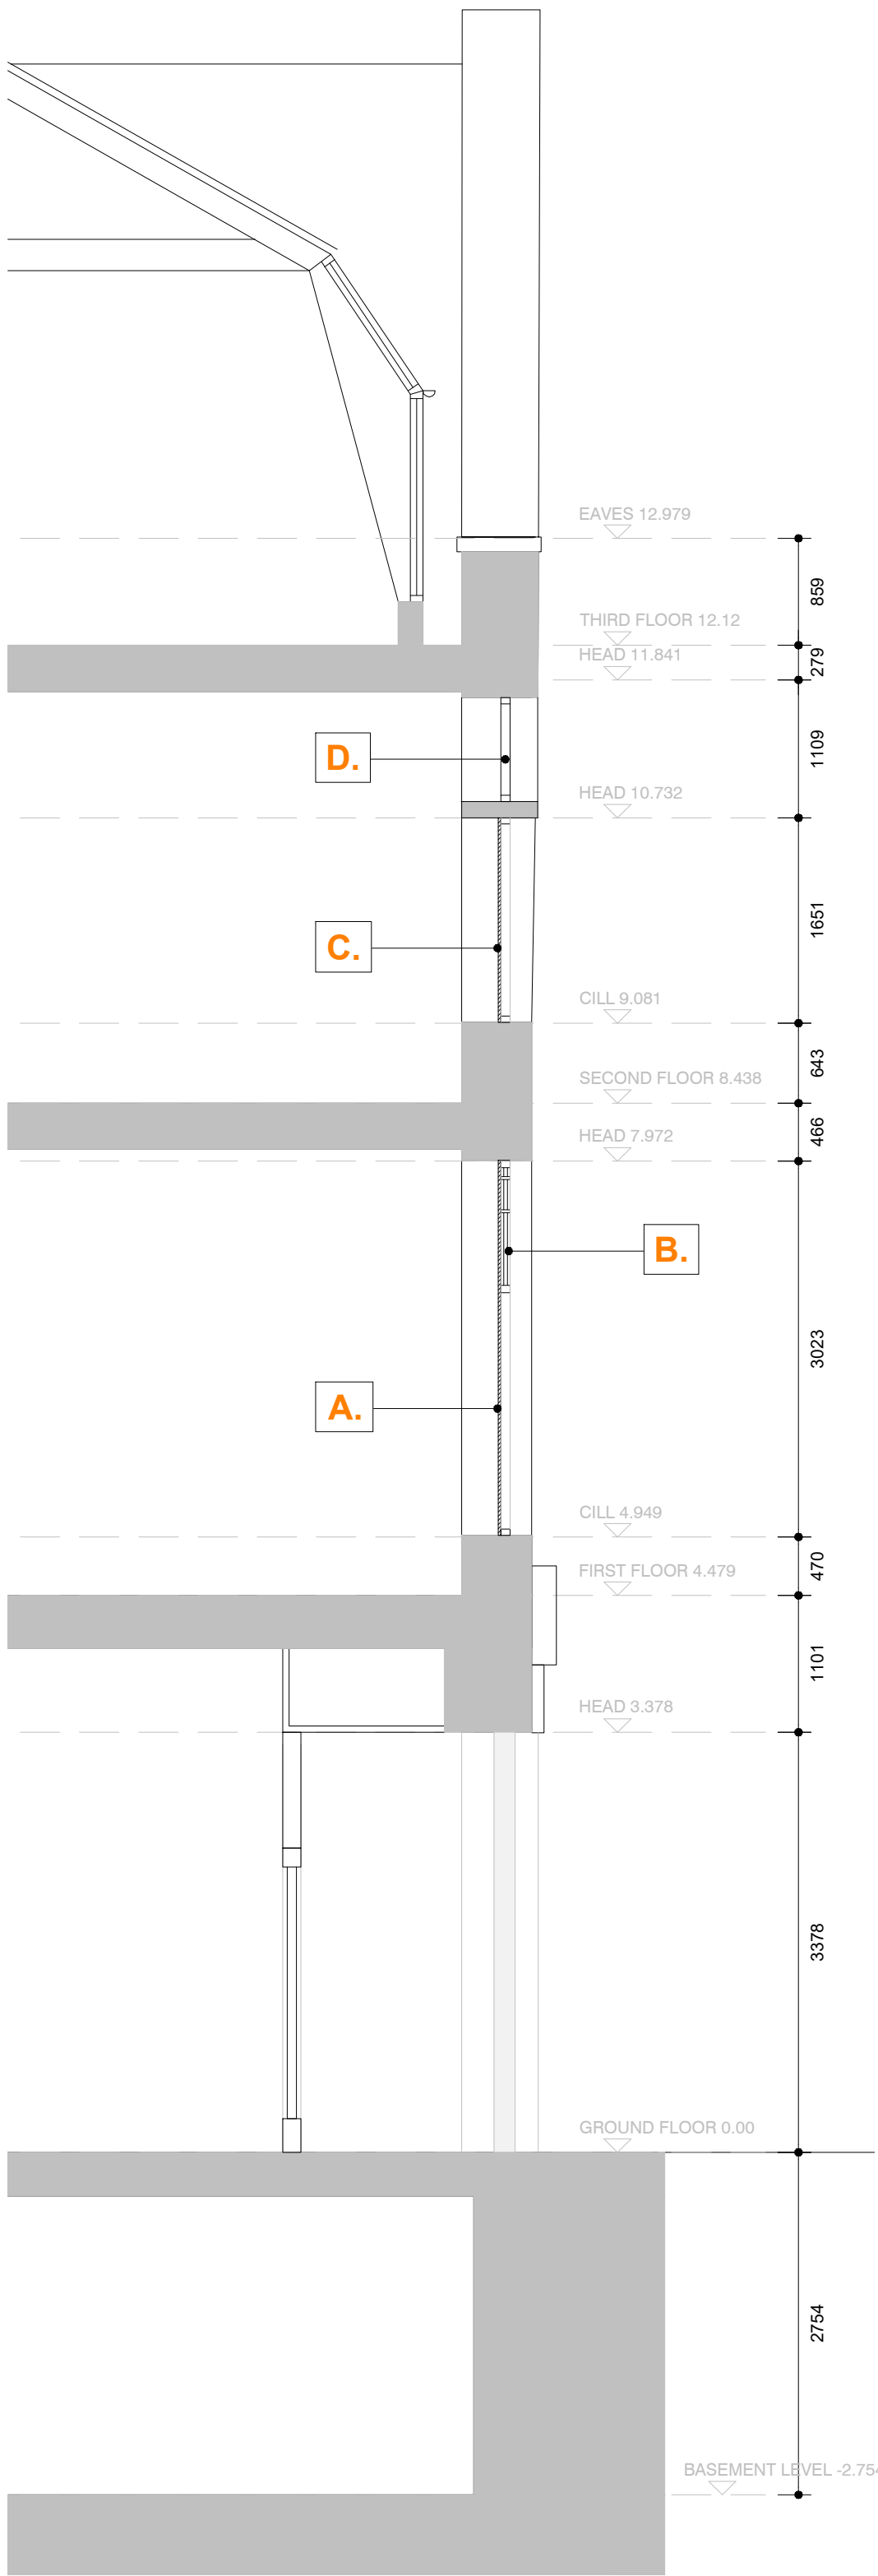


EXISTING OLDHAM STREET GENERAL ARRANGEMENT SECTION 1 1:50

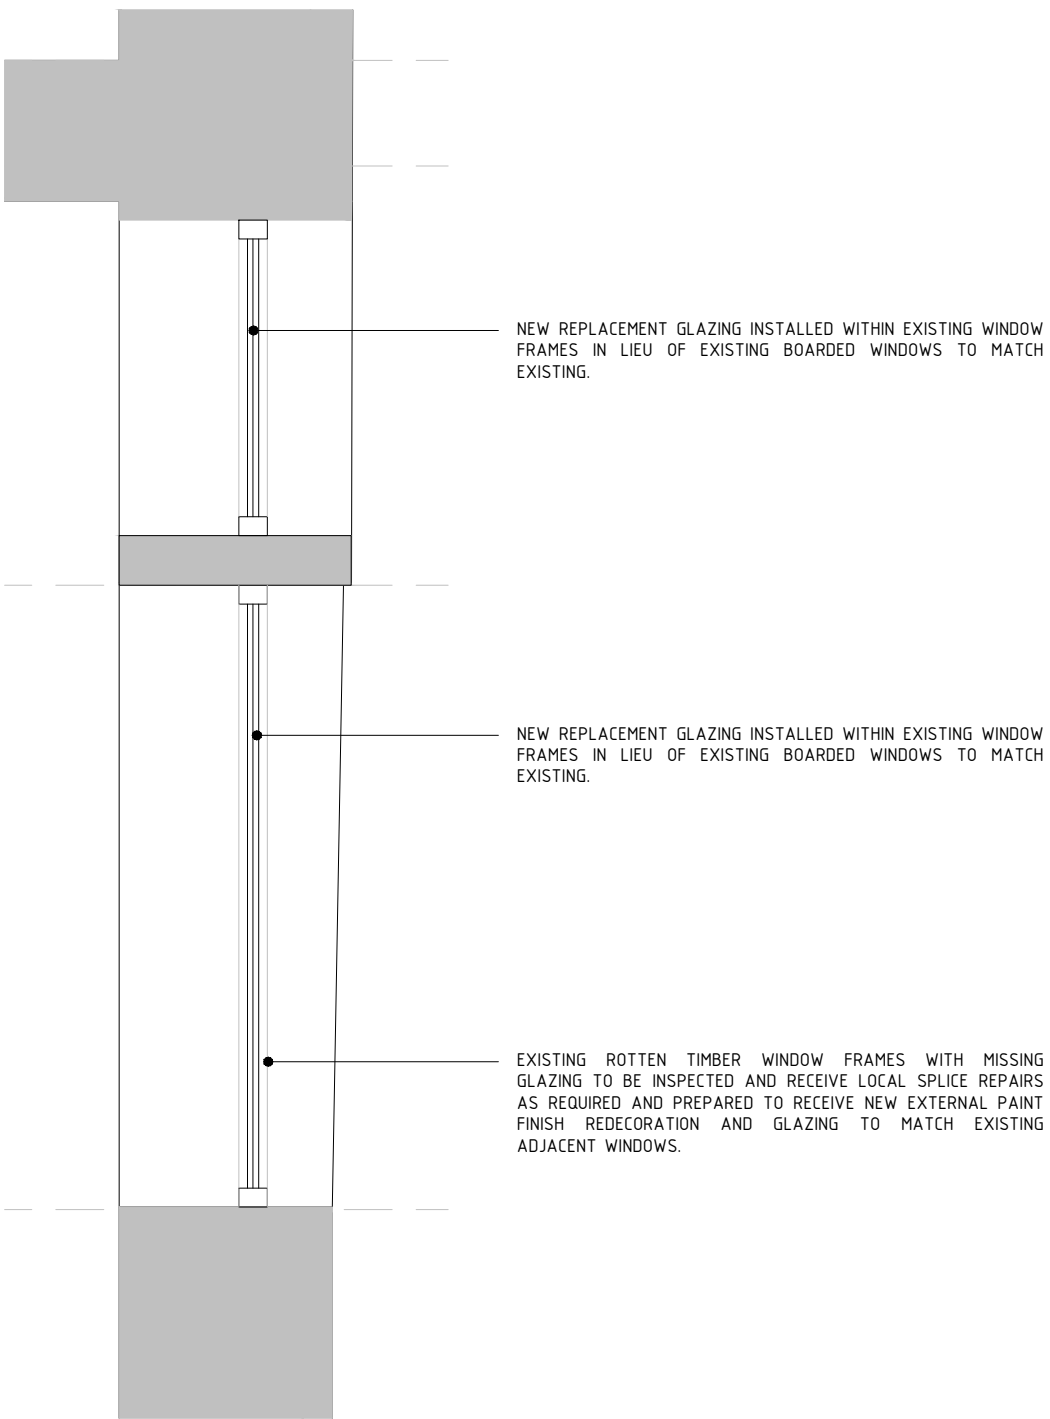


PROPOSED TYPICAL SECOND FLOOR RE-GLAZED WINDOW PART SECTION 4
1:20

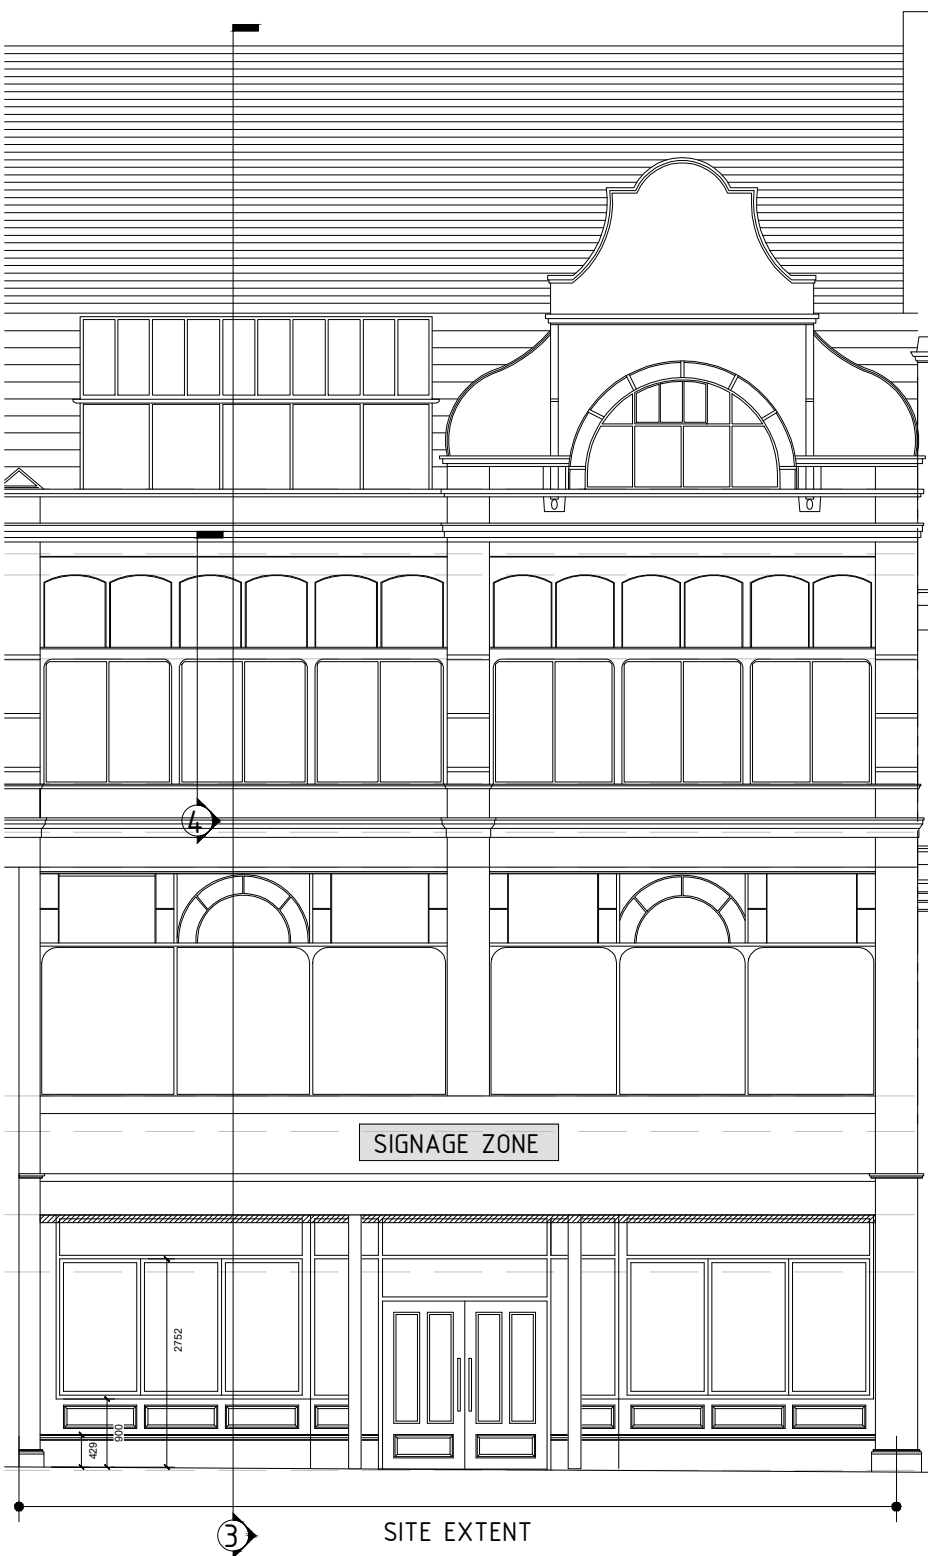


PROPOSED OLDHAM STREET ELEVATION 1:100

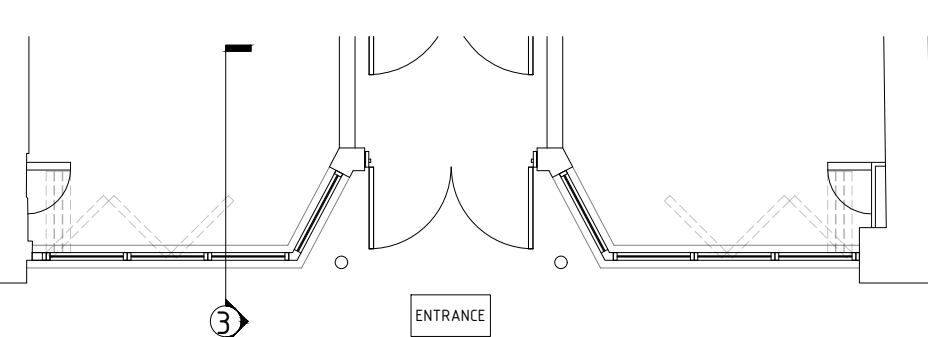

PROPOSED GROUND FLOOR KEY PLAN 1:100

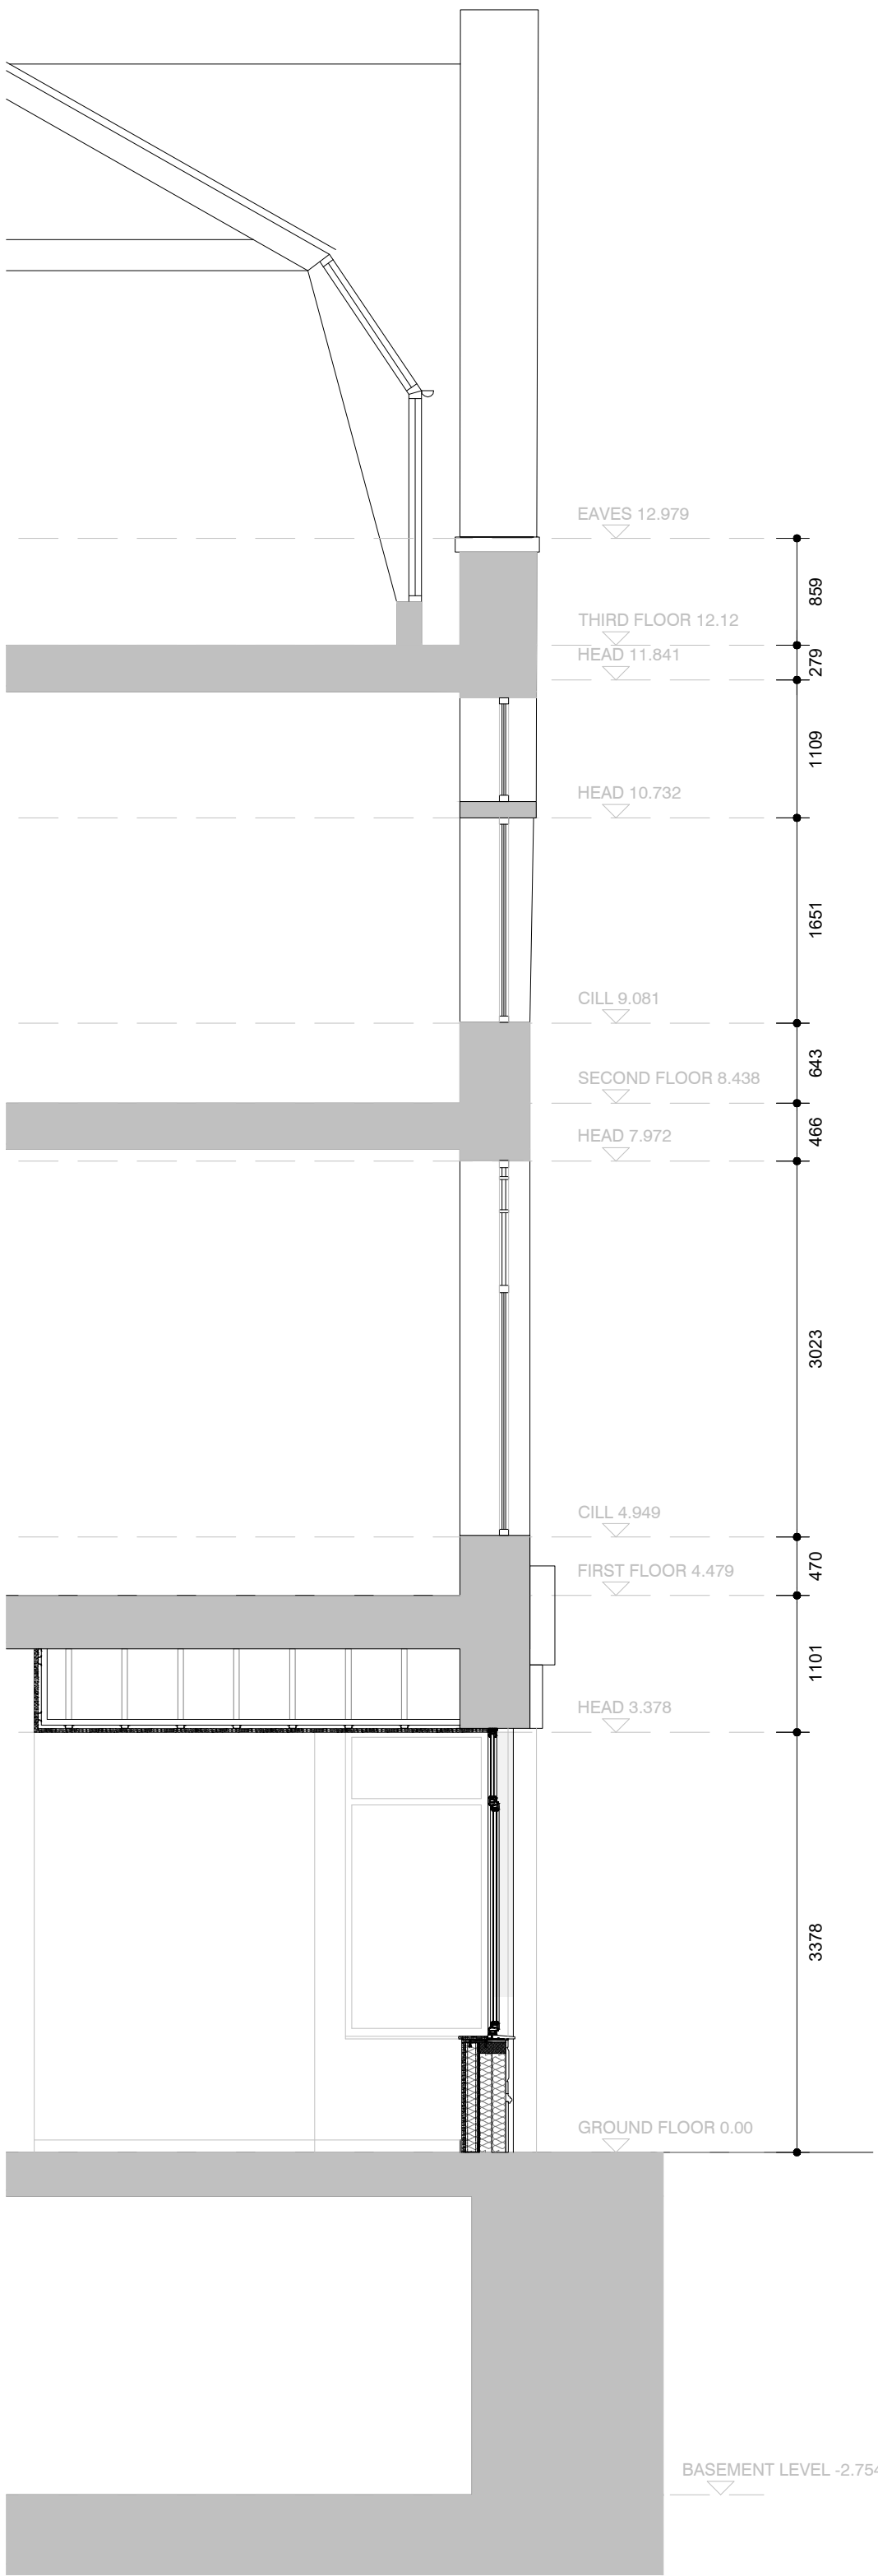

PROPOSED OLDHAM STREET GENERAL ARRANGEMENT SECTION 3 1:50

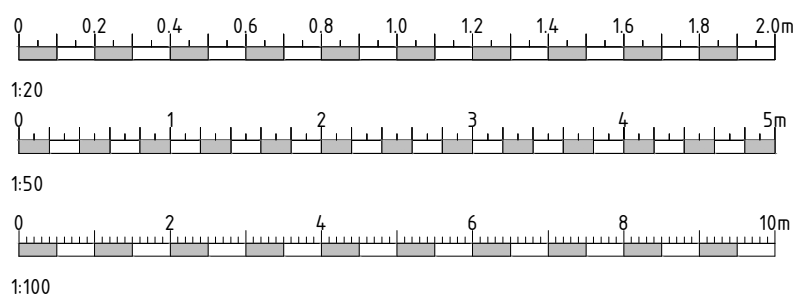


This drawing or any part thereof may not be copied, disseminated, transmitted or disclosed to any third party or unauthorised person without prior written consent of Archonic Projects.

Do not scale from this drawing.

This drawing must be read in conjunction with all other package drawings including that of sub-contractors.


Contractor to check and report any discrepancies within this drawing to Archonic Projects. All rights reserved.

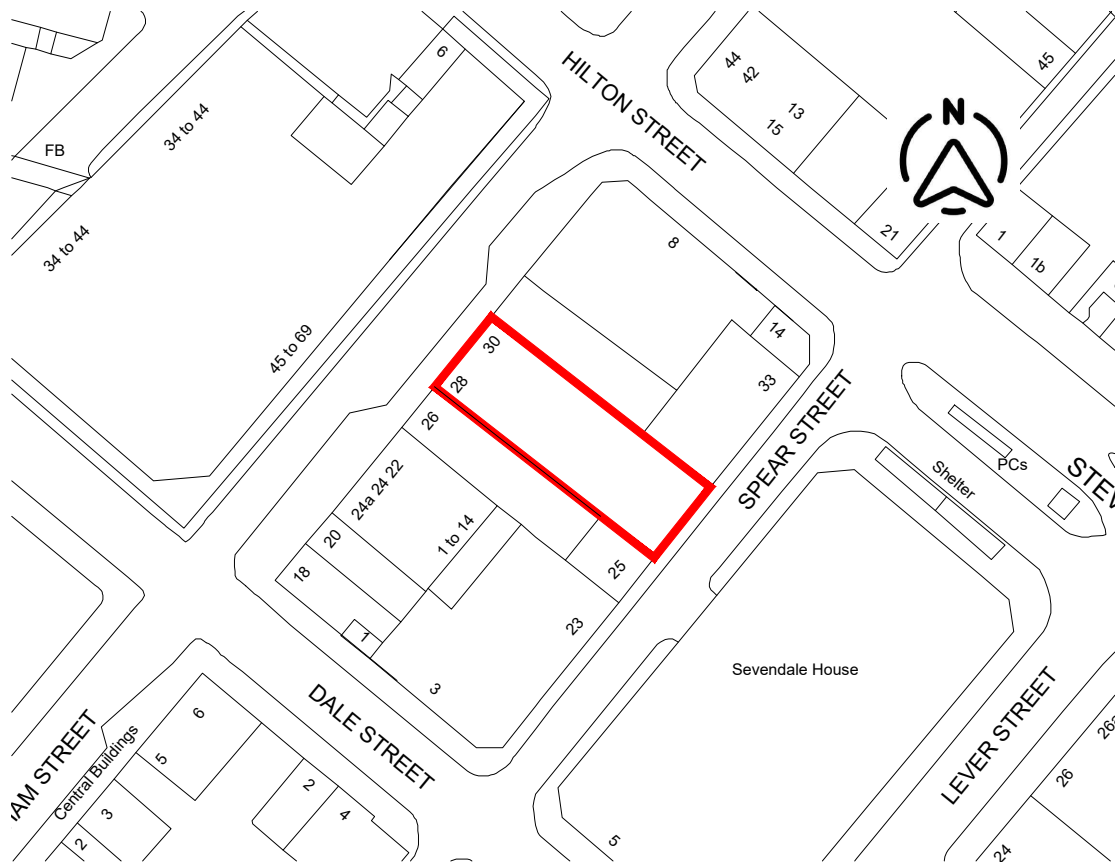

KEY SITE PLAN 1:500

GENERAL NOTES:
THIS DRAWING IS TO BE READ IN CONJUNCTION WITH ALL OTHER ARCHITECTURAL PLAN, ELEVATION AND SECTION DRAWINGS.

EXISTING REFERENCE IMAGES:

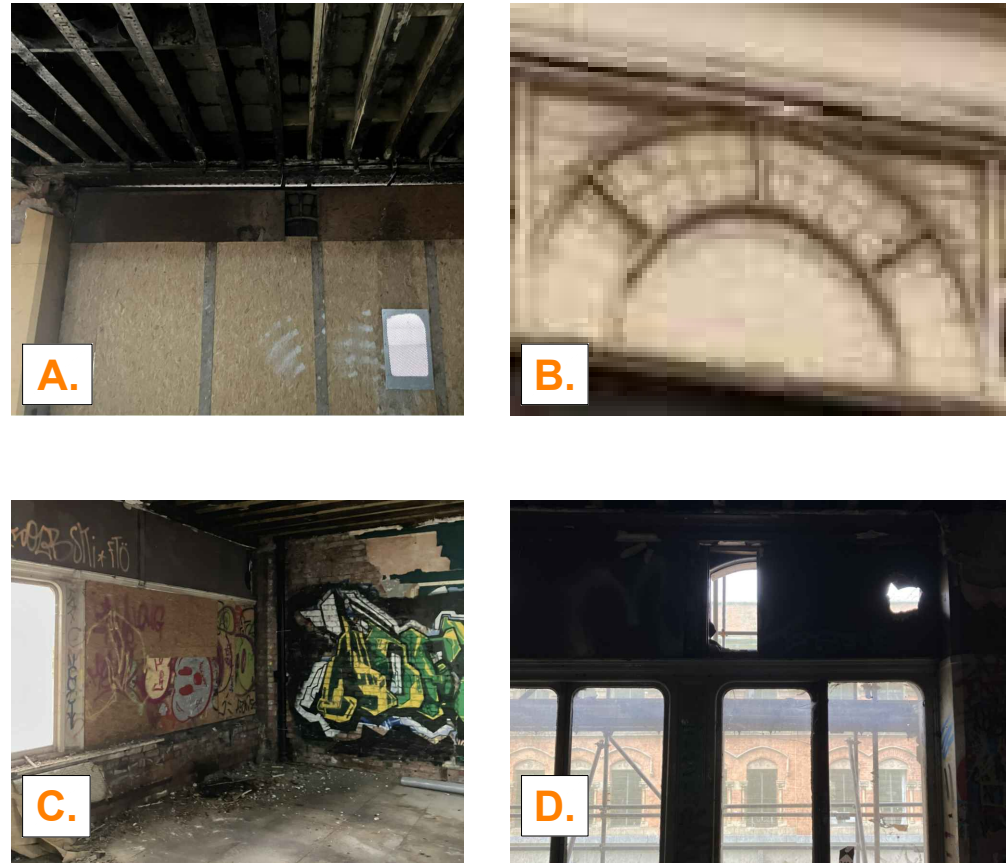

P2	20240821	Key plan redline updated. Shopfront arrangement updated in line with design development with LPA. Re-issued to the LPA.	LPA
P1	20240819	Initial issue.	LPA
REVISION	DATE	DETAILS	INITIALS
Client:	Classic Building Group		
Project Title:	28-30 Oldham Street, Manchester		
Drawing Title:	Existing & Proposed GA Sections		
Drawing Reference:	OLDST-ARC-XX-XX-DR-A-SK005-S2-P2_Existing&Proposed GASections		
Drawing Purpose:	PLANNING / NOT FOR CONSTRUCTION		
Issue Date:	June 2024		
Scale:	1:100 @ A1		

