
 


DO NOT SCALE OR MEASURE FROM THIS DRAWING.
ALL DIMENSIONS ARE TO BE CHECKED BY SITE MEASUREMENTS
AND ANY DISCREPANCIES TO BE REPORTED IMMEDIATELY TO
JW LEES LTD PROPERTY DEPARTMENT.

THIS DRAWING MUST BE READ IN CONJUNCTION WITH ALL
OTHER JW LEES LTD DRAWINGS, SUBCONTRACTORS AND
OTHER CONSULTANTS DRAWINGS AND TOGETHER WITH ANY
SPECIFICATIONS AND OTHER CONTRACT DOCUMENTS.

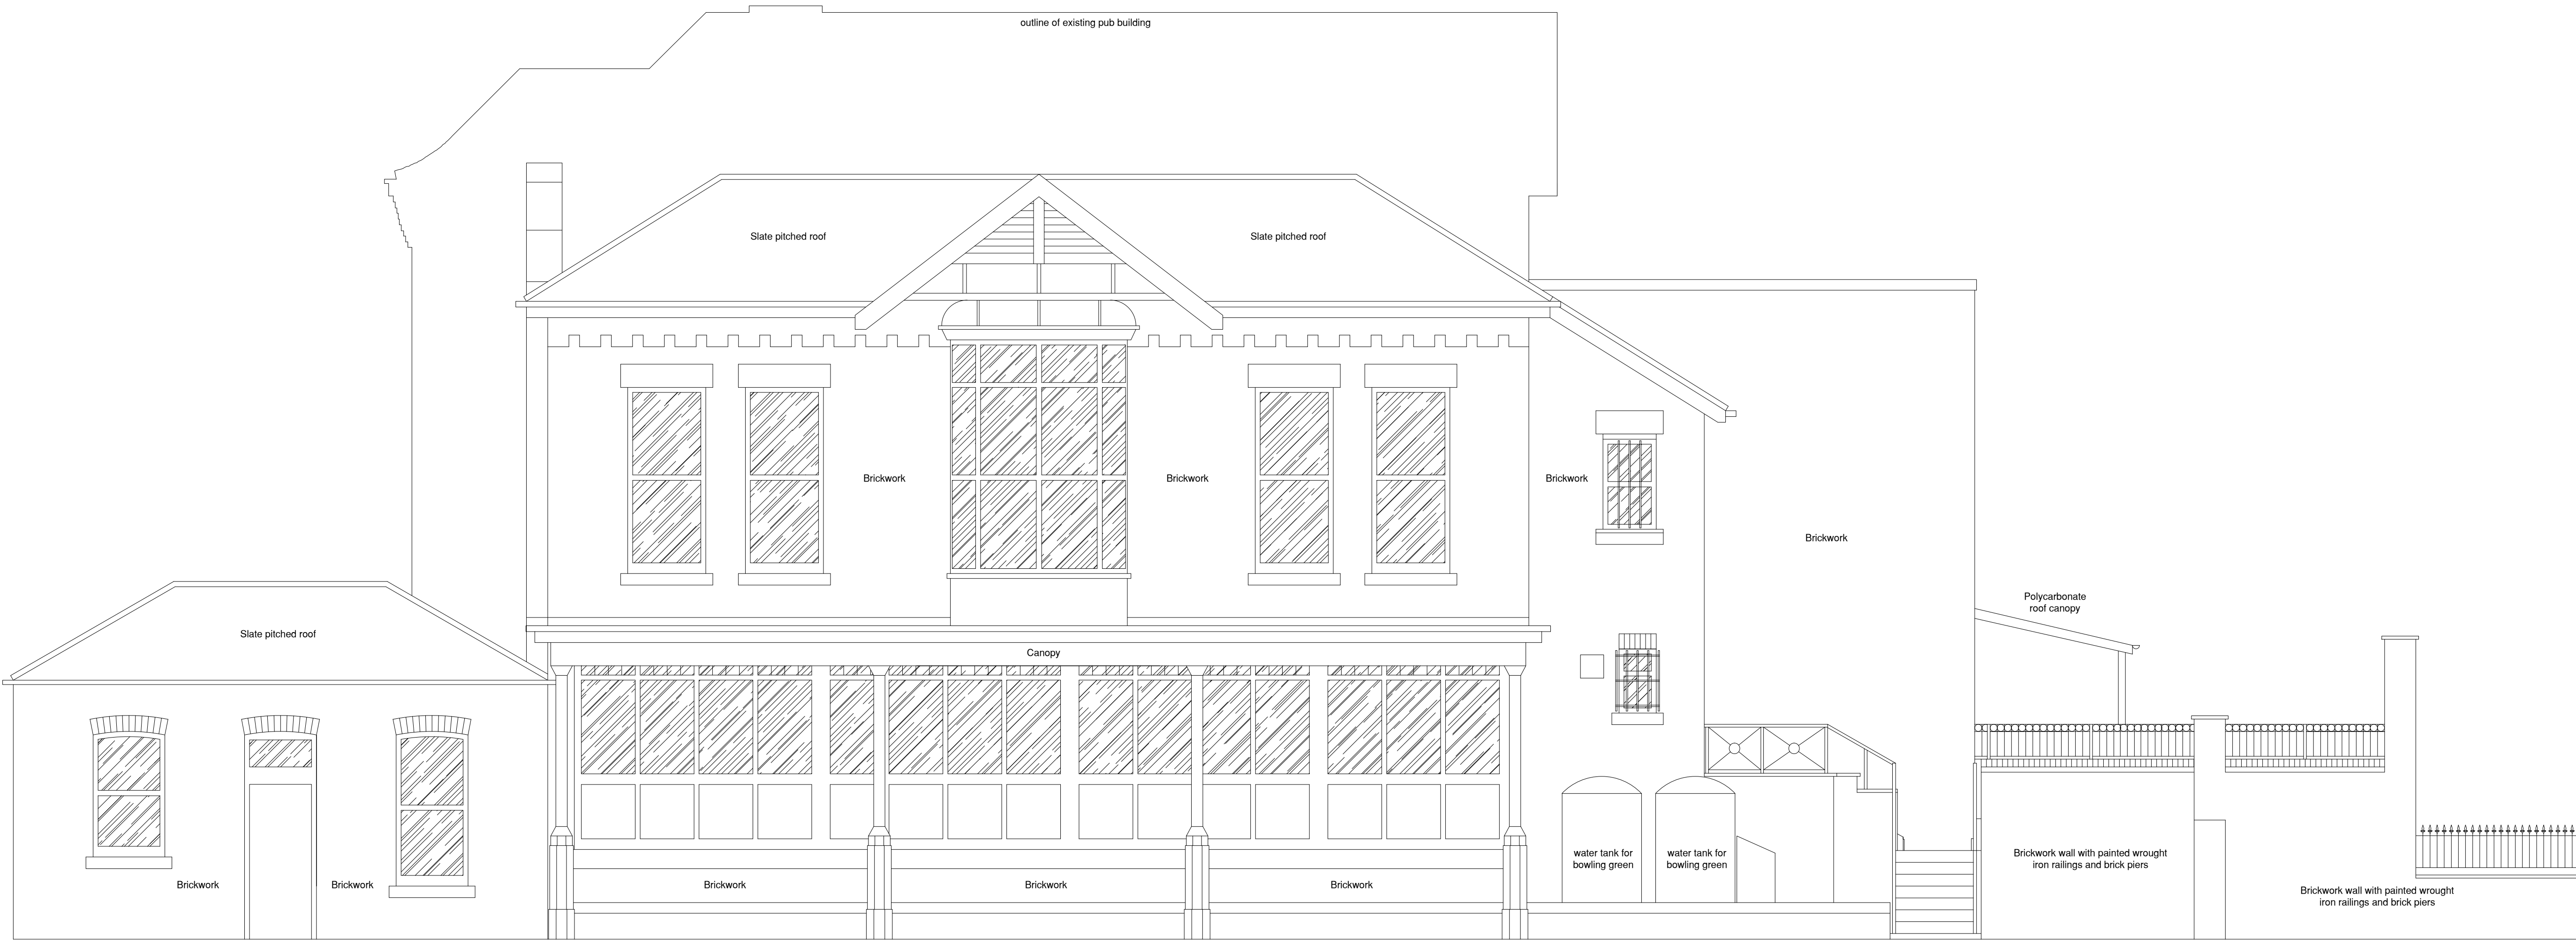

EXISTING REAR ELEVATION SCALE 1:50

Revisions		
PLANNING APPLICATION		
THE LLOYDS HOTEL 617 Wilbraham Road, Chorlton-cum-Hardy Manchester, M21 9AN		
GREENGATE BREWERY GRIMSHAW LANE, MIDDLETON, M24 2AX		
<div>JWLEES</div> <div></div>		
Drawing EXISTING REAR ELEVATION		
Scale	1:50 @ A1	Drawing Number
Date	Aug 2024	1305.060