




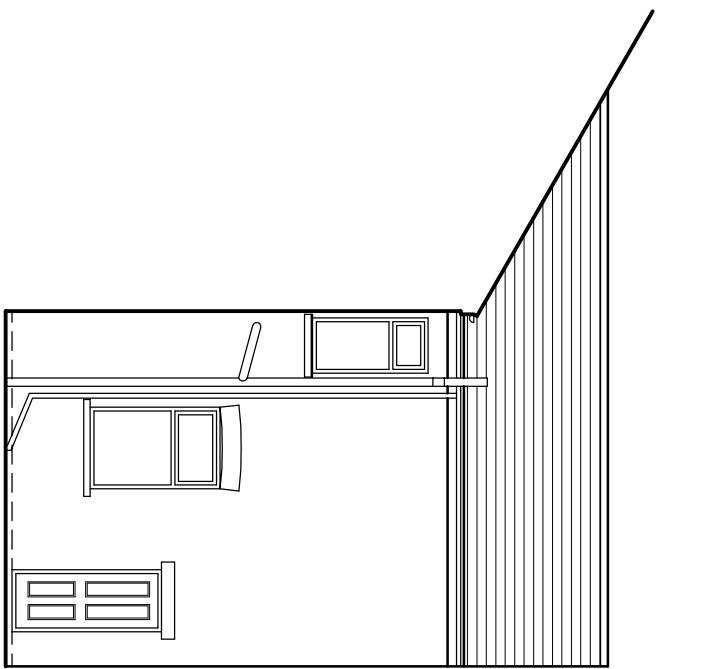


Existing Side Elevation

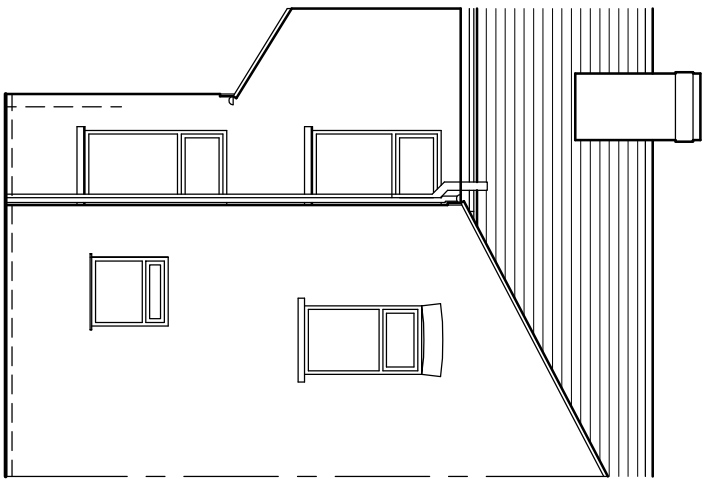

Existing Rear Elevation

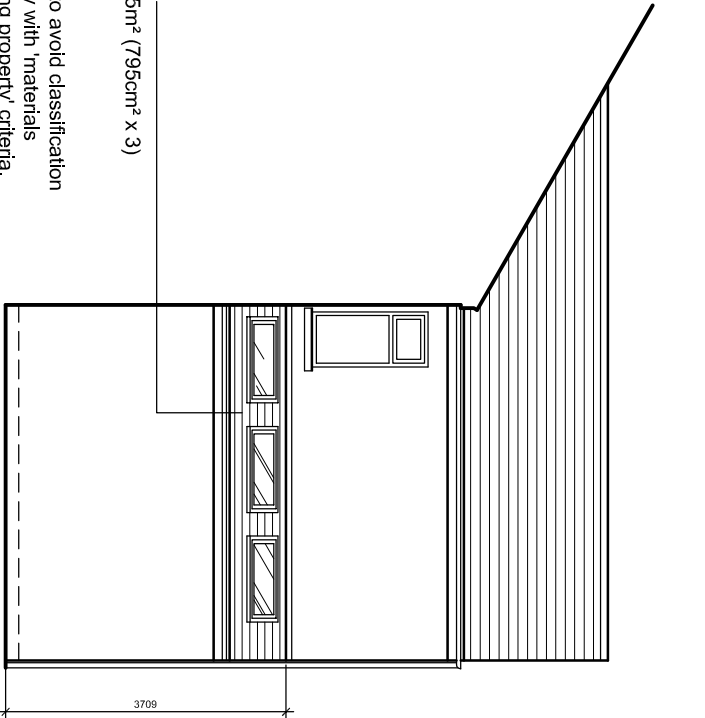


Proposed Side Elevation

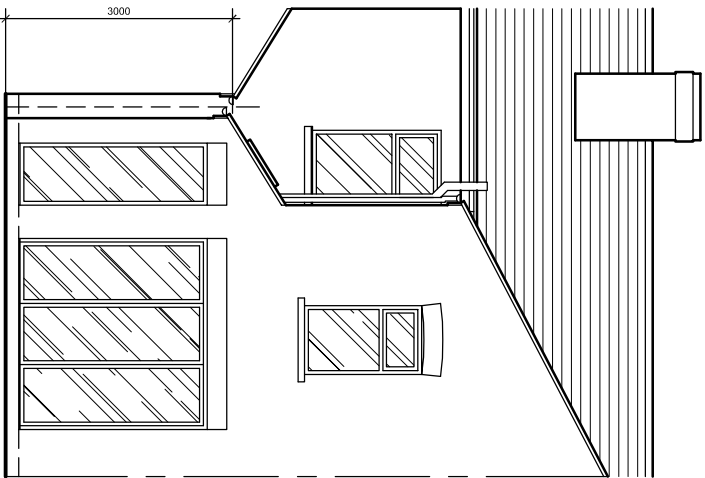


Proposed Rear Elevation


0 1 2 3 4 5 10
SCALE 1:100

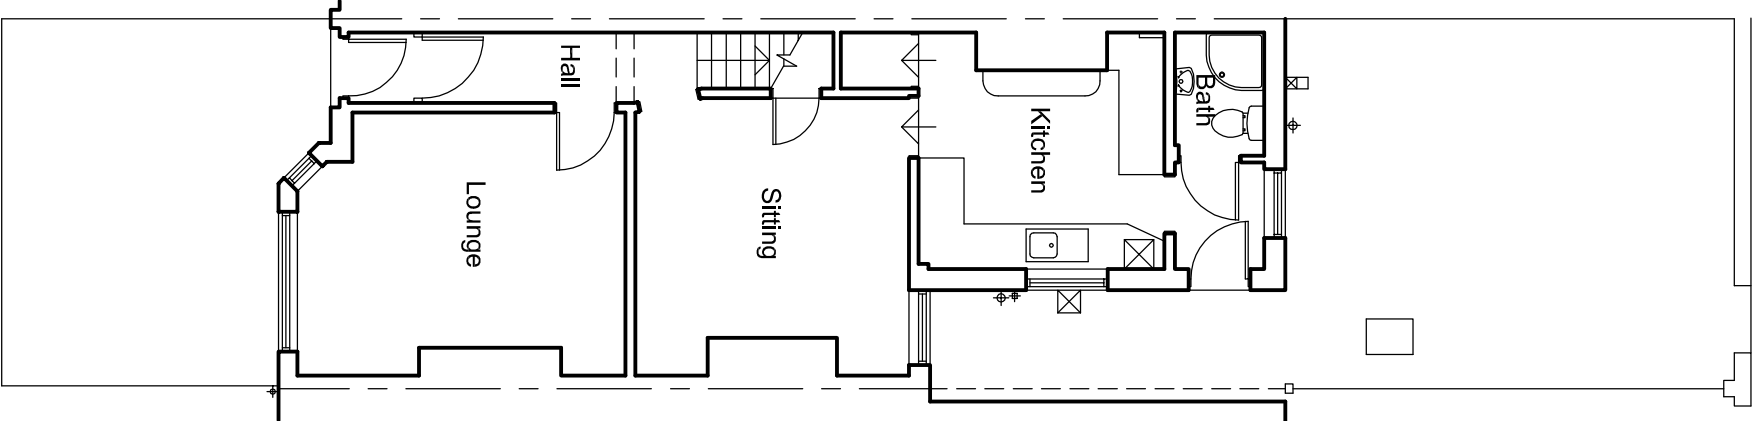


Existing Ground Floor Plan

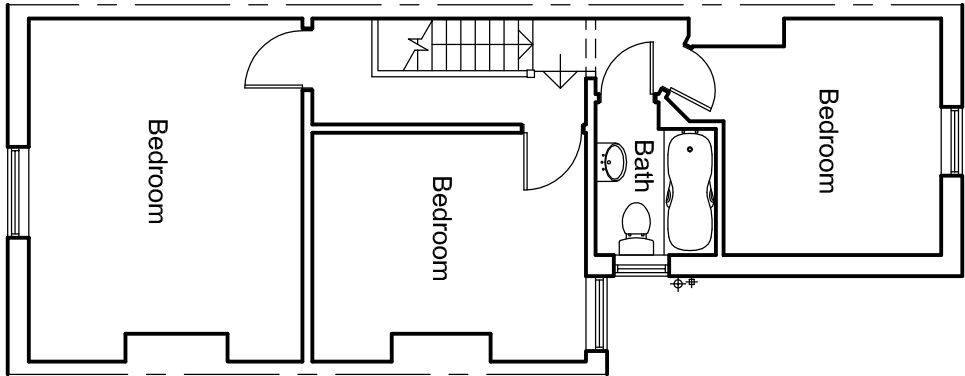


Existing First Floor Plan

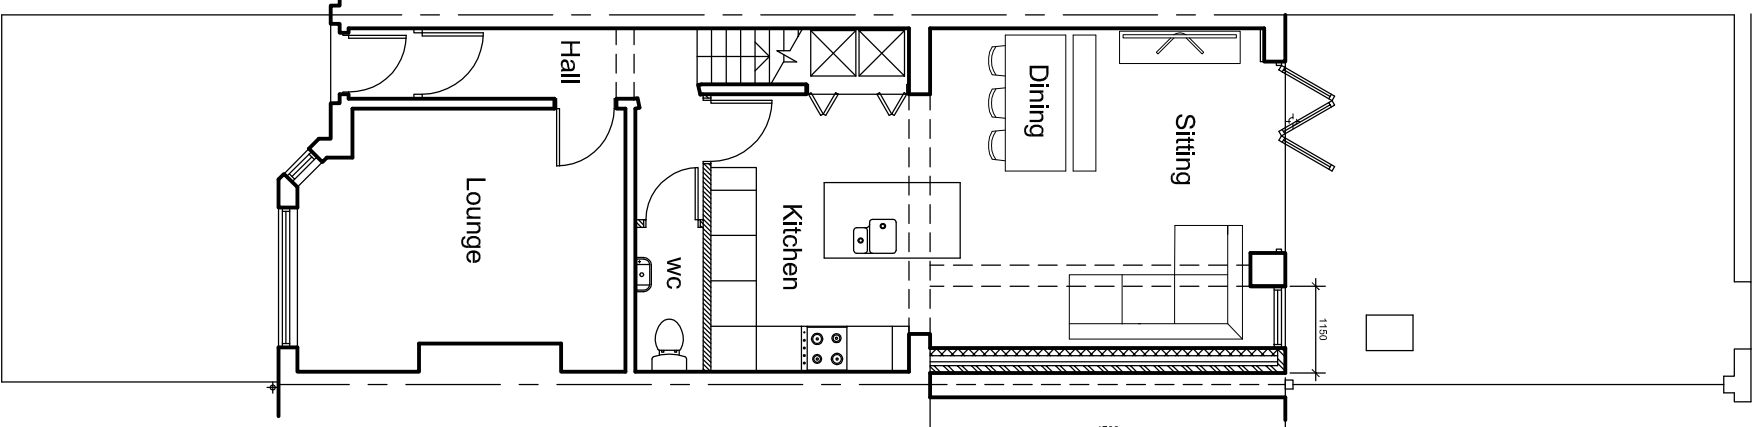


Proposed Ground Floor Plan

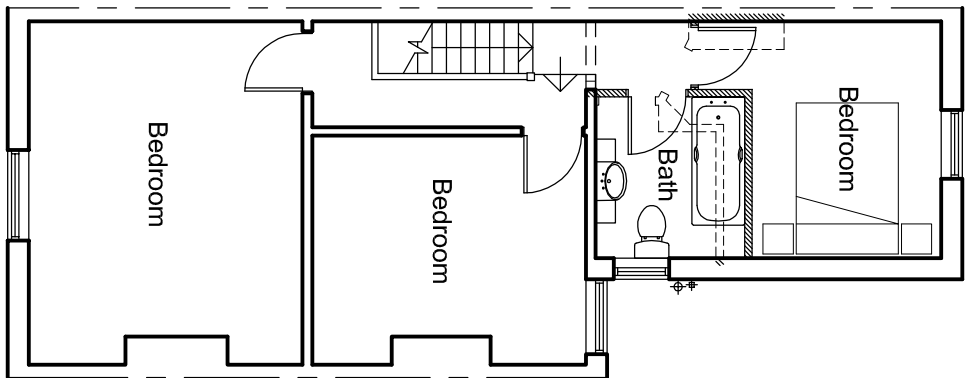

Proposed First Floor Plan

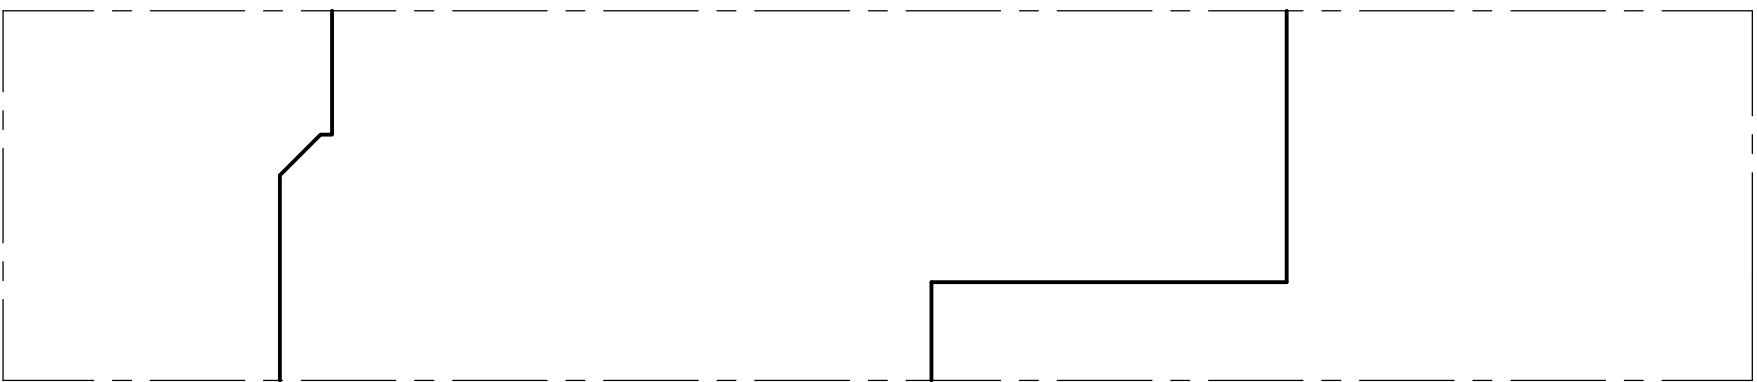

Existing Site Plan

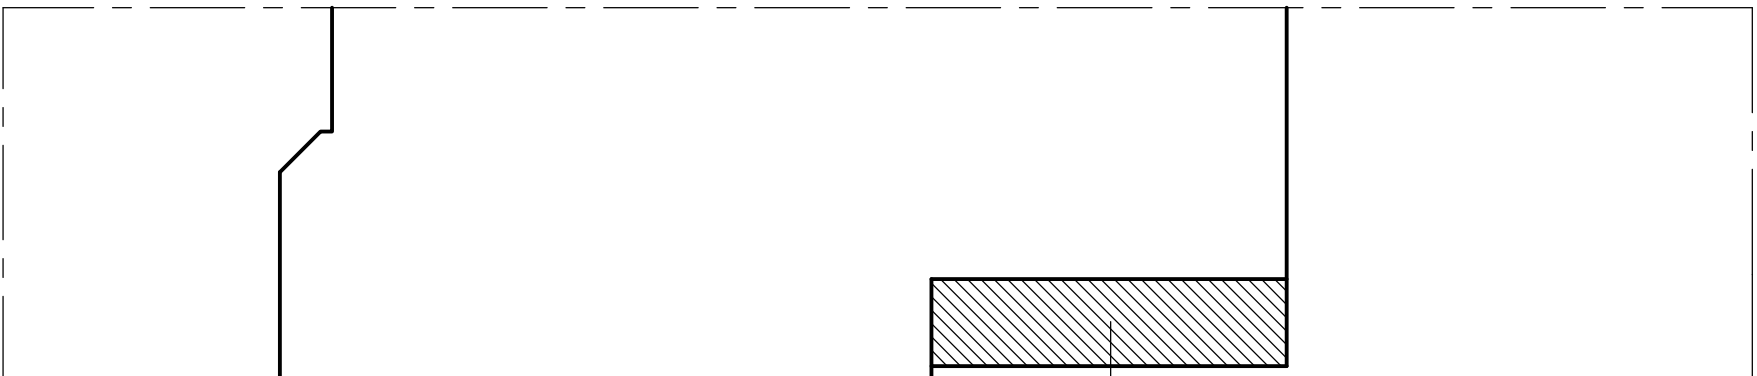

Proposed Site Plan

Proposed extension
shown hatched

F
E
D
C
B
A

DAVID HAWORTH
ARCHITECTURAL DESIGN

www.davidhaworthdesign.co.uk
tel. 07976 206533 email: info@davidhaworthdesign.co.uk

client
**Mr A. Wilson &
Miss. A Lord**

project
**72 Cavendish Road
Manchester**

drawing
**Proposed Extension
Plans**

drawn	date	scale
e.h.	08/24	1:100

dwg no.
1581/04

revision