

SHEET ID: 4H05
DATE: 20/07/2024

SITE ADDRESS
4 Hoskins Close
Belle Vue
Manchester
M12 4JX

DRAWINGS LIST



Existing:
South East Elevation
North West Elevation
North East Elevation
South West Elevation
Location Plan
Site Plan
Ground Floor Plan
First Floor Plan
Roof Plan

DESIGNER
Nasar Ishfaq
JAAN Architects Ltd
www.JAANarchitects.co.uk
07817 086 944



CLIENT
Mushaf

Proposed:
South East Elevation
North West Elevation
North East Elevation
South West Elevation
Location Plan
Site Plan
Ground Floor Plan
First Floor Plan
Roof Plan


Note: Materials to match existing where possible

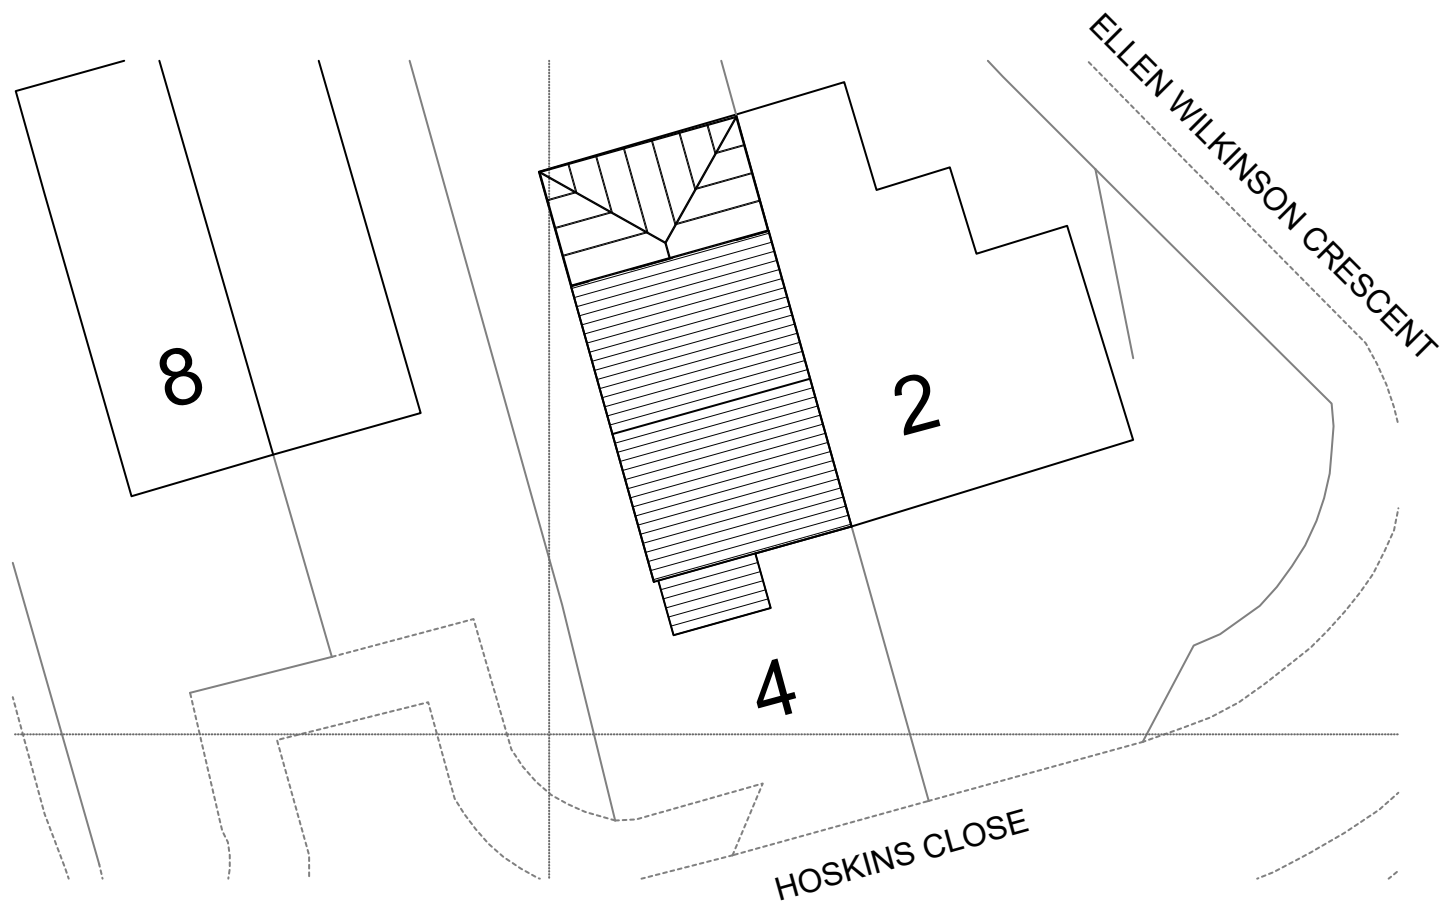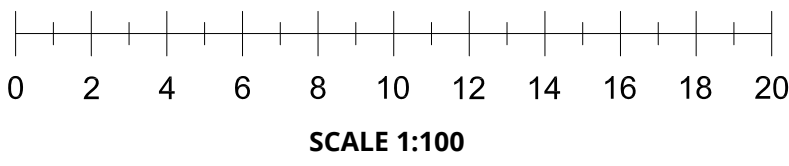

ROOF PLAN
SCALE 1:200
EXISTING - E001

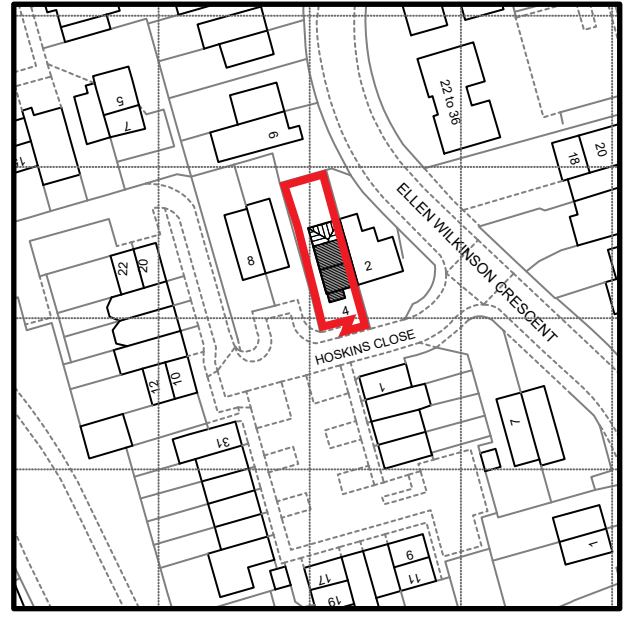 

SITE PLAN
SCALE 1:1250
EXISTING - E002

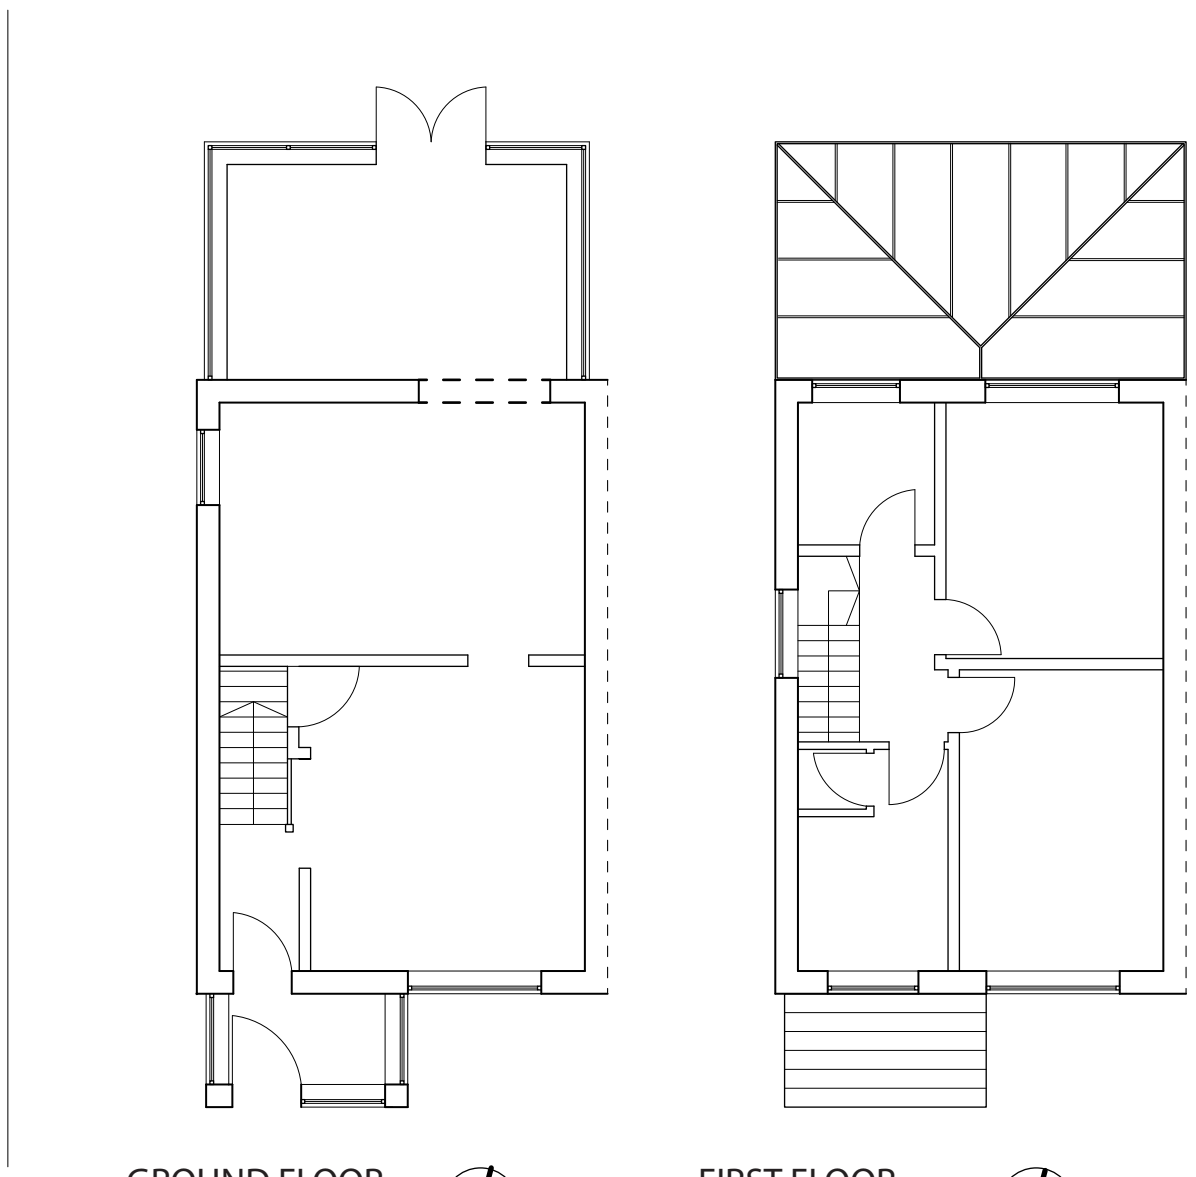

GROUND FLOOR
SCALE 1:100
EXISTING - E004