




EXISTING FRONT ELEVATION




EXISTING SIDE ELEVATION




EXISTING REAR ELEVATION

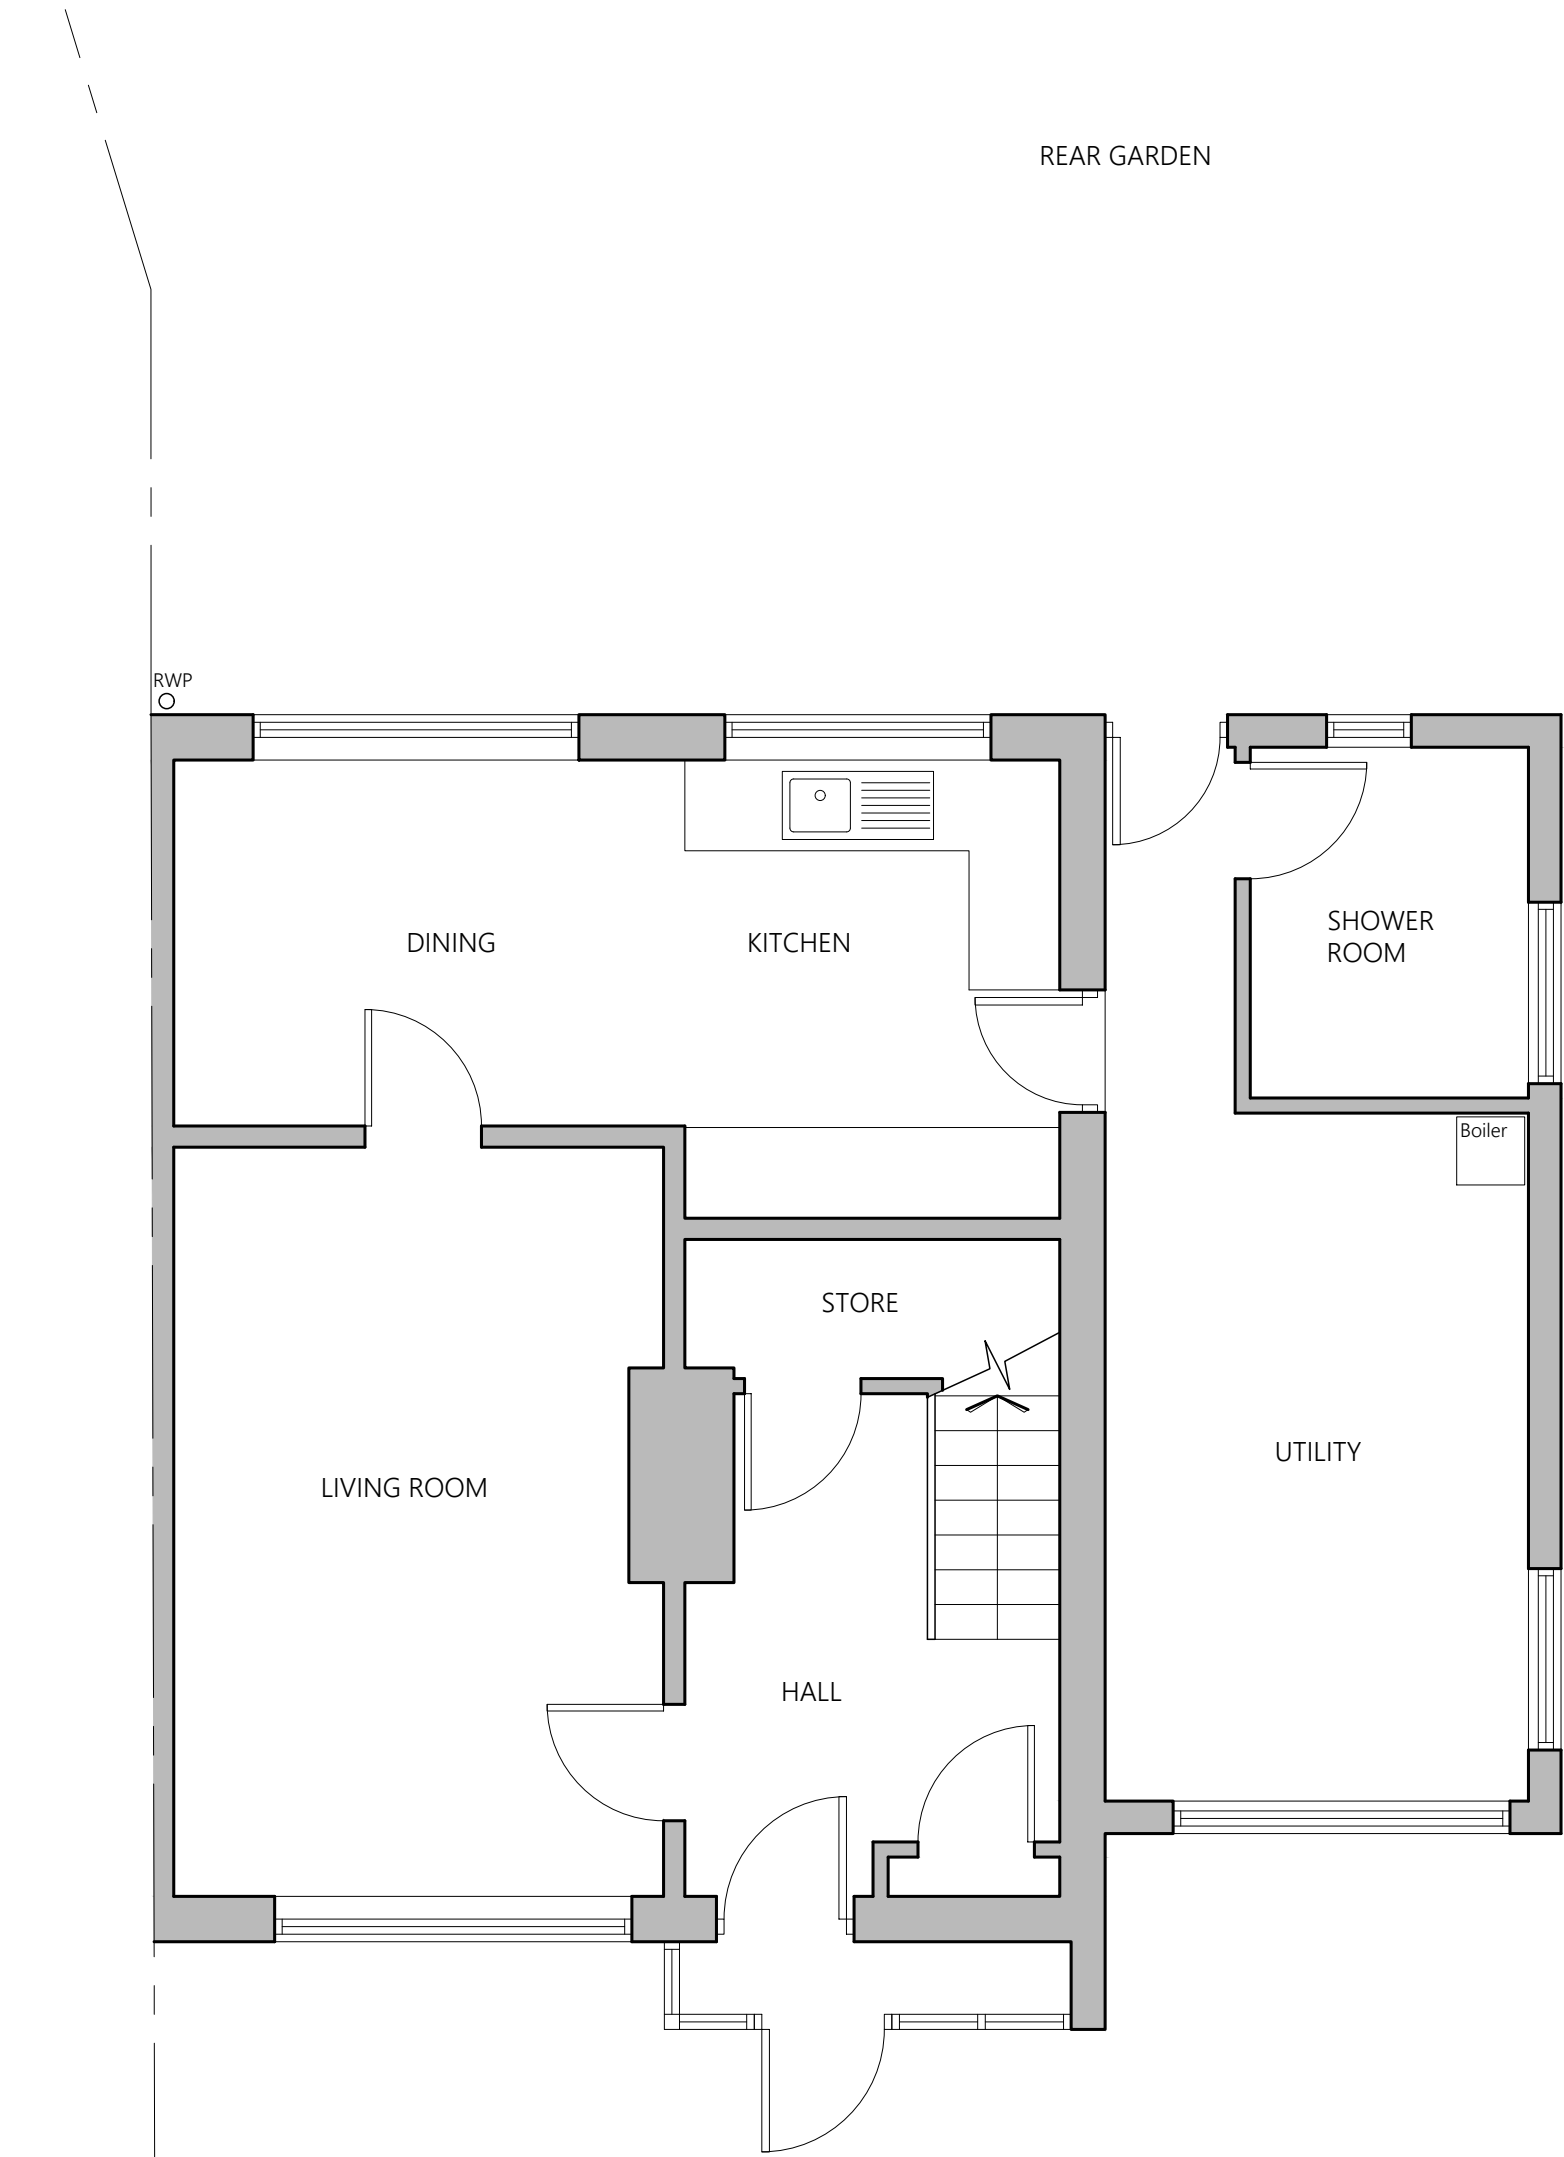

EXISTING GROUND FLOOR PLAN

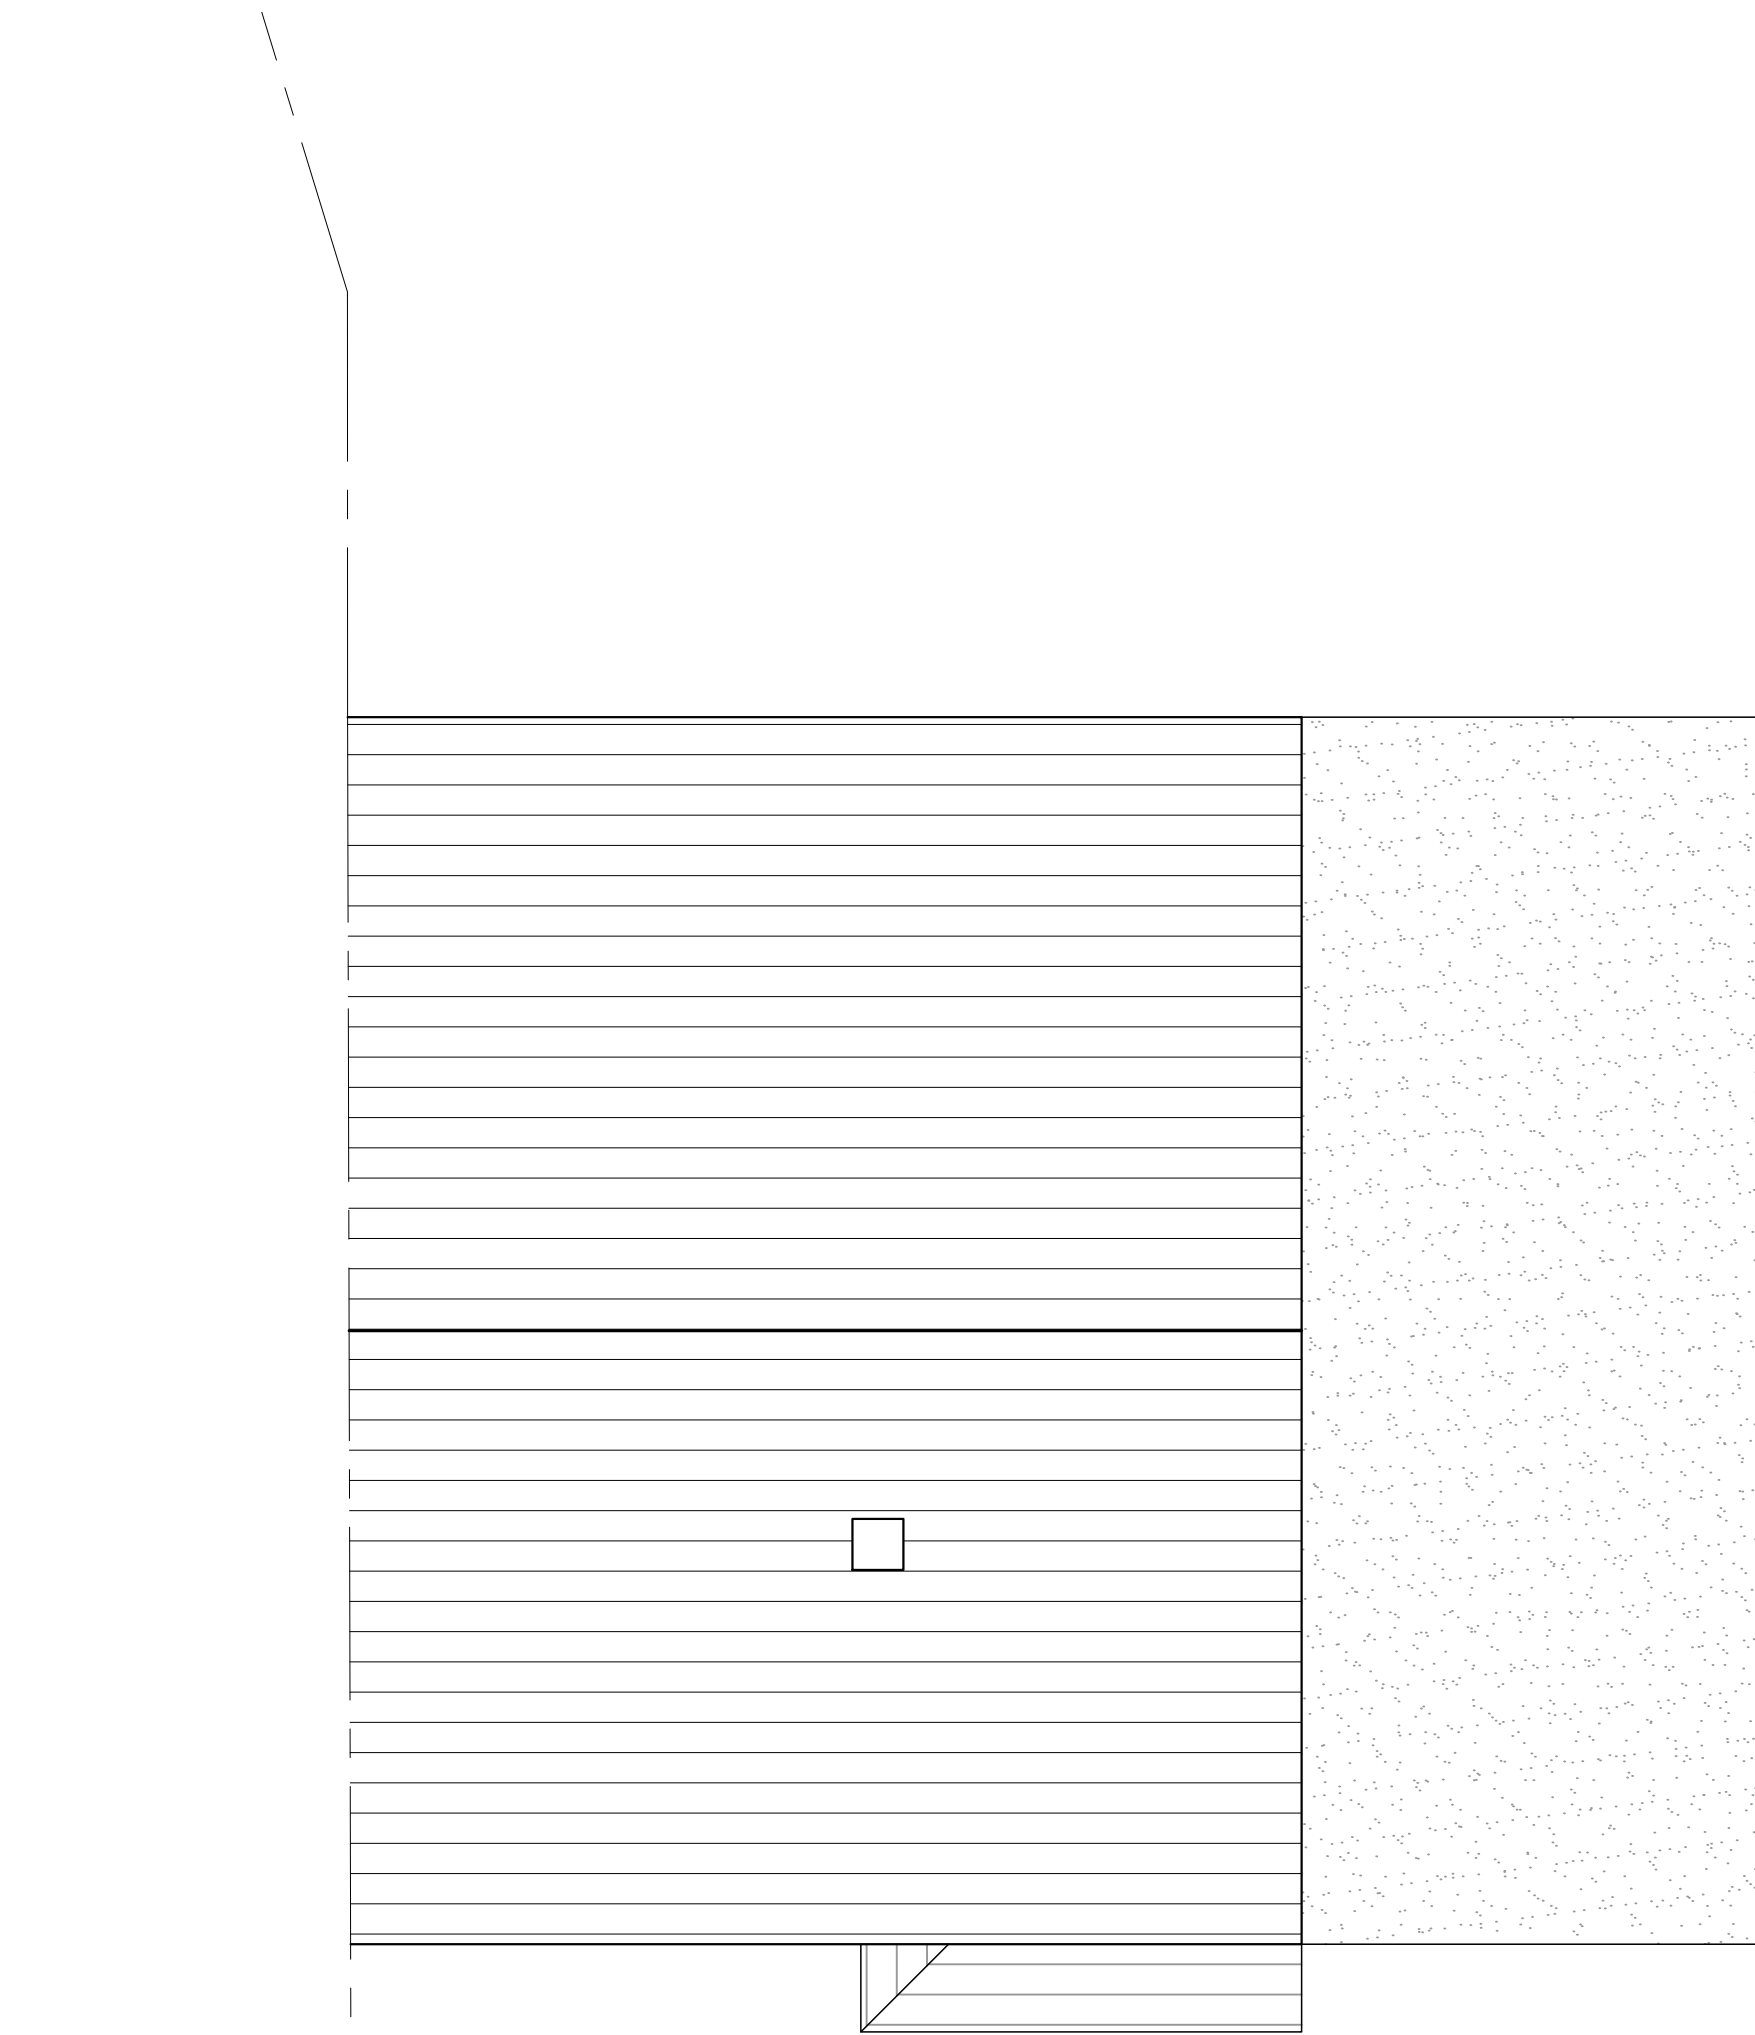

EXISTING ROOF PLAN

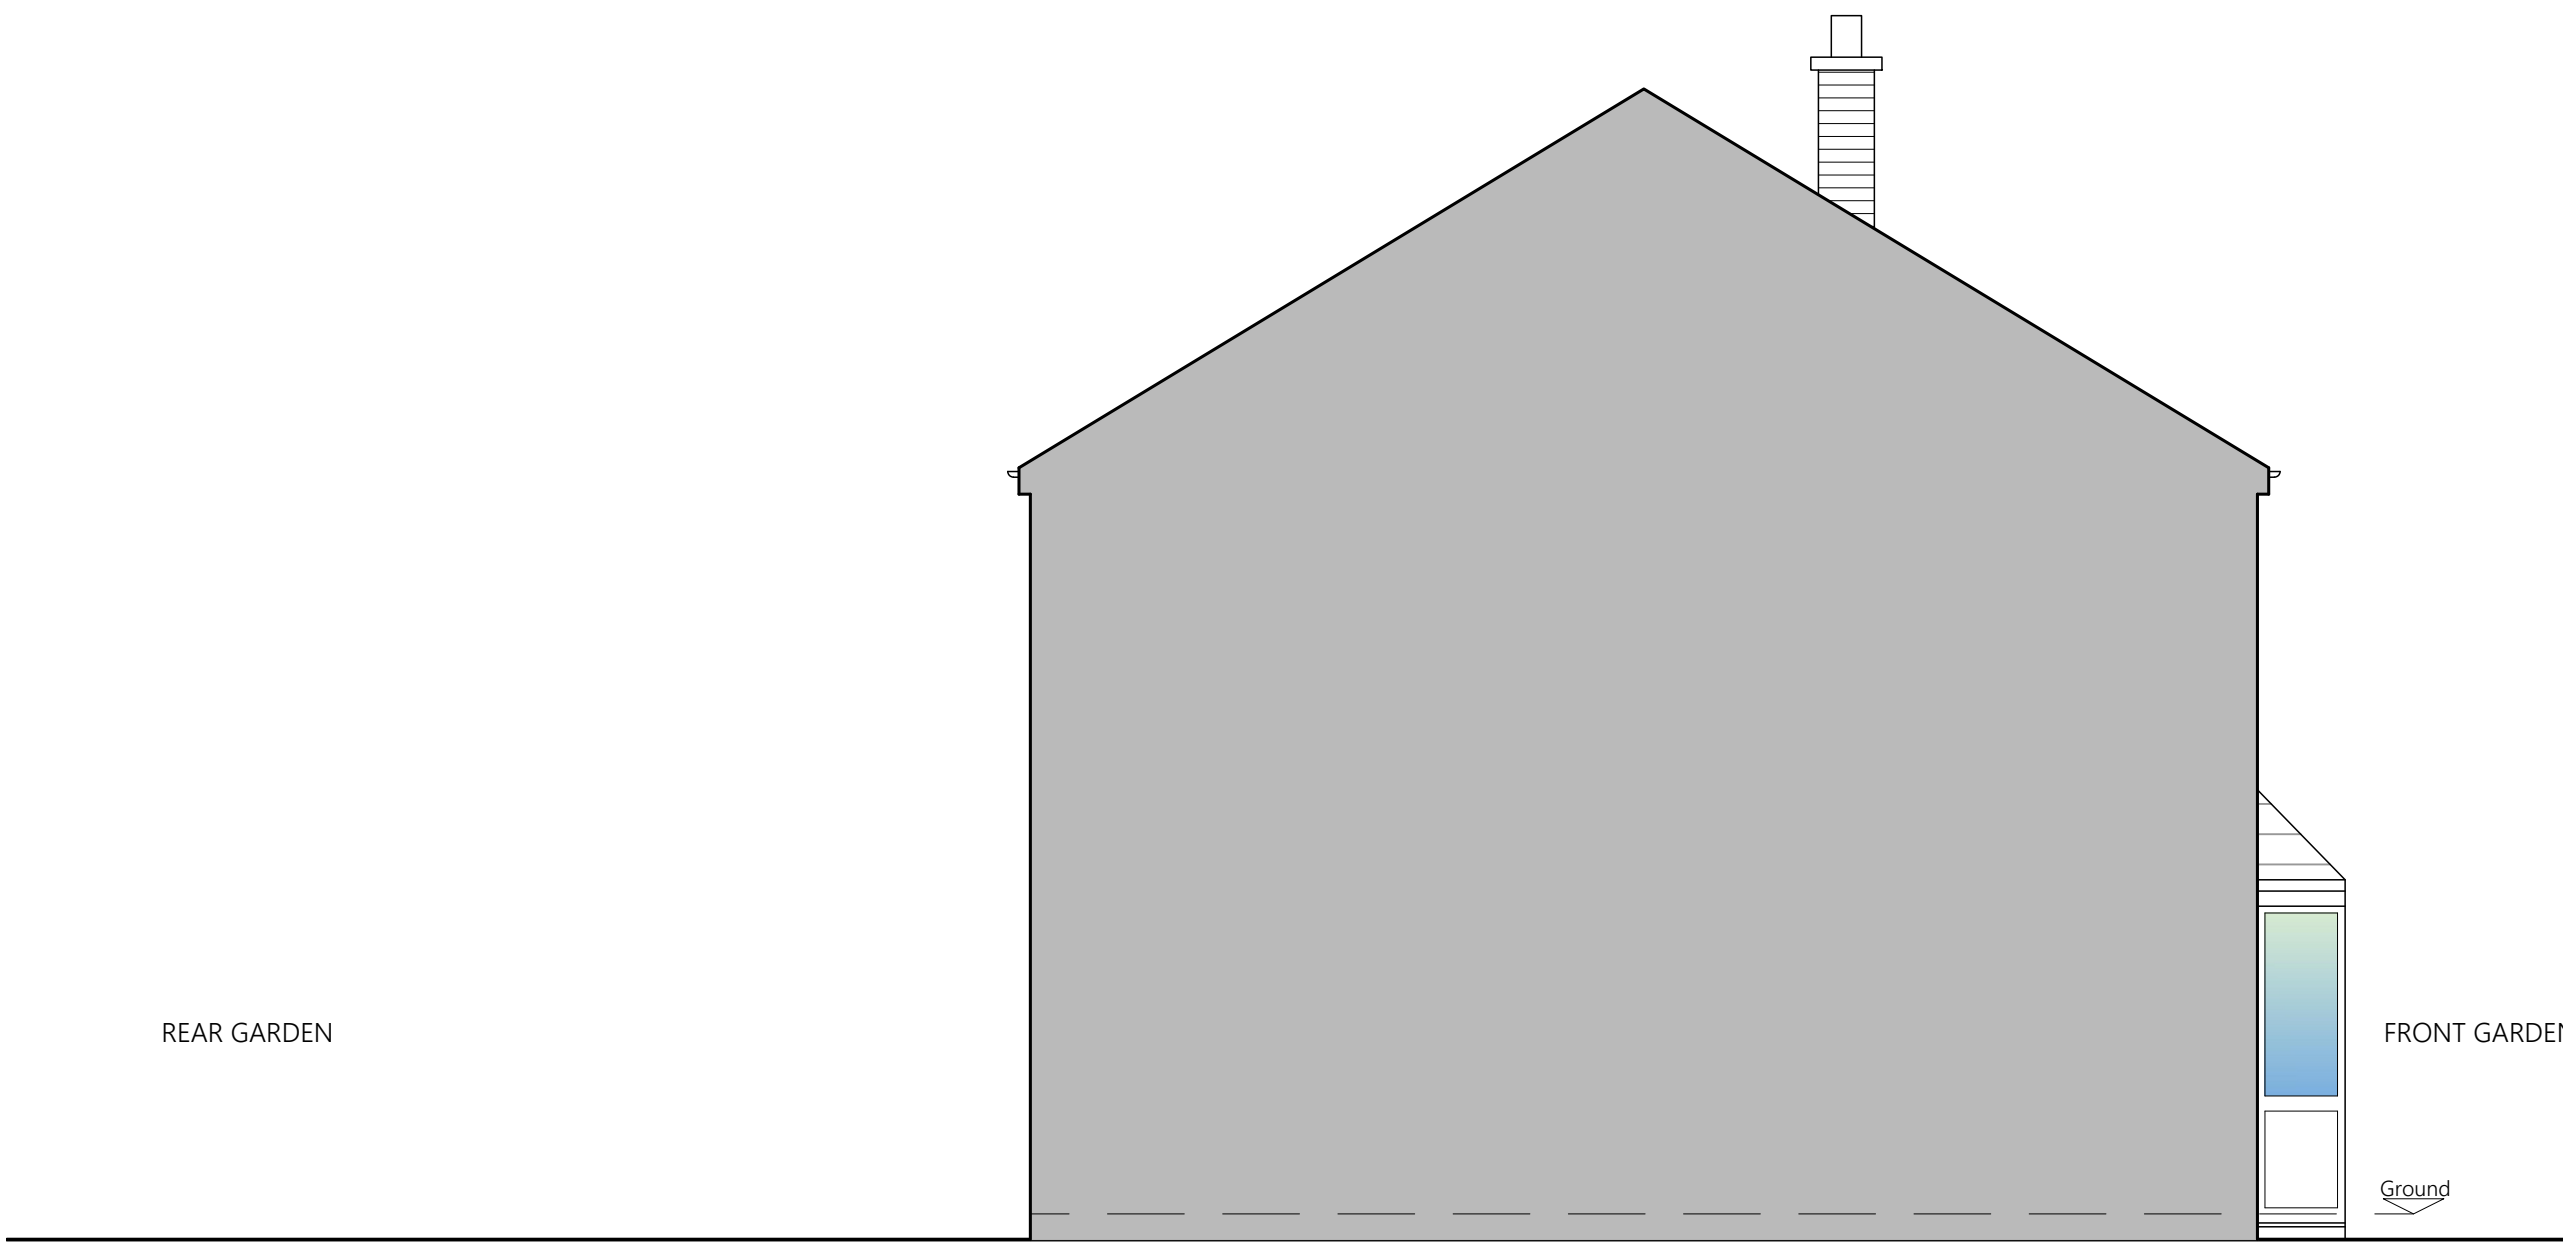

EXISTING SIDE ELEVATION



PROJECT	59 Sandacre Road Wythenshawe M23 1AP		
CLIENT	Mr Milne		
STATUS	Information		
DRAWING	Existing Plans & Elevations		
DWG No.	2439-02	REV	
SCALE	1:50@A1	DATE	August '24
AGB CAD SERVICES		website: www.agbcad.co.uk email: info@agbcad.co.uk telephone: 07912 090 125 DO NOT SCALE FROM THIS DRAWING	