


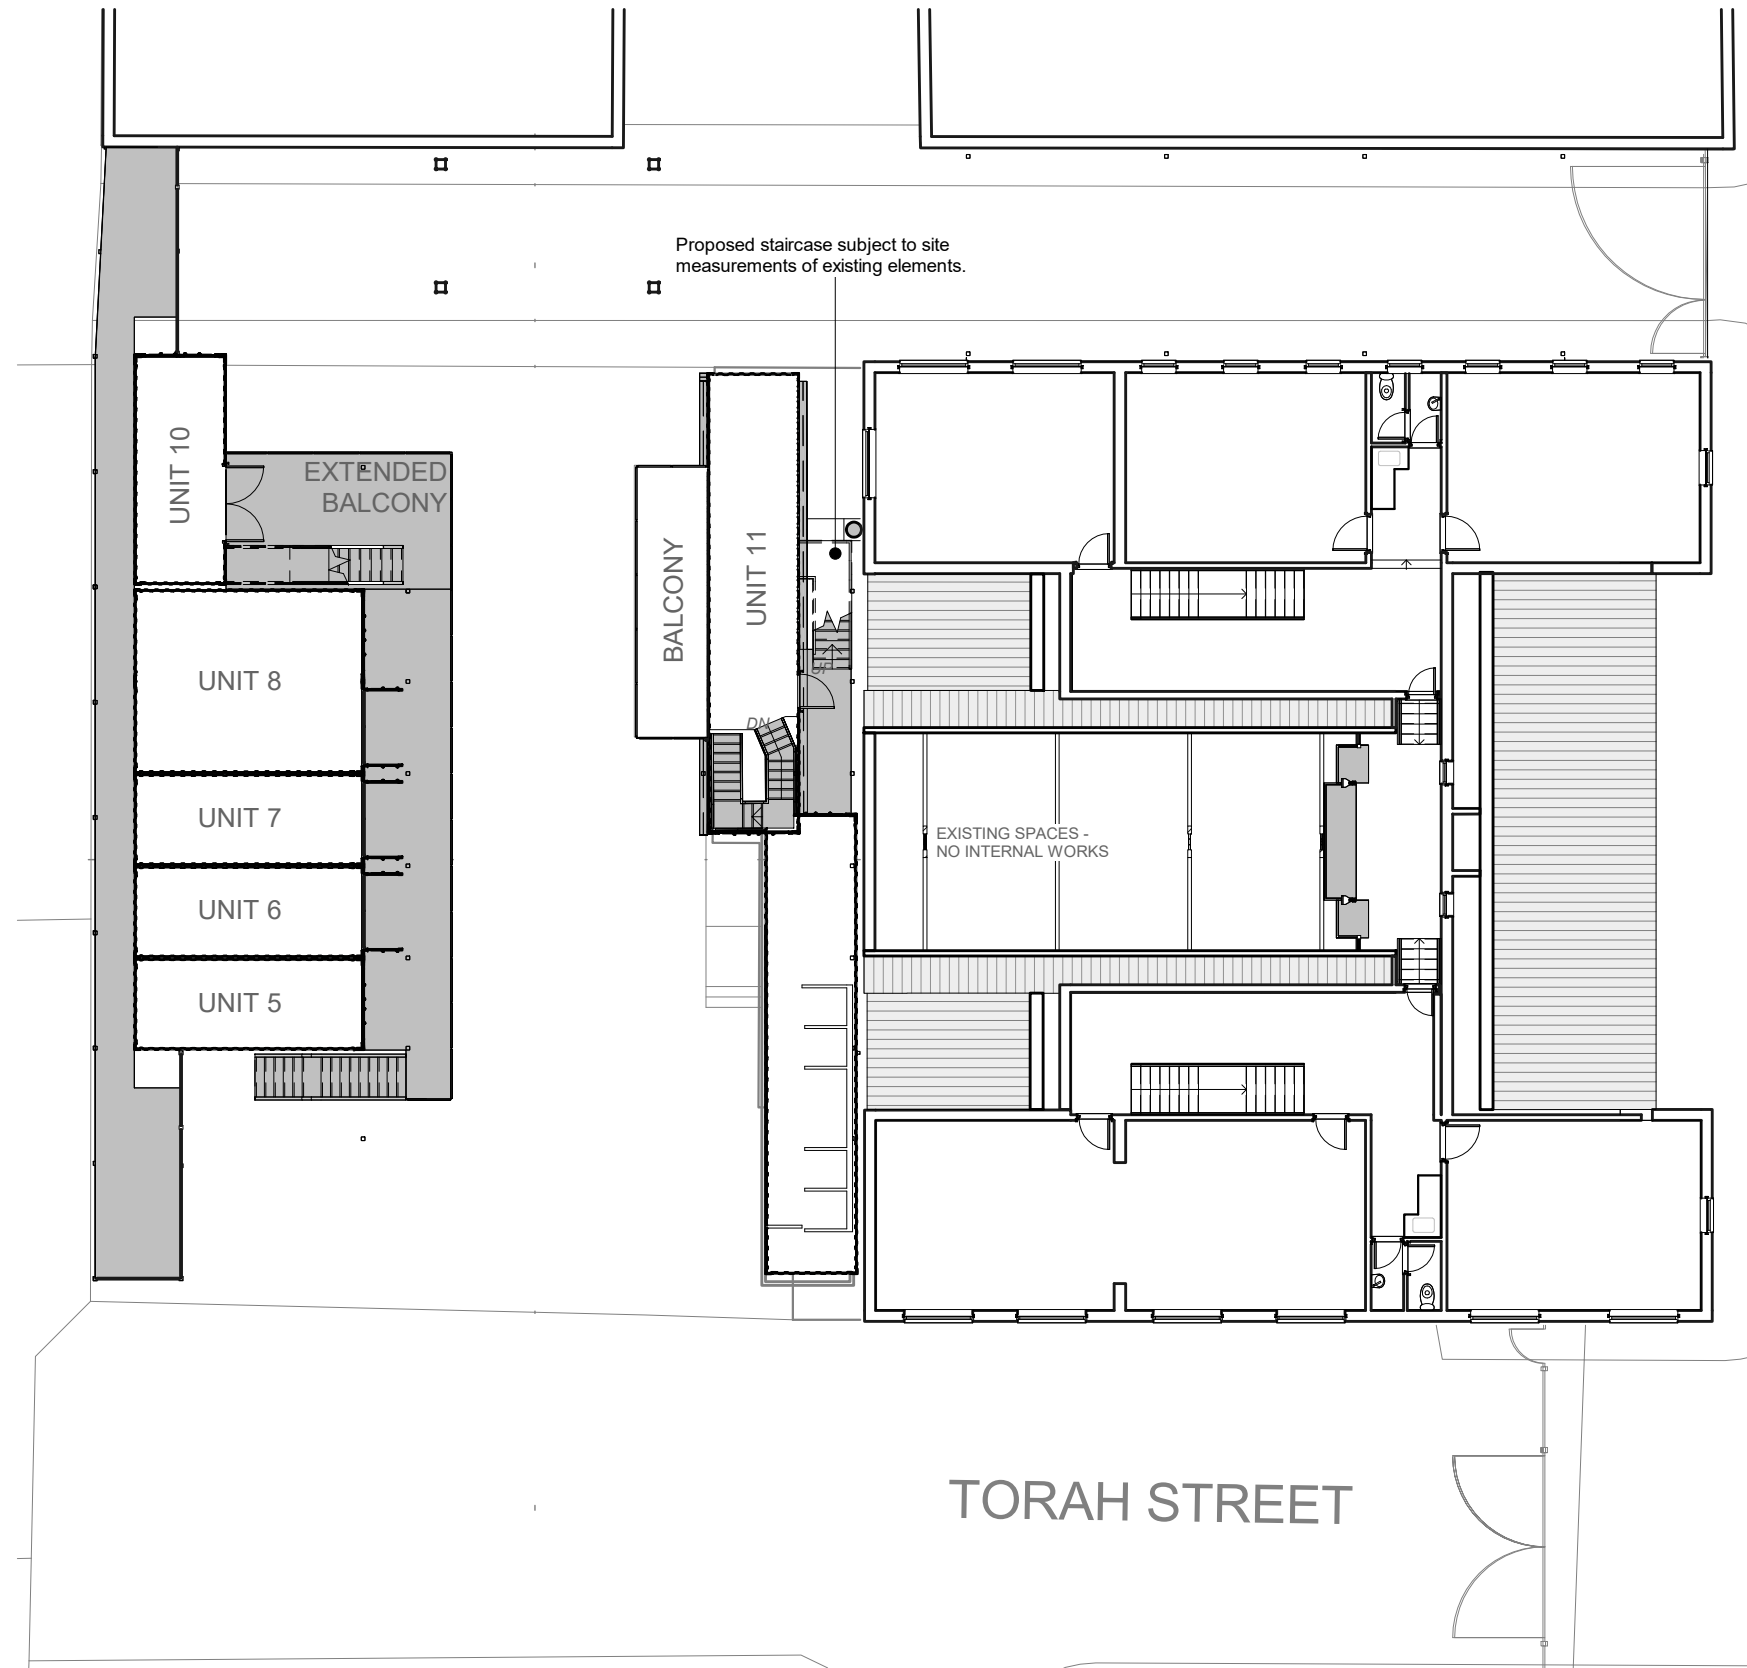


P.Proposed First Floor
1 : 200

Contractors are not to scale dimensions from this drawing.

Rev	Description	Date
P01	Planning first draft	14/09/23
P02	DJ booth design 1st issue	14/11/23
P03	DJ Booth to be issued	23/11/23
P04	First Planning Issue	28/11/23
P05	Amendments for planning	07/08/24

SCALE
1:200

 

MC

AU

Modern City
Architecture & Urbanism

2 Commercial Street
Castlefield
Manchester
M15 4RQ

t: 0161 974 7203
e: info@mcau.co.uk
www.mcau.co.uk

Client

Mark & Jo Hamburger

Project

The Yard, 11 Bent Street,
Cheetham Hill, Manchester,
M8 8NF

Description

Proposed First Floor Plan

STATUS Planning		
SCALE (@ A3) 1 : 200	DRAWN BY MA	DATE 14/09/23
JOB NUMBER 1247-MCAU	DRAWING NUMBER P.03-01-003	REV P05