



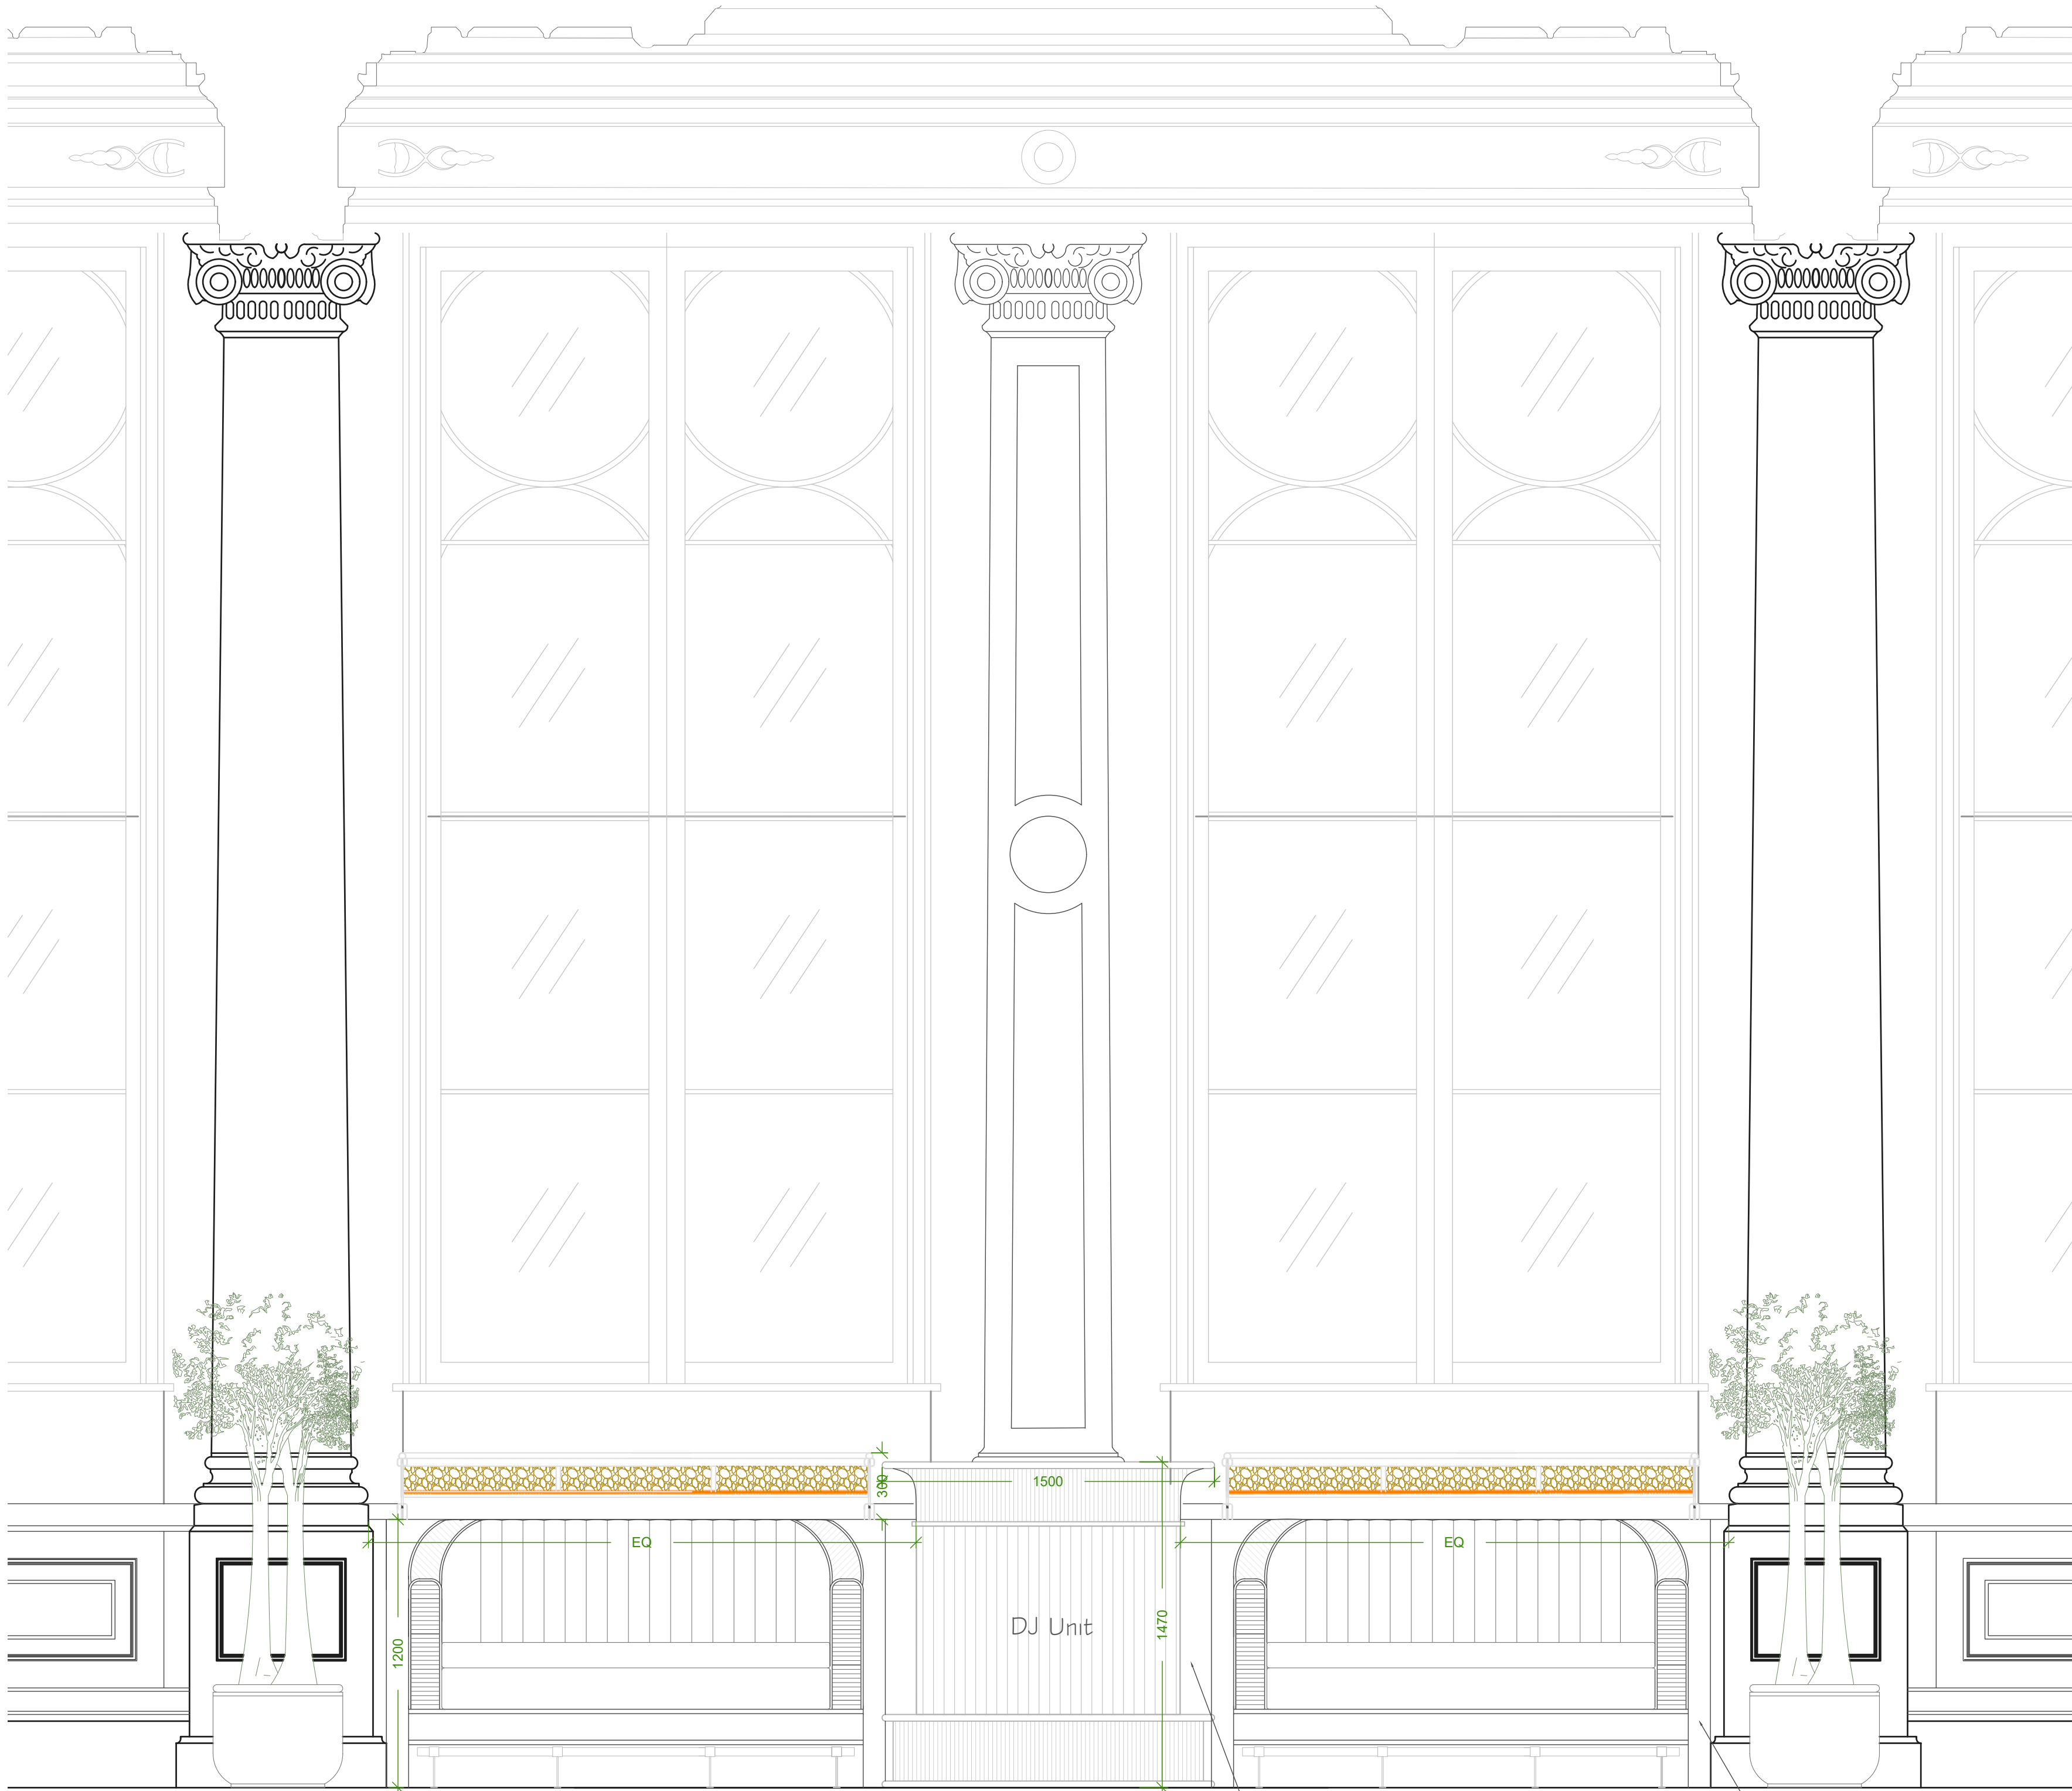

ELEVATION A-A
SCALE: 1:20 @ A1


NOTE: SCREEN AND DJ BOOTH BY MAIN CONTRACTOR. FIXED SEATING BY DIRECTS. TO BE CO-ORDINATED BETWEEN PARTIES

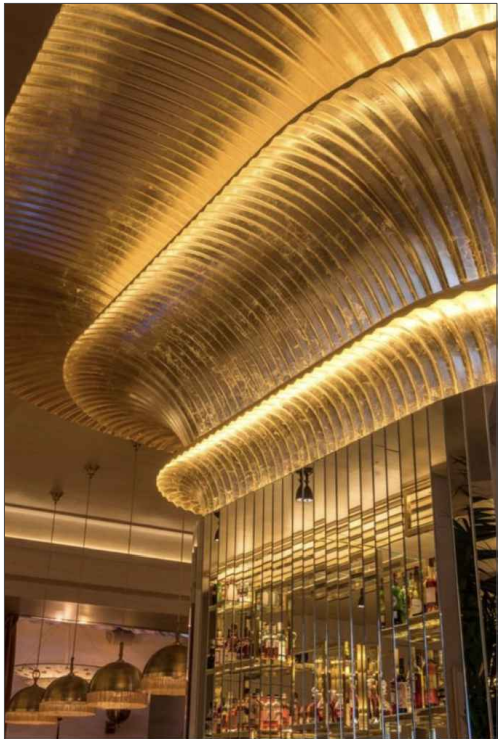

FAN DETAIL REF. IMAGE



DJ UNIT FRONT REF. IMAGE

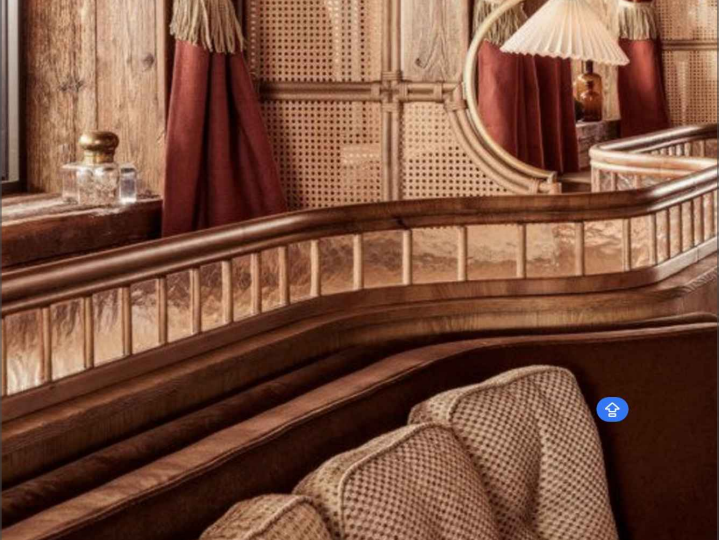


SCREEN DETAIL REF. IMAGE



ARM STYLE REF.
IMAGE



ROUCHE UPHOLSTERY
DETAIL TO ARM REF. IMAGE

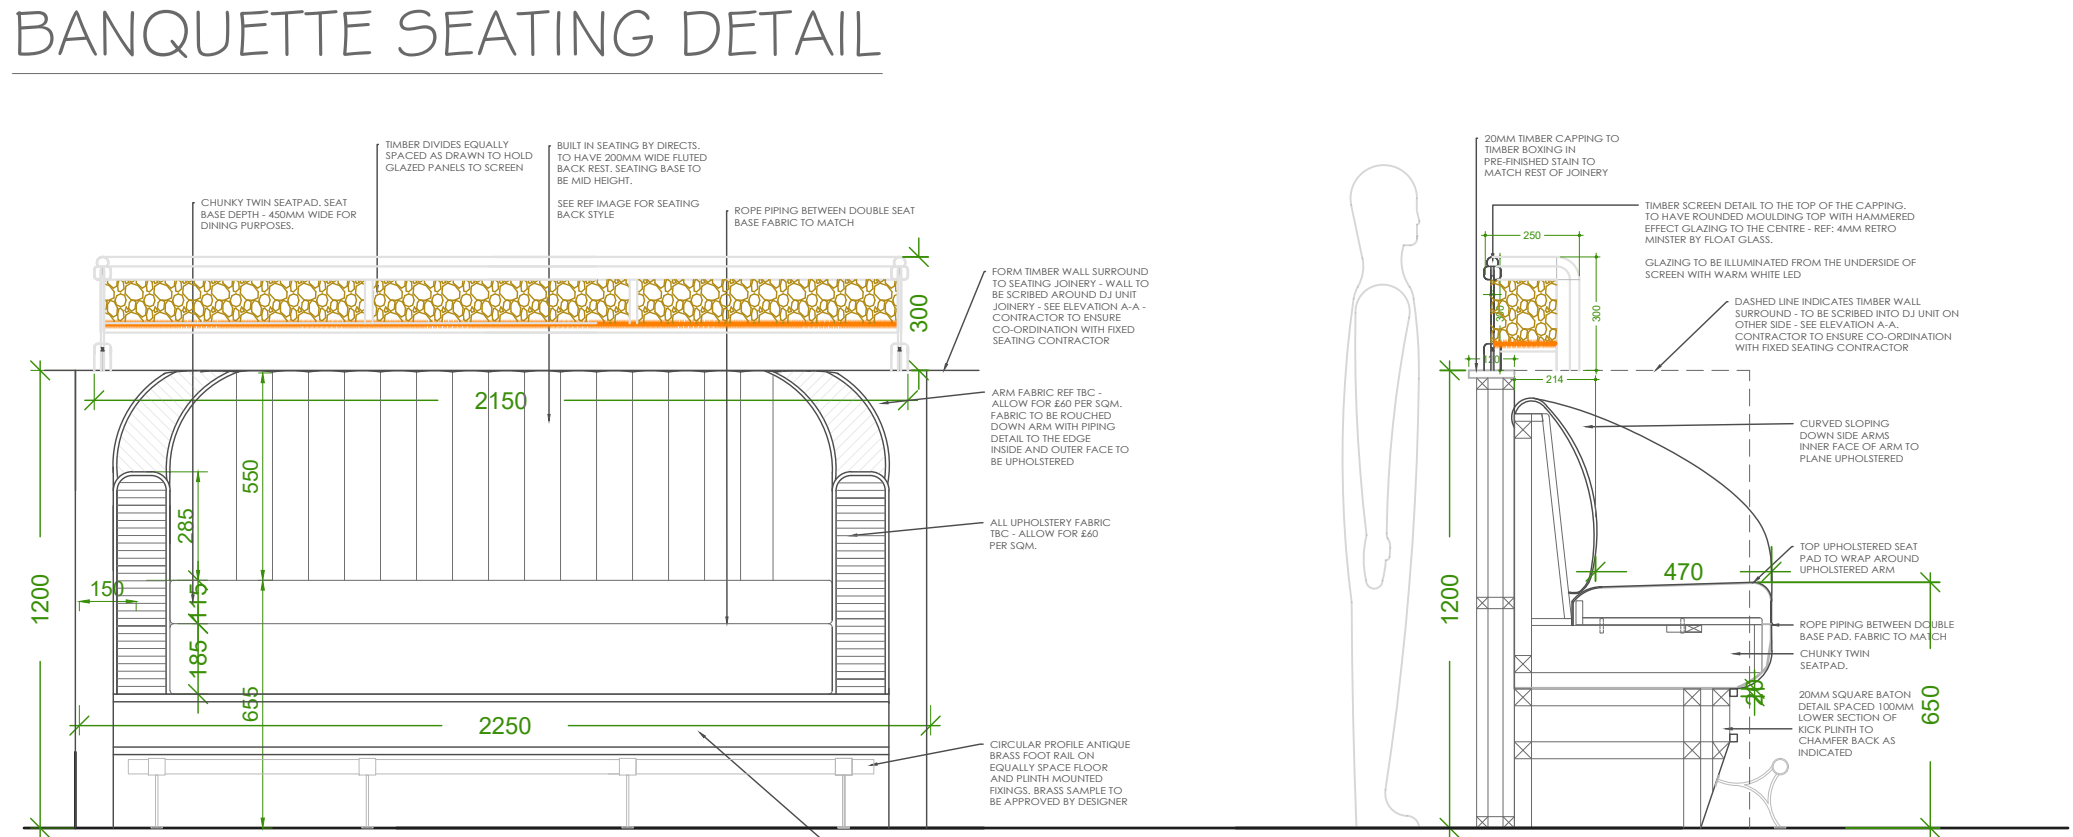

BANQUETTE SEATING FRONT ELEVATION
SCALE: 1:20 @ A1


BANQUETTE SEATING SECTION THROUGH
SCALE: 1:20 @ A1



ARM STYLE REF.
IMAGE



ROUCHE UPHOLSTERY
DETAIL TO ARM REF. IMAGE

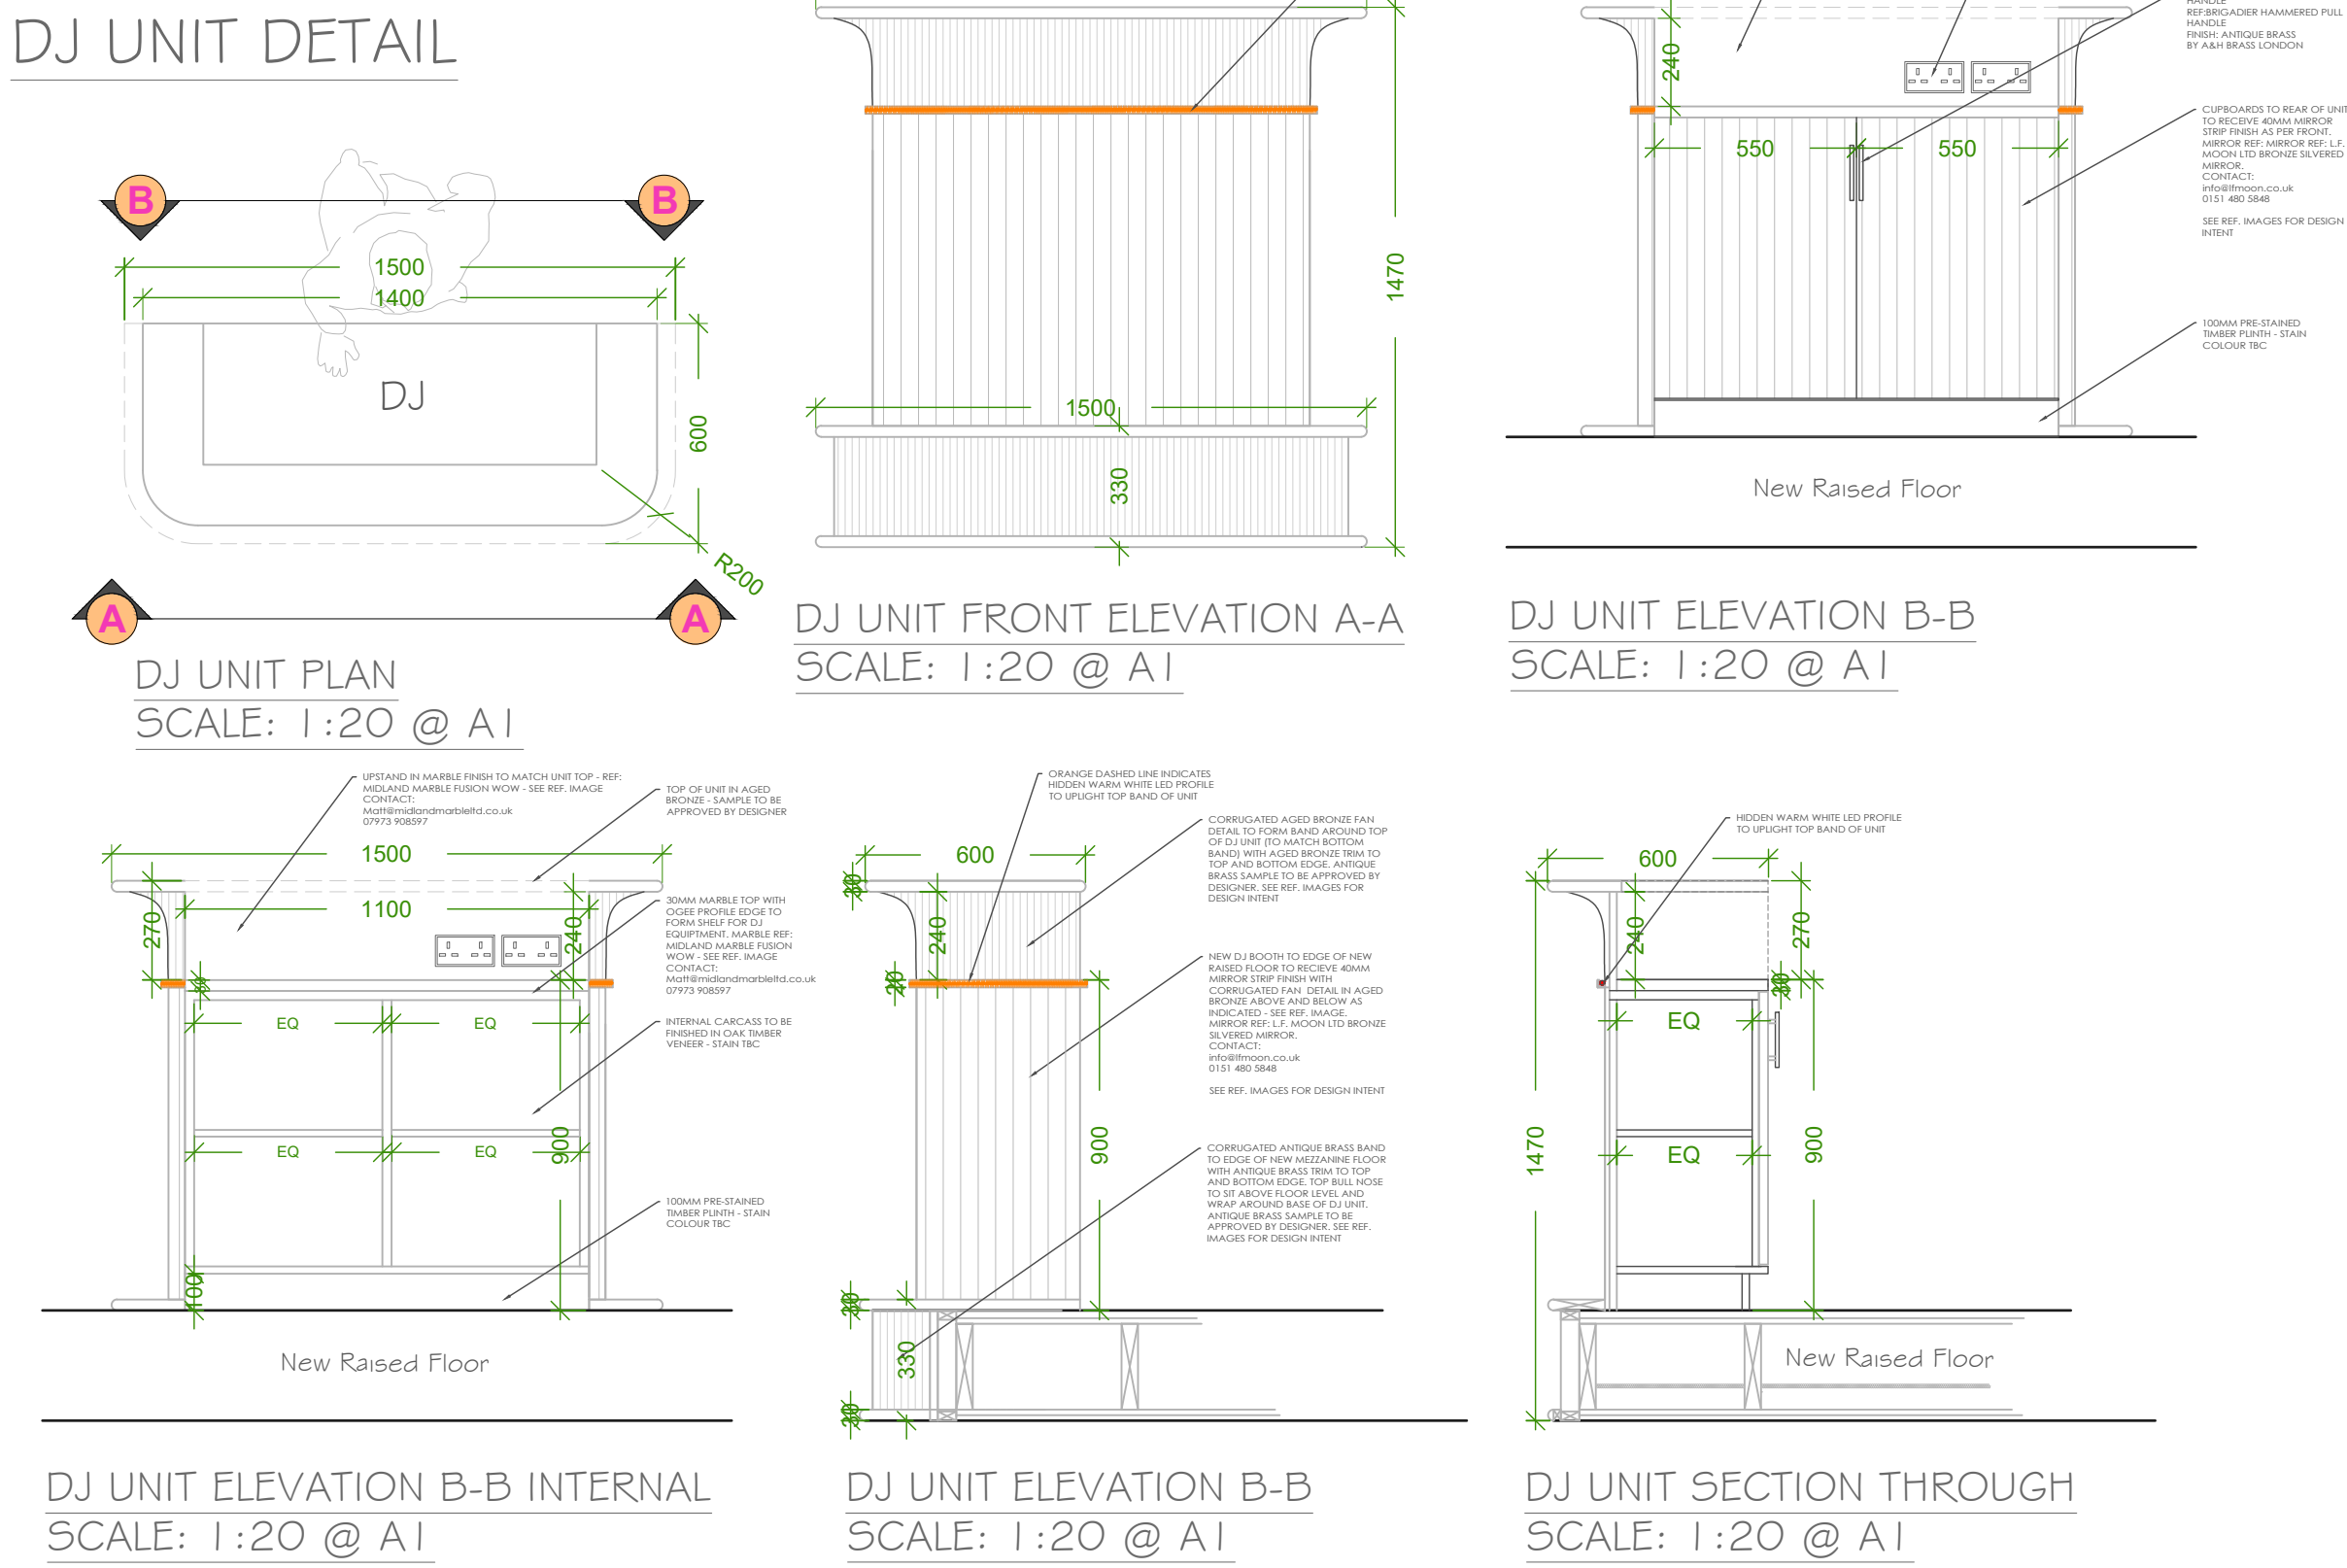


DJ UNIT PLAN
SCALE: 1:20 @ A1

DJ UNIT FRONT ELEVATION A-A
SCALE: 1:20 @ A1

DJ UNIT ELEVATION B-B
SCALE: 1:20 @ A1

DJ UNIT ELEVATION B-B
SCALE: 1:20 @ A1

DJ UNIT SECTION THROUGH
SCALE: 1:20 @ A1

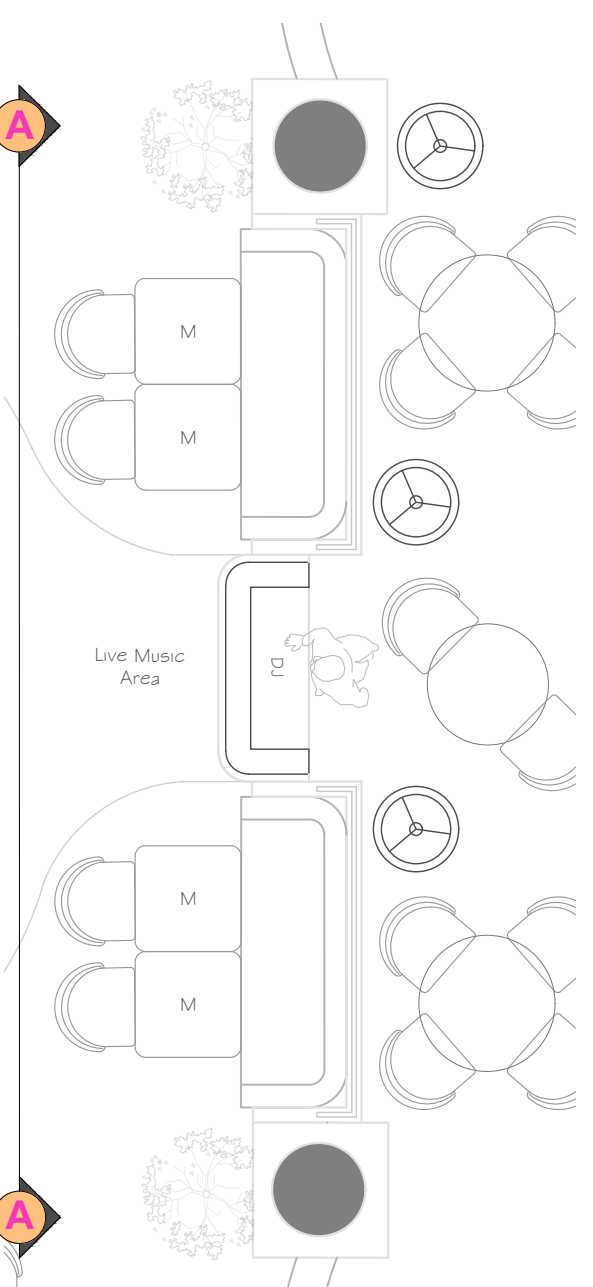

PLAN
SCALE: 1:50 @ A1

STUDIO

TWO

JOB TITLE

Cut & Craft
Manchester

DRAWING TITLE

Proposed Ground Floor DJ Unit and Banquette Seating

SCALE

VARIES @ A1

DATE

May 2024

DRAWING No

AC23- P44

DO NOT SCALE. ALL DIMENSIONS TO BE CHECKED ON SITE BY CONTRACTOR. ALL MEASUREMENTS ARE IN MM UNLESS OTHERWISE SPECIFIED. WRITTEN DIMENSIONS TO BE USED IN PREFERENCE TO SCALED DIMENSIONS & ALL DISCREPANCIES TO BE REPORTED TO STUDIO TWO. THE DESIGN SHOWN ON THIS DRAWING IS THE PROPERTY OF STUDIO TWO AND IS NOT TO BE USED OR ITS CONTENTS COPIED, COMMUNICATED OR DISCLOSED, IN WHOLE OR IN PART.