





EXISTING FIRST FLOOR PLAN

2218QM PROPOSED EXTENSION

FRONT BOUNDARY LINE

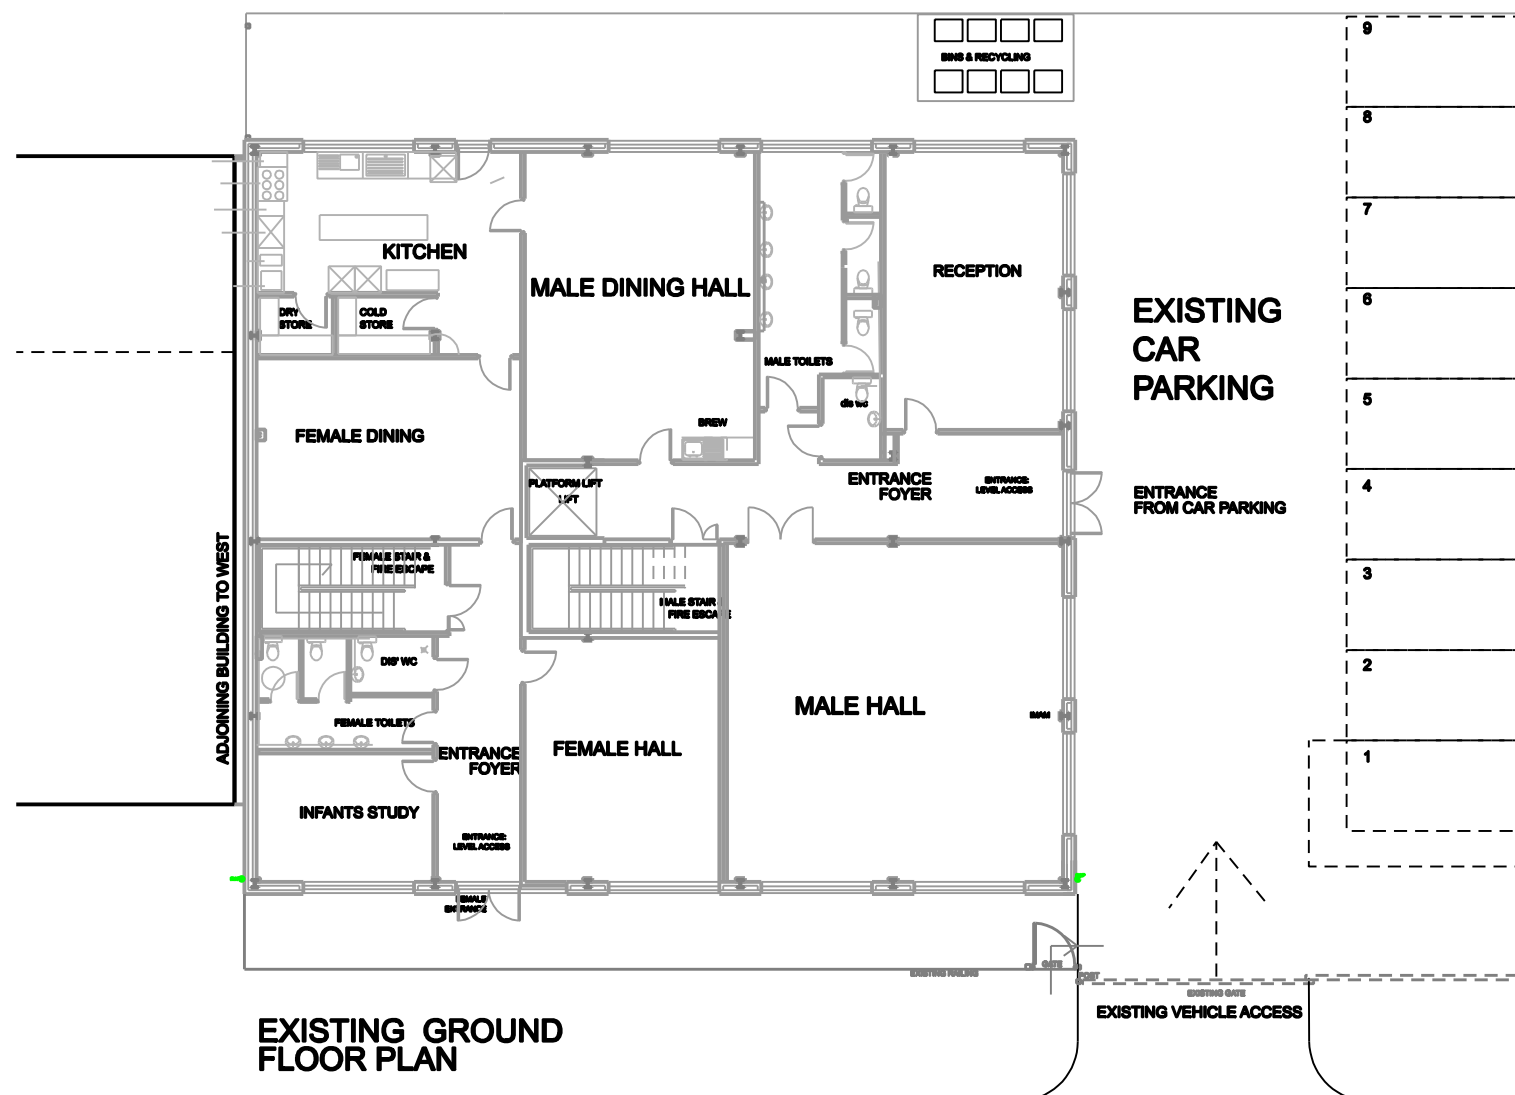

EXISTING GROUND FLOOR PLAN

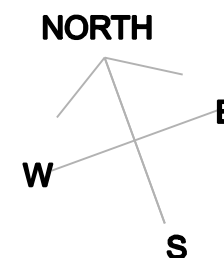

EXISTING PLANS

PROPOSED TURKISH COMMUNITY CENTRE
DOLPHIN STREET, MANCHESTER, M12 6BG

Drwg. No: 2021/ 10 / 08

REV' C 6TH JULY 2024

Date: 6TH JAN 2022

Scale 1:100 @ A1

