


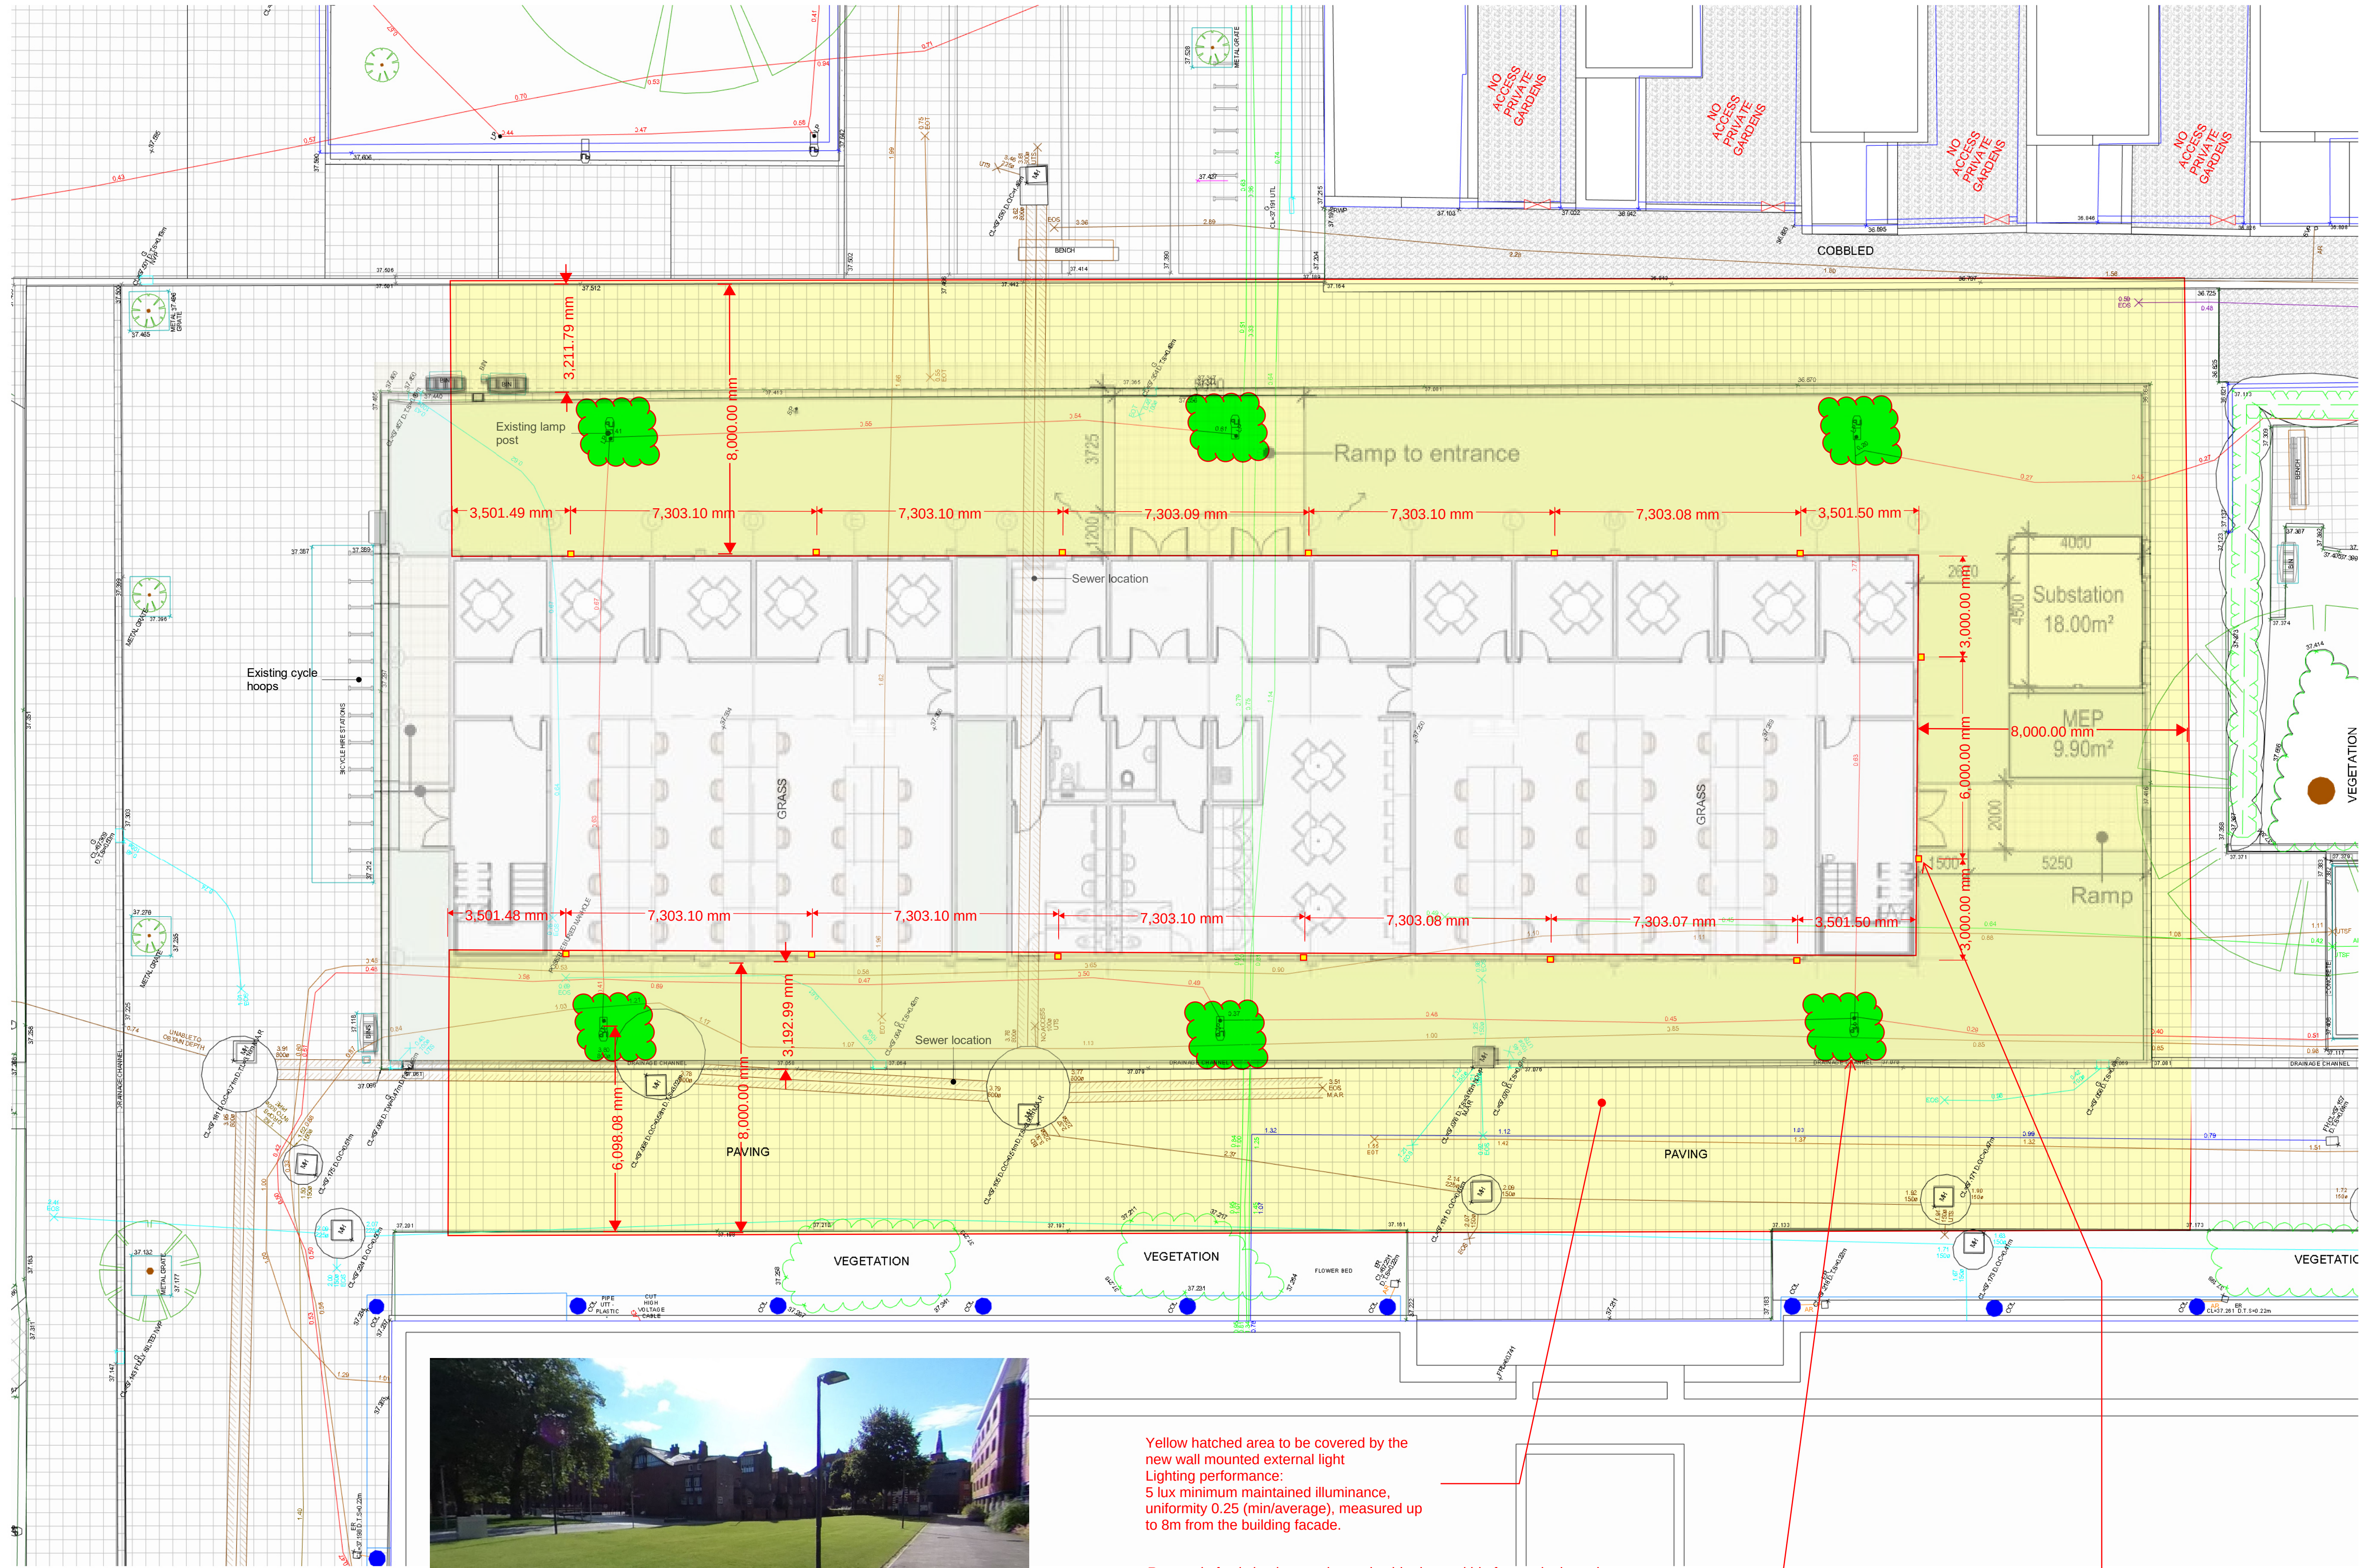

Site Plan as Existing
1 : 100 @ A1


Yellow hatched area to be covered by the new wall mounted external light
Lighting performance:
5 lux minimum maintained illuminance, uniformity 0.25 (min/average), measured up to 8m from the building facade.

Removal of existing lamp poles and cable ducts within future site boundary
(Typical to all clouded lamp poles)

IP66 wall mounted luminaires. High-pressure die-cast aluminium body with a choice of high efficiency glass or polycarbonate refractor.
Reference light fitting: Thorlux - REALTA
Mounting Height: 6m
Power: 8W, 4000K
Lighting performance:
5 lux minimum maintained illuminance, uniformity 0.25 (min/average), measured up to 8m from the building facade.

NOTES

- Do not scale from this drawing.
- All measurements are in millimetres unless stated otherwise.
- This drawing is to be read in conjunction with the specification and all relevant Architectural, Electrical, Mechanical and Structural drawings.
- (c) University of Manchester this drawing must not be reproduced without permission.
- Directorate of Estates and Facilities to be notified of any discrepancies.

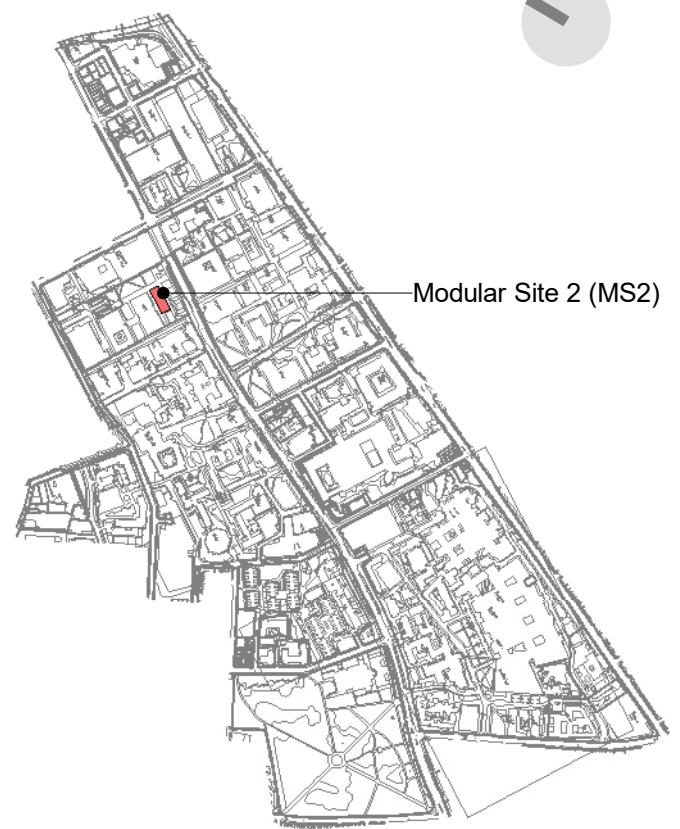

0 2m 4m 8m
1:100 @ A1

P05	Issued for planning.	28-06-24	JL	JL
P04	Ease widthment adjusted to outside of pipe.	04-06-24	JL	JL
P03	Levels determined and ramps added.	03-06-24	JL	JL
P02	Balfour Beatty survey added.	07-05-24	JL	JL
P01	First Issue. Issued for Comment.	27-02-24	JL	JL
Rev	Description	Date	By	Auth

MANCHESTER 1824
The University of Manchester
Directorate of Estates and Facilities
Beyer Building
The University of Manchester
Oxford Road
Manchester
M13 9PL

HALLIDAY MEECHAM ARCHITECTS
Halliday Meecham Architects Limited
111 Piccadilly Manchester M1 2HW
+44 (0)161 461 5565
4 Devonshire Street London W1W 5DT
+44 (0)203 440 5175
hma@hallidaysmeecham.com
www.hallidaysmeecham.com

Drawing Status		PLANNING	
Project		UoM NZC Decant Works - 5668	
Building Name		Modular Site 2	
Site Name		Oxford Road	
Sub Site Name		Modular Site 2	
Drawing Title		MS2 Site Plan as Existing	
PM	ME	Drawn JL	Checked FW
Scale @A1	Date	Date	Date
1:100	27-02-2024	27-02-2024	27-02-2024
Drawing Number	Revision		
5668-HMA-MS2-ZZ-DR-A-00002	P05		


28/06/2024 17:18:36

C:\Users\jlee\Documents\5668-HMA-MS2-ZZ-M3-A-00001_P01 - Modular Site 2_jlee\PV\4.rvt



1 North Elevation as Proposed


1 : 100

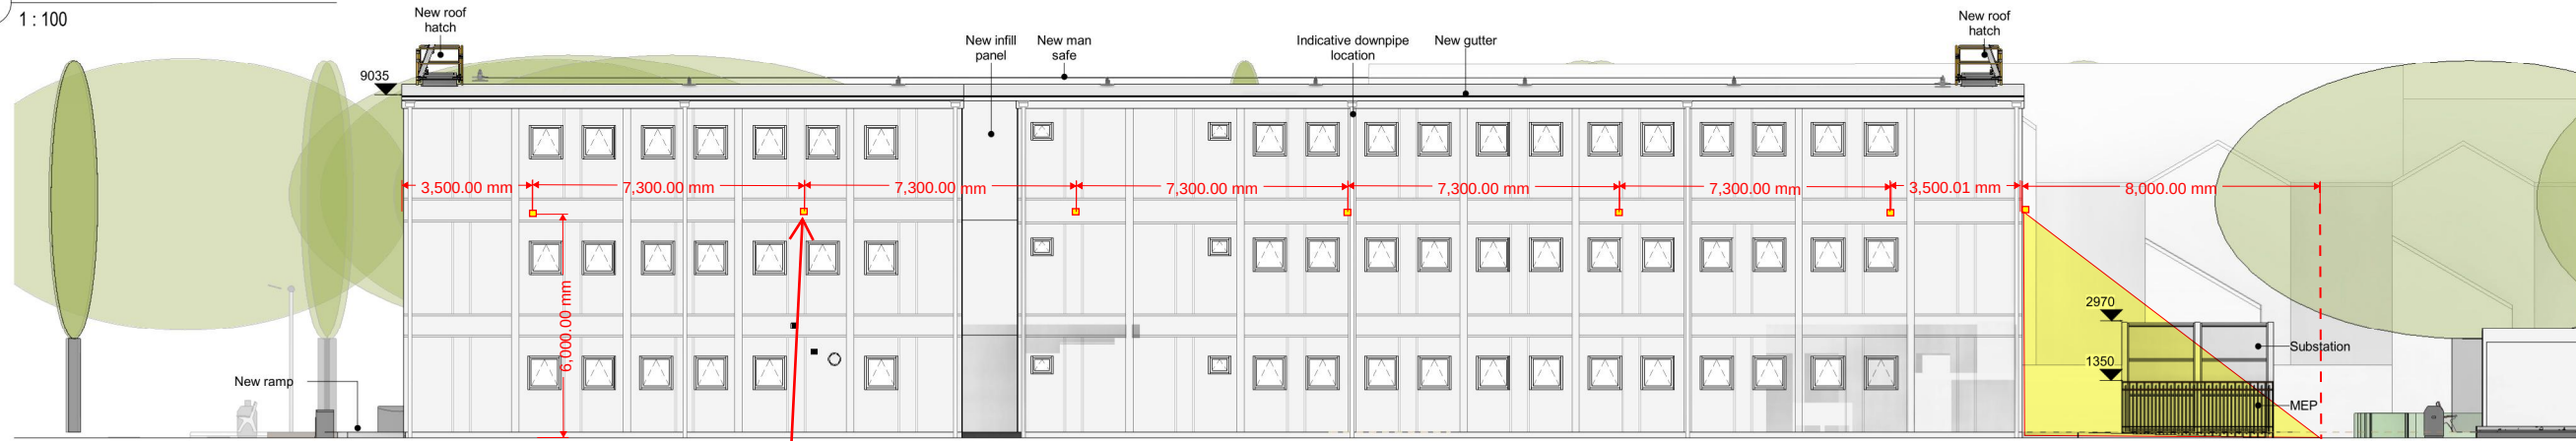

2 South Elevation as Proposed


1 : 100

IP66 wall mounted luminaires. High-pressure die-cast aluminium body with a choice of high efficiency glass or polycarbonate refractor.
Reference light fitting: Thorlux - REALTA
Mounting Height: 6m
Power: 8W, 4000K
Lighting performance:
5 lux minimum maintained illuminance, uniformity 0.25 (min/average), measured up to 8m from the building facade.

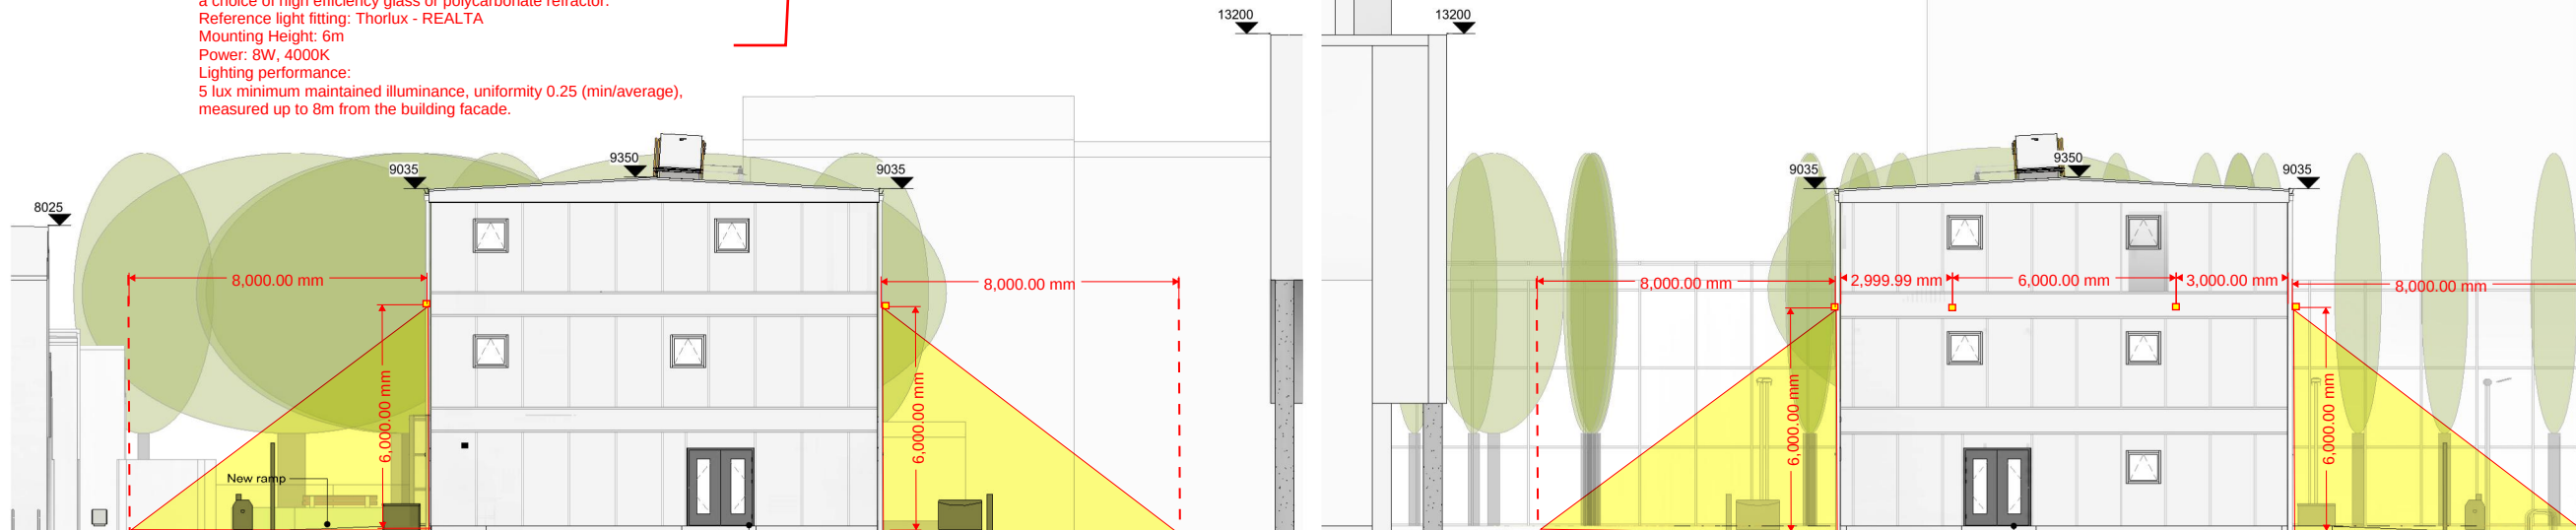


3 West Elevation as Proposed

1 : 100

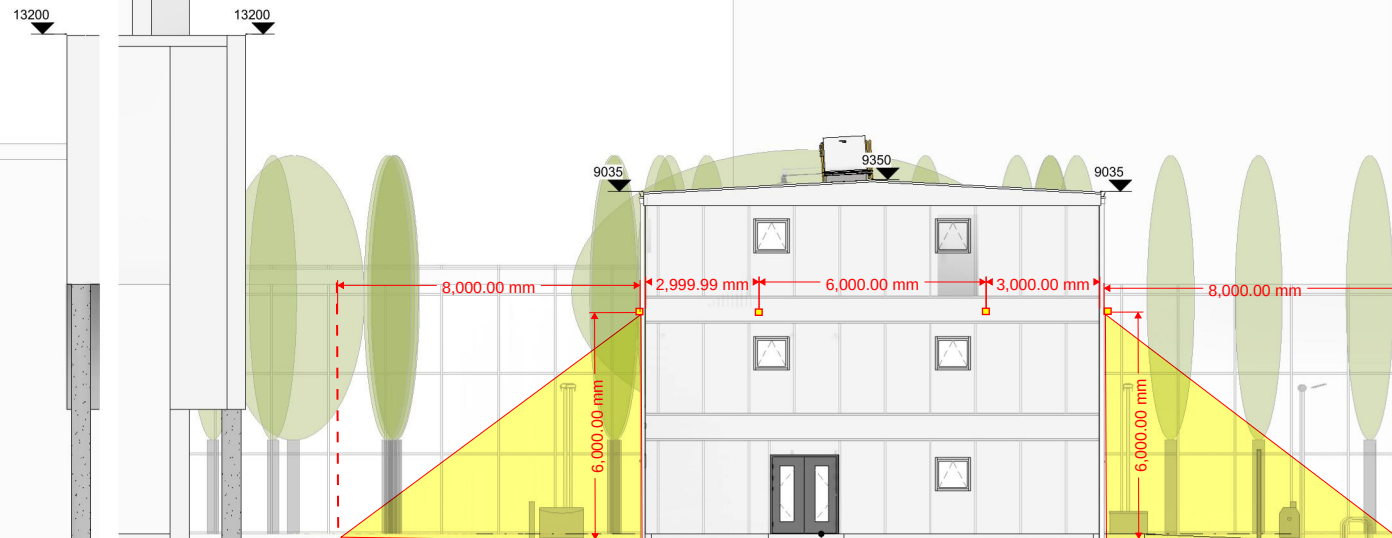

4 East Elevation as Proposed

1 : 100

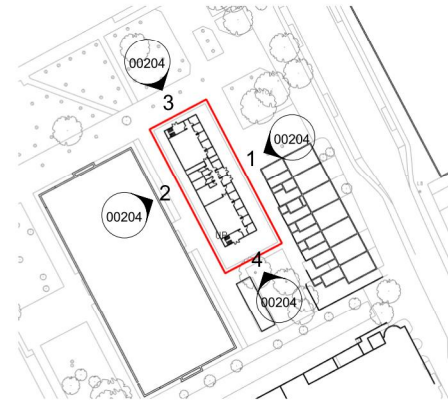

NOTES

1. Do not scale from this drawing.
2. All measurements are in millimetres unless stated otherwise.
3. This drawing is to be read in conjunction with the specification and all relevant Architectural, Electrical, Mechanical and Structural drawings.
4. (c) University of Manchester this drawing must not be reproduced without permission.
5. Directorate of Estates and Facilities to be notified of any discrepancies.



0 2m 4m 8m
1:100 @ A3

P02	Issued for planning.	28-06-24	JL	JL
P01	First Issue. Issued for comments.	04-03-24	JL	JL
Rev	Description	Date	By	Auth

MANCHESTER
1824

The University of Manchester

Directorate of Estates and Facilities
Beyer Building
The University of Manchester
Oxford Road
Manchester
M13 9PL

**HALLIDAY
MEECHAM
ARCHITECTS**

Halliday Meecham Architects Limited
111 Piccadilly Manchester M1 2HY
+44 (0)161 181 1566
4 Devonshire Street London W1W 5DT
+44 (0)203 440 5175
info@hallidaymeecham.com
www.hallidaymeecham.com

Drawing Status
PLANNING

Project
UoM NZC Decant Works - 5668

Building Name
Modular Site 2

Site Name
Oxford Road

Sub Site Name
Modular Site 2

Drawing Title
MS2 Elevations as Proposed

PM ? Drawn JL Checked JL Authorised HMA

Scale @A1 1:100 Date 04-03-2024 Date 04-03-2024 Date 04-03-2024

Drawing Number 5668-HMA-MS2-ZZ-DR-A-00204 Revision P02

Original Drawing Paper Size 841mm x 594mm