

PLANNING DRAWING




LOCATION PLAN
1:1250




EXISTING BLOCK PLAN
1:500




PROPOSED BLOCK PLAN
1:500

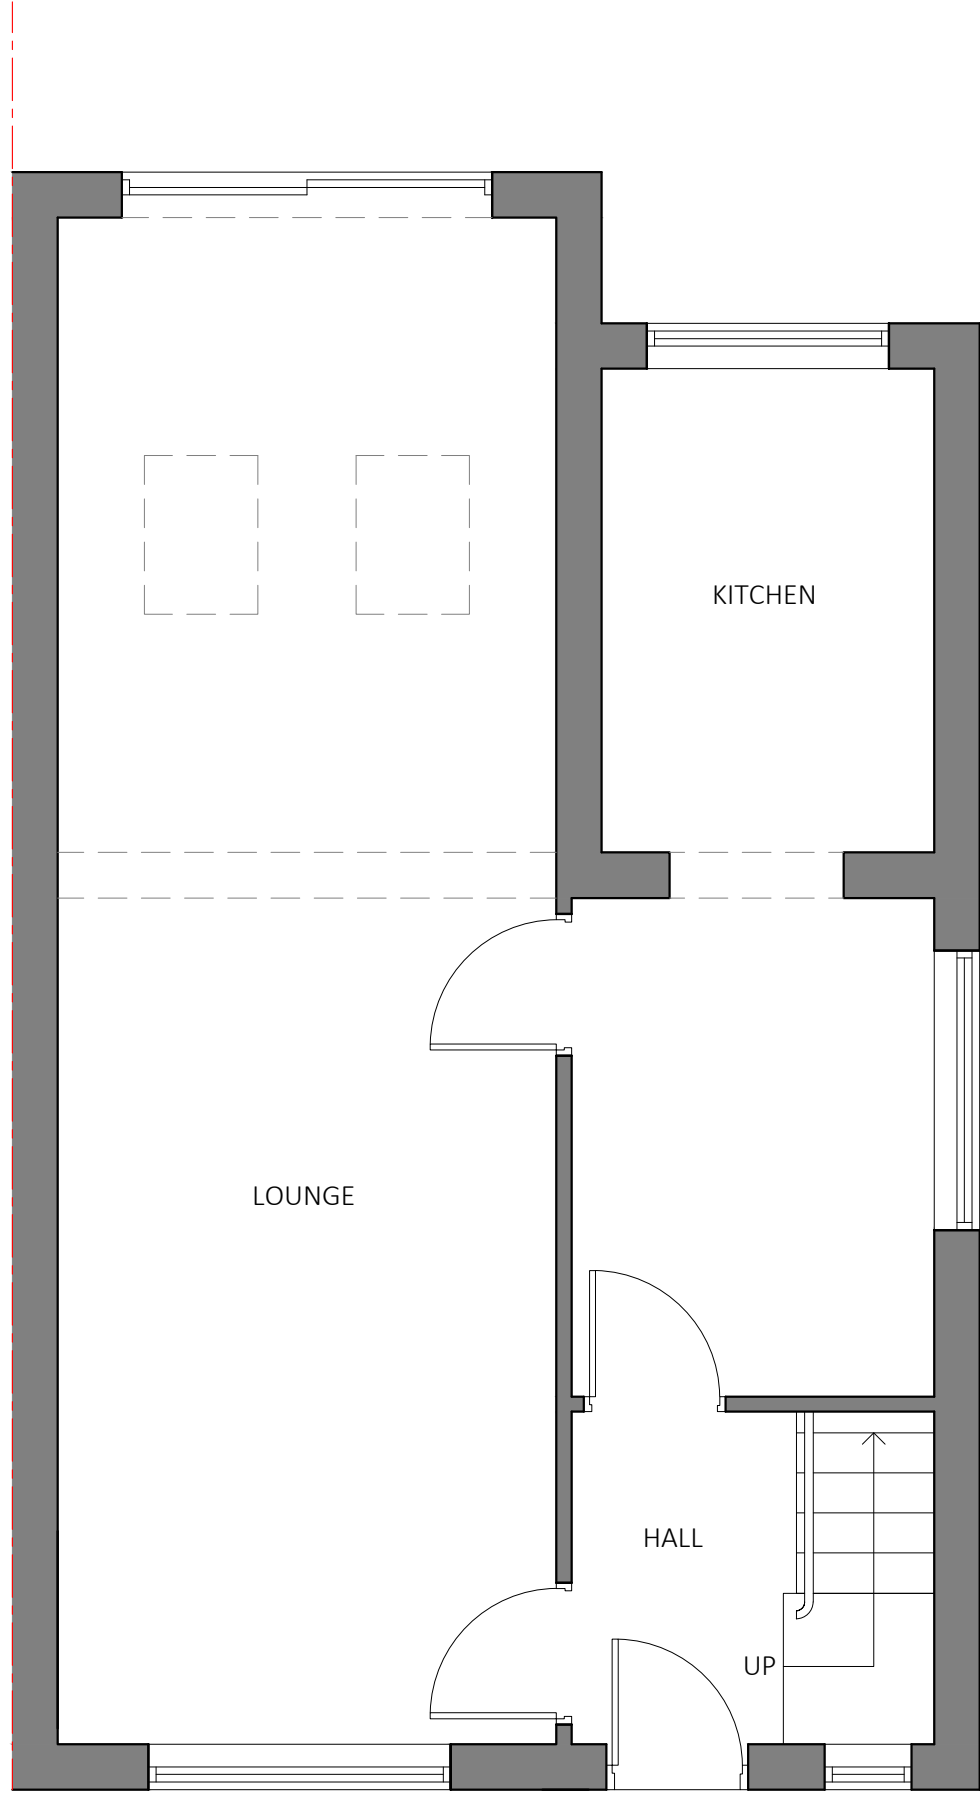


EXISTING GROUND FLOOR PLAN
1:50

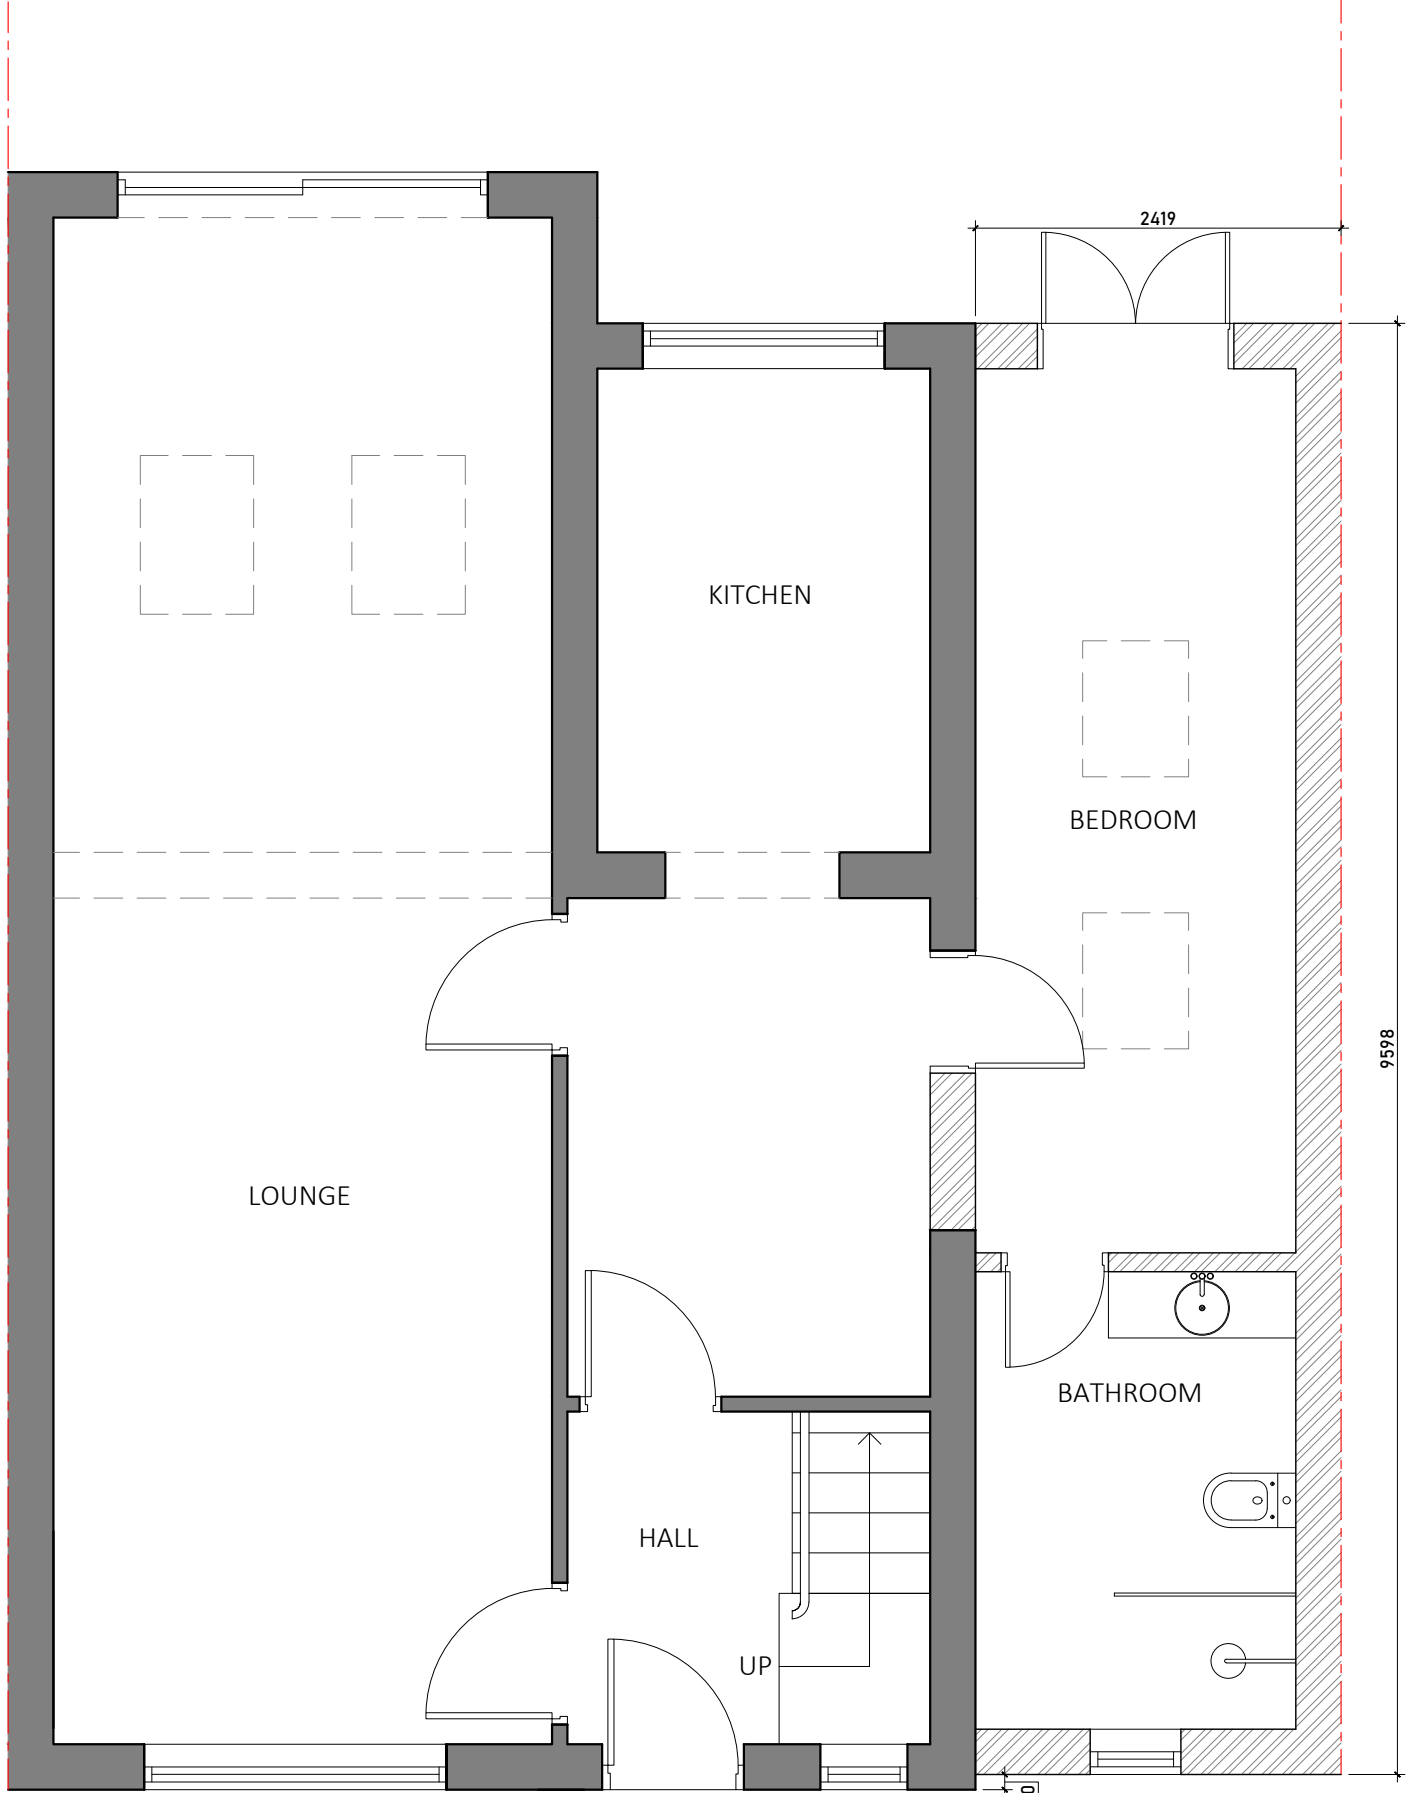

PROPOSED GROUND FLOOR PLAN
1:50

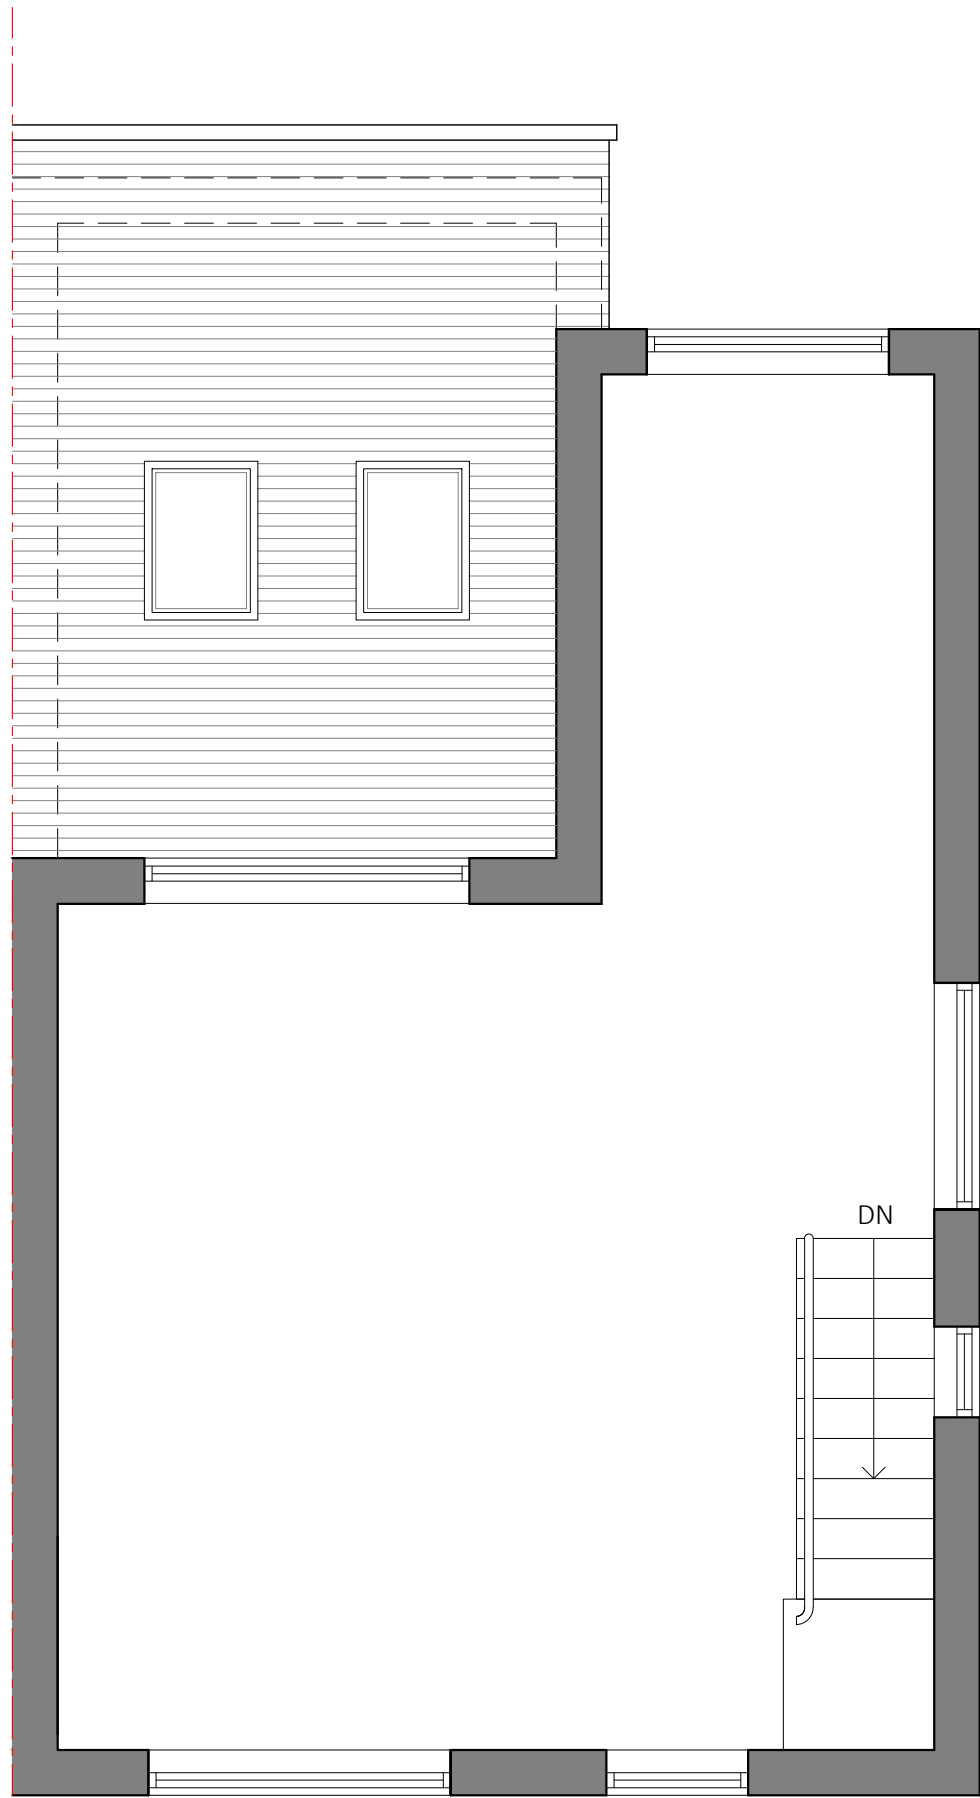

EXISTING FIRST FLOOR PLAN
1:50

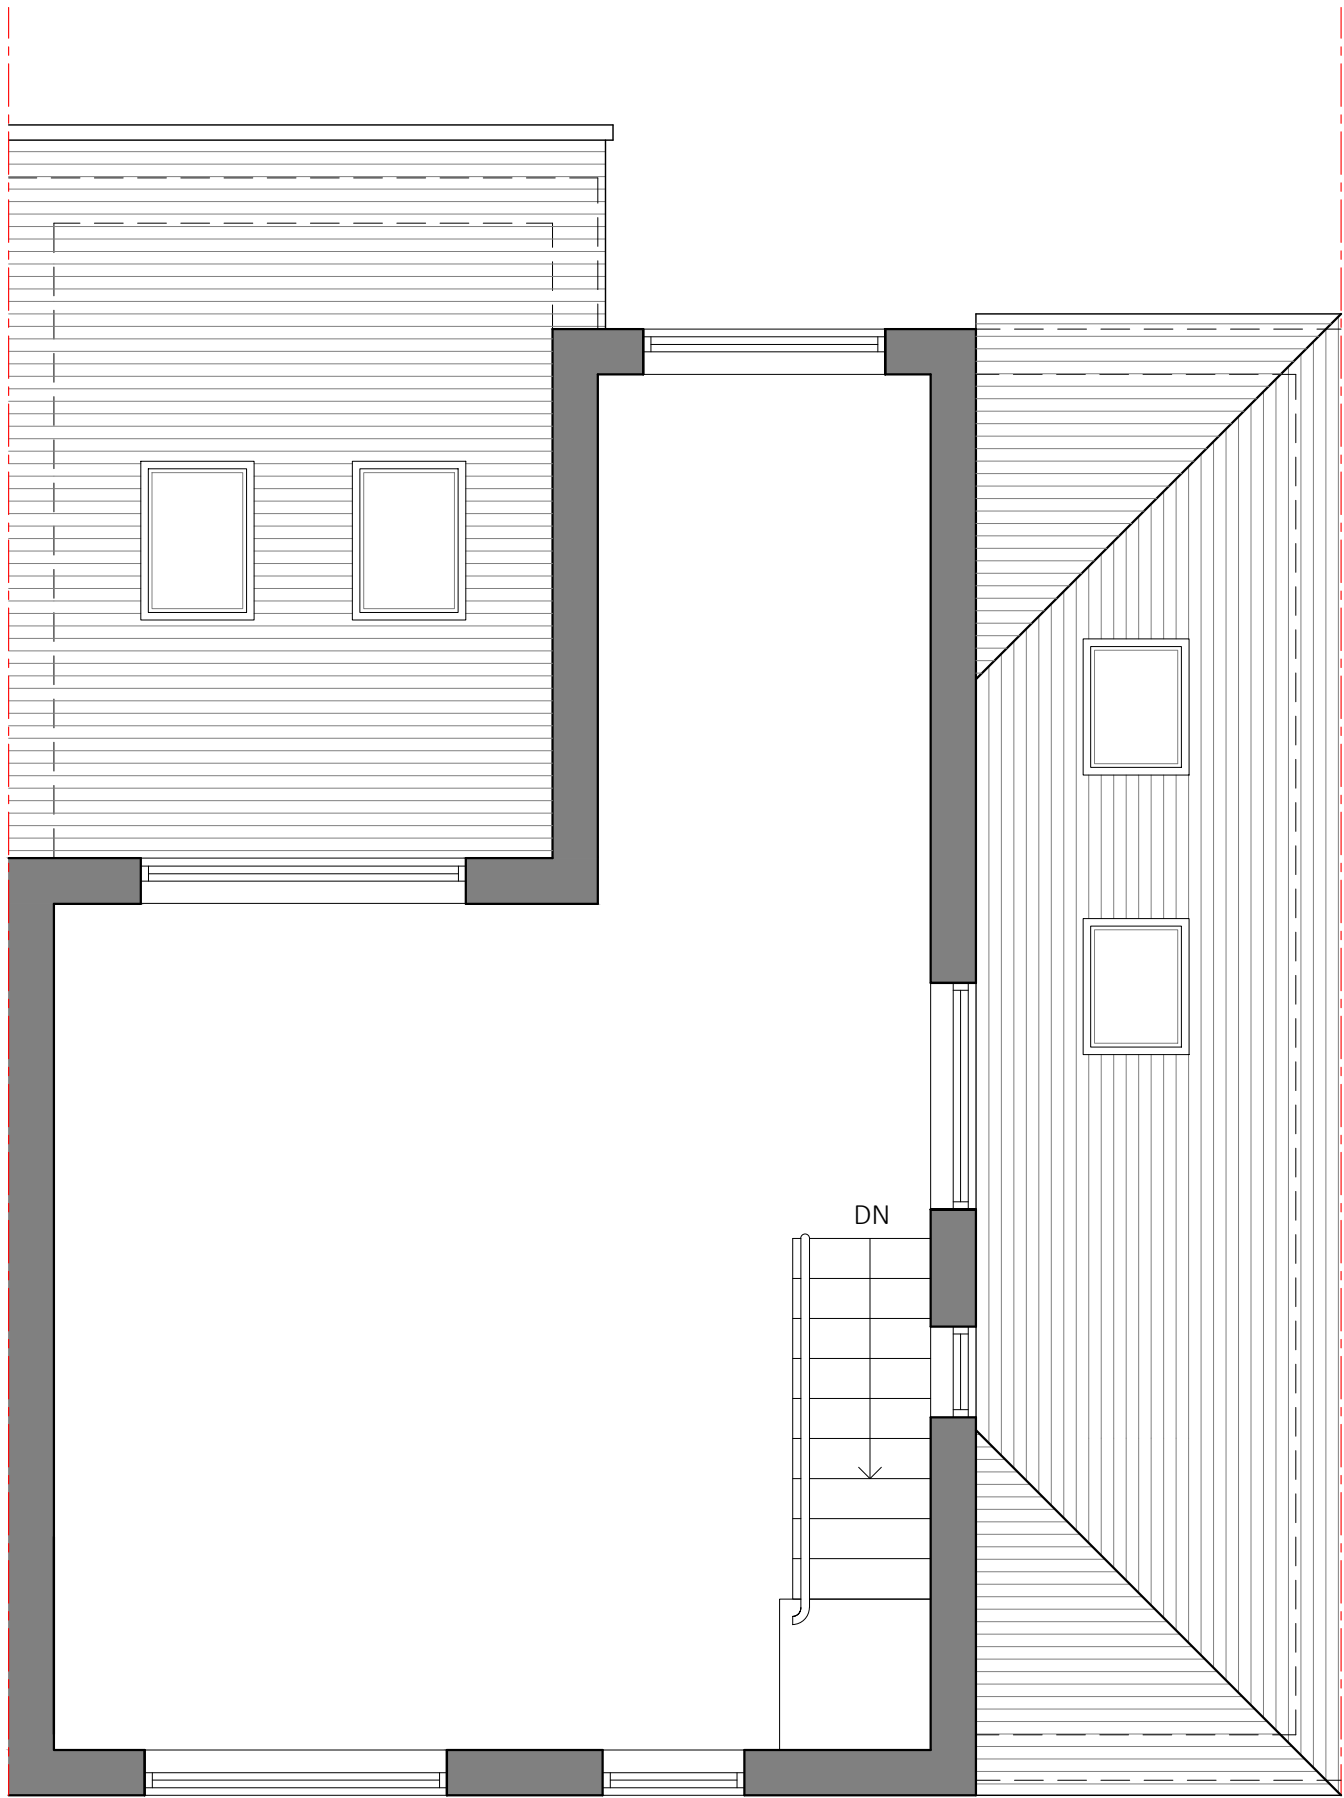


PROPOSED FIRST FLOOR PLAN
1:50

CLIENT	-
ADDRESS	26 Winwood Rd, Manchester M20 5PE, UK
TITLE	FLOOR PLANS
PROJECT STATUS	PLANNING DRAWING
DATE	MAR 2024
REVISION	
SCALE	As Indicate @A1
SHEET No.	WD001
REFERENCE	0010/20/FA
DRAWN BY	

PLANNING DRAWING



EXISTING FRONT ELEVATION
1:50

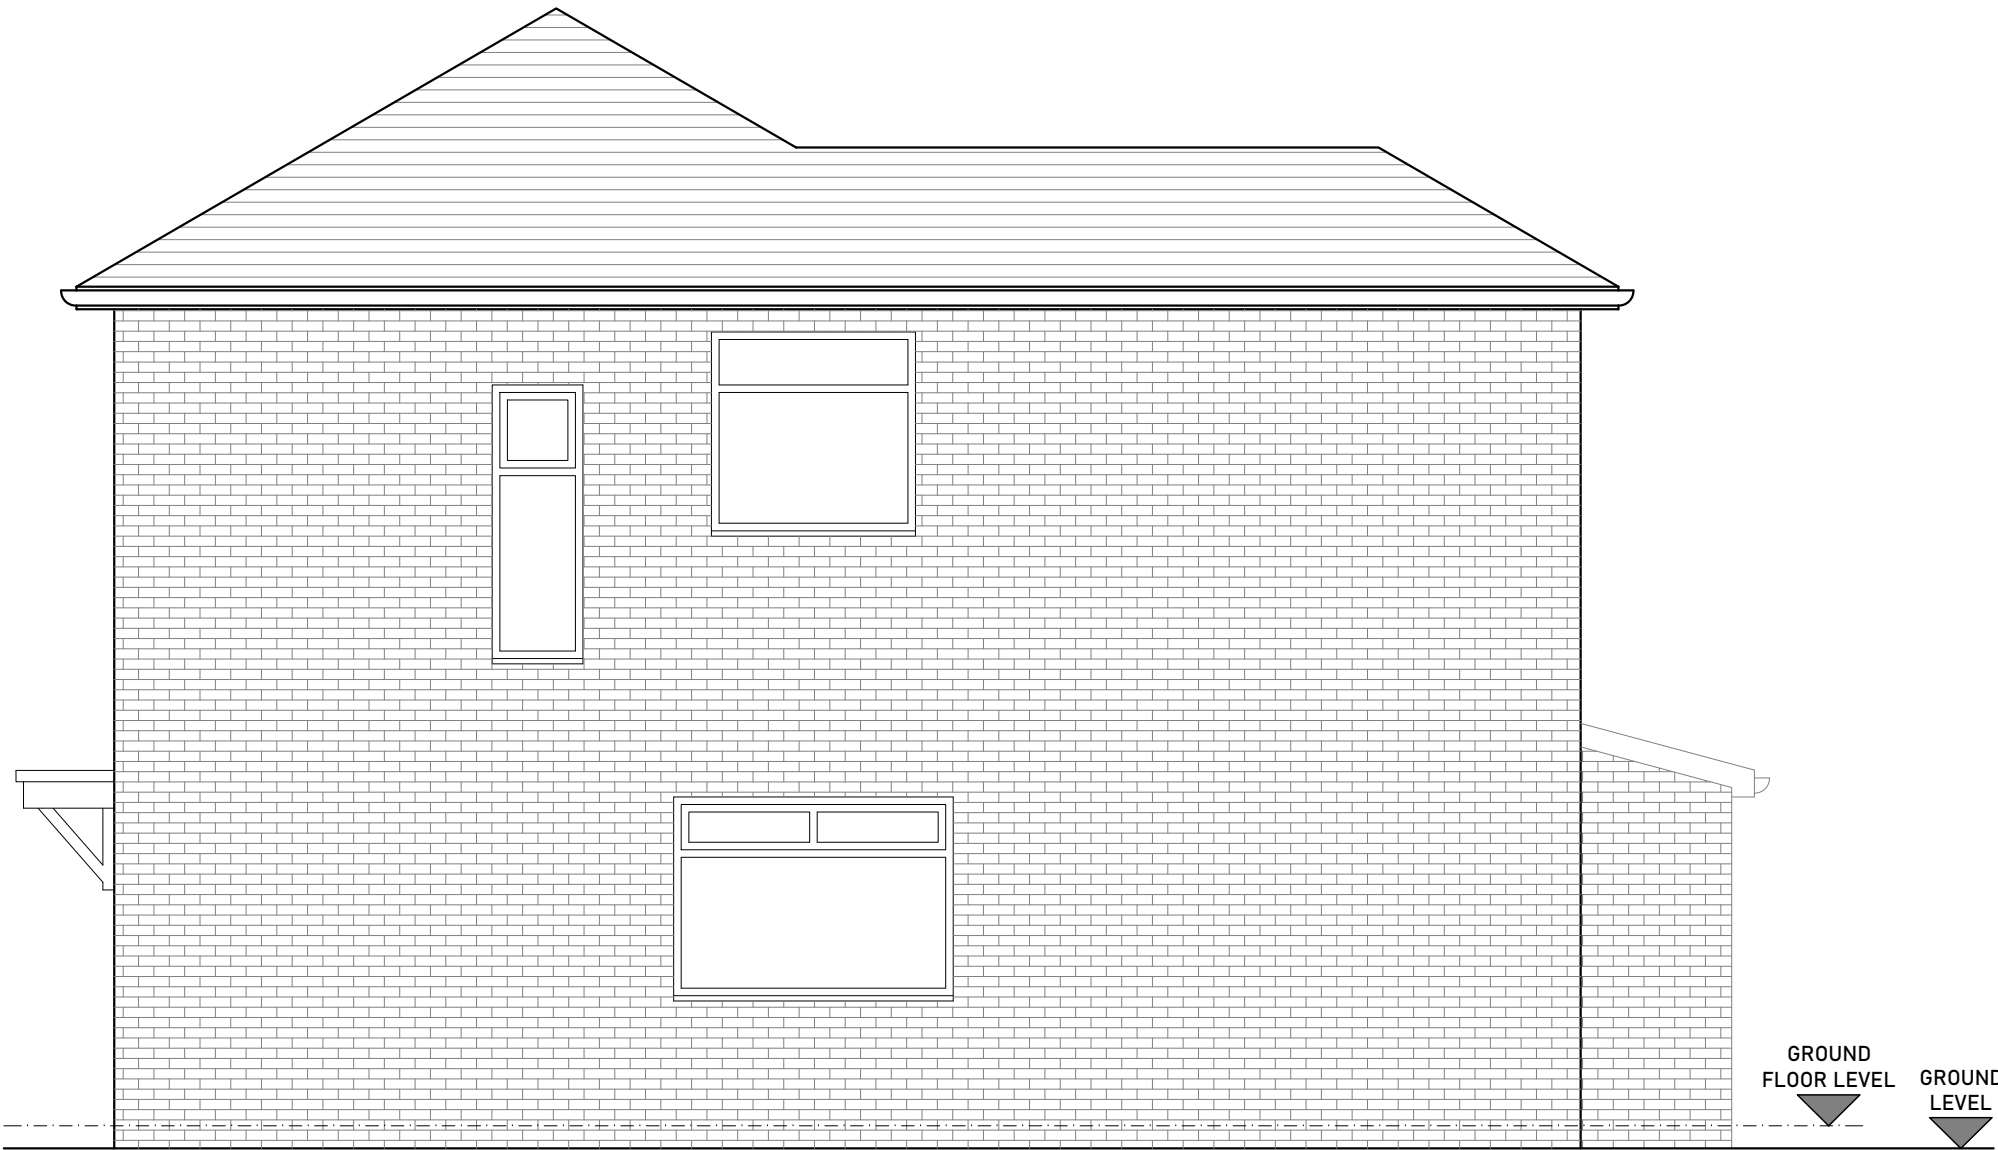


EXISTING RIGHT ELEVATION
1:50



EXISTING REAR ELEVATION
1:50



PROPOSED FRONT ELEVATION
1:50

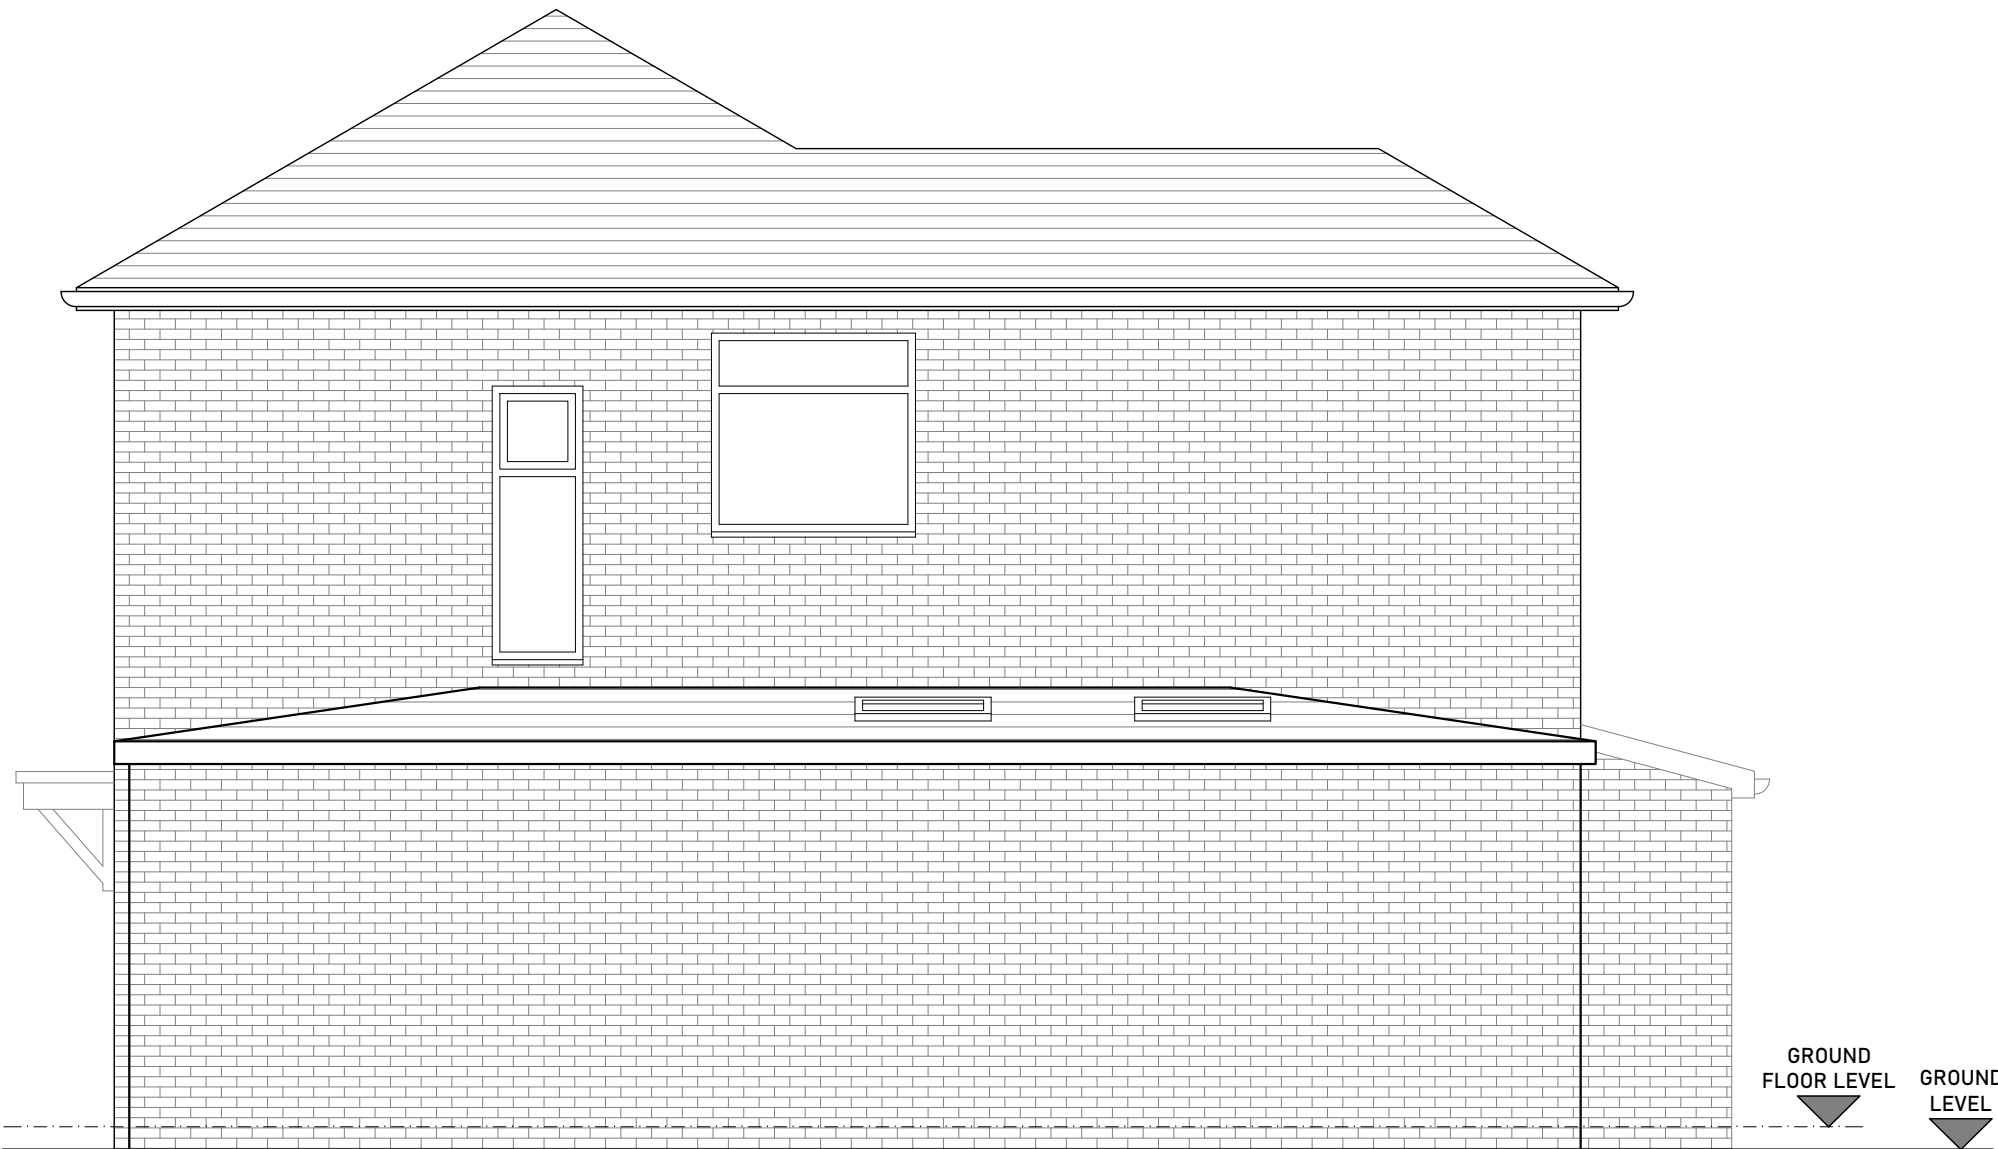

PROPOSED RIGHT ELEVATION
1:50



PROPOSED REAR ELEVATION
1:50

CLIENT	-
ADDRESS	26 Winwood Rd, Manchester M20 5PE, UK
TITLE	ELEVATION
PROJECT STATUS	PLANNING DRAWING
DATE	MAR 2024
REVISION	
SCALE	As Indicate @A1
SHEET No.	WD002
REFERENCE	0010/20/FA
DRAWN BY	