


as existing elevations



front elevation

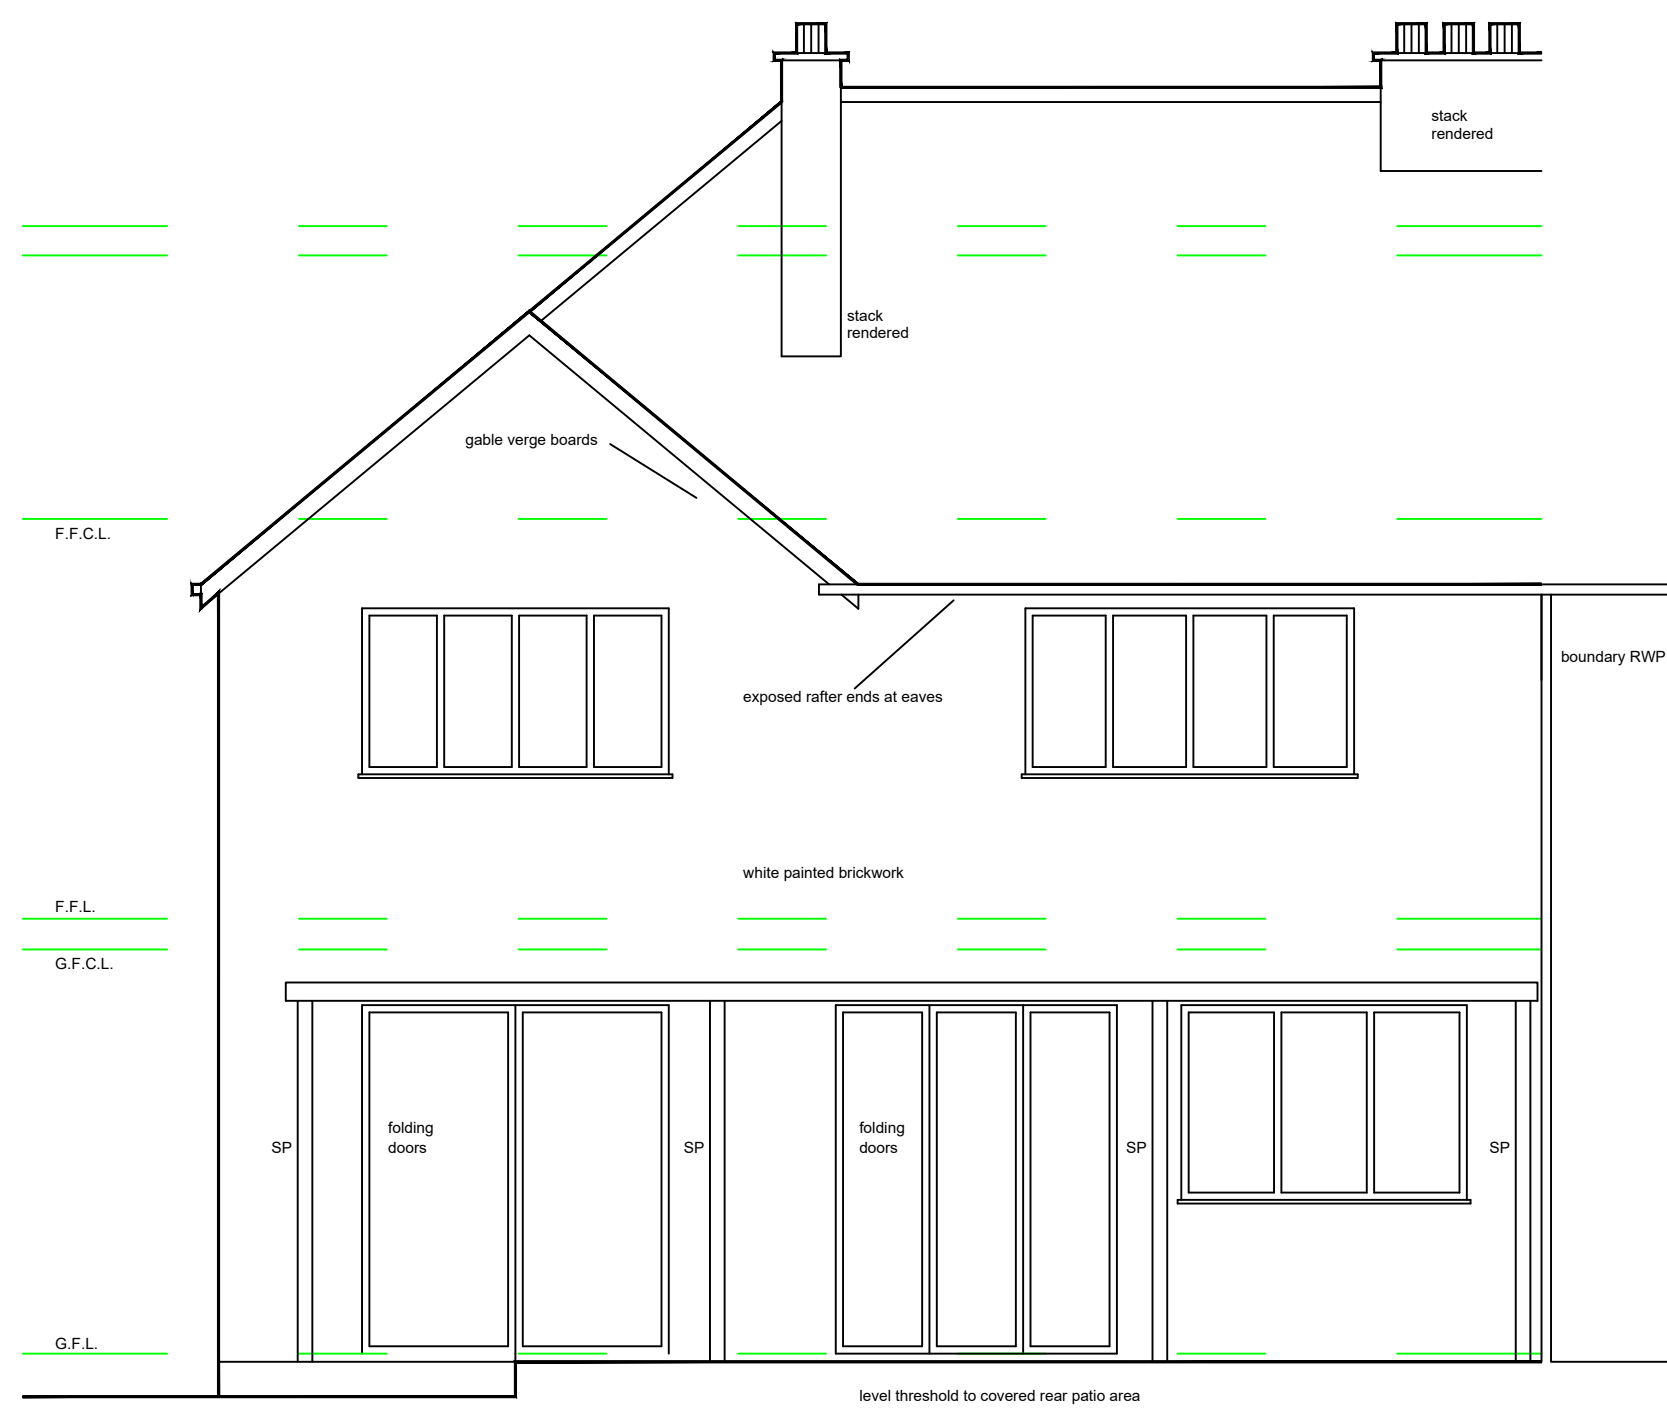

rear elevation



side elevation

<div><div>DJS Architectural Services</div><div><div>Roselea House</div><div>915 Middleton Road</div><div>Chadderton</div><div>Oldham</div><div>Lancashire</div><div>OL9 0NG</div></div><div><div>Mob: 07557 096 232</div><div>E-mail: djsarchitecturalservices@gmail.com</div></div></div>				
Rev.	Details of Revision	Date	Sign	
Client Mr & Mrs Spawton				
Project Proposed Loft Conversion at 45 South Drive Chorlton Cum Hardy Manchester M21 8DZ				
Drawing As Existing Arrangements Elevations				
March 2024				
Scale 1:50 @ A1				
DWG No. DJS/HG023/02				