





Existing Elevation 01

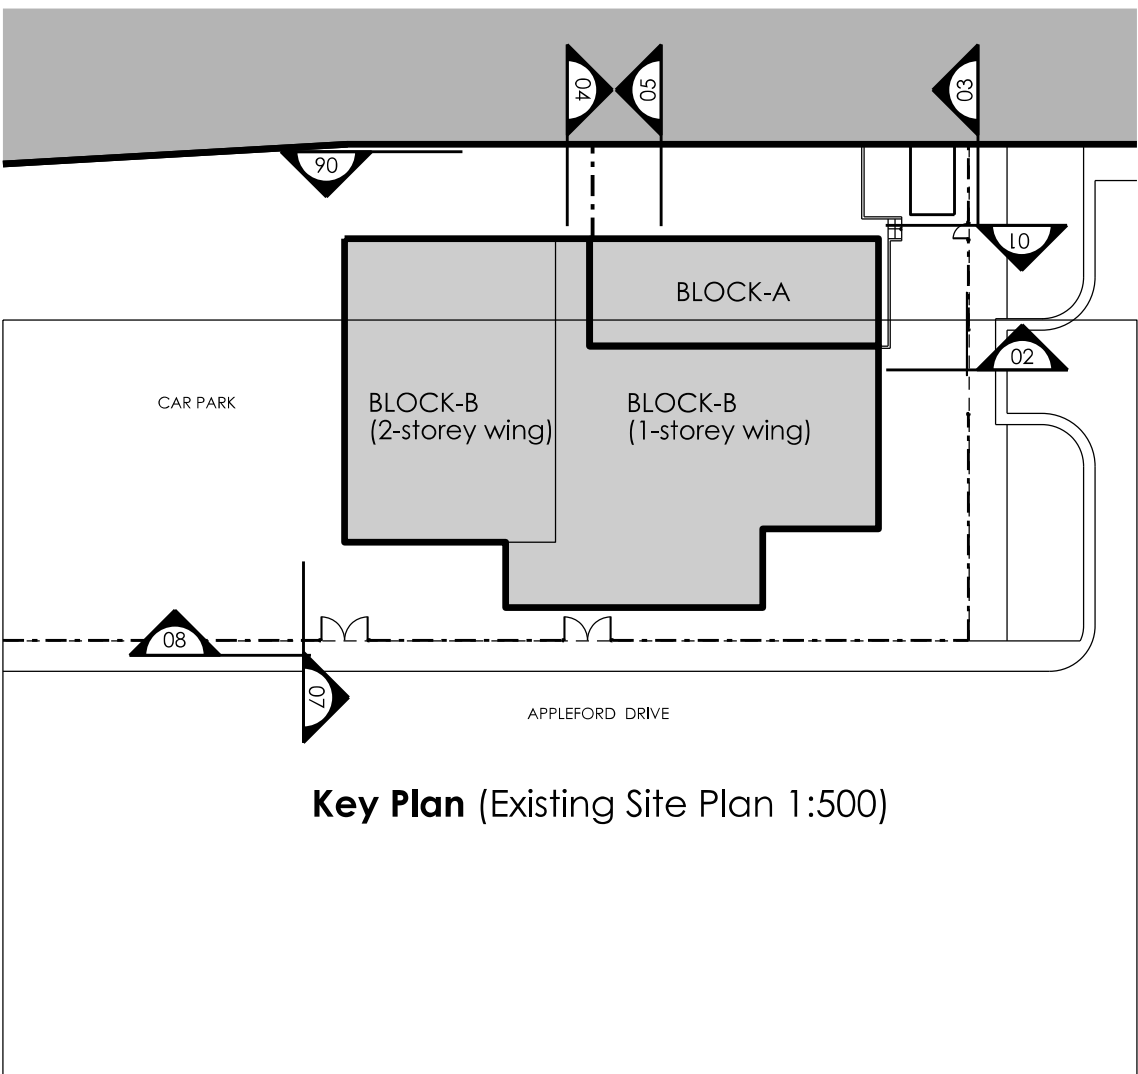


Key Plan (Existing Site Plan 1:500)




Existing Elevation 02

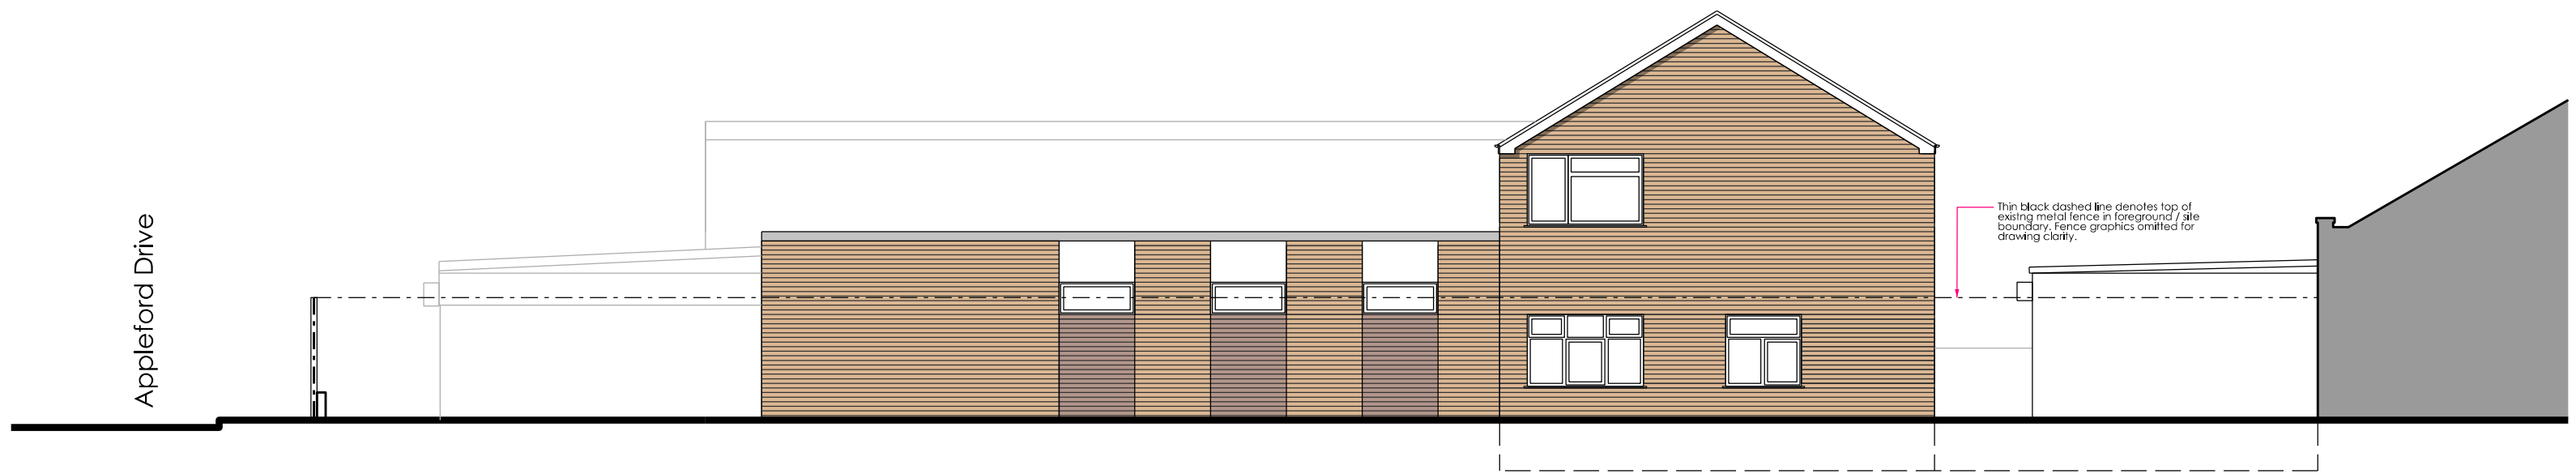

Existing Elevation 03

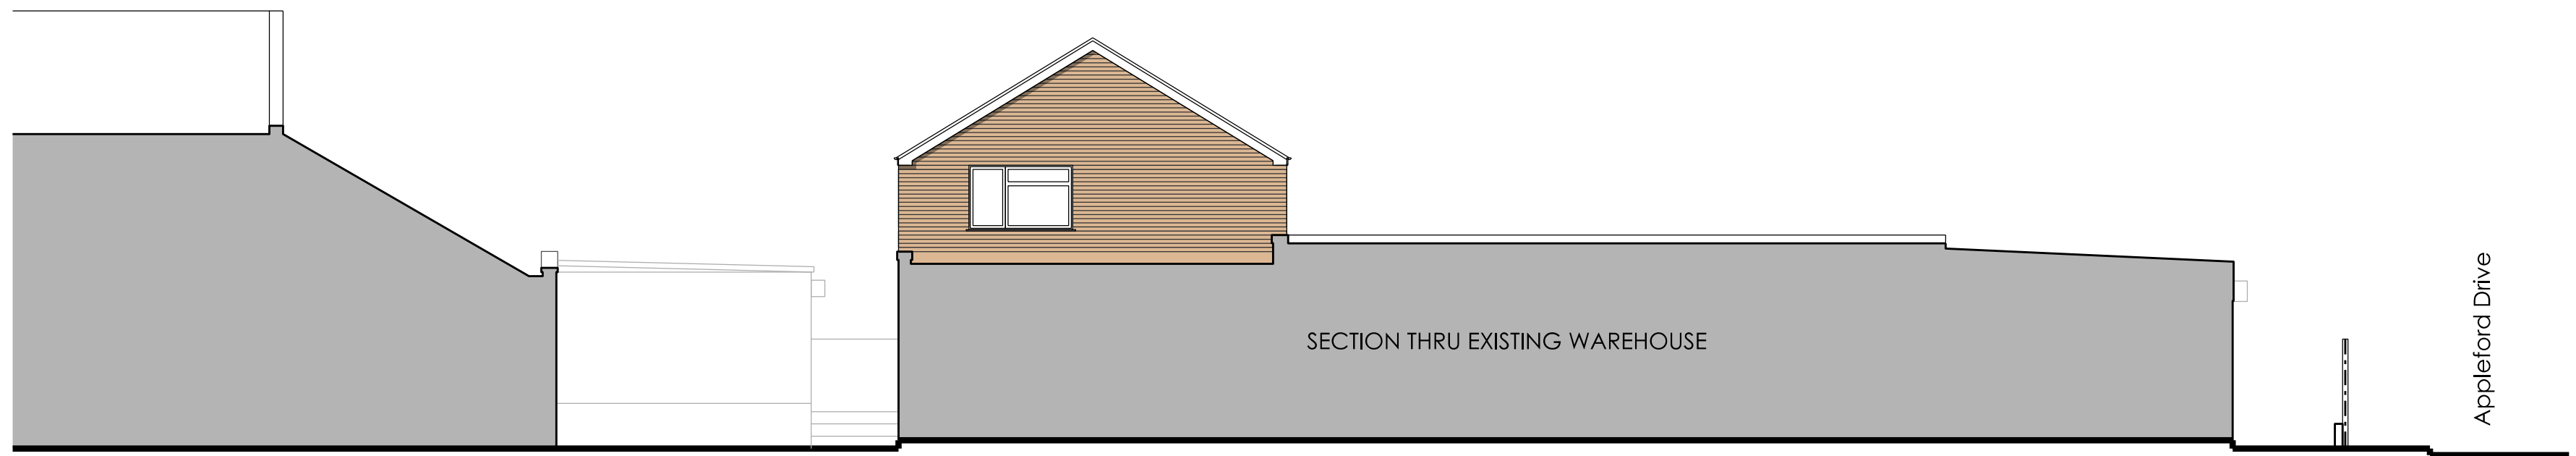

Existing Elevation 04

 

No								Prep	Date
Amendments									
<div>LCA Architecture & Planning</div> <div>Email: lx.chowdhury@gmail.com</div> <div>Tel: 07563 952231</div>									
Project									
5 Appleford Drive Manchester M8 8XA									
Title									
Existing Elevations Sheet 1									
Job No. 2323				Drawing No. PL. 05					
Amendment:				Scale @A1: 1/100					
Status									
For planning approval									
Auth: CL				Date: July 2024					
<div><div></div><div>100mm @ A1</div><div></div></div>									