


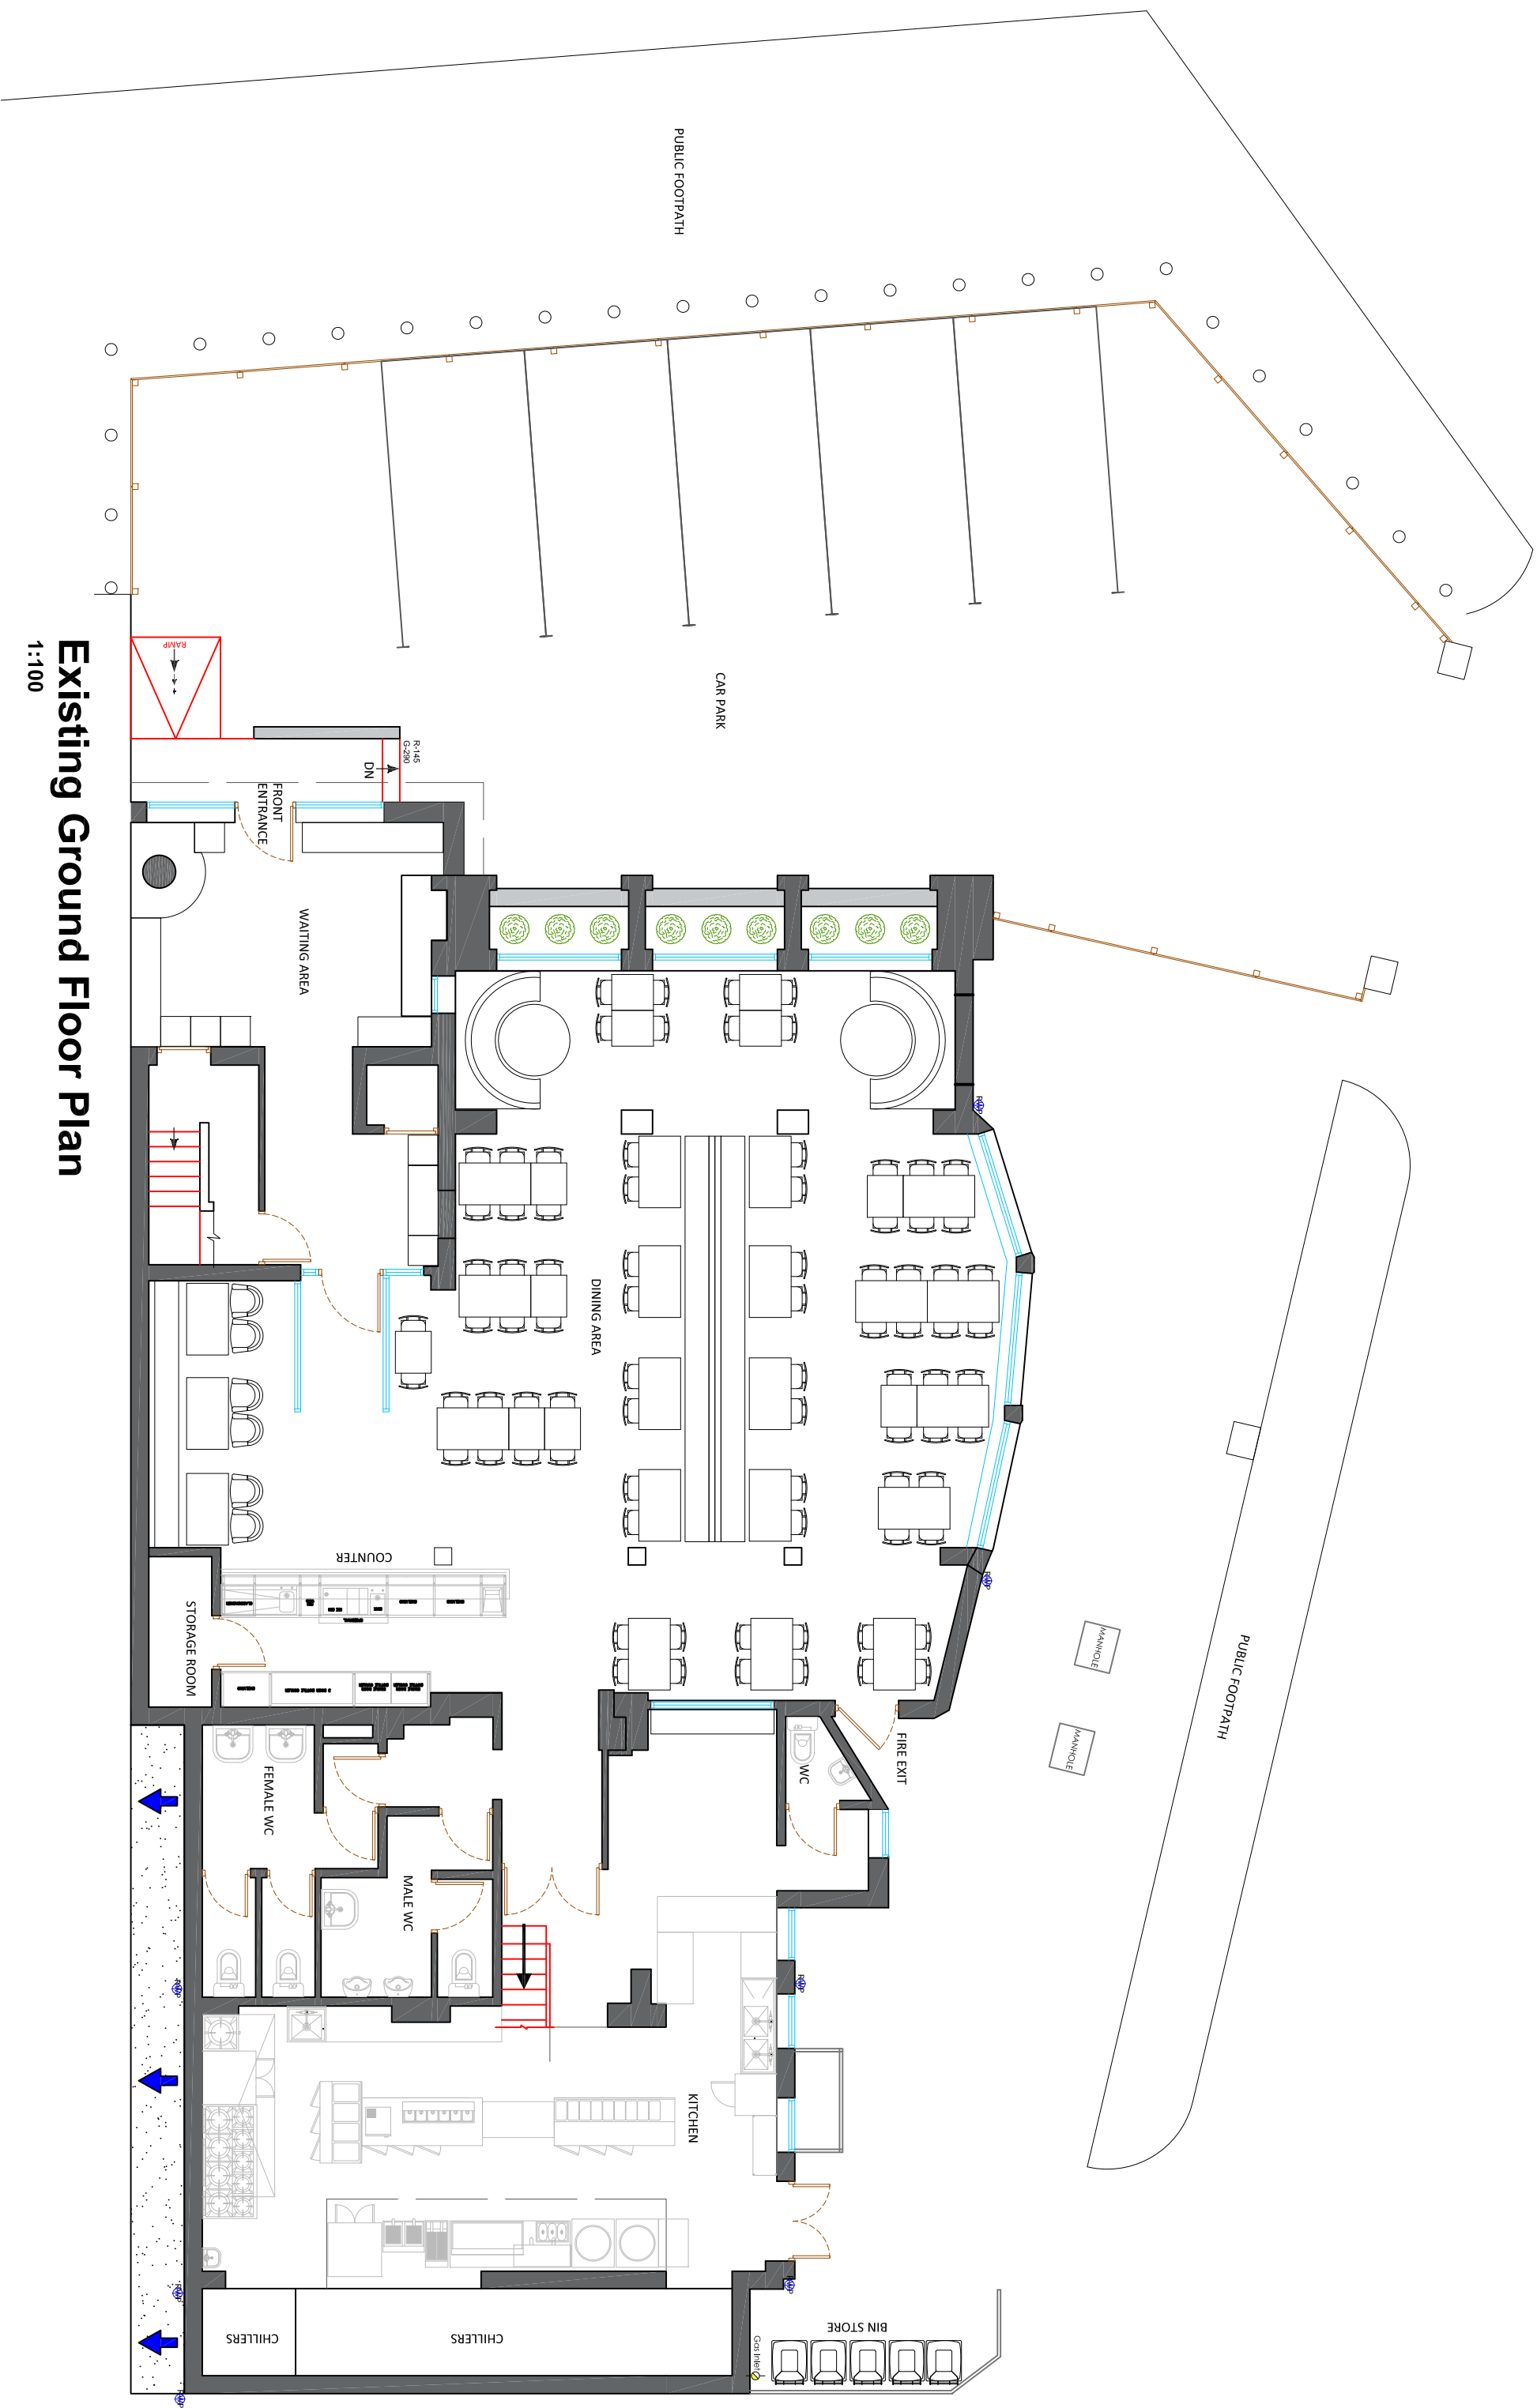
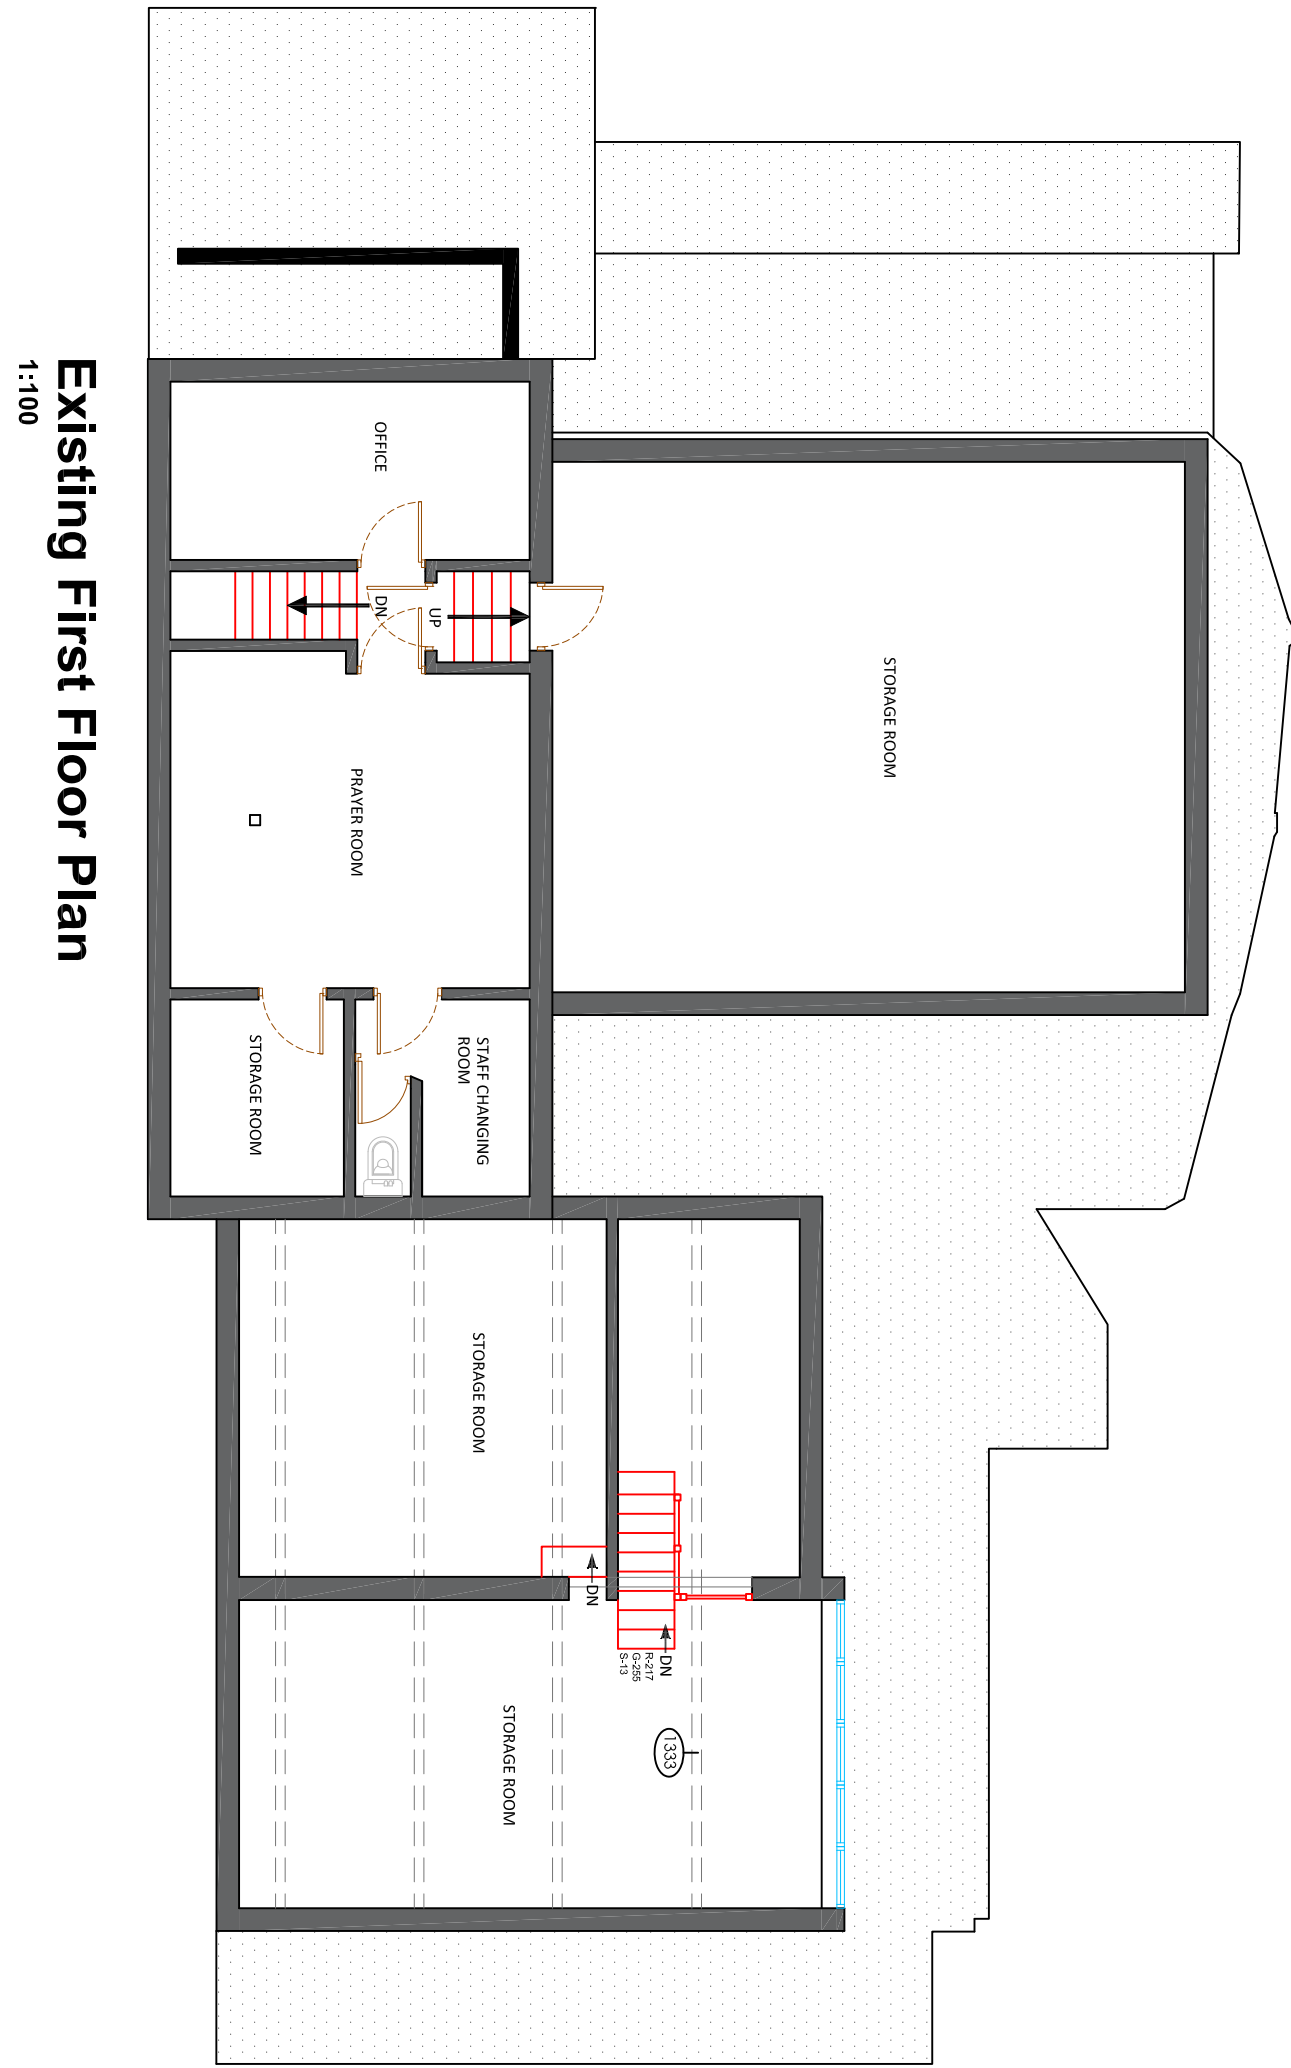


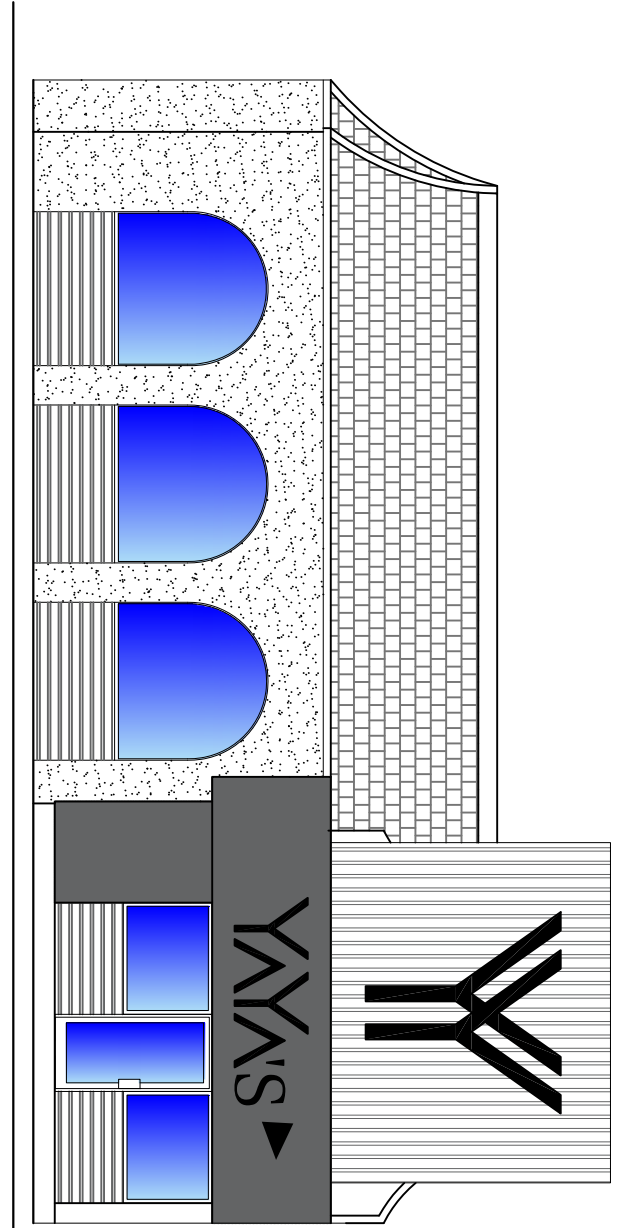


Existing Front Elevation
1:100

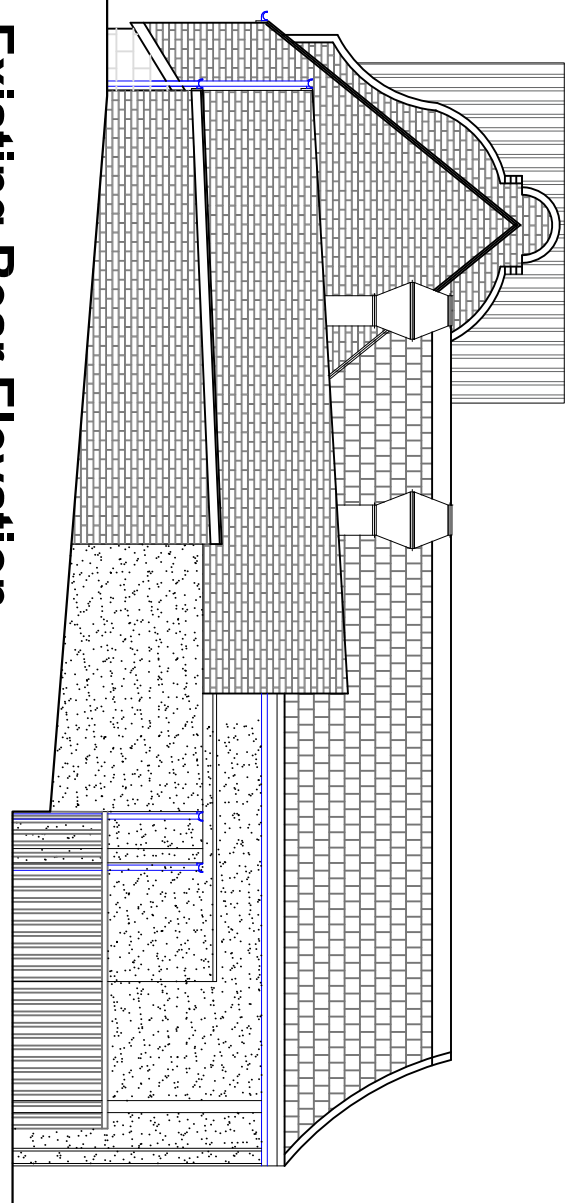

Existing Rear Elevation
1:100

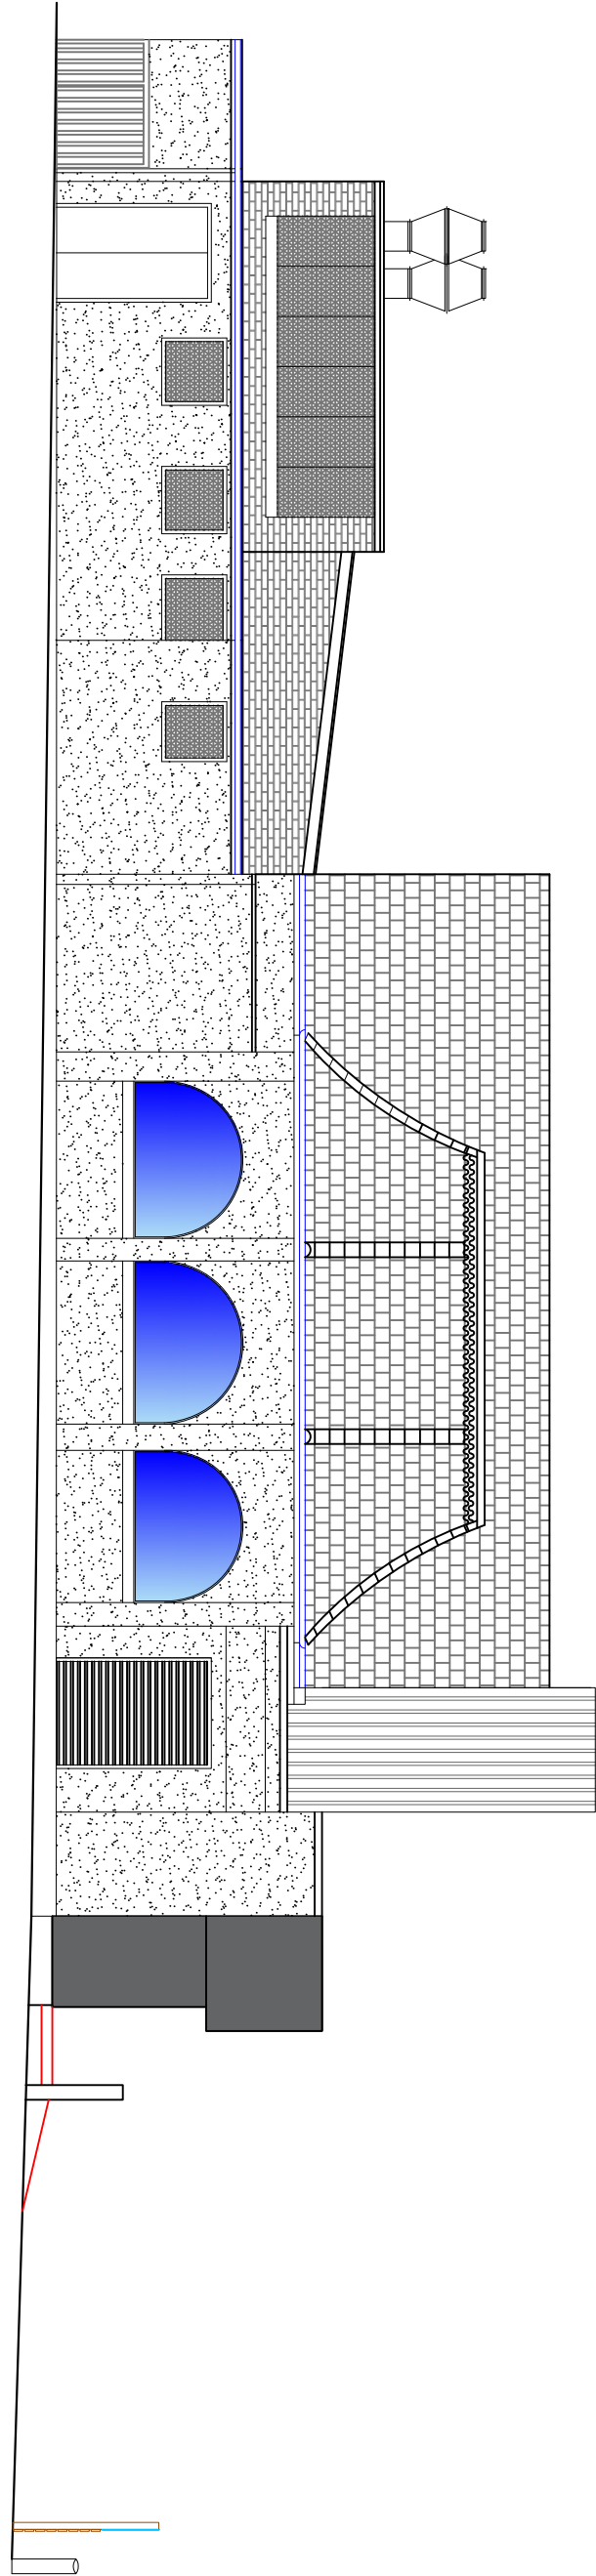

Existing Side Elevation
1:100

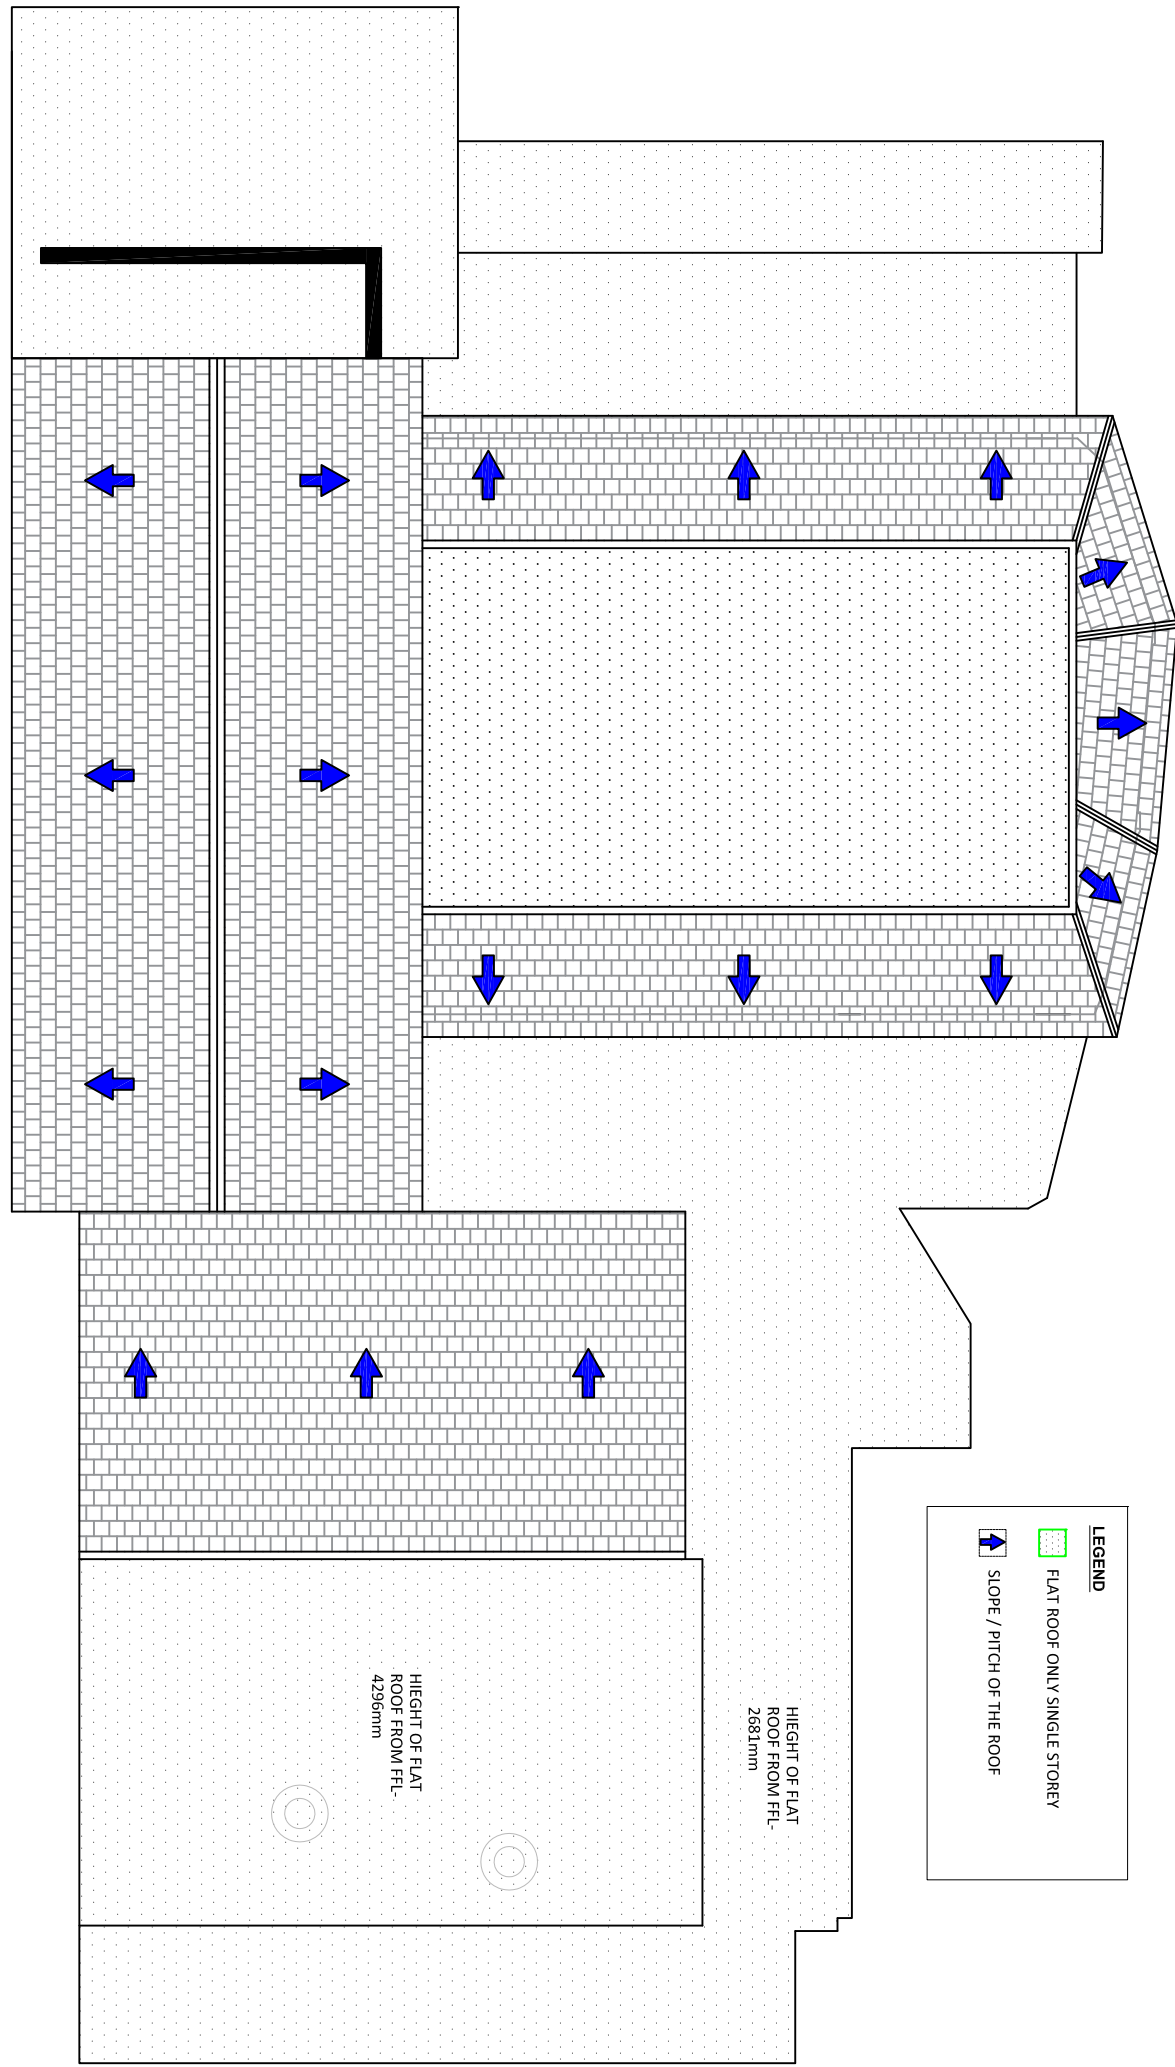

LEGEND
FLAT ROOF ONLY SINGLE STOREY
SLOPE / PITCH OF THE ROOF

Existing Roof Plan
1:100

REV	DATE	AMENDMENTS

CLIENT	MR KHASER AHMED
DRAWN BY	AK
DATE	02 MAY 2024
SCALE	1:100 @ A1
PROJECT REF	00207
PROJECT STAT	PLANNING
DRAWING NO	EXISTING PLANS 01

TITLE:
DOUBLE STOREY SIDE EXTENSION AT:
YAYAS RESTAURANT
96 BURY OLD ROAD
MANCHESTER
M8 5BW

(We warrant that the drawing is a true and correct representation of the information provided to us by the client and is not intended to be used for any other purpose without our permission.)

CORE ARCHITECTURAL STUDIO

E: core.as@hotmail.com
MOB: 07849566507

Core Architectural Studio is a trading name of AS & Associates Architects Ltd, company registered in England 13104620