




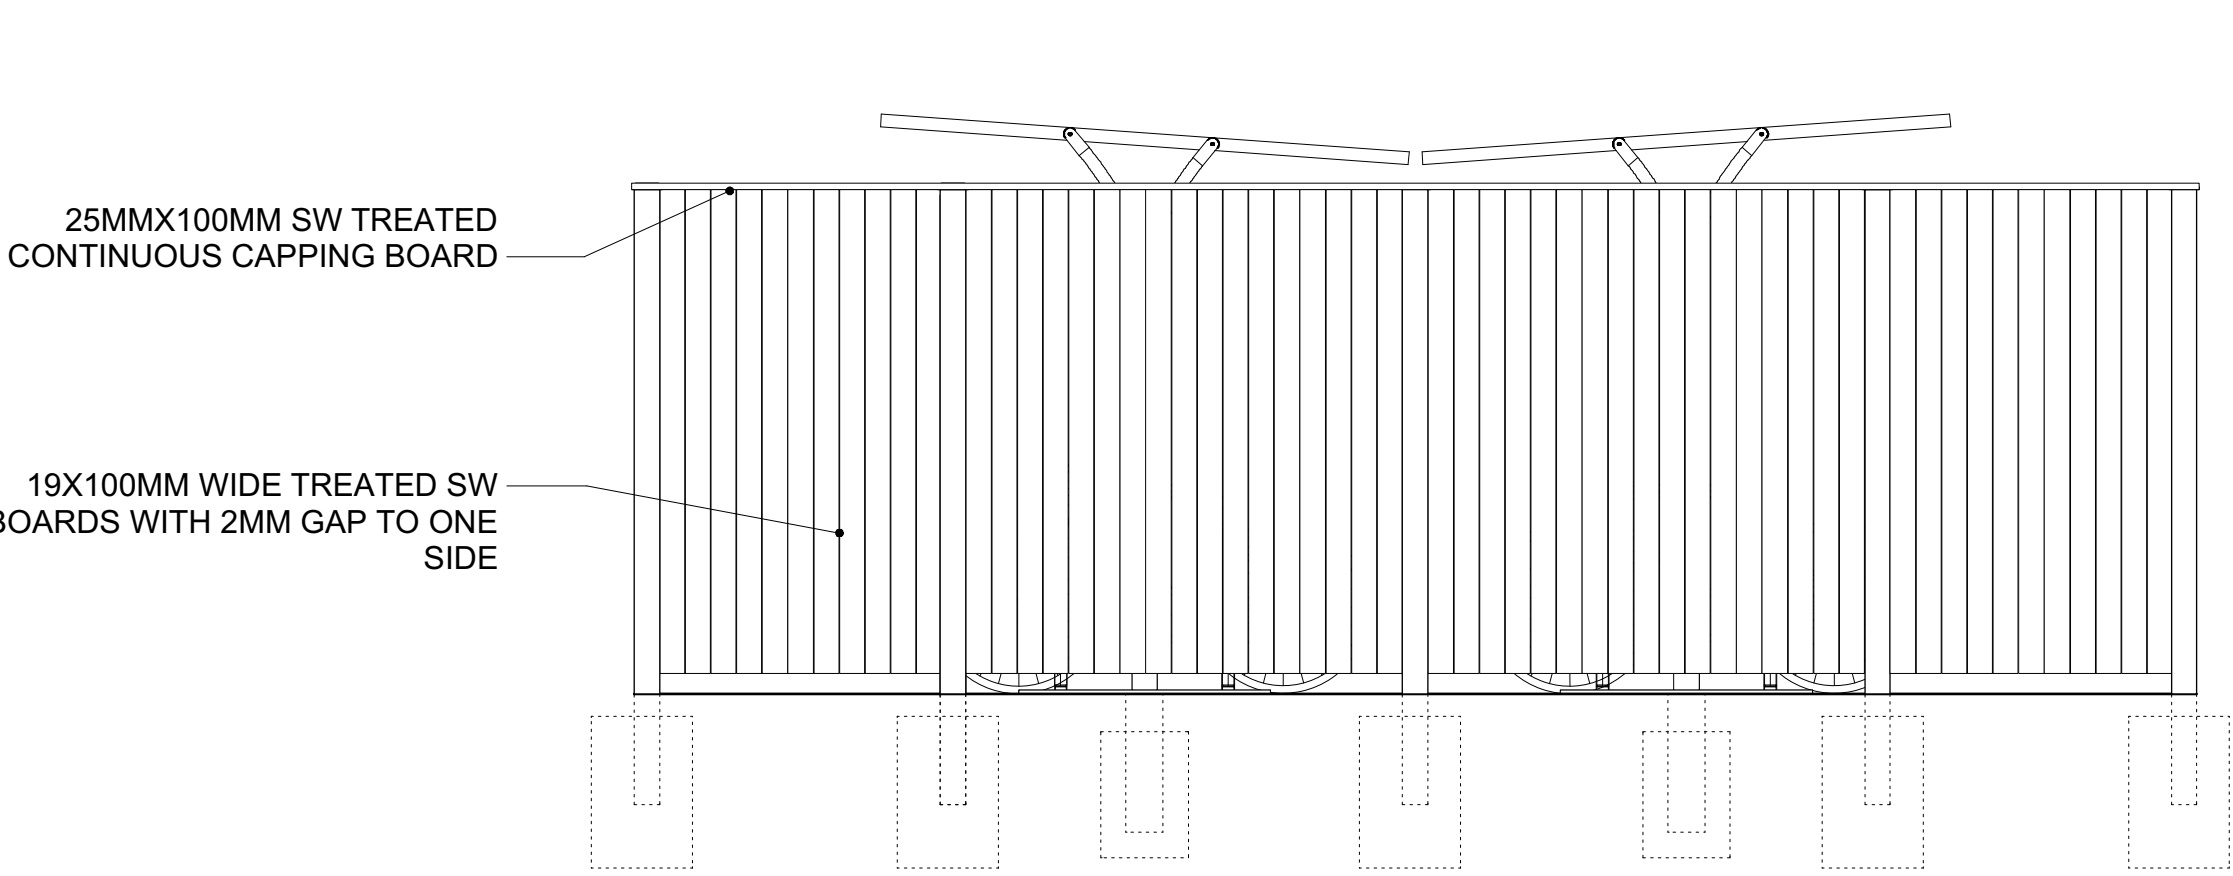


SIDE ELEVATION B
1:25@A1

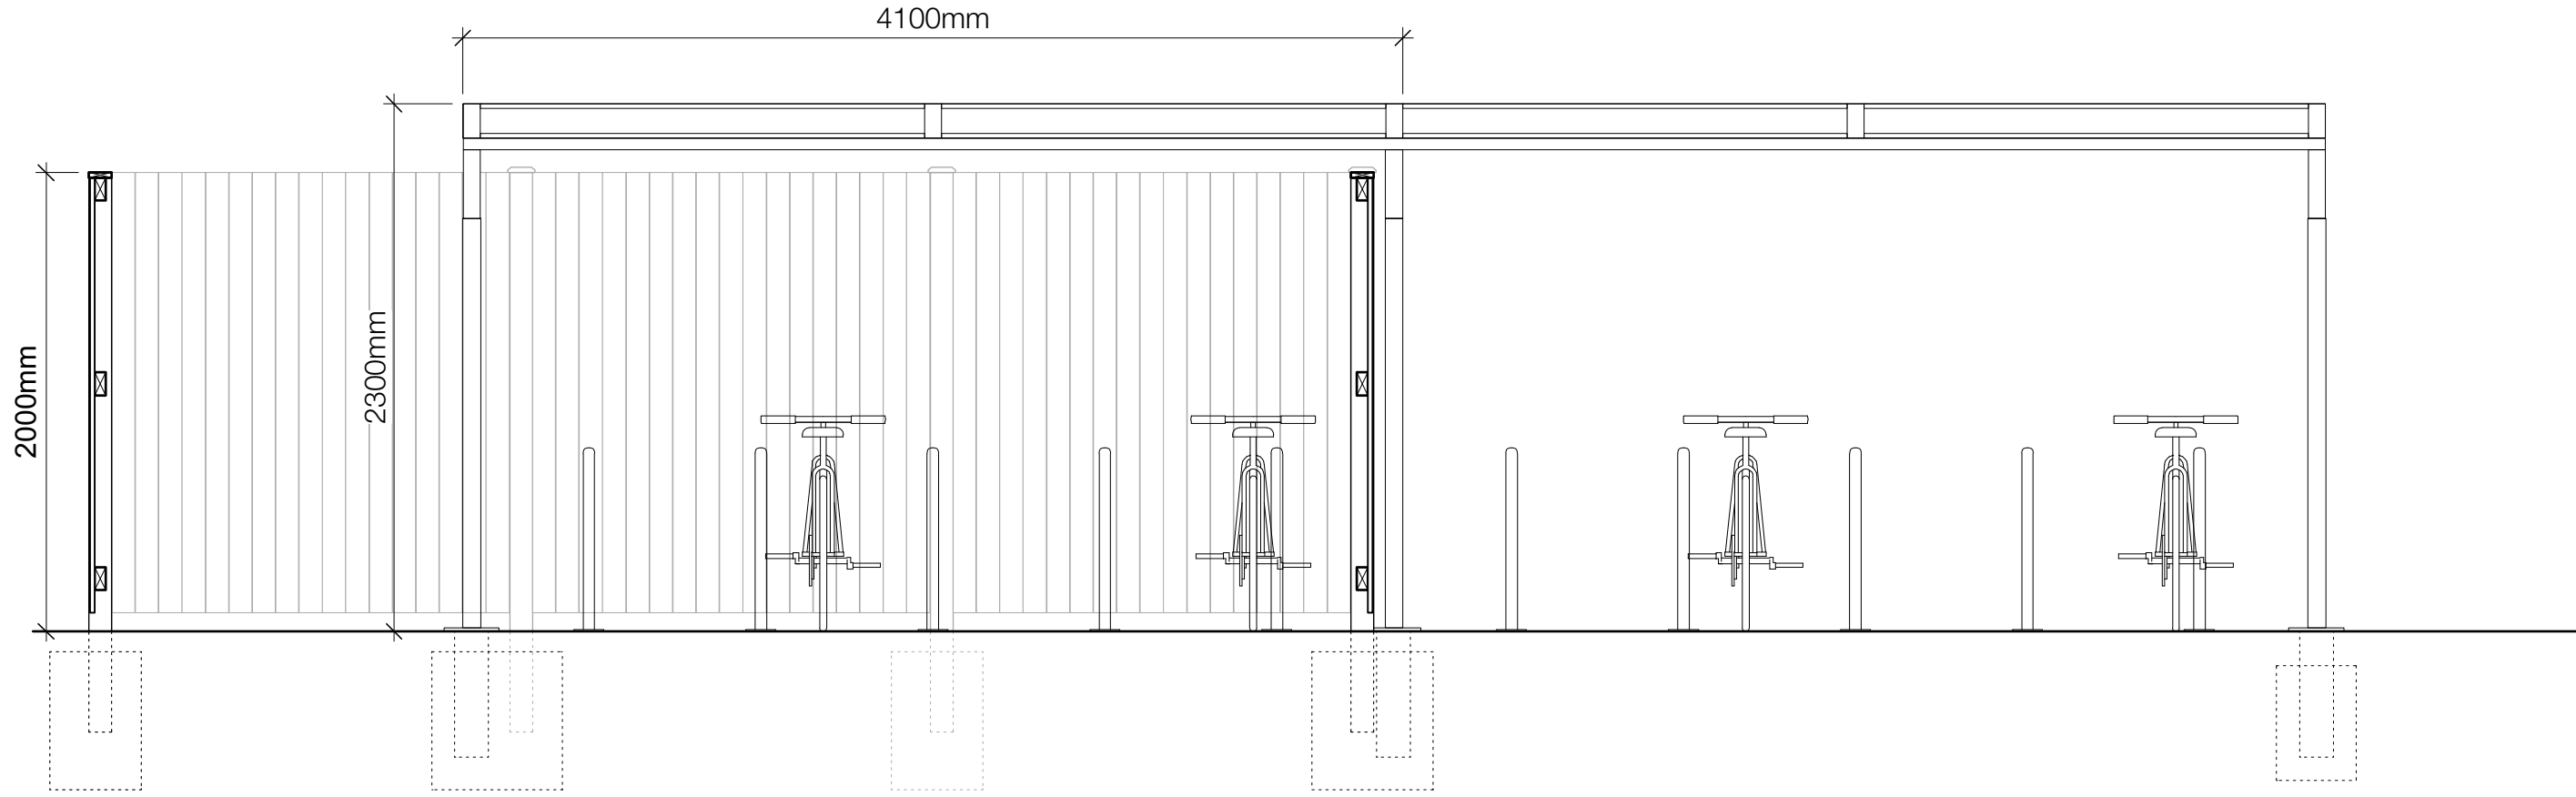

SECTION AA
1:25@A1

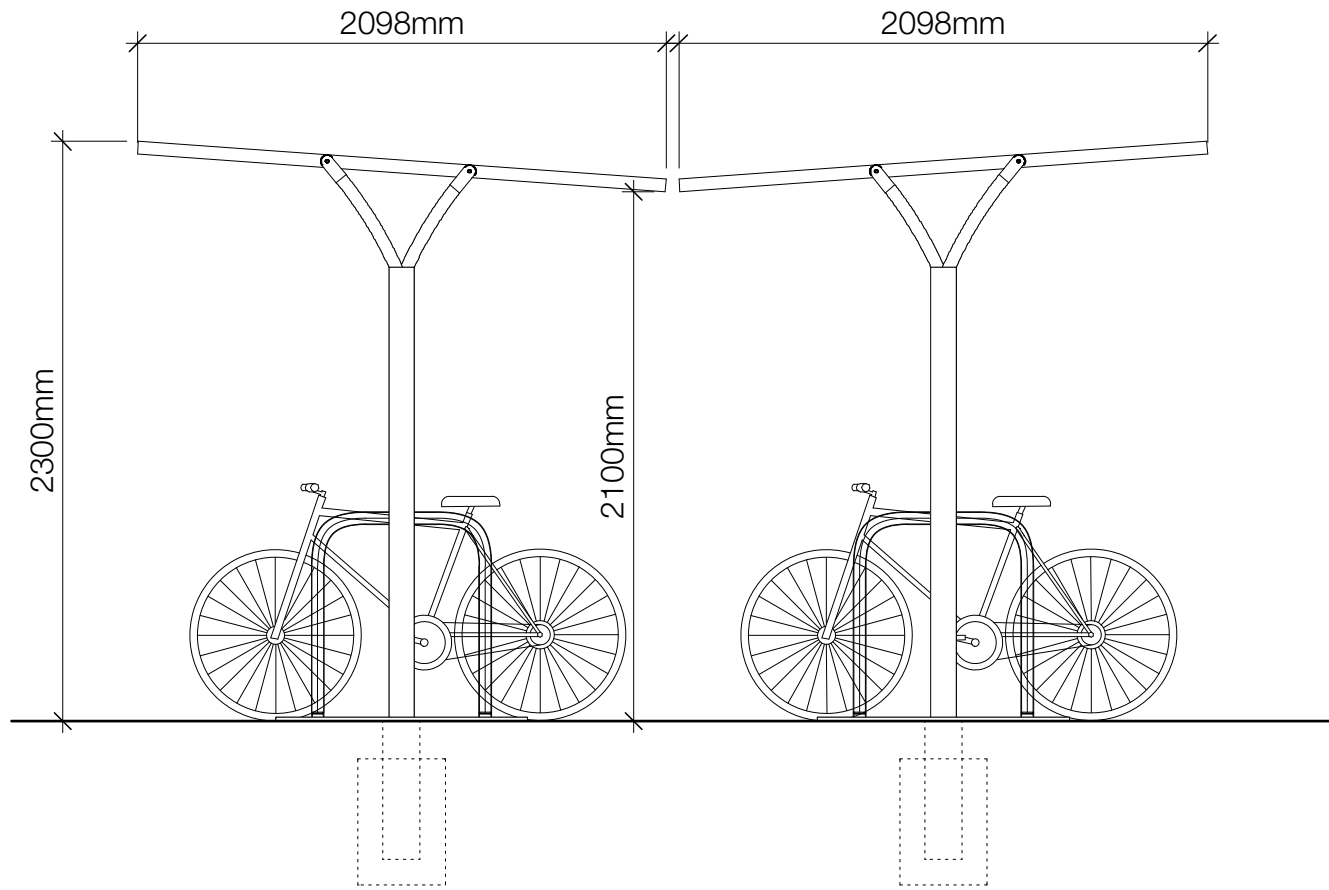


SIDE ELEVATION C
1:25@A1

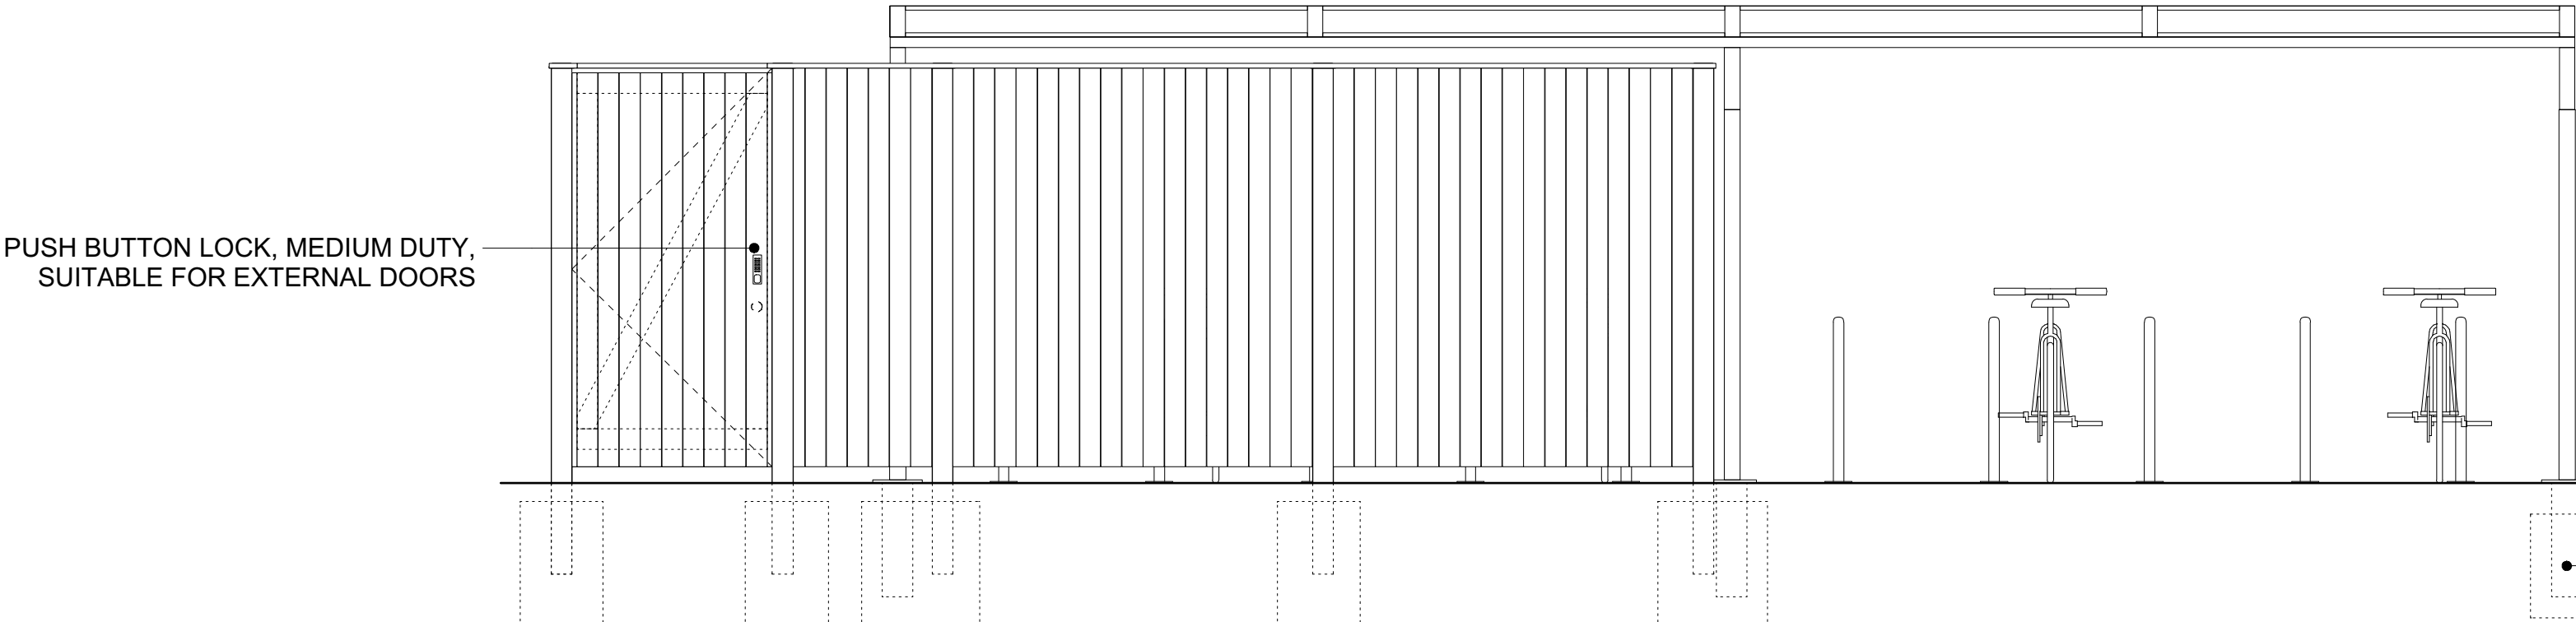


FRONT ELEVATION A
1:25@A1

POSTS SET IN CONCRETE FOOTING TO MIN. 750MM DEPTH - TO S.E. DESIGN & SPECIFICATION

4NO. MIKO ENGINEERING GOSFORTH CYCLE SHELTER WITH 4NO. SHEFFIELD BIKE RACKS TO HOLD 40NO. CYCLES

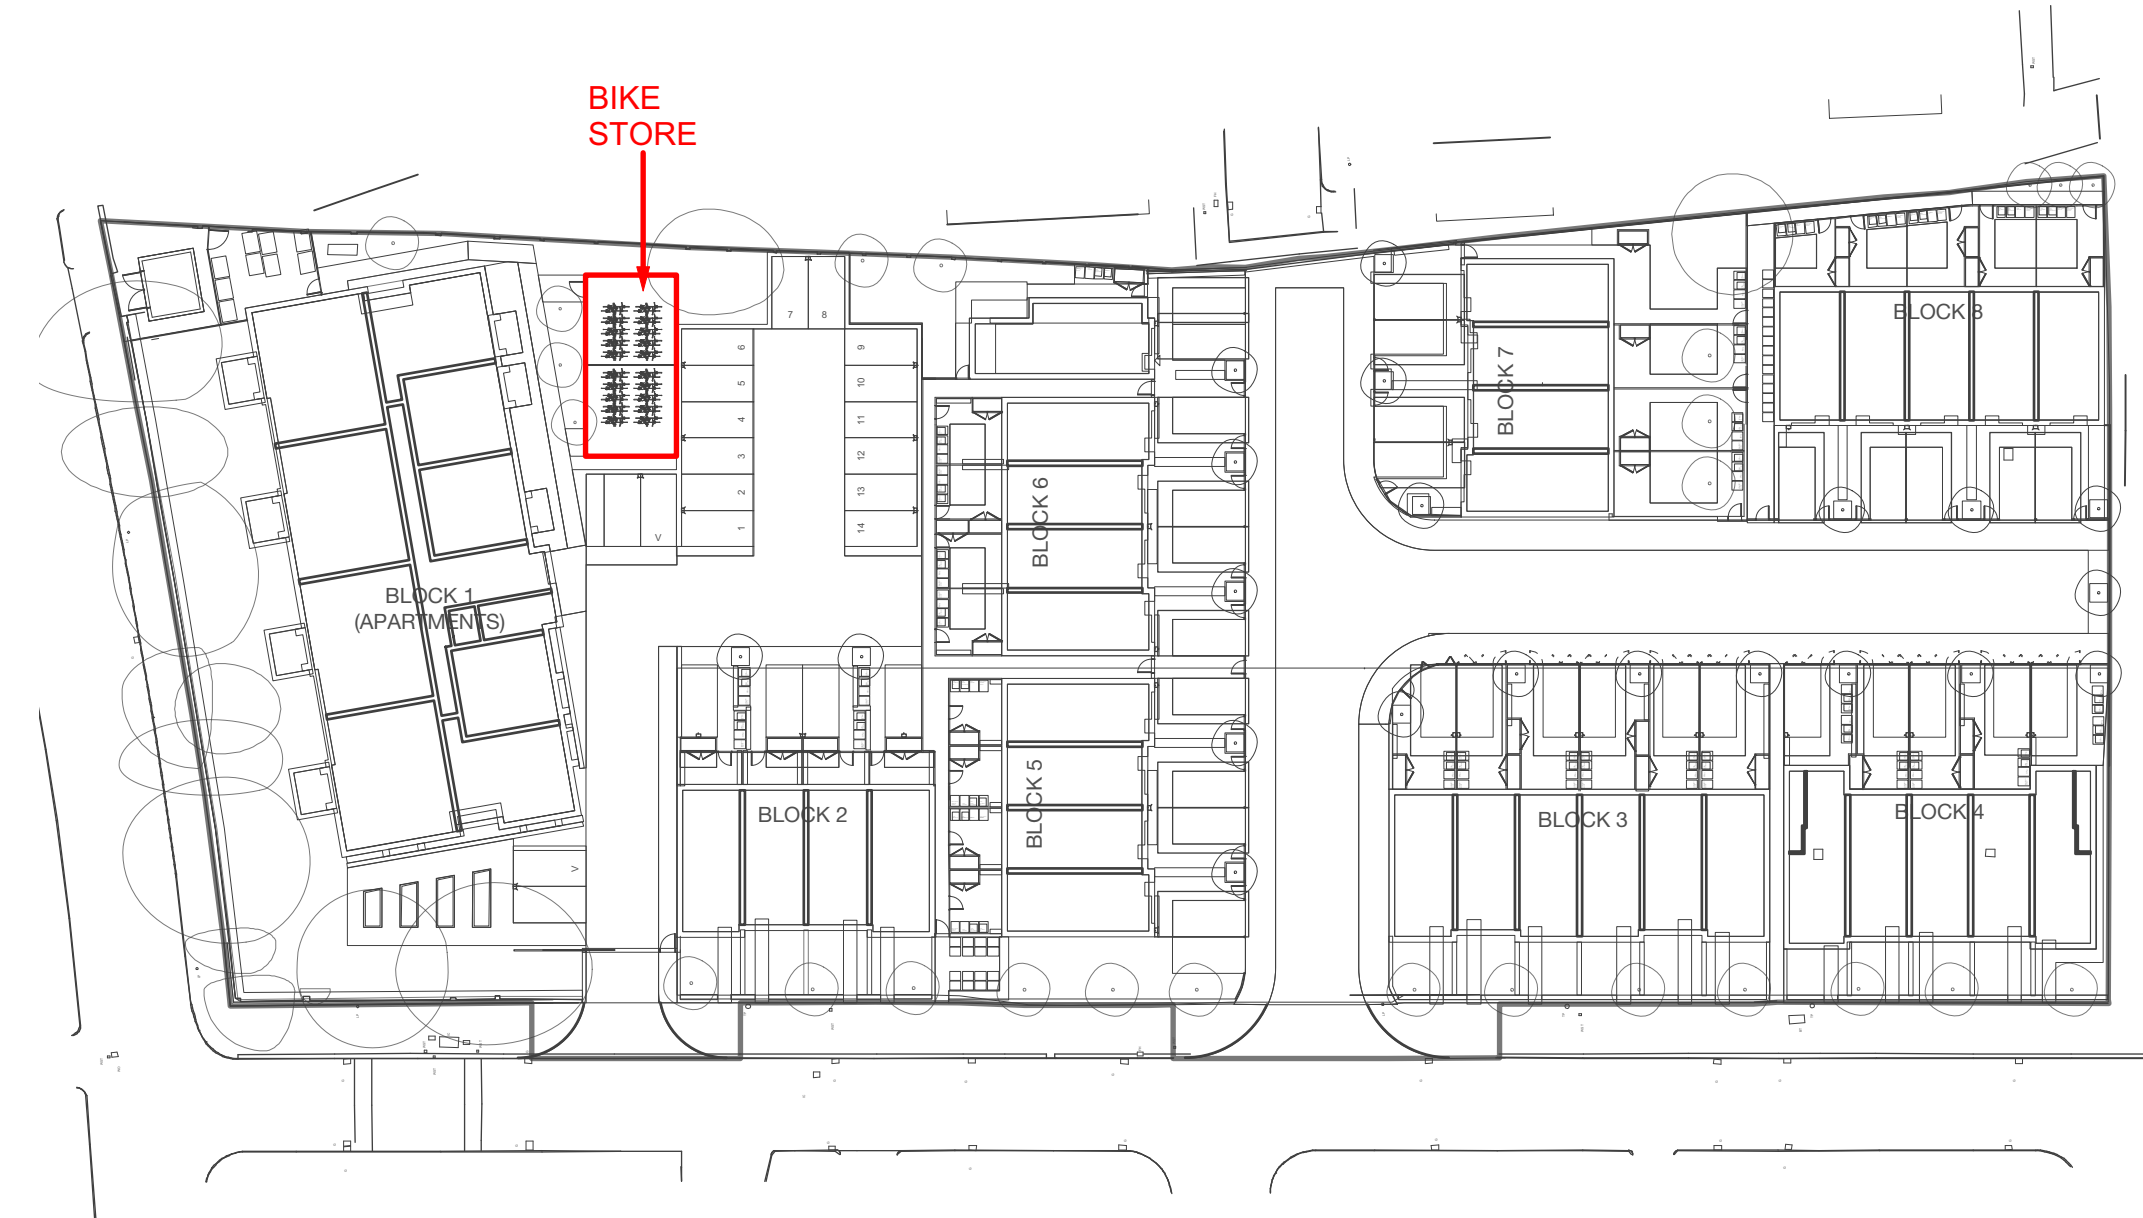

KEY SITE PLAN
1:500@A1

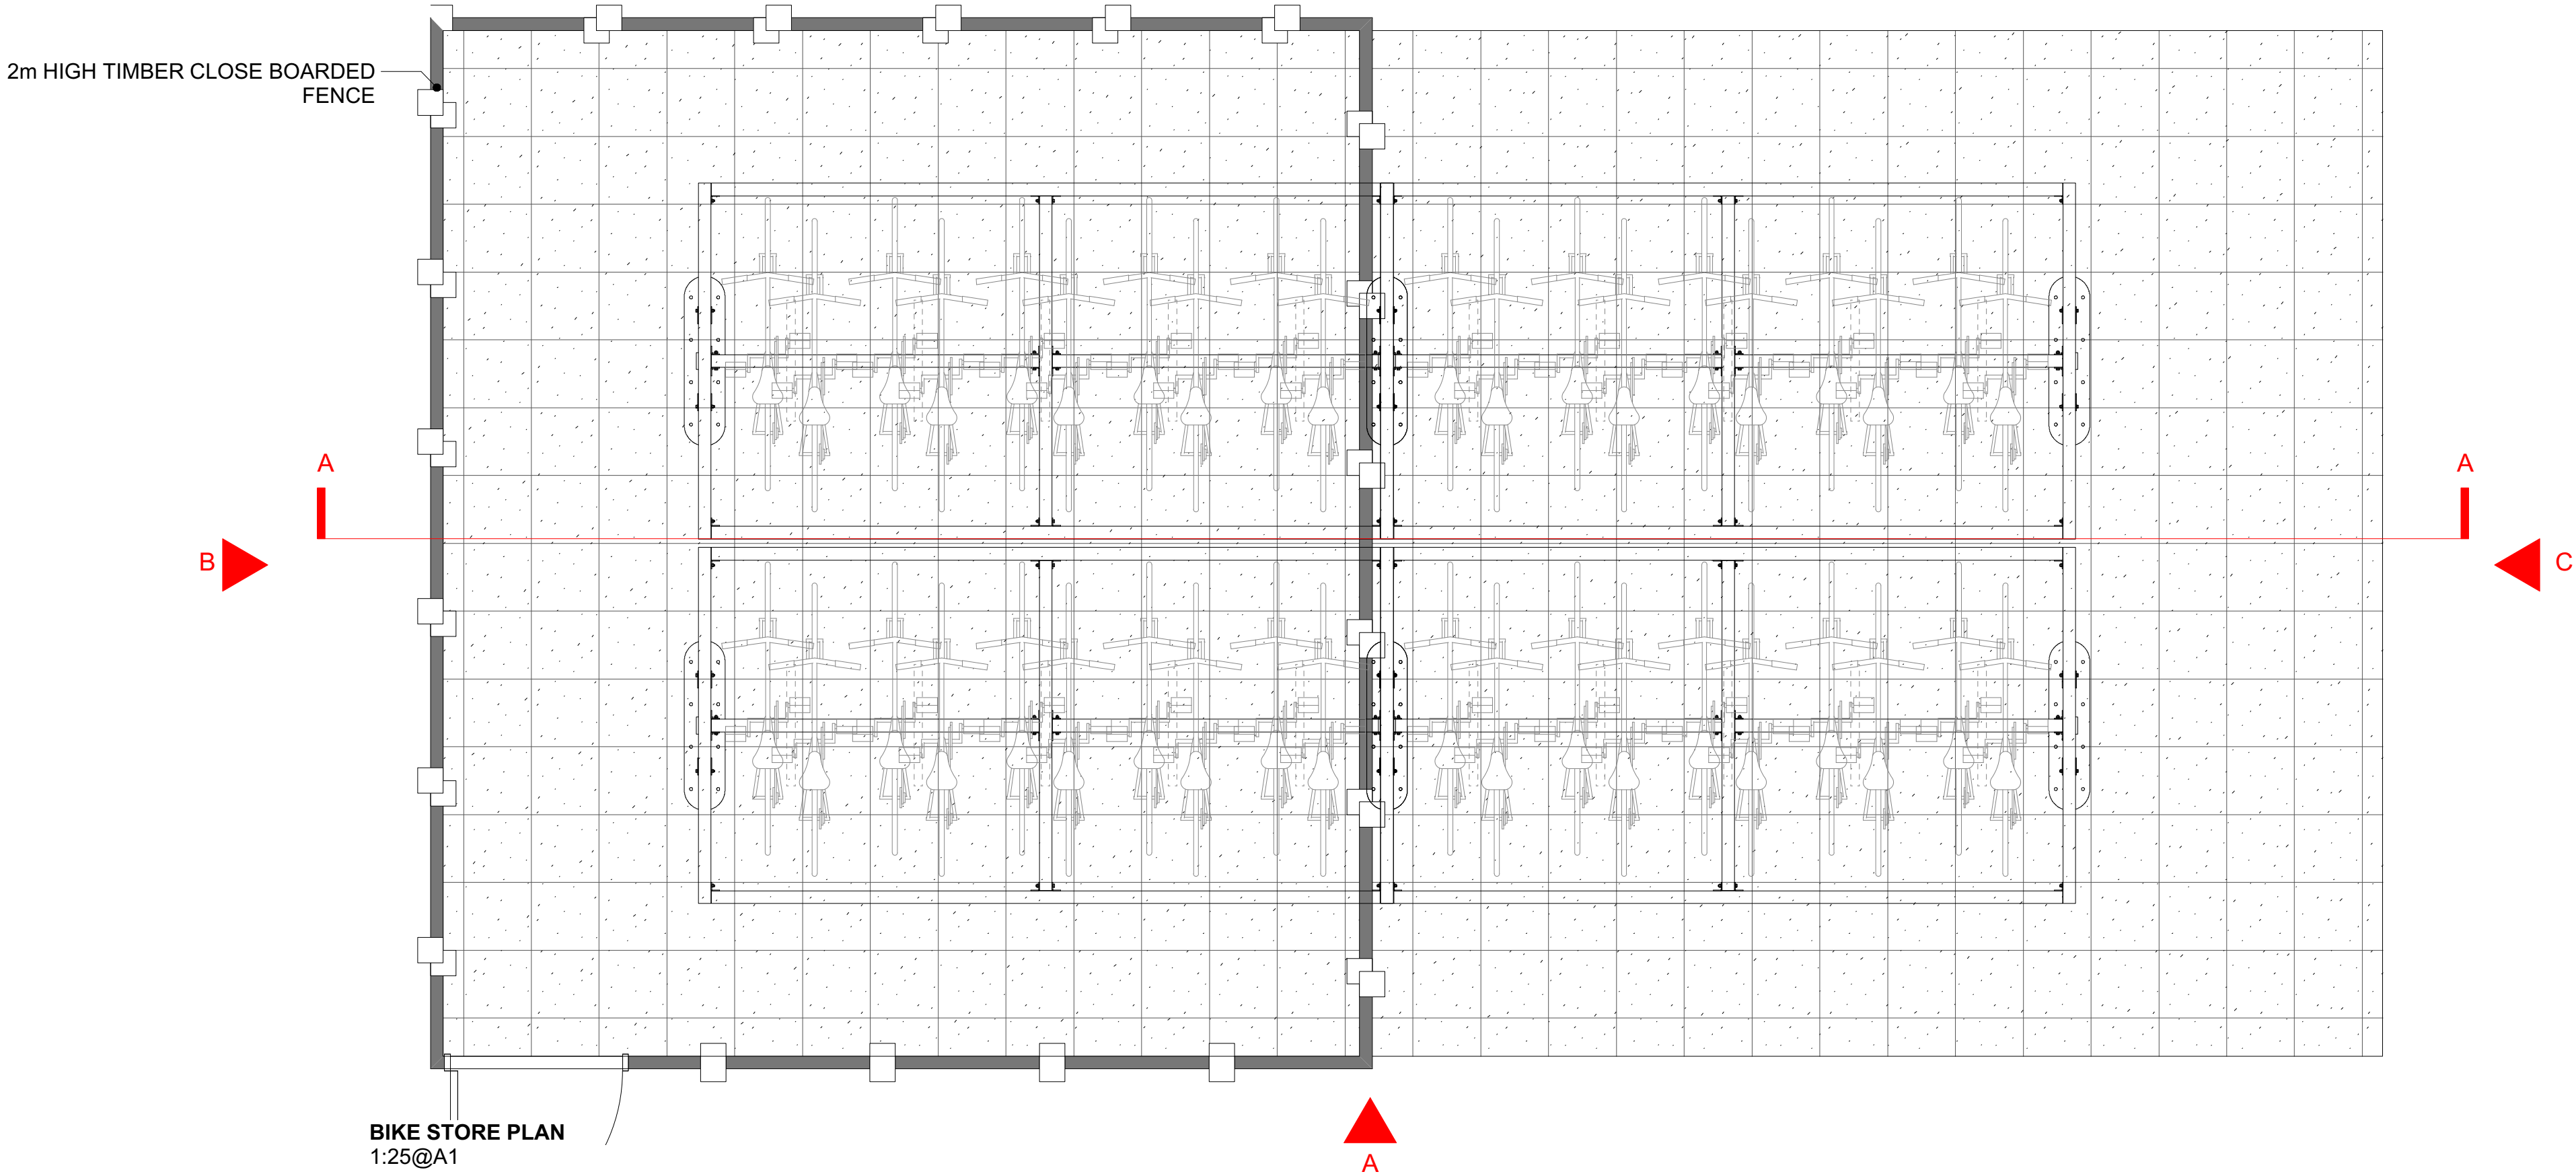

BIKE STORE PLAN
1:25@A1

COMMUNAL BIKE STORE
1:30 @ A1

CONSTRUCTION

IMPORTANT NOTES:

REVISION	DATE	DESCRIPTION
C	05/08/24	ADDED CLOSE BOARDED FENCE TO SECURE 50% OF THE BIKES
B	26/07/24	ANNOTATED BIKE STORE
A	13/05/24	REVISED SPECIFICATION TO VE REQUIREMENTS

CLIENT: BRITANNIA GROUP
PROJECT: PROPOSED RESIDENTIAL DEVELOPMENT
ADDRESS: VICTORIA PARK PROBATION CENTRE
DRAWING TITLE: COMMUNAL BIKE STORE
SCALE: 1:30 @ A1
DATE: APRIL 2024
DRAWING NO: A662_C_4004C

OLLIER SMURTHWAITE ARCHITECTS

40 King Street, Manchester, M2 6BA
T 0161 883 0838
F 0161 933 0839
E mail@olliersmurthwaite.com