




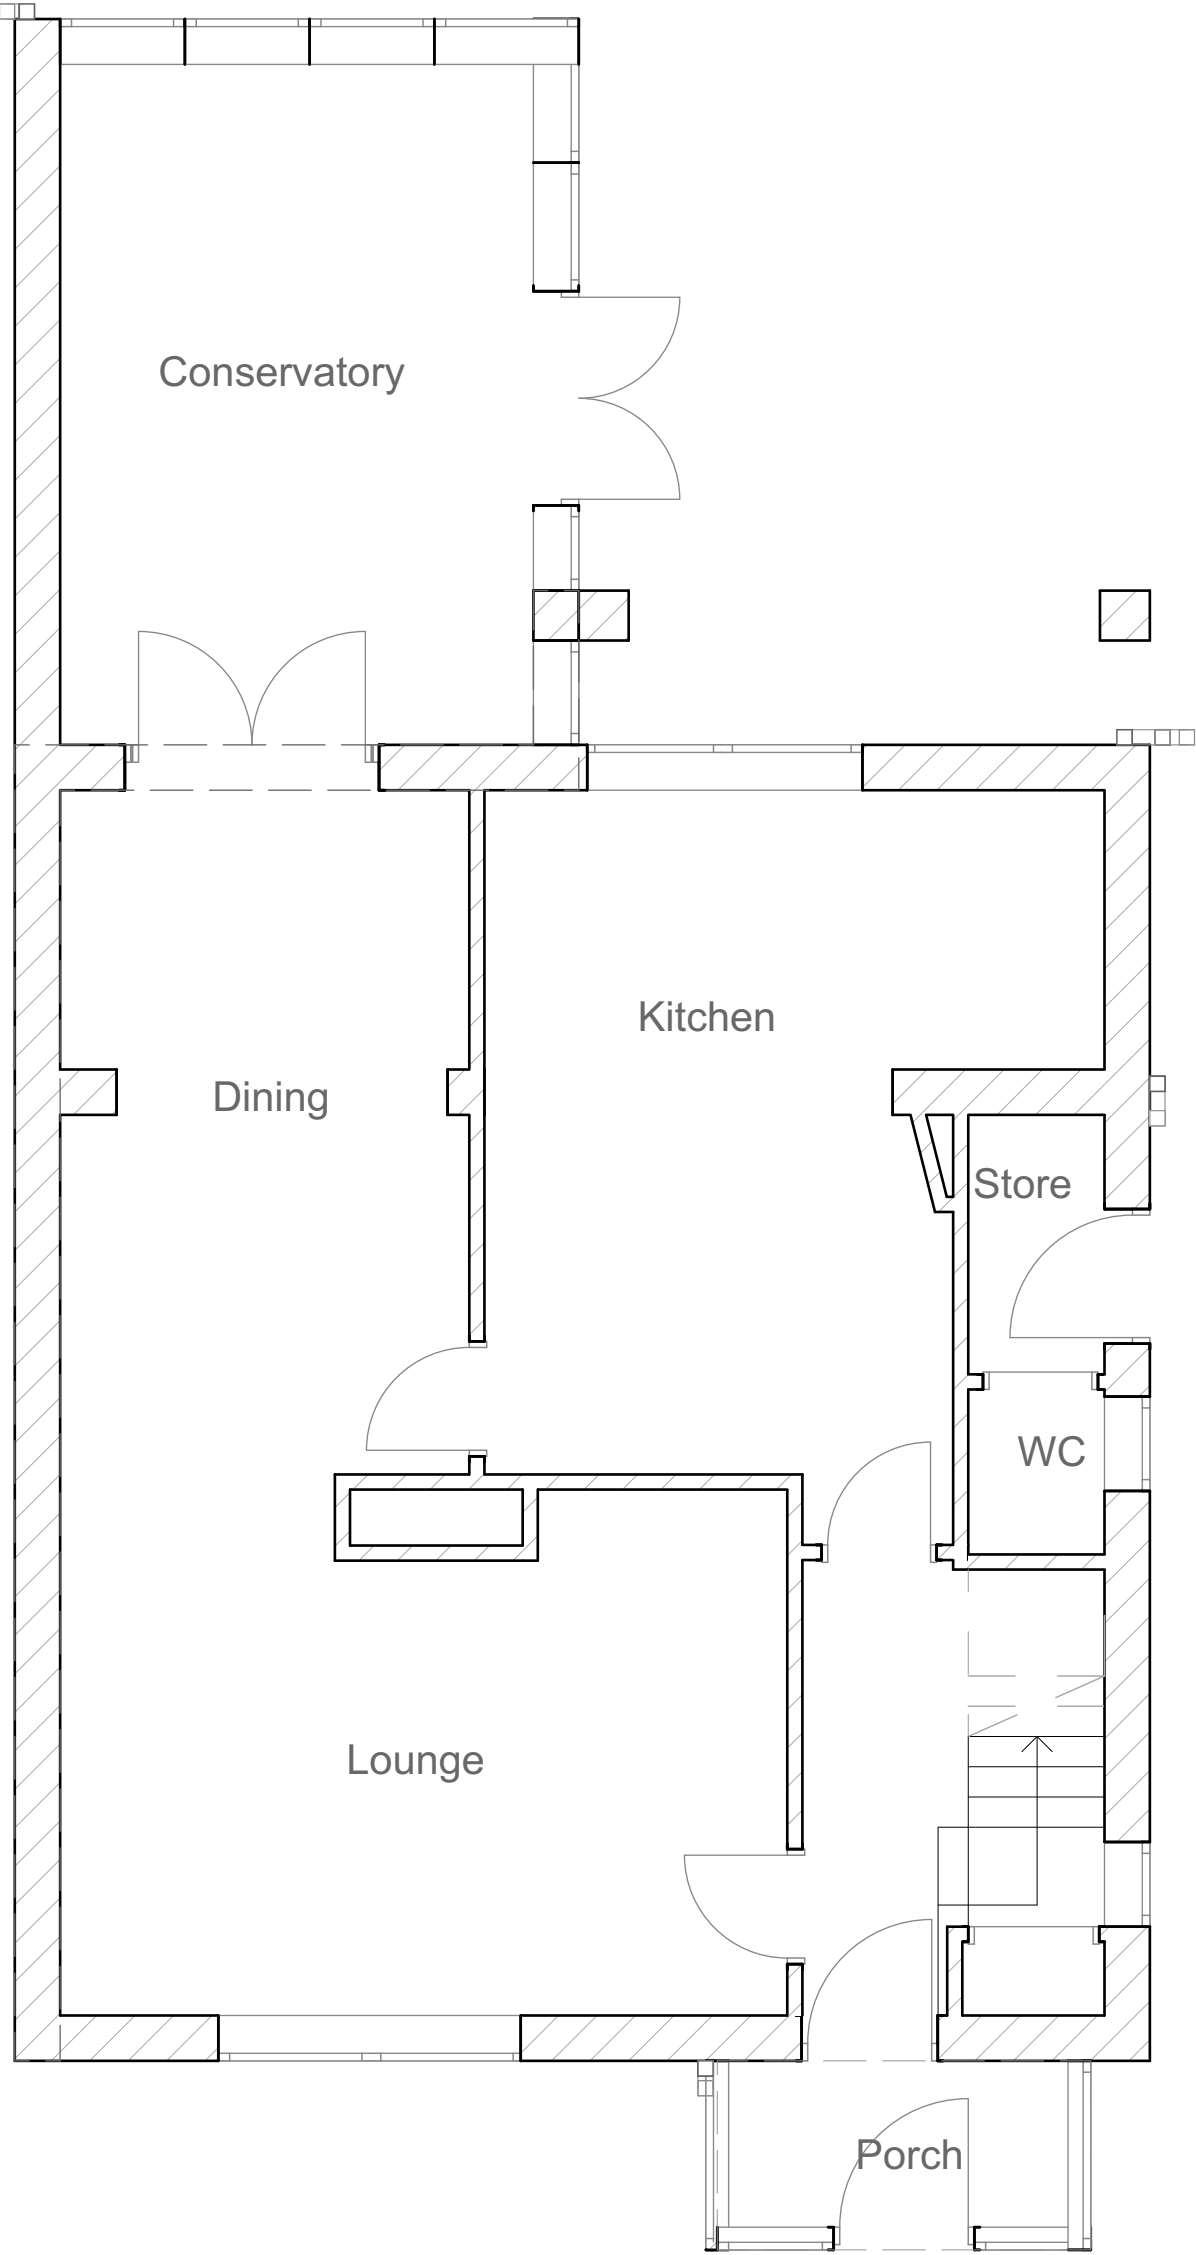

Existing Ground Floor Plan
Scale 1:50

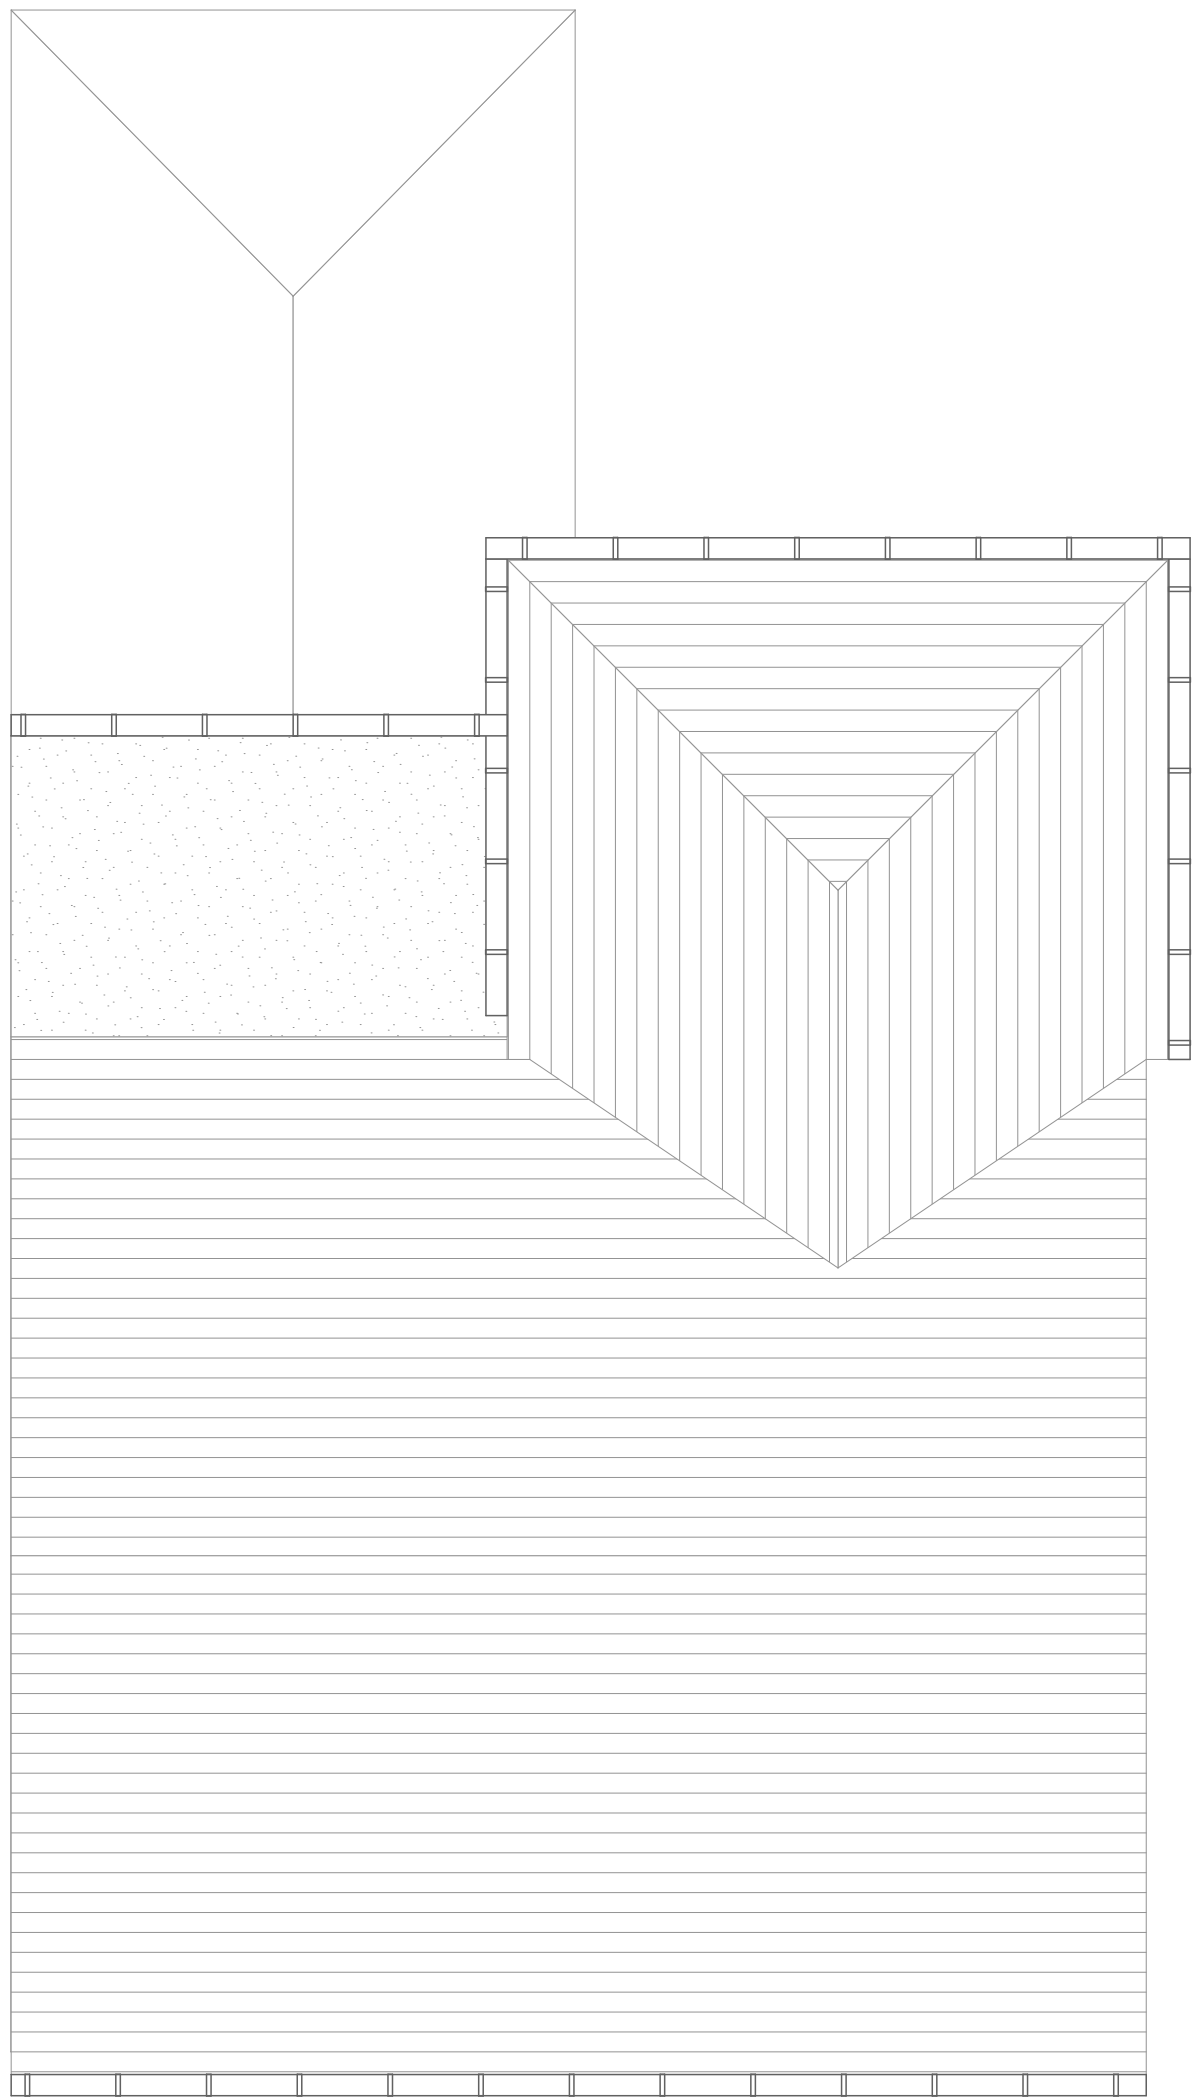


Existing Roof Plan
Scale 1:50

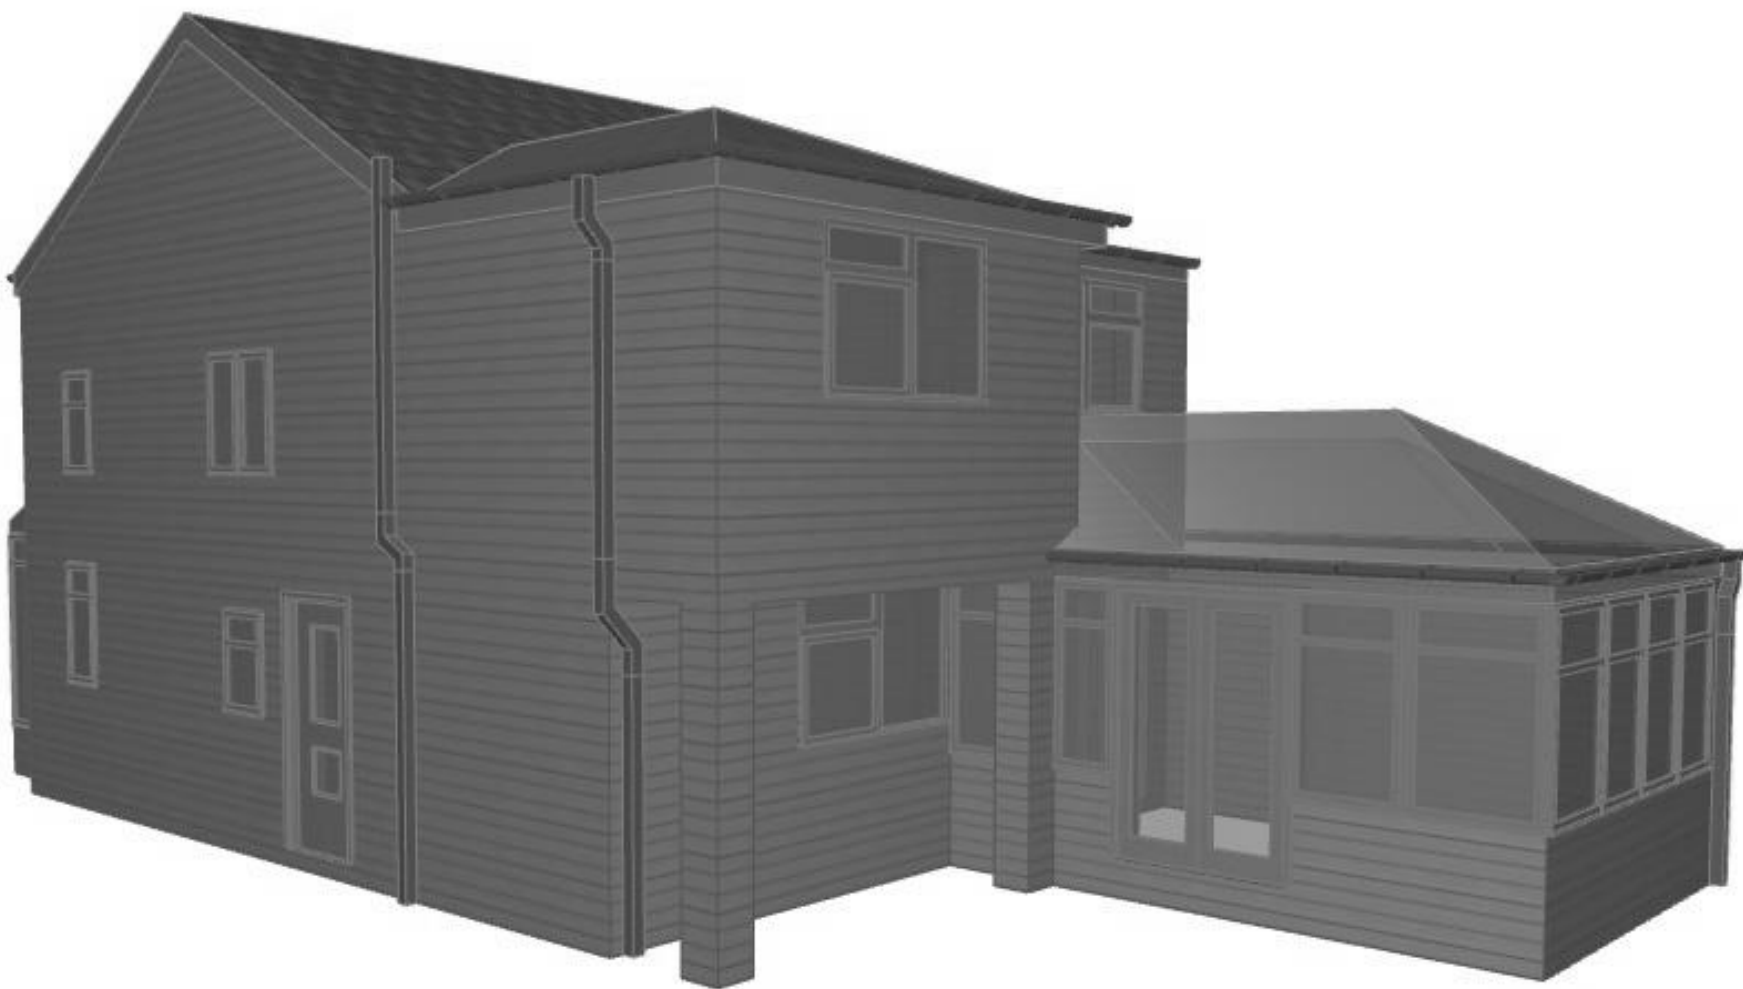

3D View
Not to scale




Existing Front Elevation
Scale 1:100

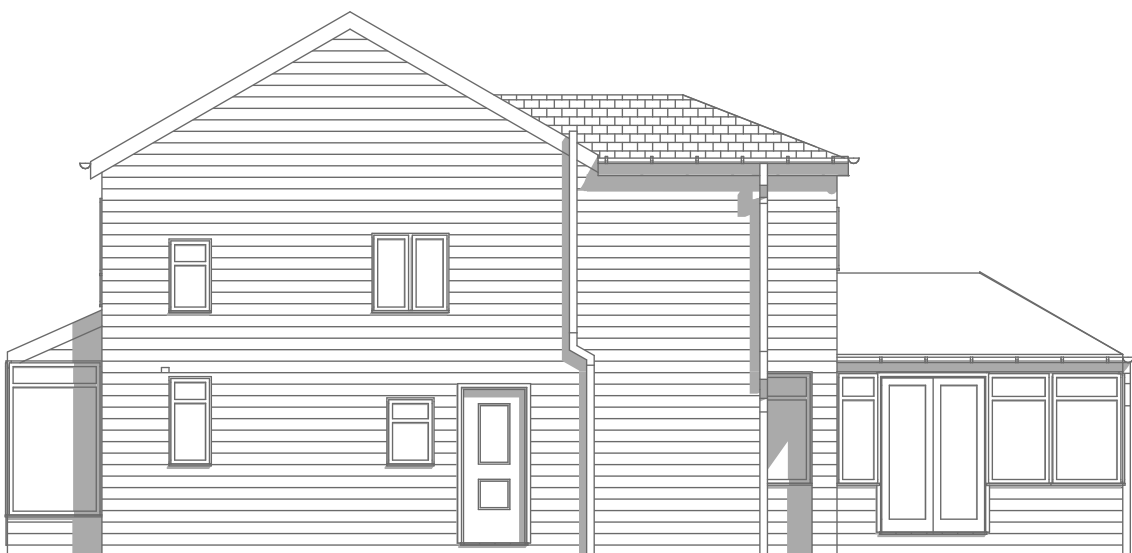

Existing Side Elevation
Scale 1:100



Existing Rear Elevation
Scale 1:100

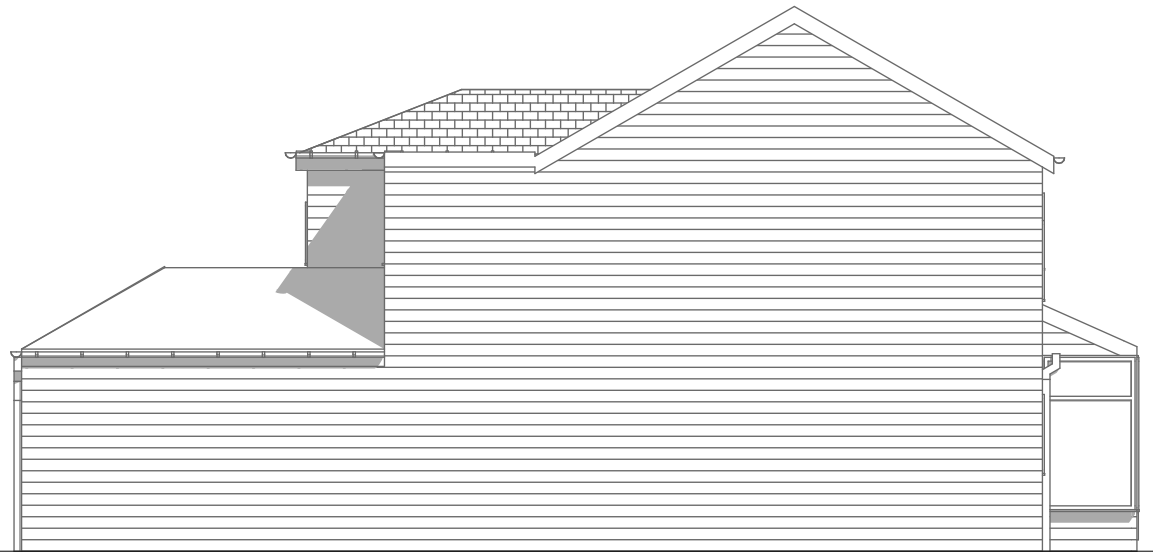

Existing Side Elevation
Scale 1:100

IMPORTANT

- > This drawing is copyright and remains the property of this practice
- > Do not measure from this drawing, except for the purpose of planning
- > All dimensions to be checked on site
- > Positions of anything existing must be confirmed on site prior to proceeding
- > Any structural elements drawn are indicative and should be calculated by a structural engineer

NOTES:


Contractor to investigate ground at earliest opportunity to assess most suitable footing and place cavity wall in best possible position to avoid damage to drains.

Contractor to be very cautious about using the dimensions on this drawing due to the angles of the walls and where the dimensions have been taken from. All measurements to be taken on site personally. Drawings for design purposes only.

Scale 1:100 @ A1



Scale 1:50 @ A1

 

Client
Mr A Patel
No. 203 Wythenshawe Road,
Manchester, M23 9DB
Date
April 2024

Drawing Scale
Various @ A1

Drawing Title
Existing Plans & Elevations
Drawing Number
18-01 Existing
Project
Proposed Single Storey Rear Extension