



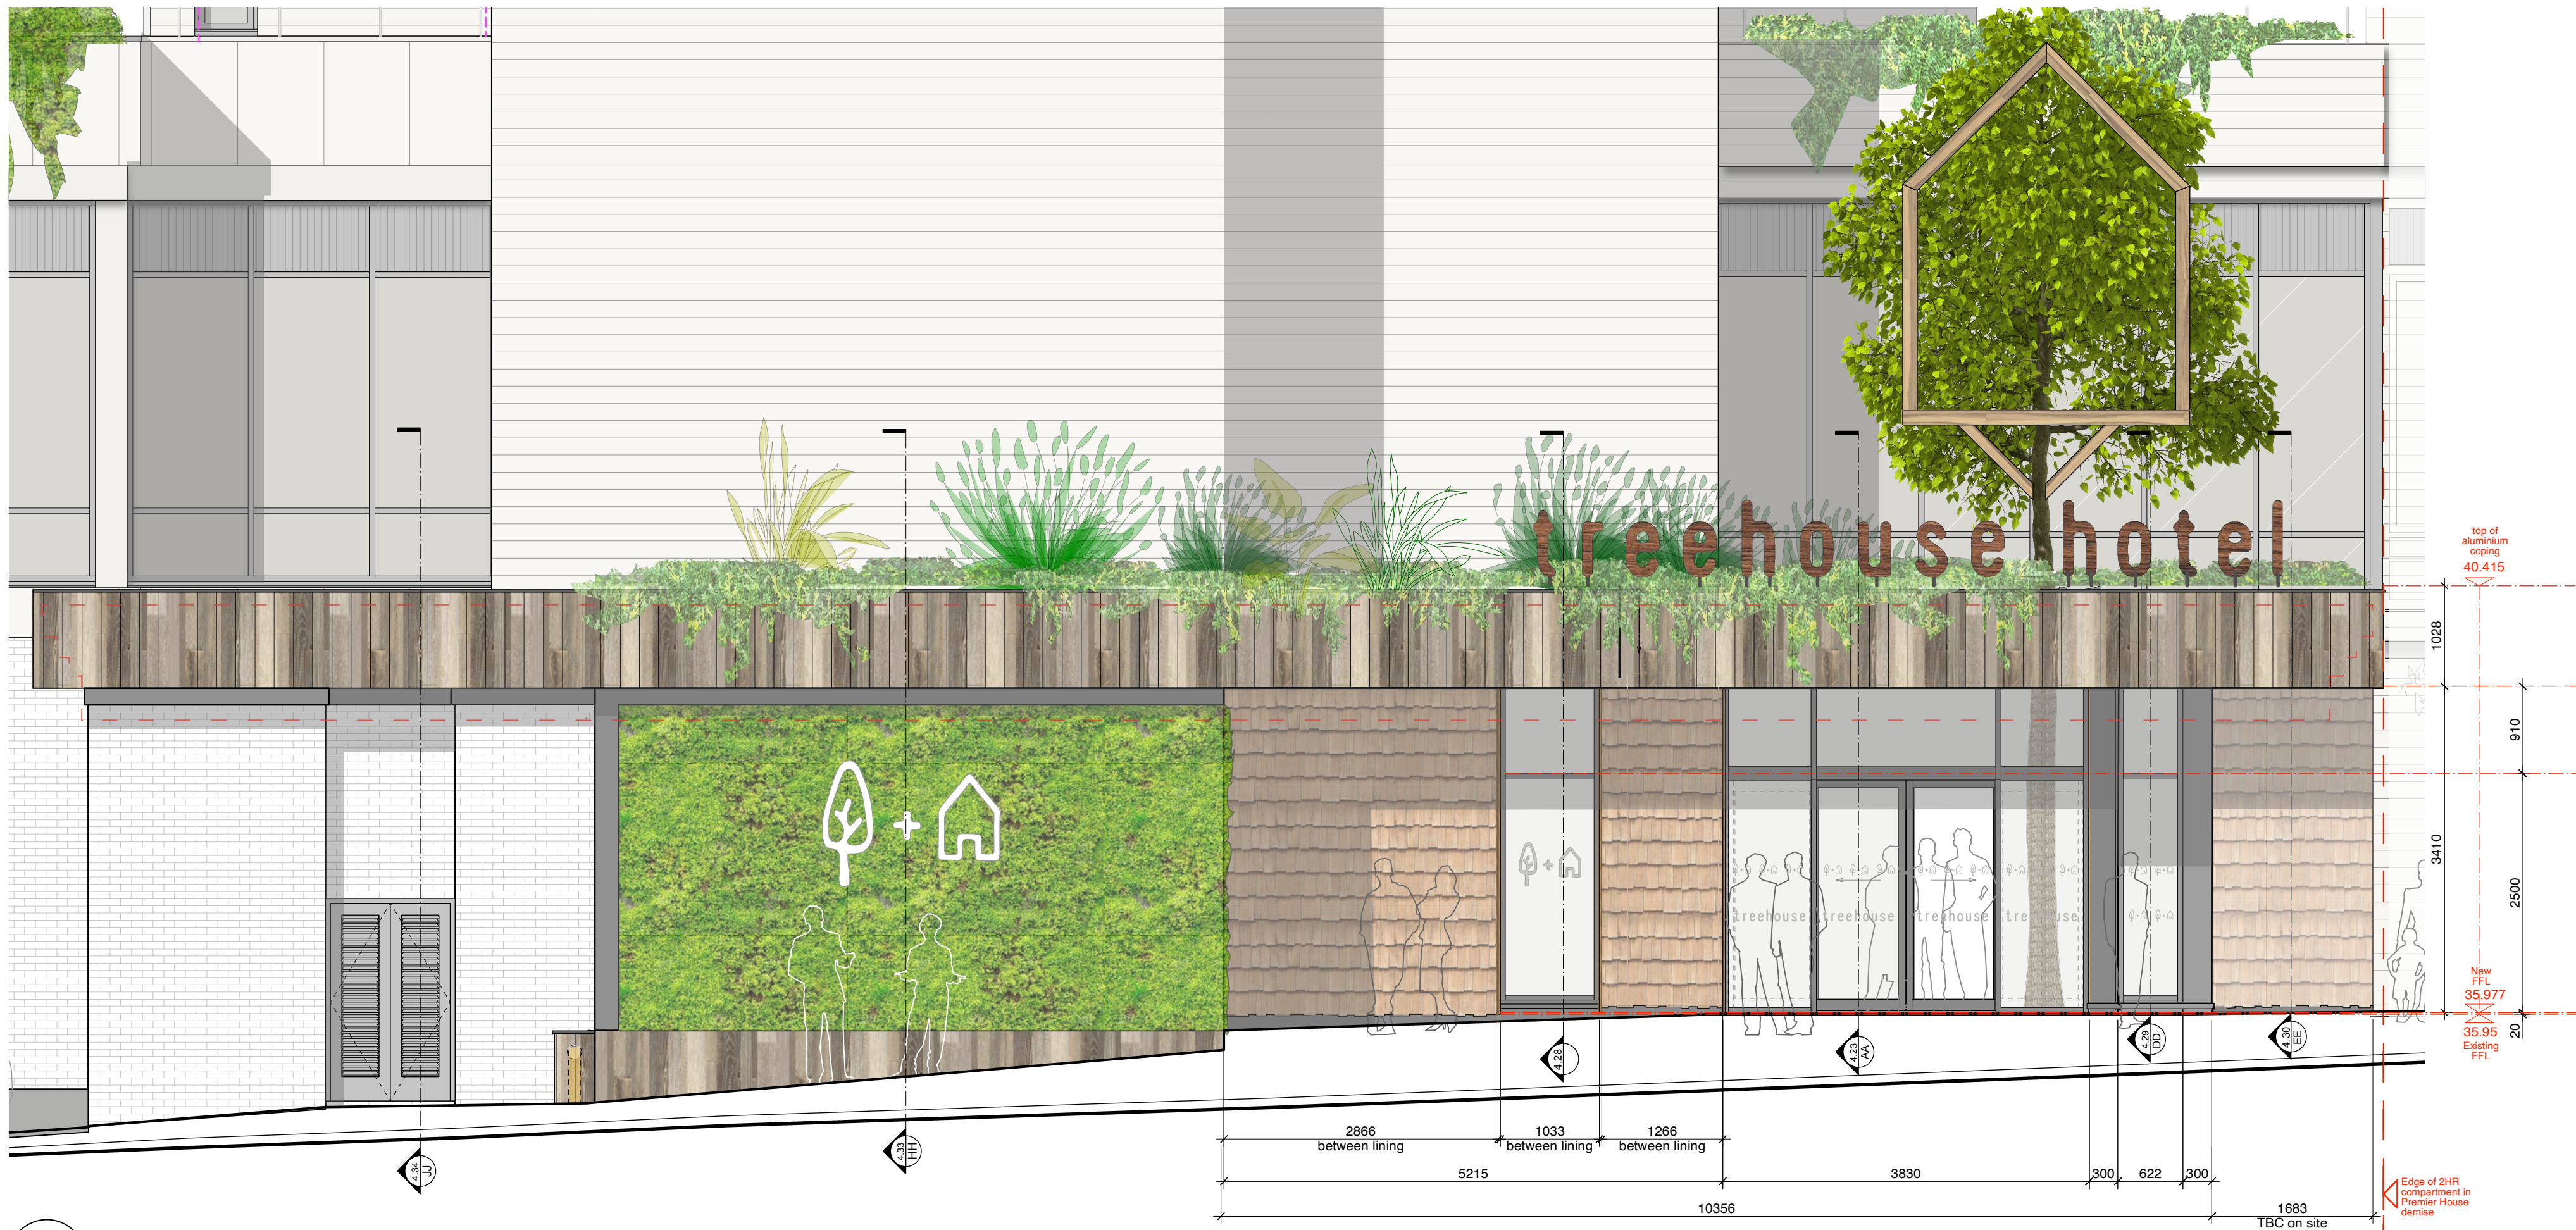

1 Main Entrance Elevation
Scale: 1:50

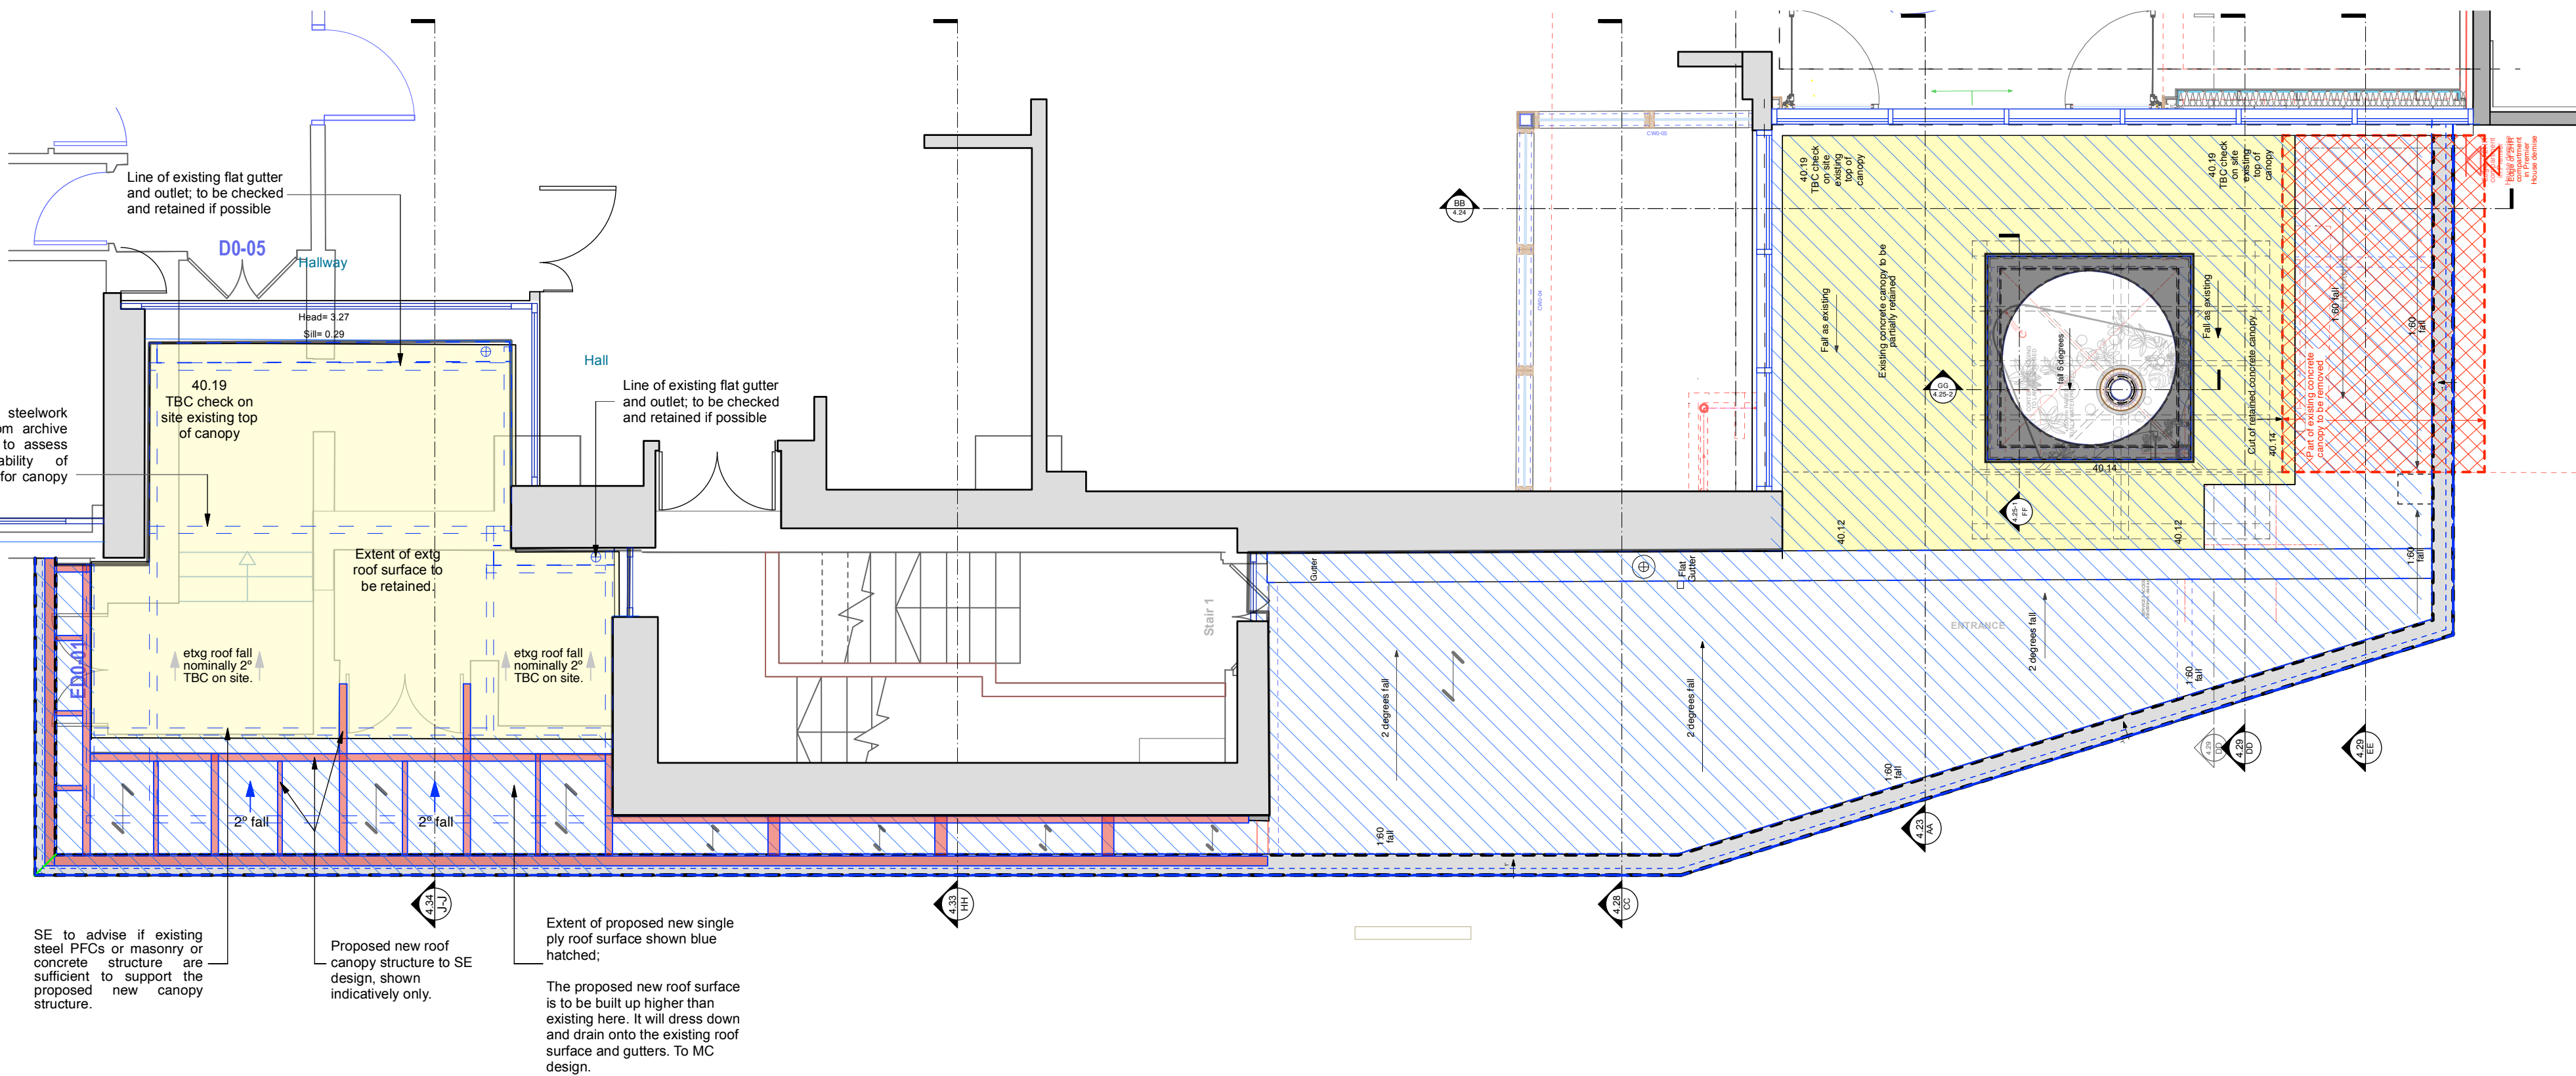

1 Main Entrance Roof Plan
Scale: 1:50


Notes

The information contained in this drawing may be confidential and/or privileged and is intended solely for the person(s) or entity(s) to whom it was issued by Synergy Architects. The use, disclosure, copying or distribution of this information by person(s) or entity(s) who are not the intended recipient is strictly prohibited. Synergy Architects will not accept liability for any related loss or damage that may be suffered as a consequence of the use of this drawing for purposes other than for which it was intended.

Figured dimensions only to be taken from this drawing - do not scale.

All contractors, subcontractors and/or specialists are responsible for taking and checking all dimensions relating to their work on site.

The covering product to all new roofs must achieve a covering designation of roof (H) in accordance with BS EN 1350-5.

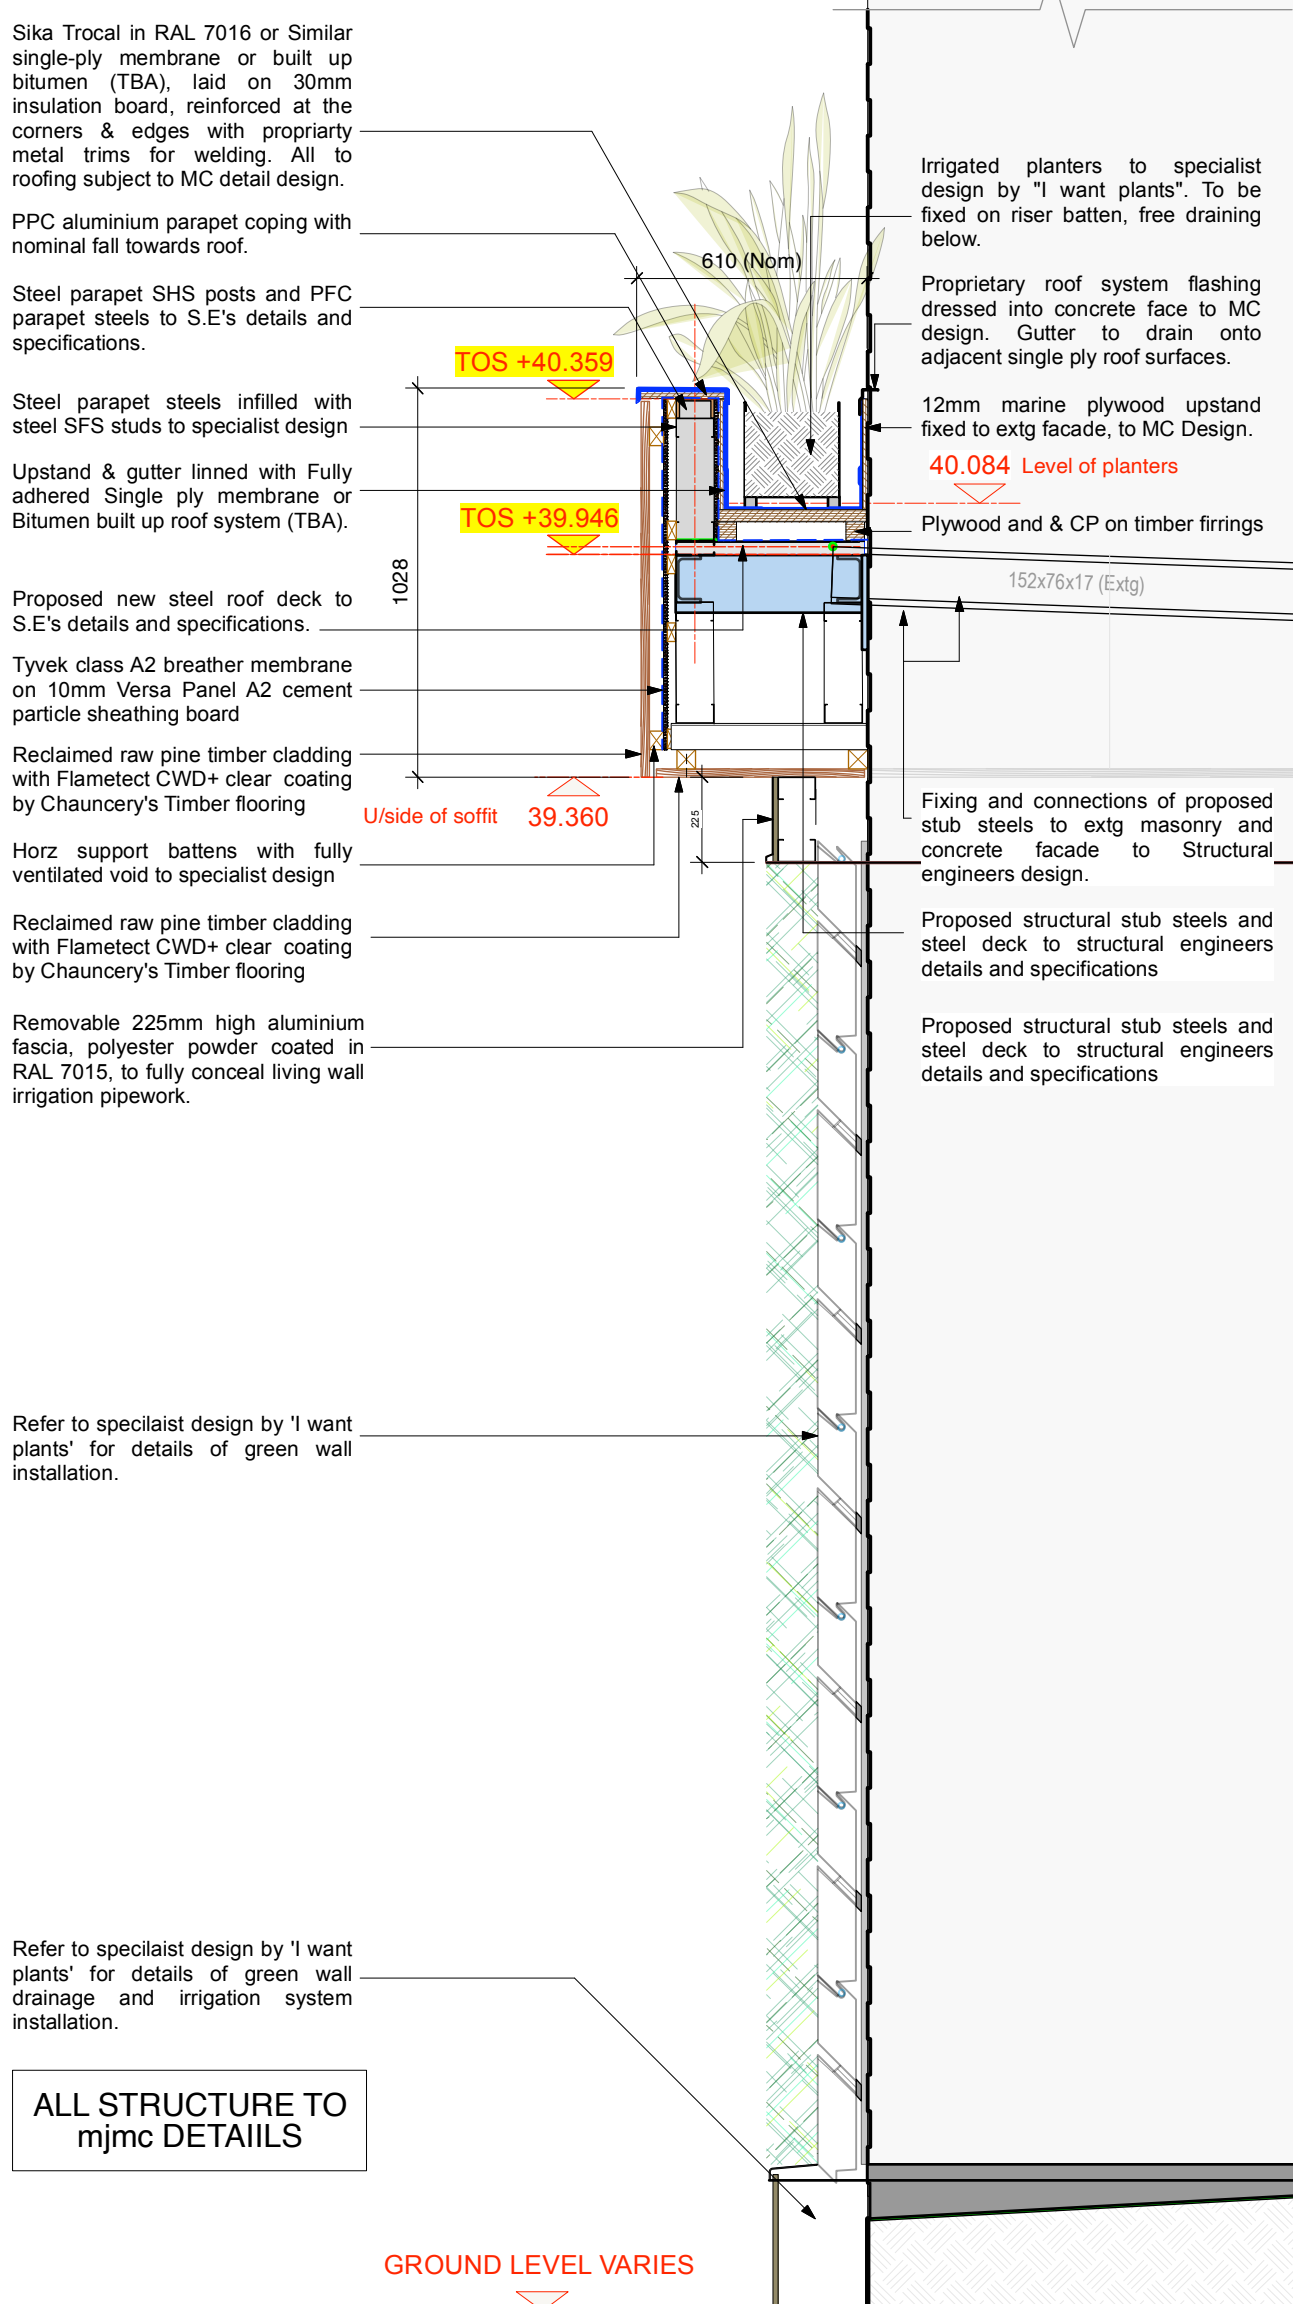

Section H-H
Scale: 1:20

SAFETY, HEALTH & ENVIRONMENTAL HAZARD INFORMATION

The hazards noted below are in addition to the normal hazards and risks faced by a competent contractor when dealing with the type of works detailed on this drawing.

Structural engineer to confirm all beam & column sizes & connection details

CLIENT Deansgate SOF Alliance Hotel Co Ltd.			
Project TREEHOUSE HOTEL MANCHESTER			
Document reference THM1-001-100-DR-A-4.33			
Status CONSTRUCTION			
Drawing Proposed Lobby Entrance External Elevations & Section H-H			
Scale 1:50 / 1:20 @ A1	Date 16/06/21	By K/JH	Approved RG
Job No. SA813	Drawing No. 4.33	Revision P1	

synergy architects

Synergy Architects Ltd
8 Euston Place, Leamington Spa
Warwickshire, CV32 4LN
T: 01926 450391
F: 01926 880086
www.synergyarchitects.co.uk

Copyright Synergy Architects Limited. The information contained in this document may not be used, reproduced or distributed, in whole or in part, without the written consent of Synergy Architects. Only parties to which this document has been intentionally issued by Synergy Architects may use the information. Synergy Architects will not accept responsibility for any consequence of its unauthorised use.