

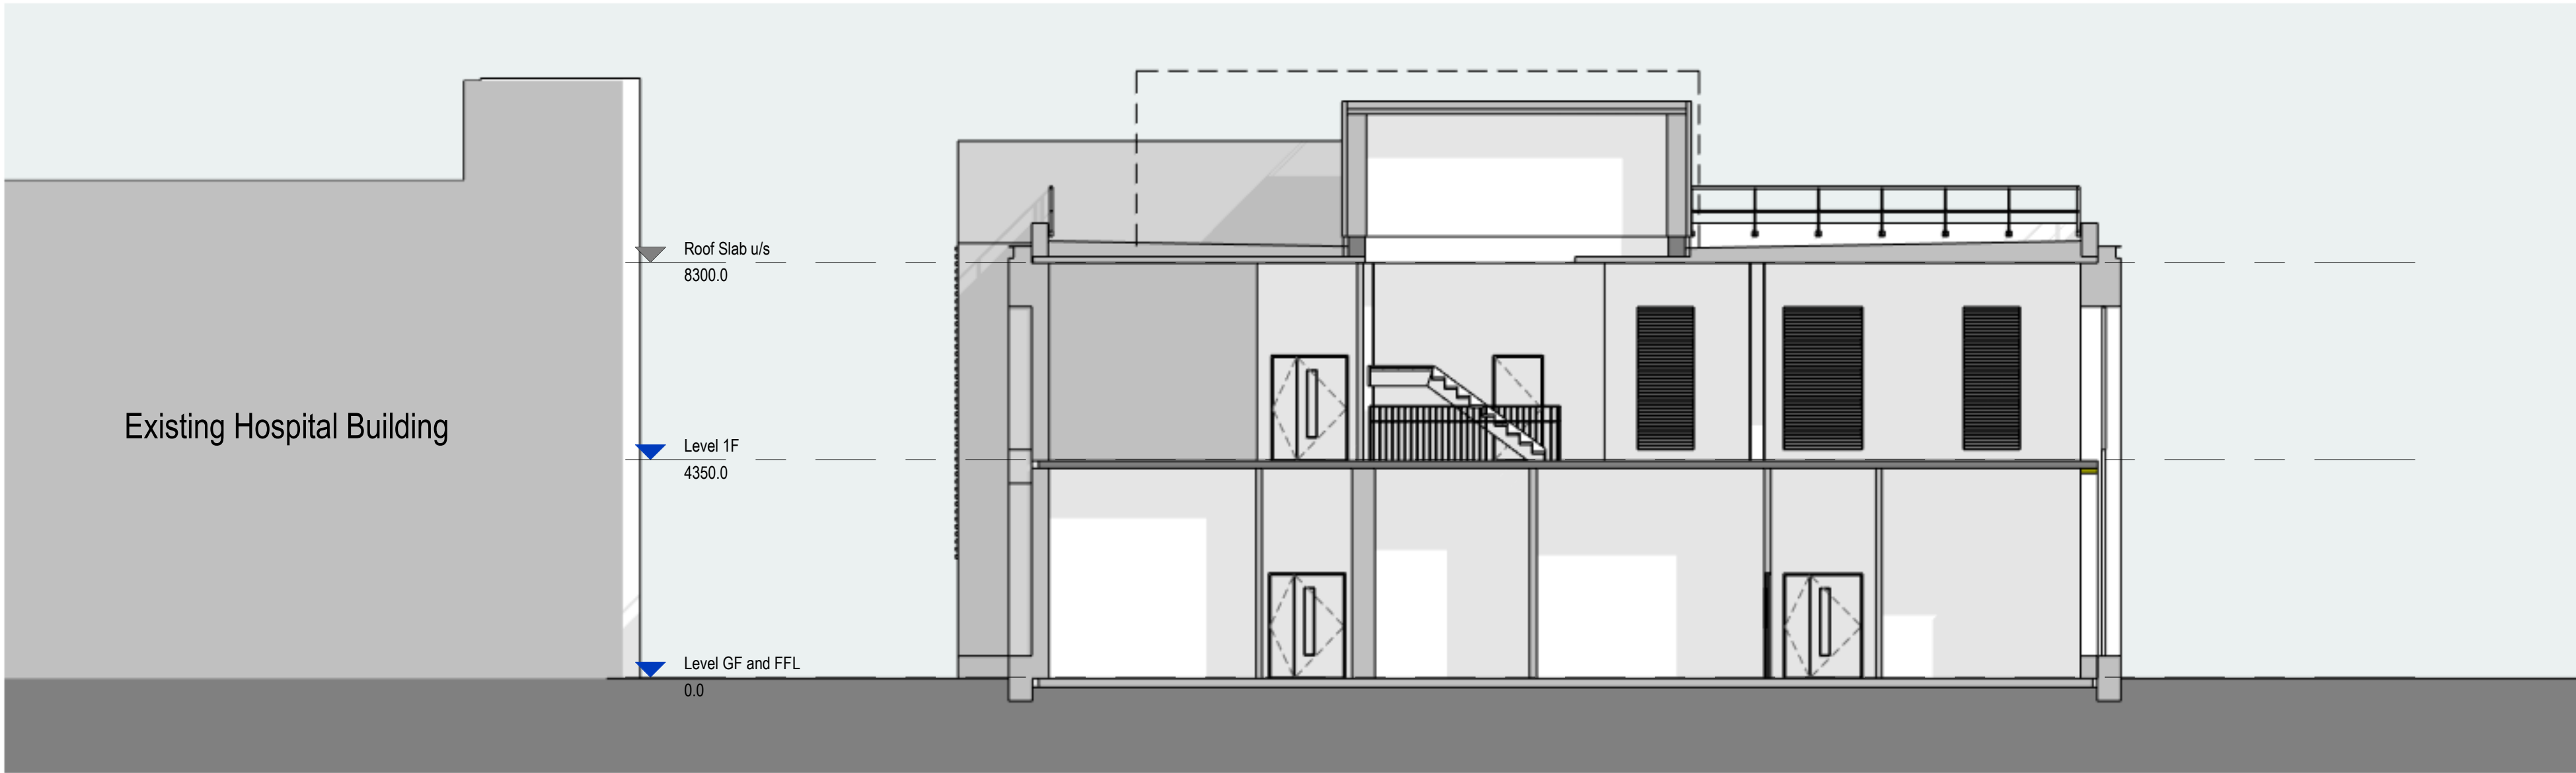


 


Section A
1 : 100

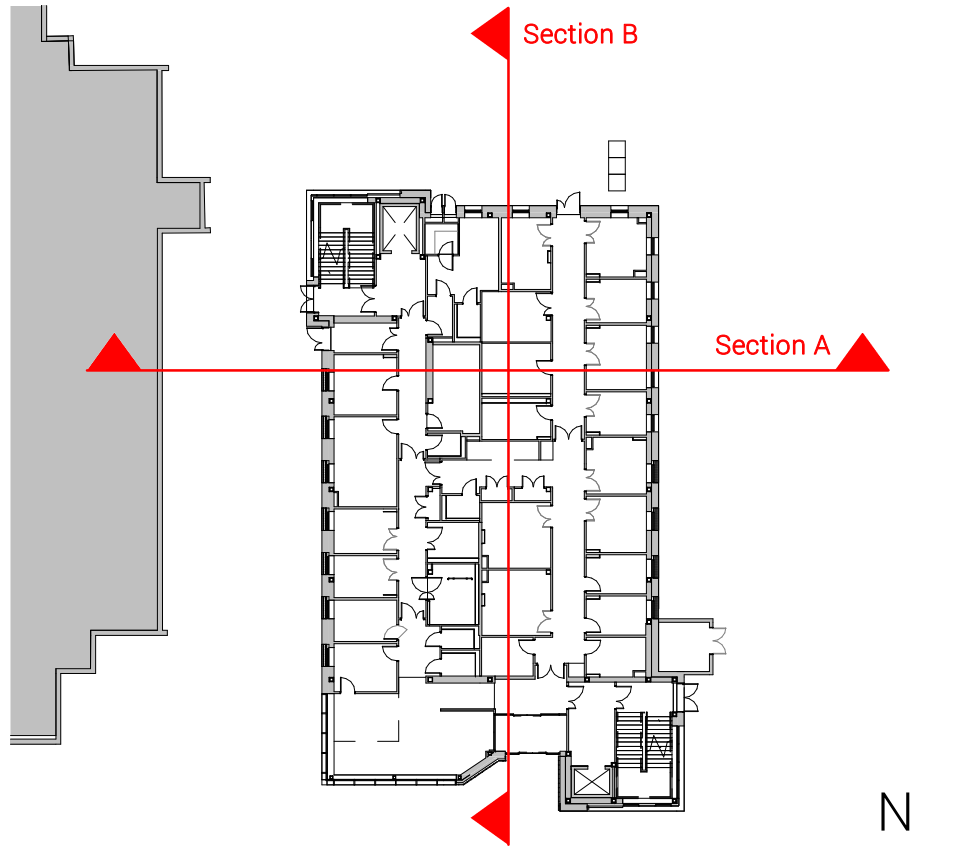


Section Key Plan
1 : 500

KEY
--- Indicative plant enclosure.
Subject to detailed design

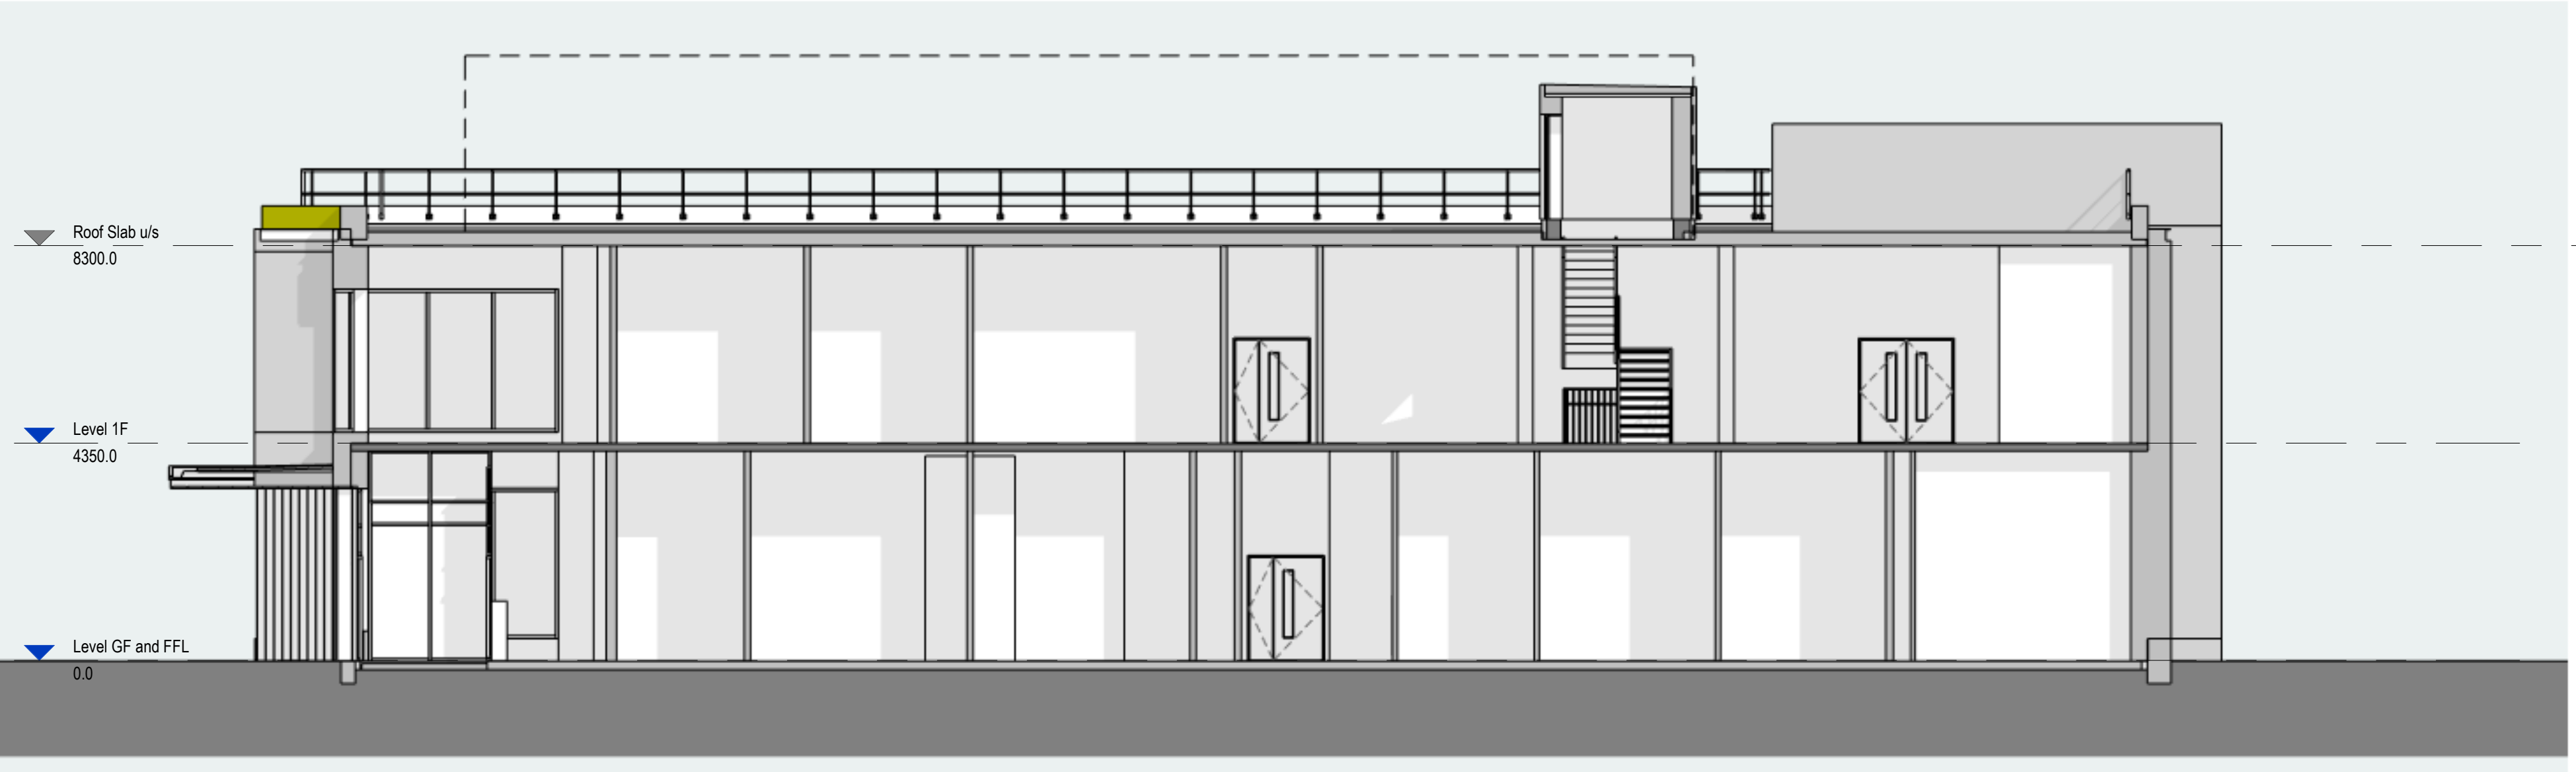

Section B
1 : 100

 

GENERAL NOTES:

- DAY Architectural Ltd accepts no responsibility for any costs, losses or claims whatsoever arising from these drawings, specifications and related documents unless there is full compliance with the Client or any unauthorised user of the following:
- 1 All boundaries, dimensions and levels are to be checked on site before construction and any discrepancies reported to the Architect / Designer.
 - 2 Partial Service: Any discrepancies with site or other information is to be advised to the Architect / Designer and direction and / or approval is to be sought before the implementation of the detail.
 - 3 Block and site plans are reproduced under license from the Ordnance Survey.
 - 4 Do not scale this drawing.
 - 5 For the purpose of coordination, all relevant parties must check this information prior to implementation and report any discrepancies to the Architect / Designer.

P7	Revised Planning Issue	03.06.24	MA
P6	Revised Planning Issue	24.05.24	MA
P5	Revised Planning Issue	26.04.24	MA
P4	Revised Planning Issue	27.06.23	MA
P3	Revised Planning Issue	20.06.23	MA
P2	ISSUE FOR PLANNING	16.06.23	MA
P1	Issue for Comment	24.05.23	MA
REV	DESCRIPTION	DATE	REV BY

CLIENT: Manchester University Hospital NHS Foundation Trust			
PROJECT CDC - Cardiorespiratory, Withington Community Hospital			

DRAWING Proposed Sections			
SCALE As indicated @ A1			FIRST ISSUED 05/23/23
PROJECT 22182	CLIENT REF 1342-22	DRAWN BY MA	CHECKED BY CB
ORIGIN DAY	VOLUME V1	LEVEL ZZ	TYPE DR
ROLE A	NUMBER 042001	REVISION P7	
SUITABILITY PLANNING			

DAY

DAY Architectural Ltd.
Studio 1, Lancaster Buildings
77 Deansgate, Manchester, M3
2BW

T: 0161 834 9703
W: www.day-architectural.com

Information contained on this drawing is the sole copyright of DAY Architectural Ltd. and is not to be reproduced without their permission.