


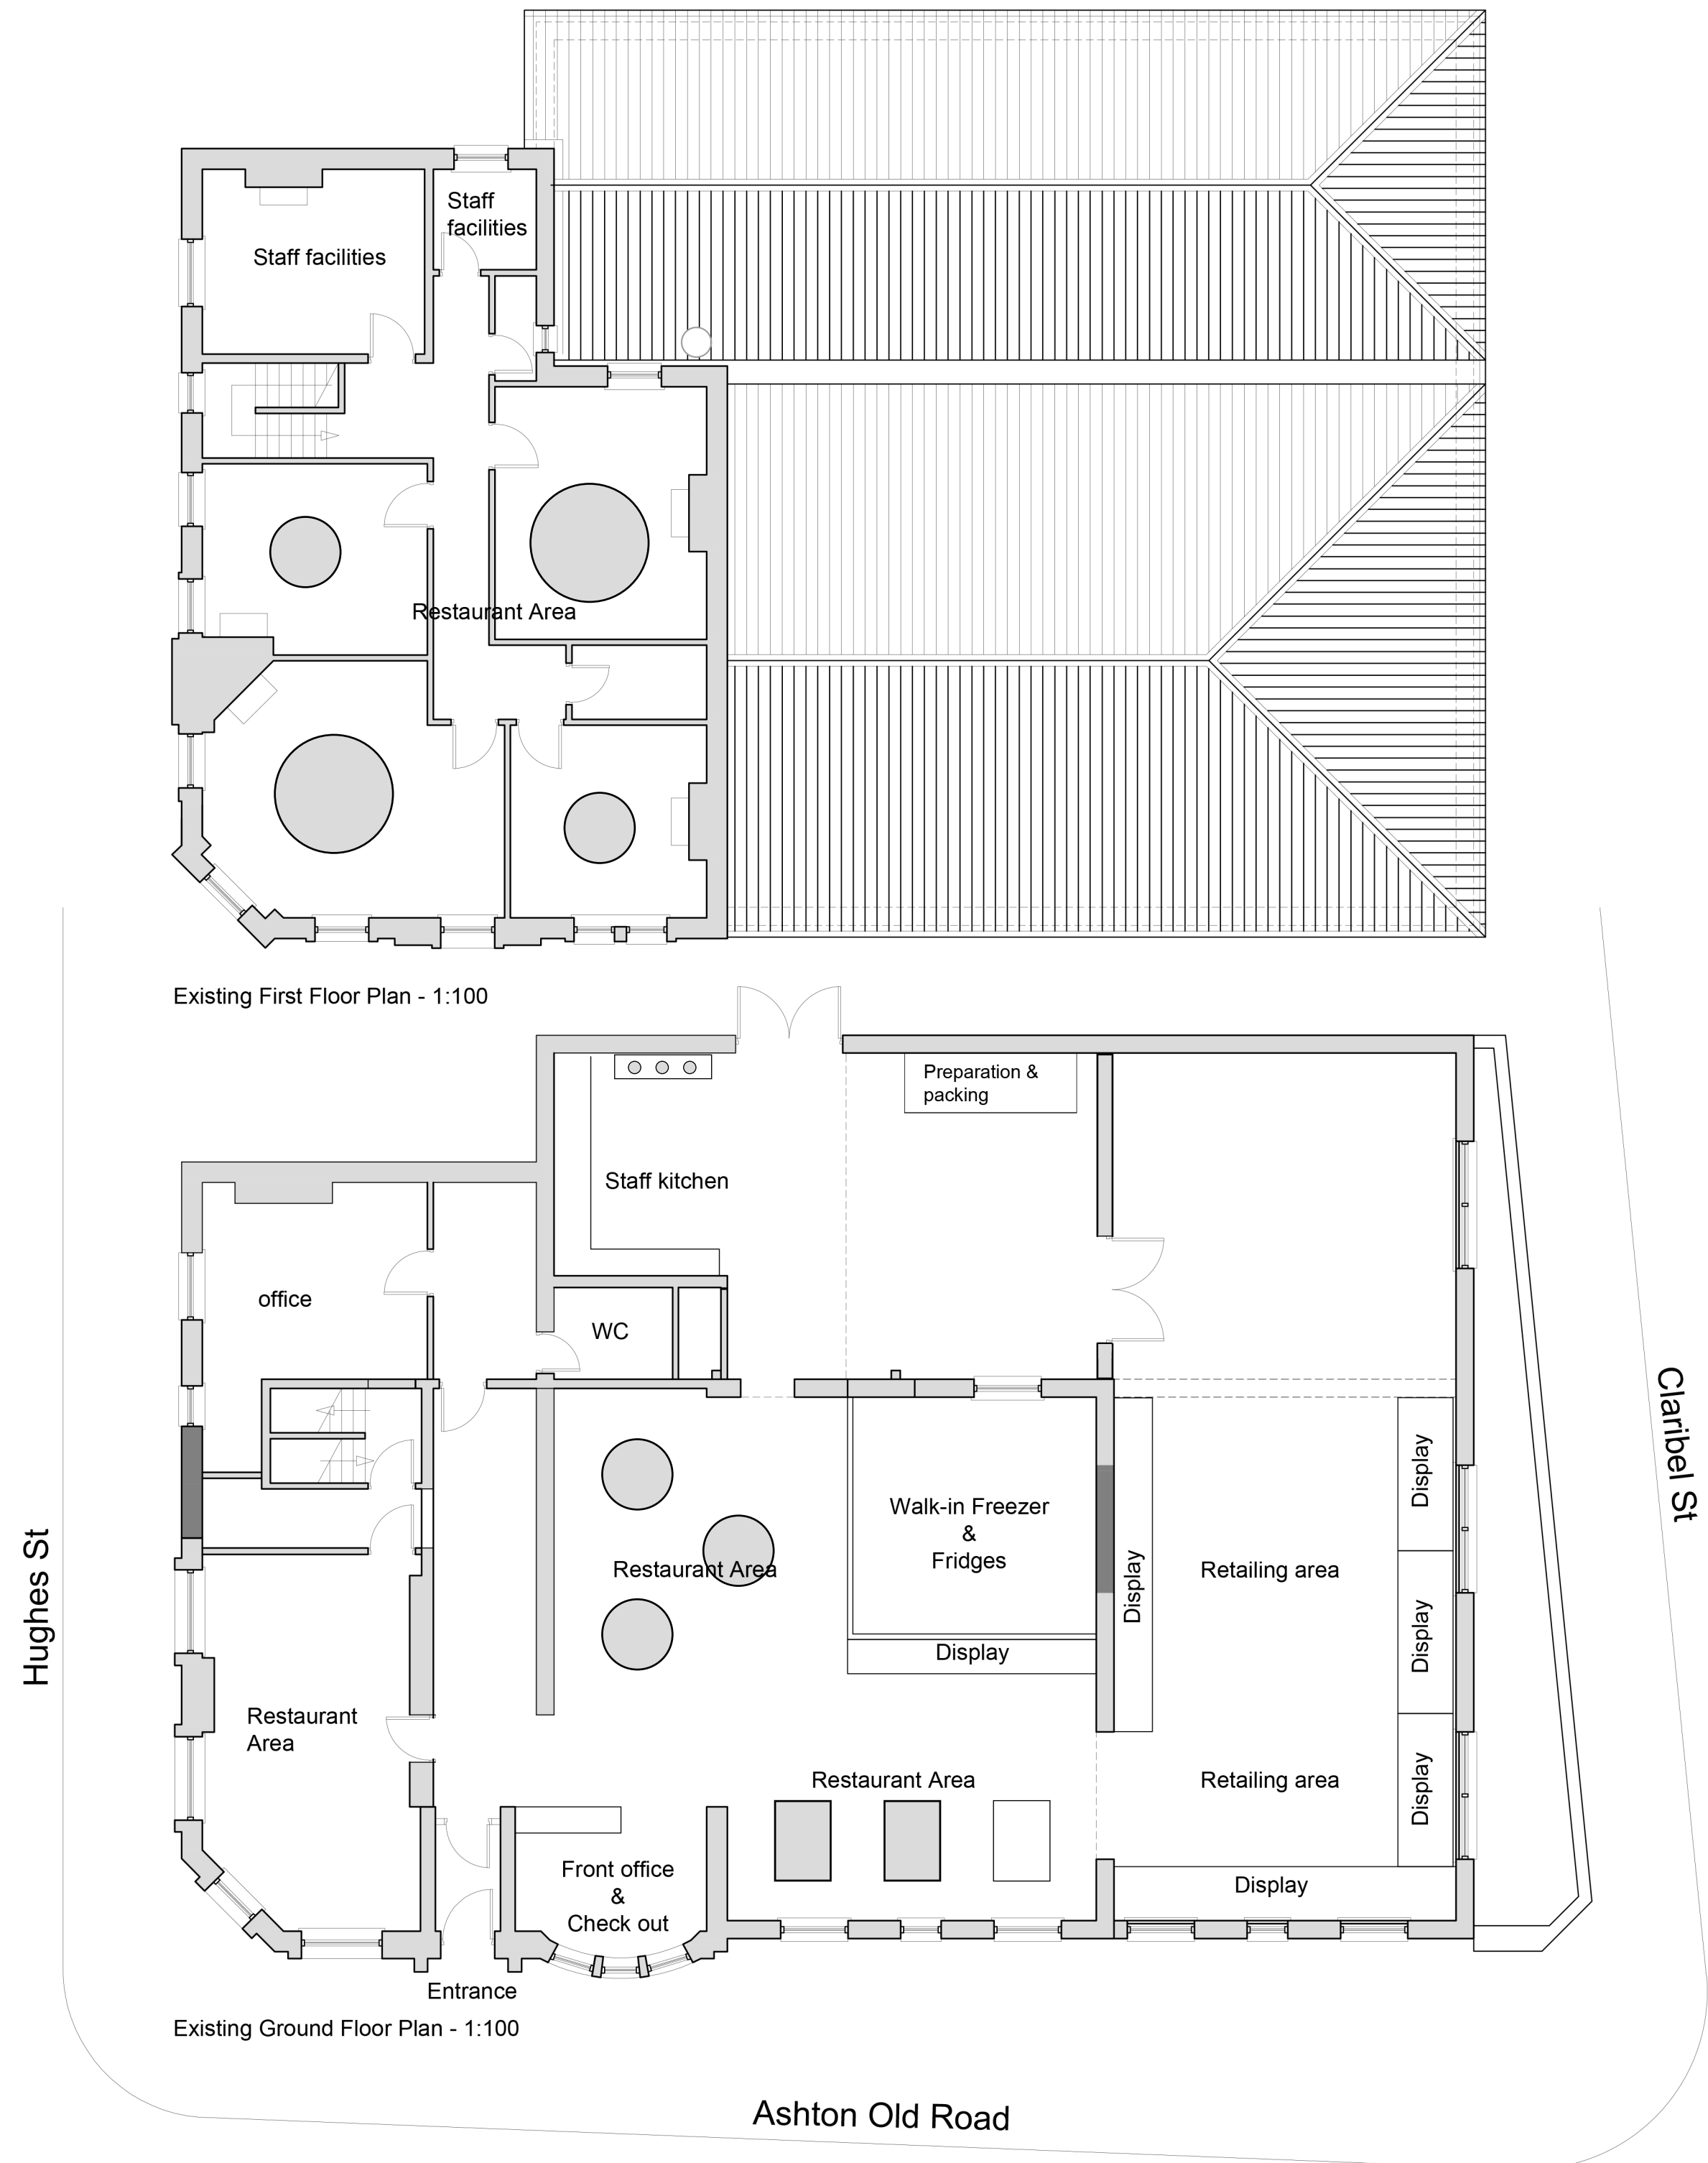

job no:	201802
drawn:	TT
date submittal:	
authorized for issue:	Jan 2021
date revision:	

Type of Project: Regeneration

LIVE SEAFOOD FLOOR PLAN

Address: 163 Ashton Old Road Manchester M11 3WU
Owner or Developer: Live Seafood Ltd



THE HYBRID MILL

Architecture and Design
@Work Over Darwen
22-26 Railway Road
Darwen
BB3 2RG

thehybridmill.com
info@thehybridmill.com
0750 310 85355

sheet title: existing plans