


Scale 1:50



1 Front Elevation
1: 50 Ref Sheet: 0711

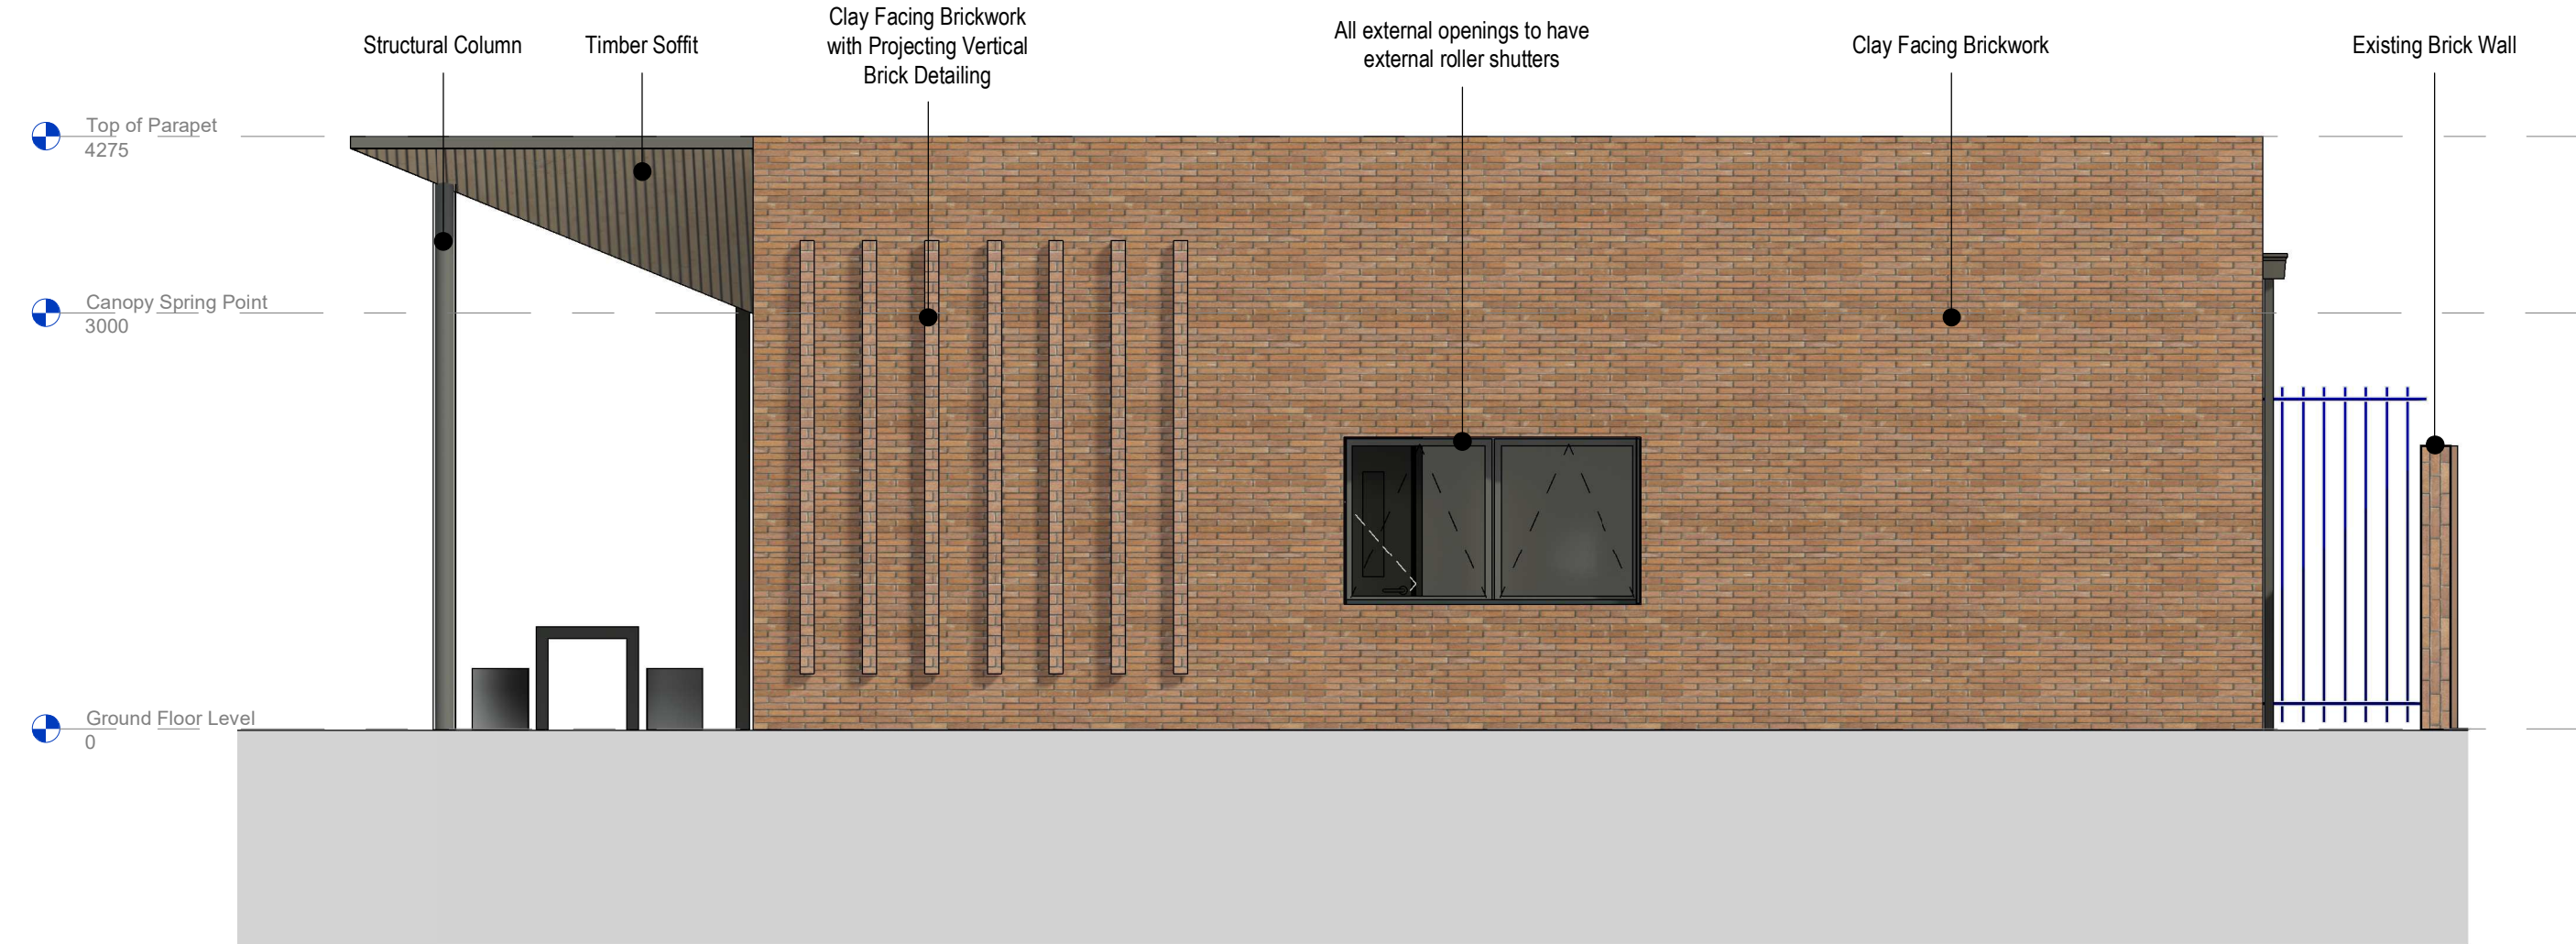

2 North Side Elevation
1: 50 Ref Sheet: 0711



3 South Side Elevation
1: 50 Ref Sheet: 0711



4 Rear Elevation
1: 50 Ref Sheet: 0711