



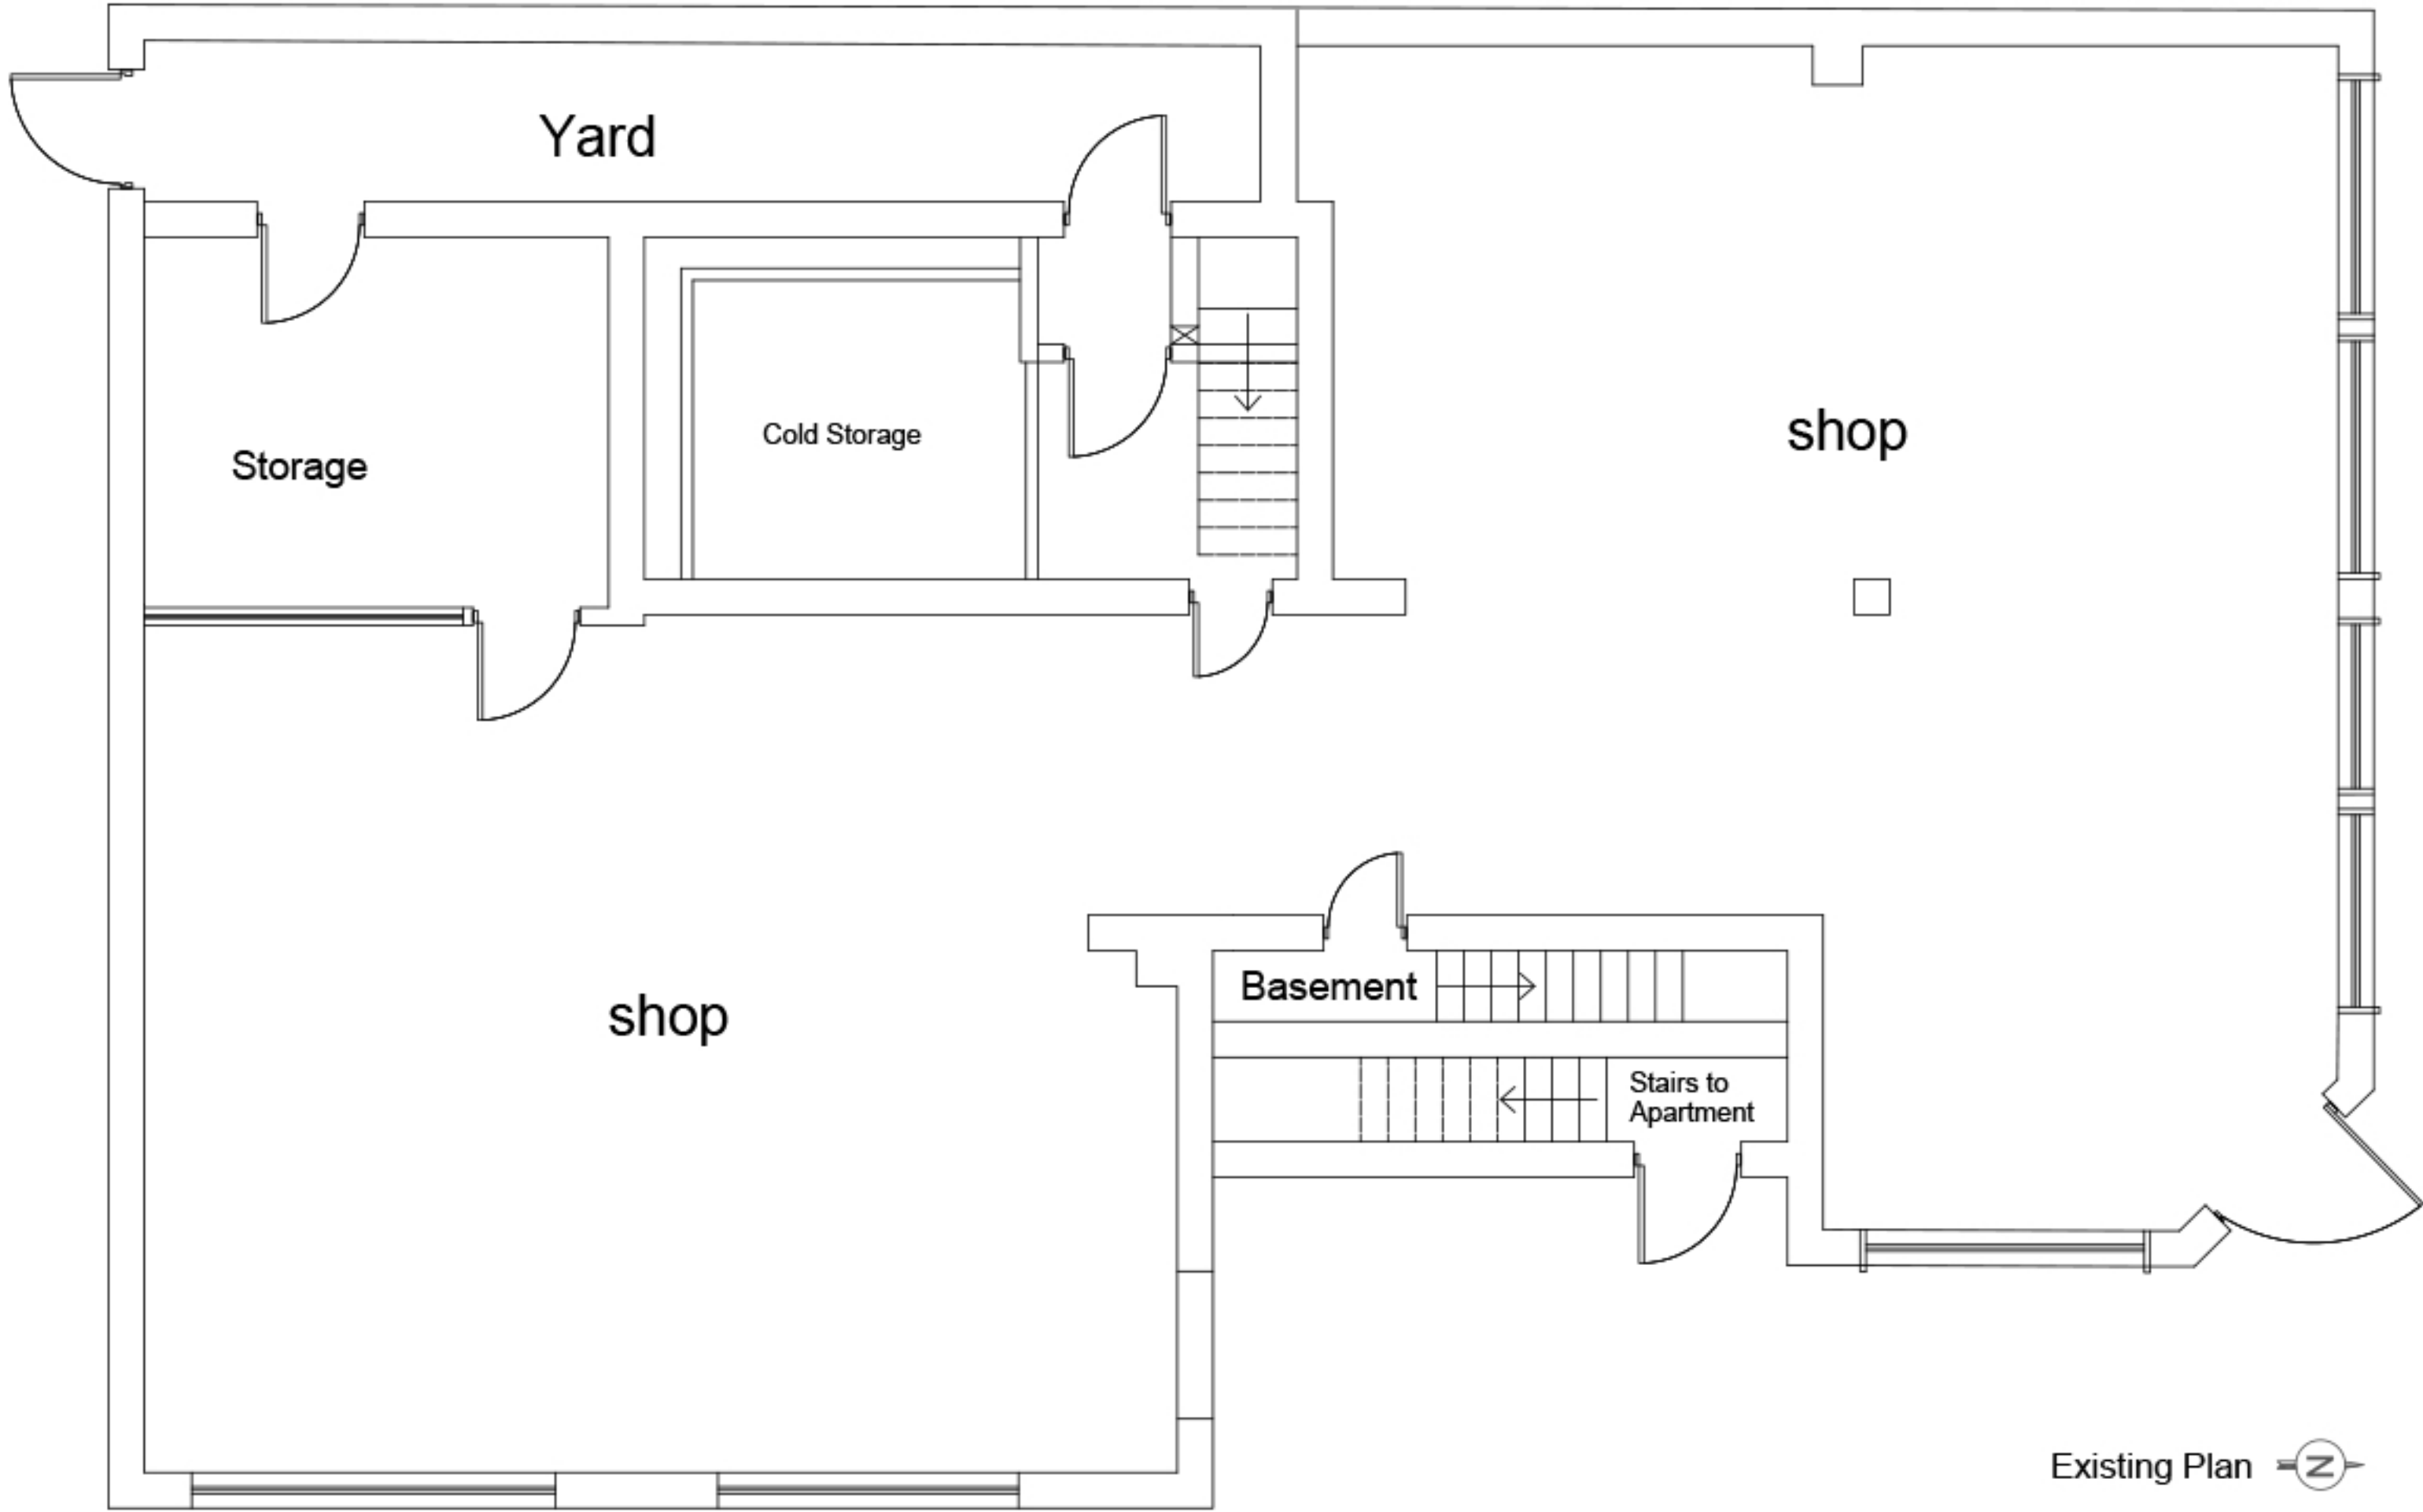

IMPORTANT


This drawing is copyright and remains the property Mr Lazo
Do not measure from this drawing, except for the purpose of planning
All dimensions to be checked on site
Positions of anything existing must be confirmed on site prior to proceeding
Any structural elements drawn are indicative and should be calculated by a structural engineer

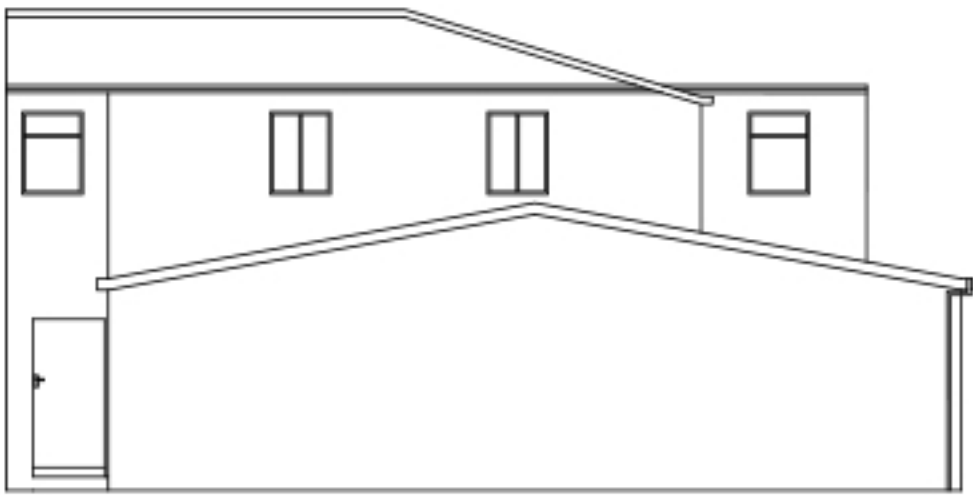


Existing South Elevation



Existing East Elevation

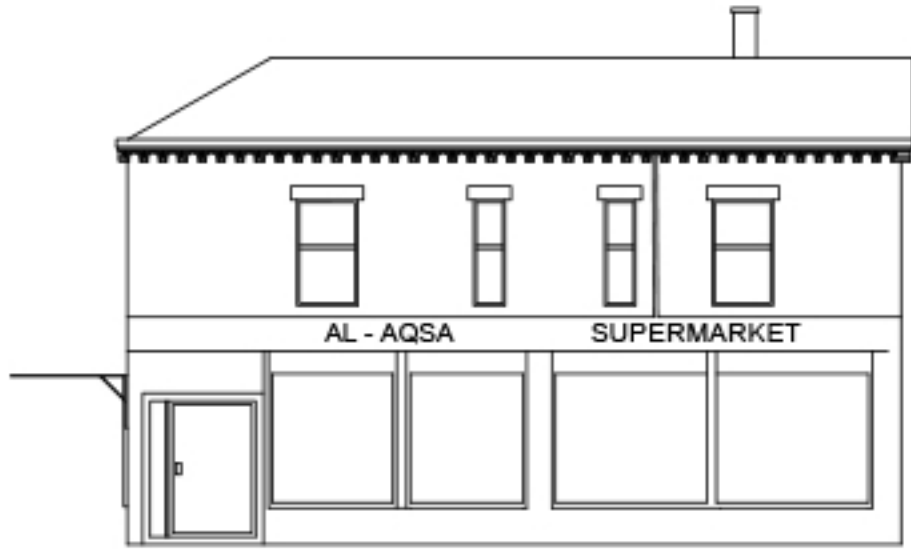

Existing North Elevation

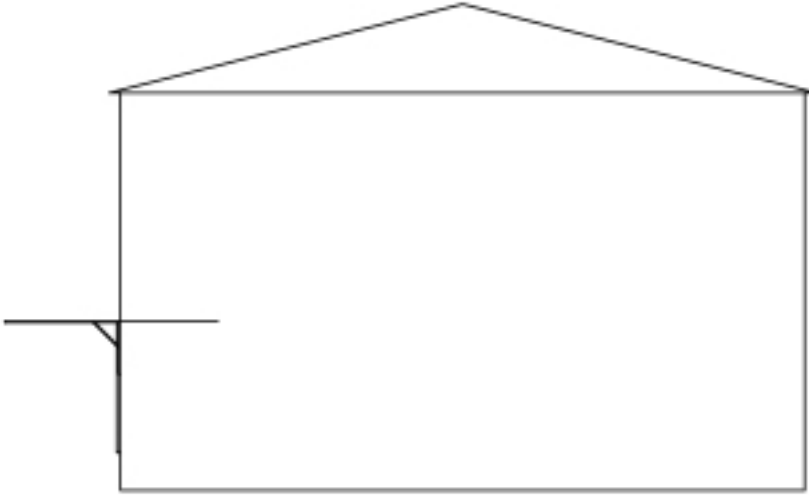

Party Wall

Client: Mr Ahmad Address: 366 Great Western Street Manchester M14 4BY	Drawn By: Mr Lazo	
	Drawing Title: Existing Plans & Elevations	
Project Proposal: Proposed Installation of a Canopy	Date: July 2024	Drawing Scale: Various @A1
	Drawing No: 001_Existing	

SCALE BAR 1:50



SCALE BAR 1:100

