



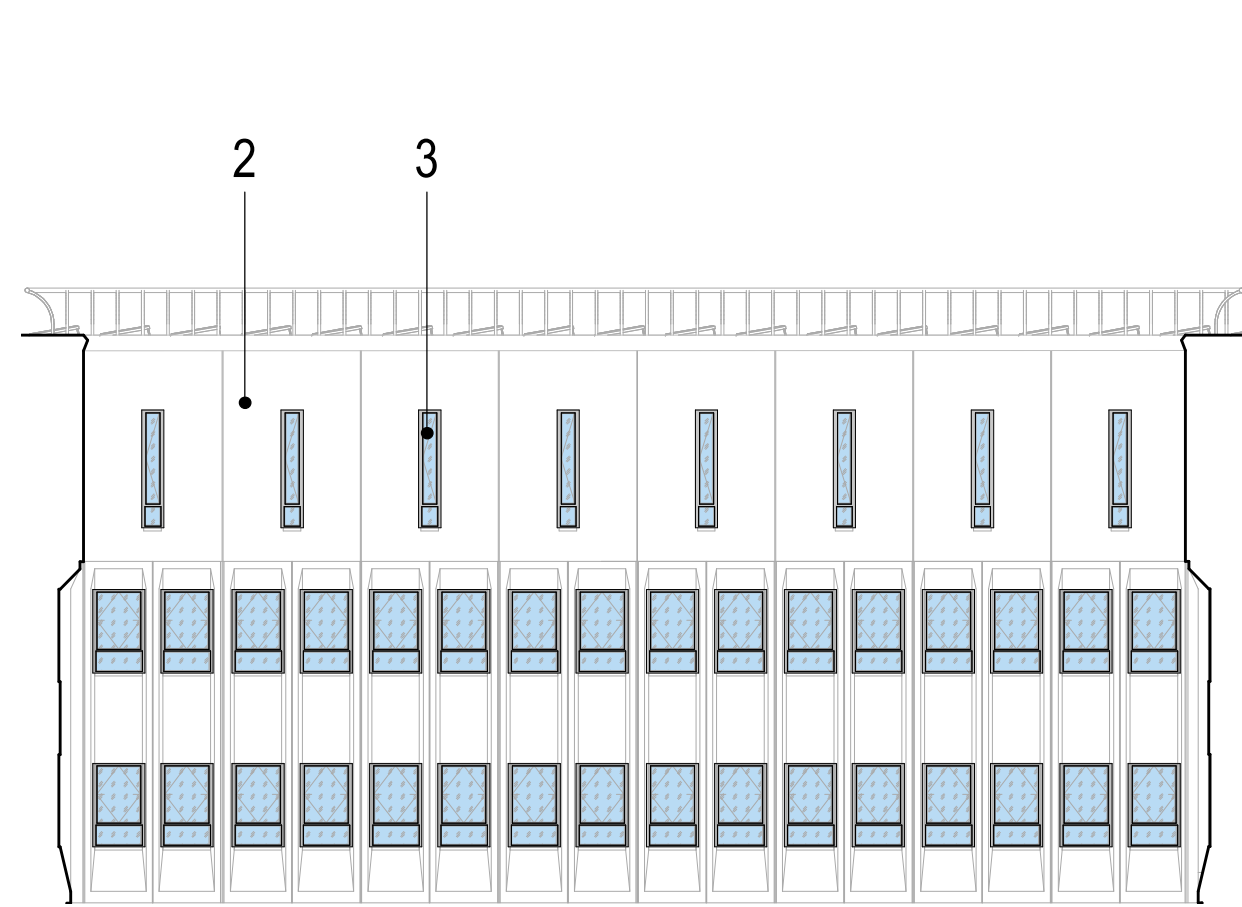


Proposed NE Courtyard Elevation

1: 150 @ A1

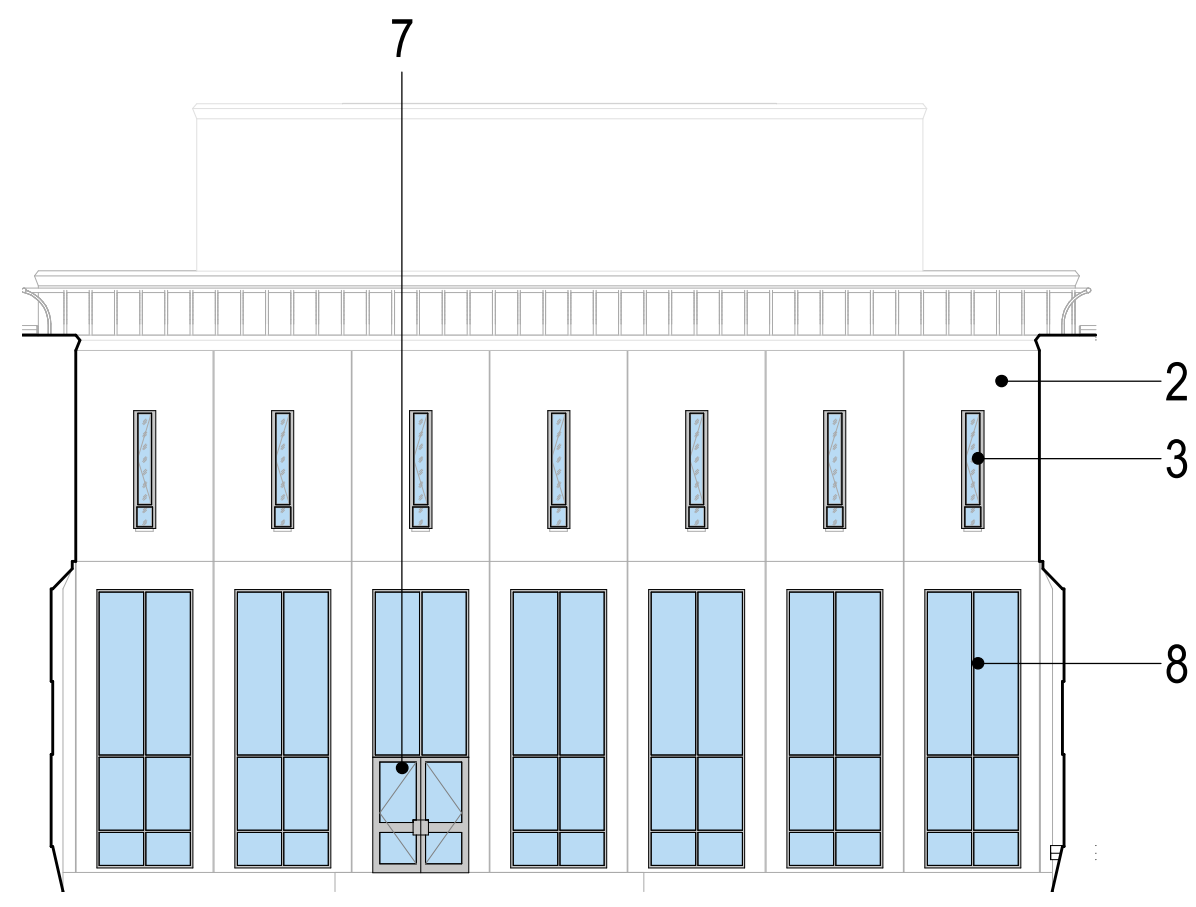


Proposed SE Courtyard Elevation

1: 150 @ A1

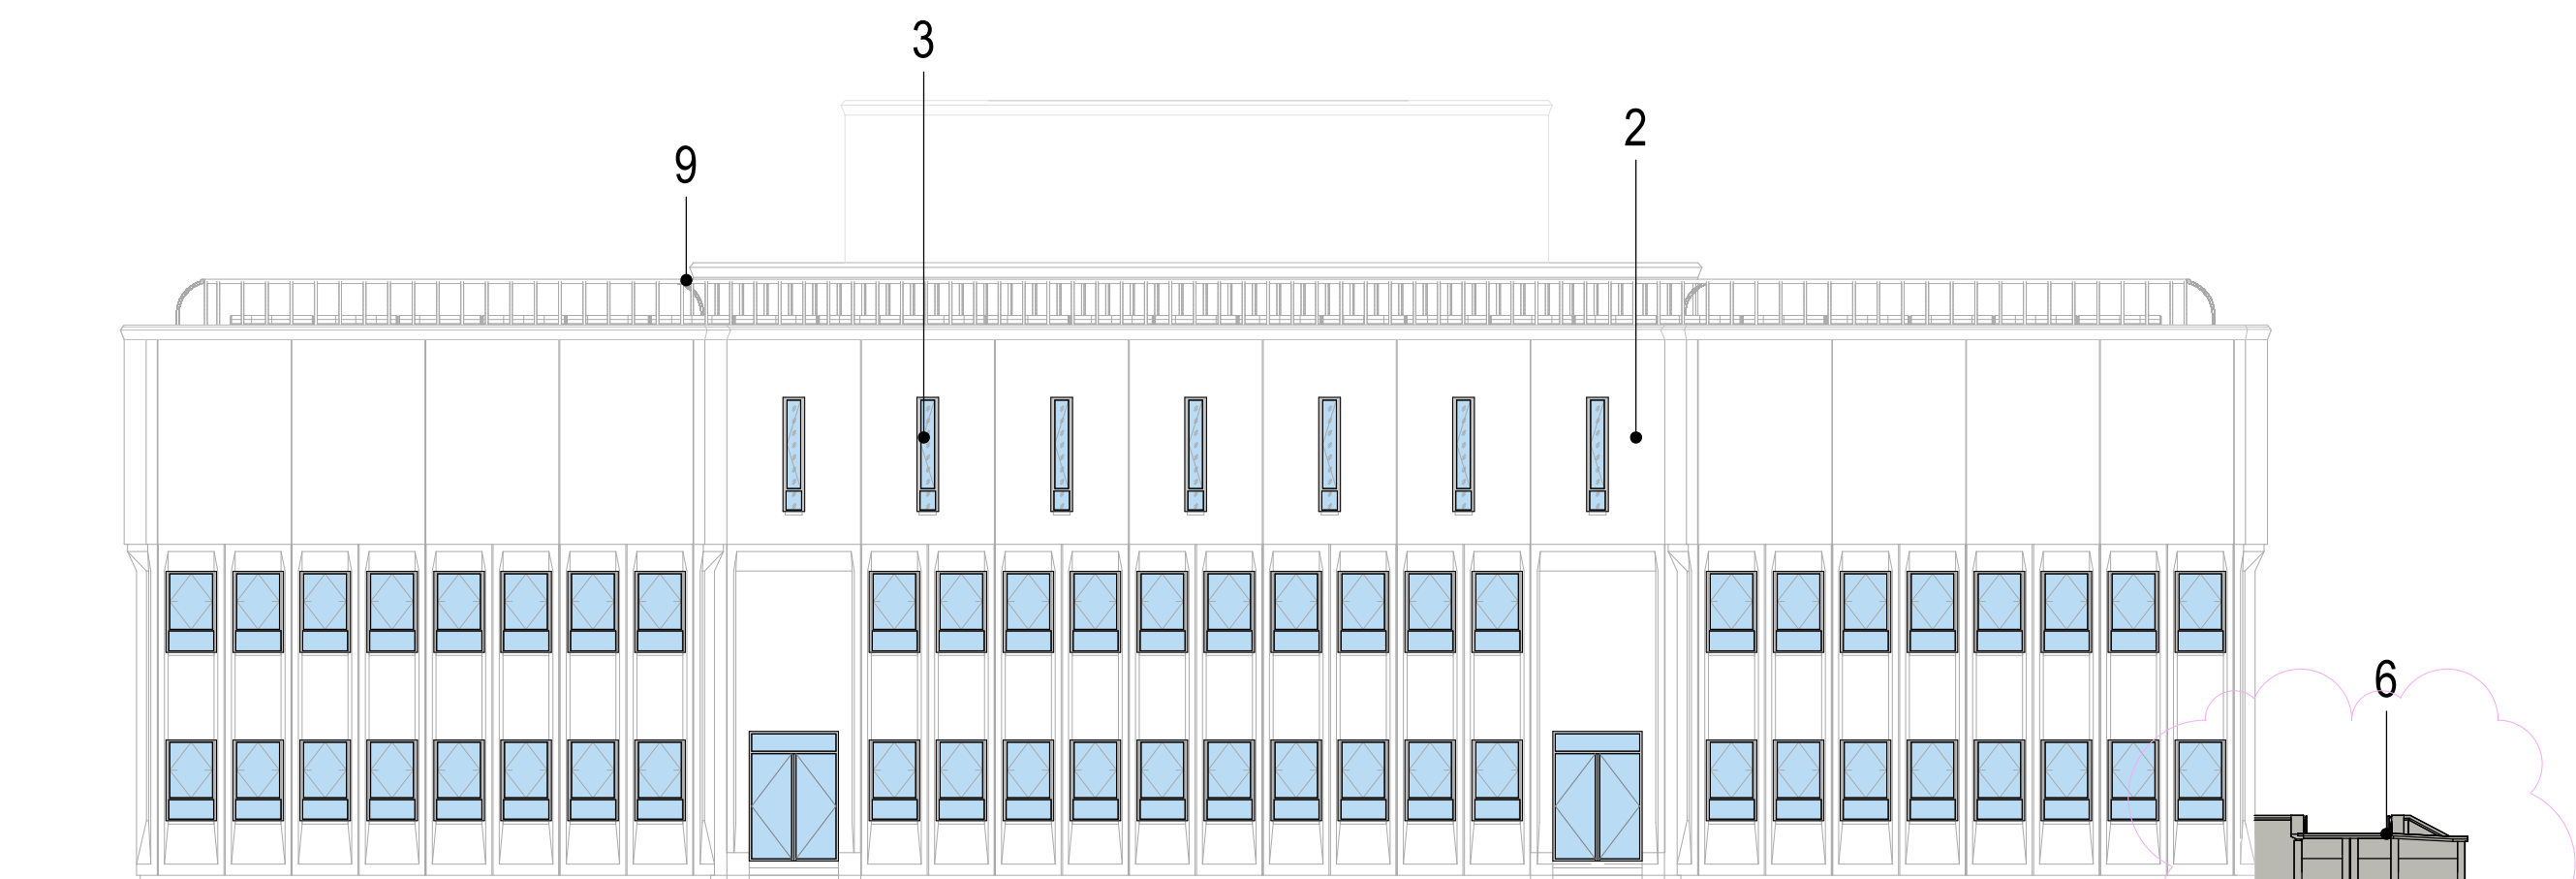


Proposed SE Elevation

1: 150 @ A1

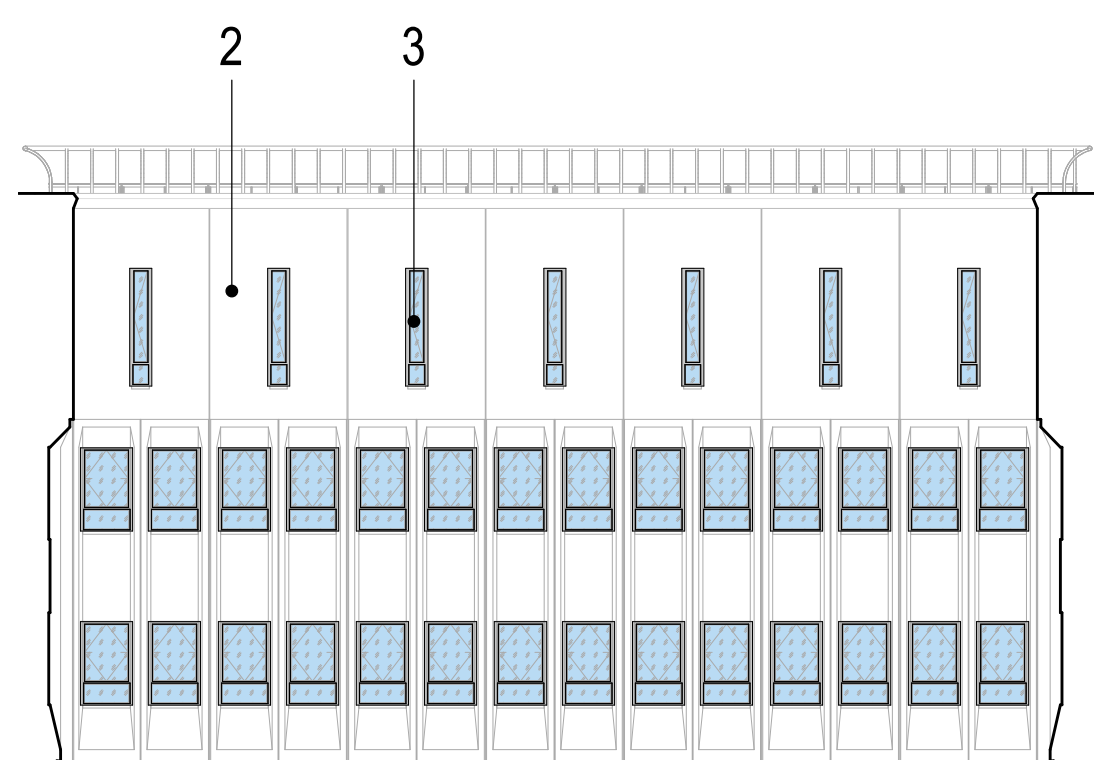


Proposed NW Courtyard Elevation

1: 150 @ A1

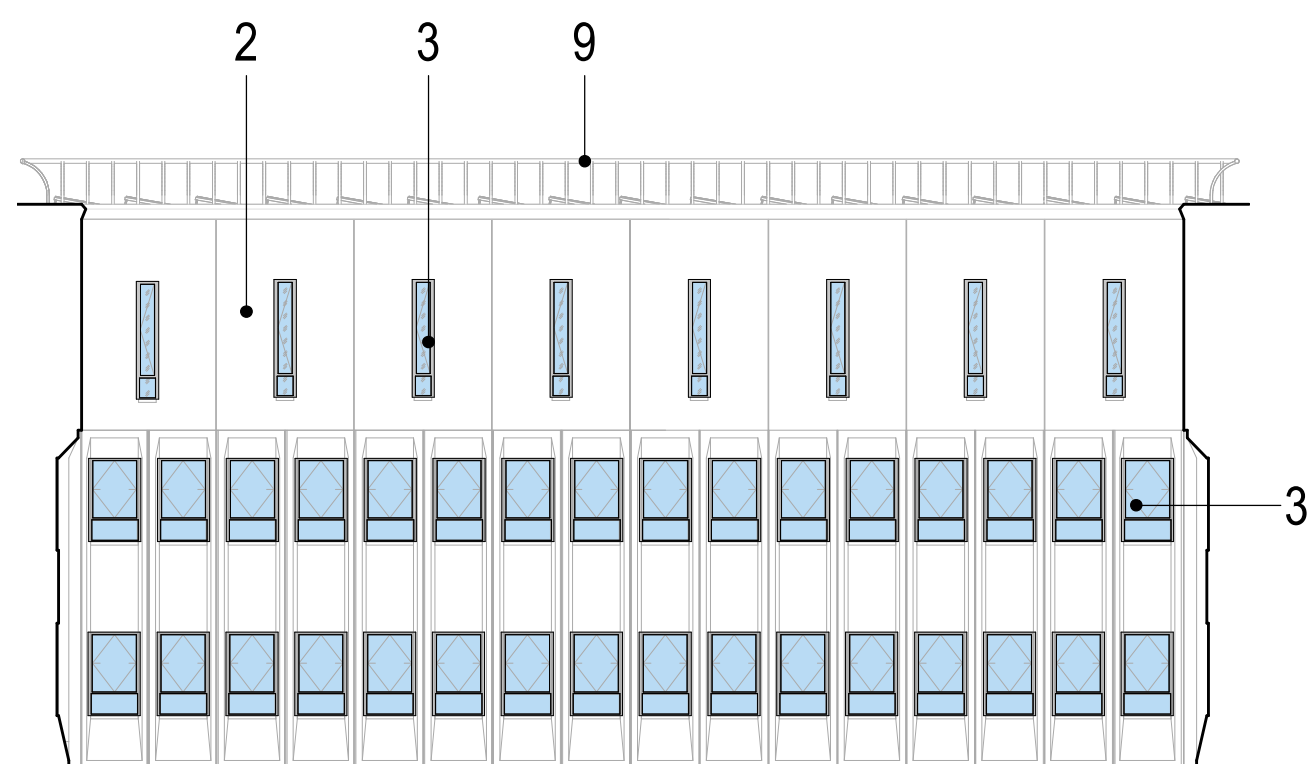


Proposed SW Courtyard Elevation_Planning

1: 150 @ A1

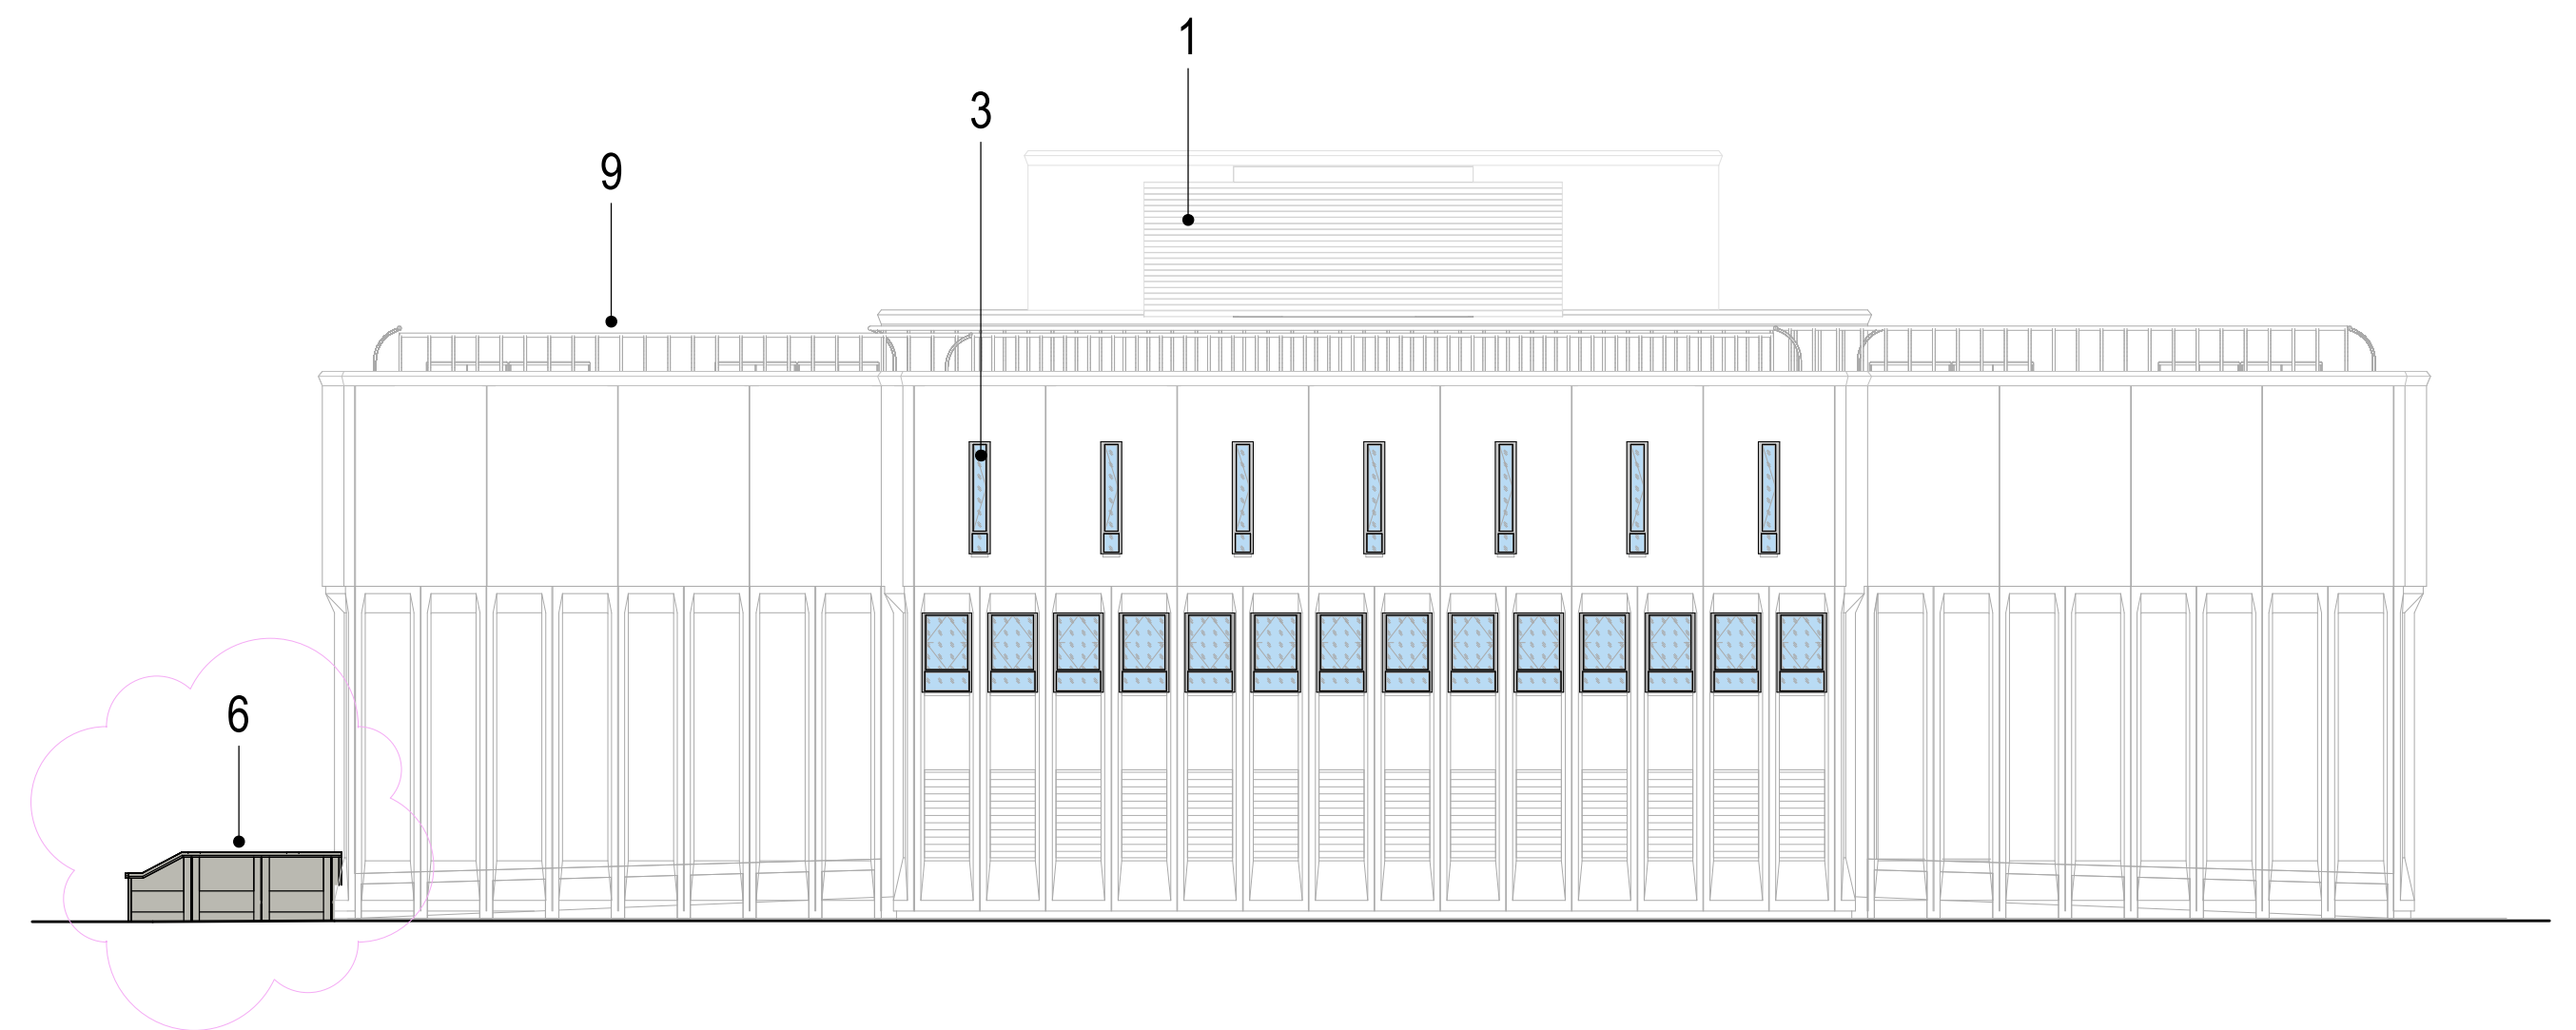


Proposed NW Elevation

1: 150 @ A1

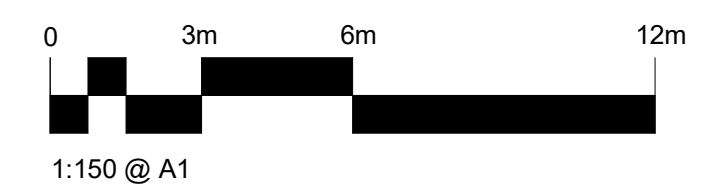

1. New louvred ASHP enclosure to be constructed on roof deck, louvres to be angled to obscure plant blades, and to be silver anodised to match existing louvres on NW elevations and window frames.
2. All concrete facade panels to be cleaned and repaired as identified in condition report.
3. All existing windows to be removed and replaced with new units in anodised finish to match existing.
4. Existing window openings on roof level to have cills raised and windows replaced with new.
5. Existing folding doors to be removed, and new compliant to doors to be installed

6. Main entrance steps and external access ramp to be redesigned.
SEE drawings:
5607-HMA-HB-00-DR-A-20107
5607-HMA-HB-XX-DR-A-20203
7. Existing courtyard doors to be replaced to match new windows
8. Curtain walling and associated spandrel to be replaced with new in finish to match existing.
9. Permanent edge protection in the form of a free-standing guard rail to the roof area.

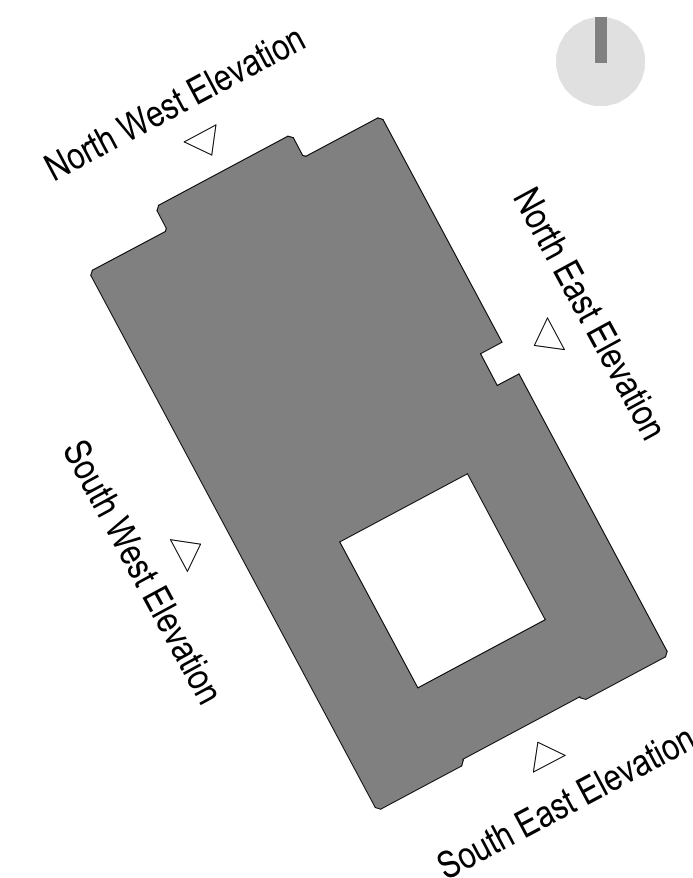

P4	Ramp design updated to include precast wall panels	14.08.2024	SA	TF
P3	Handrail to the proposed entrance map to match existing handrail style on Bridgeford Street. New Ramp and Stairs to be in concrete aggregate to match existing facade	07.06.2024	SA	TF
P2	Issued for planning. Updated roof plant and edge protection	17.05.2024	SA	TF
P1	Issued for approval	13.09.2023	PMB / SA	TF
PLANNING				
Revision	Description	Date	Drawn	Checked

Halliday Meecham Architects Limited

111 Piccadilly Manchester M1 2HY
+44 (0)161 661 5566

4 Devonshire Street London W1W 5DT
+44 (0)203 440 5175

hma@hallidaymeecham.com
www.hallidaymeecham.com



Client:	University of Manchester			
Project:	Humanities LTM			
Phase/ Location:	Humanities Building, University of Manchester			
Drawing:	Proposed Elevations			
Scale @ A1	Scale @ A3	Date:	Drawn:	Checked:
1:150	1:300	09/13/23	SA	TF
Drawing Ref.		Job No.	Drawing No.	Revision
5607-HMA-HB-XX-DR-A-20109		5607	20109	P4