



General Notes
The Architect shall have no responsibility for any use made of this document other than for that which it was prepared and issued.
All dimensions should be checked on site. Do not scale from this drawing.
To be read in conjunction with all other Consultant's drawings.
The Architect to be immediately notified of any discrepancies.
Copyright on this drawing retained by the Architect.

LEGEND


Site Boundary

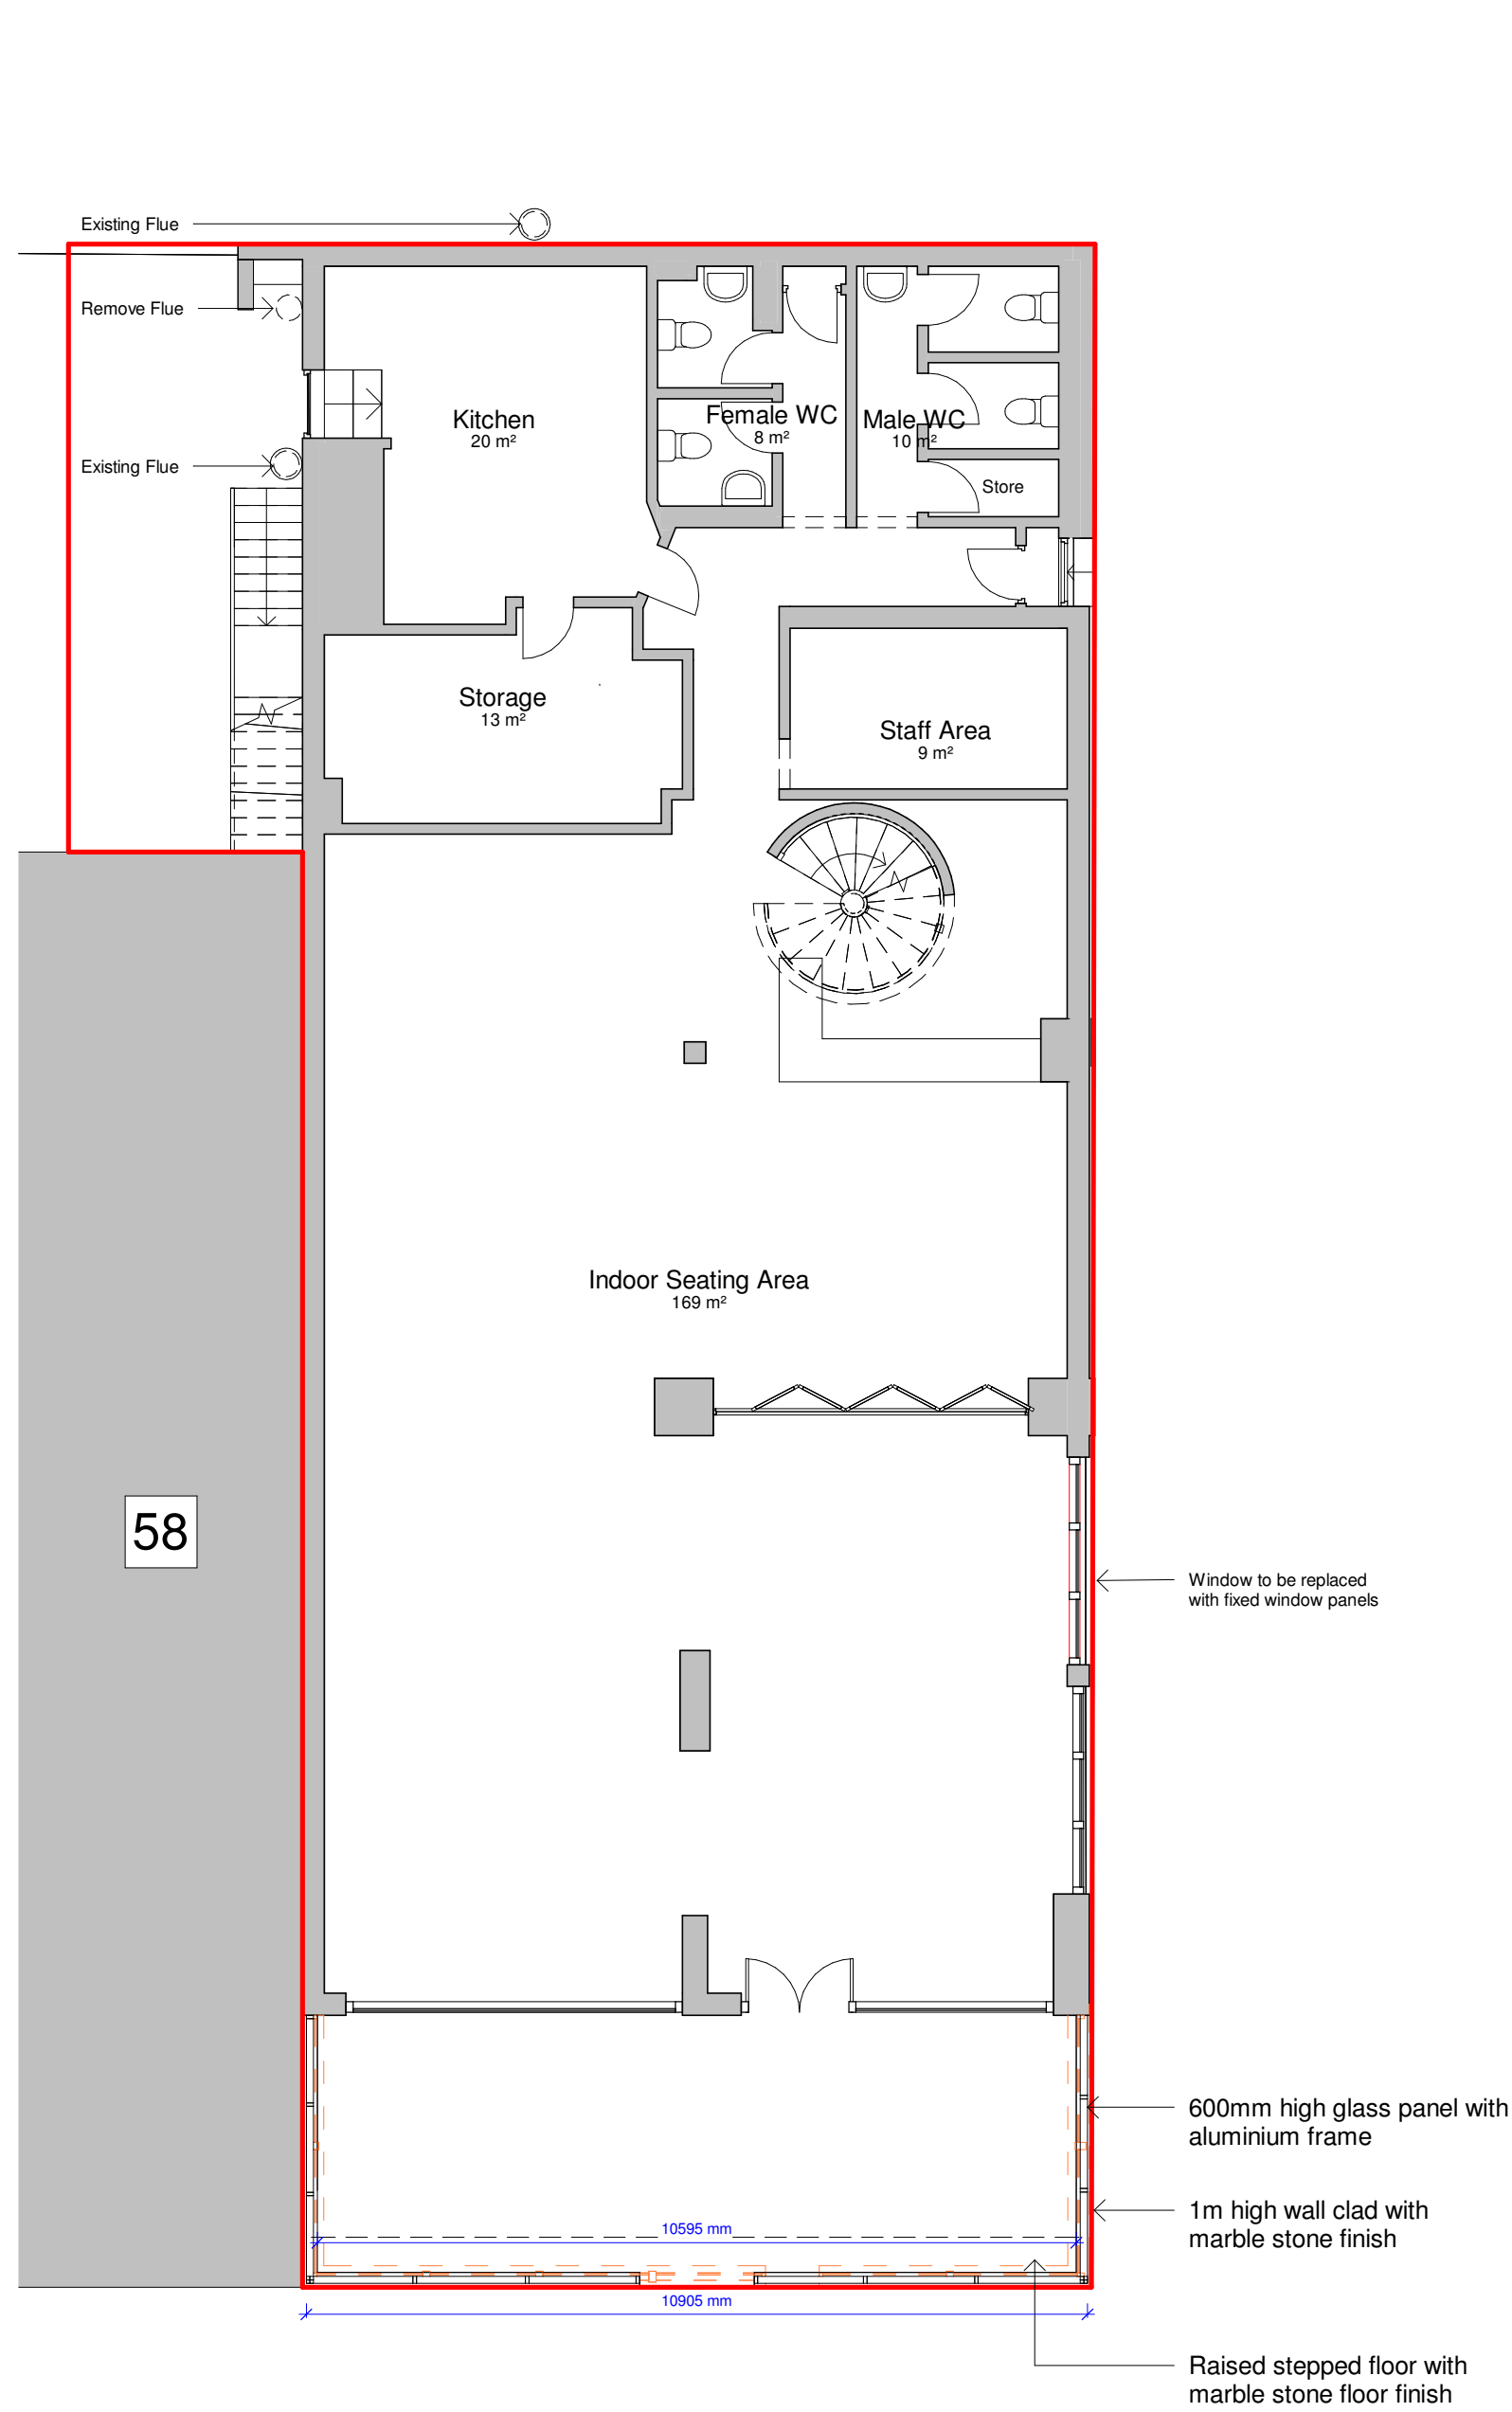


1 Proposed Ground Floor Plan
1 : 100

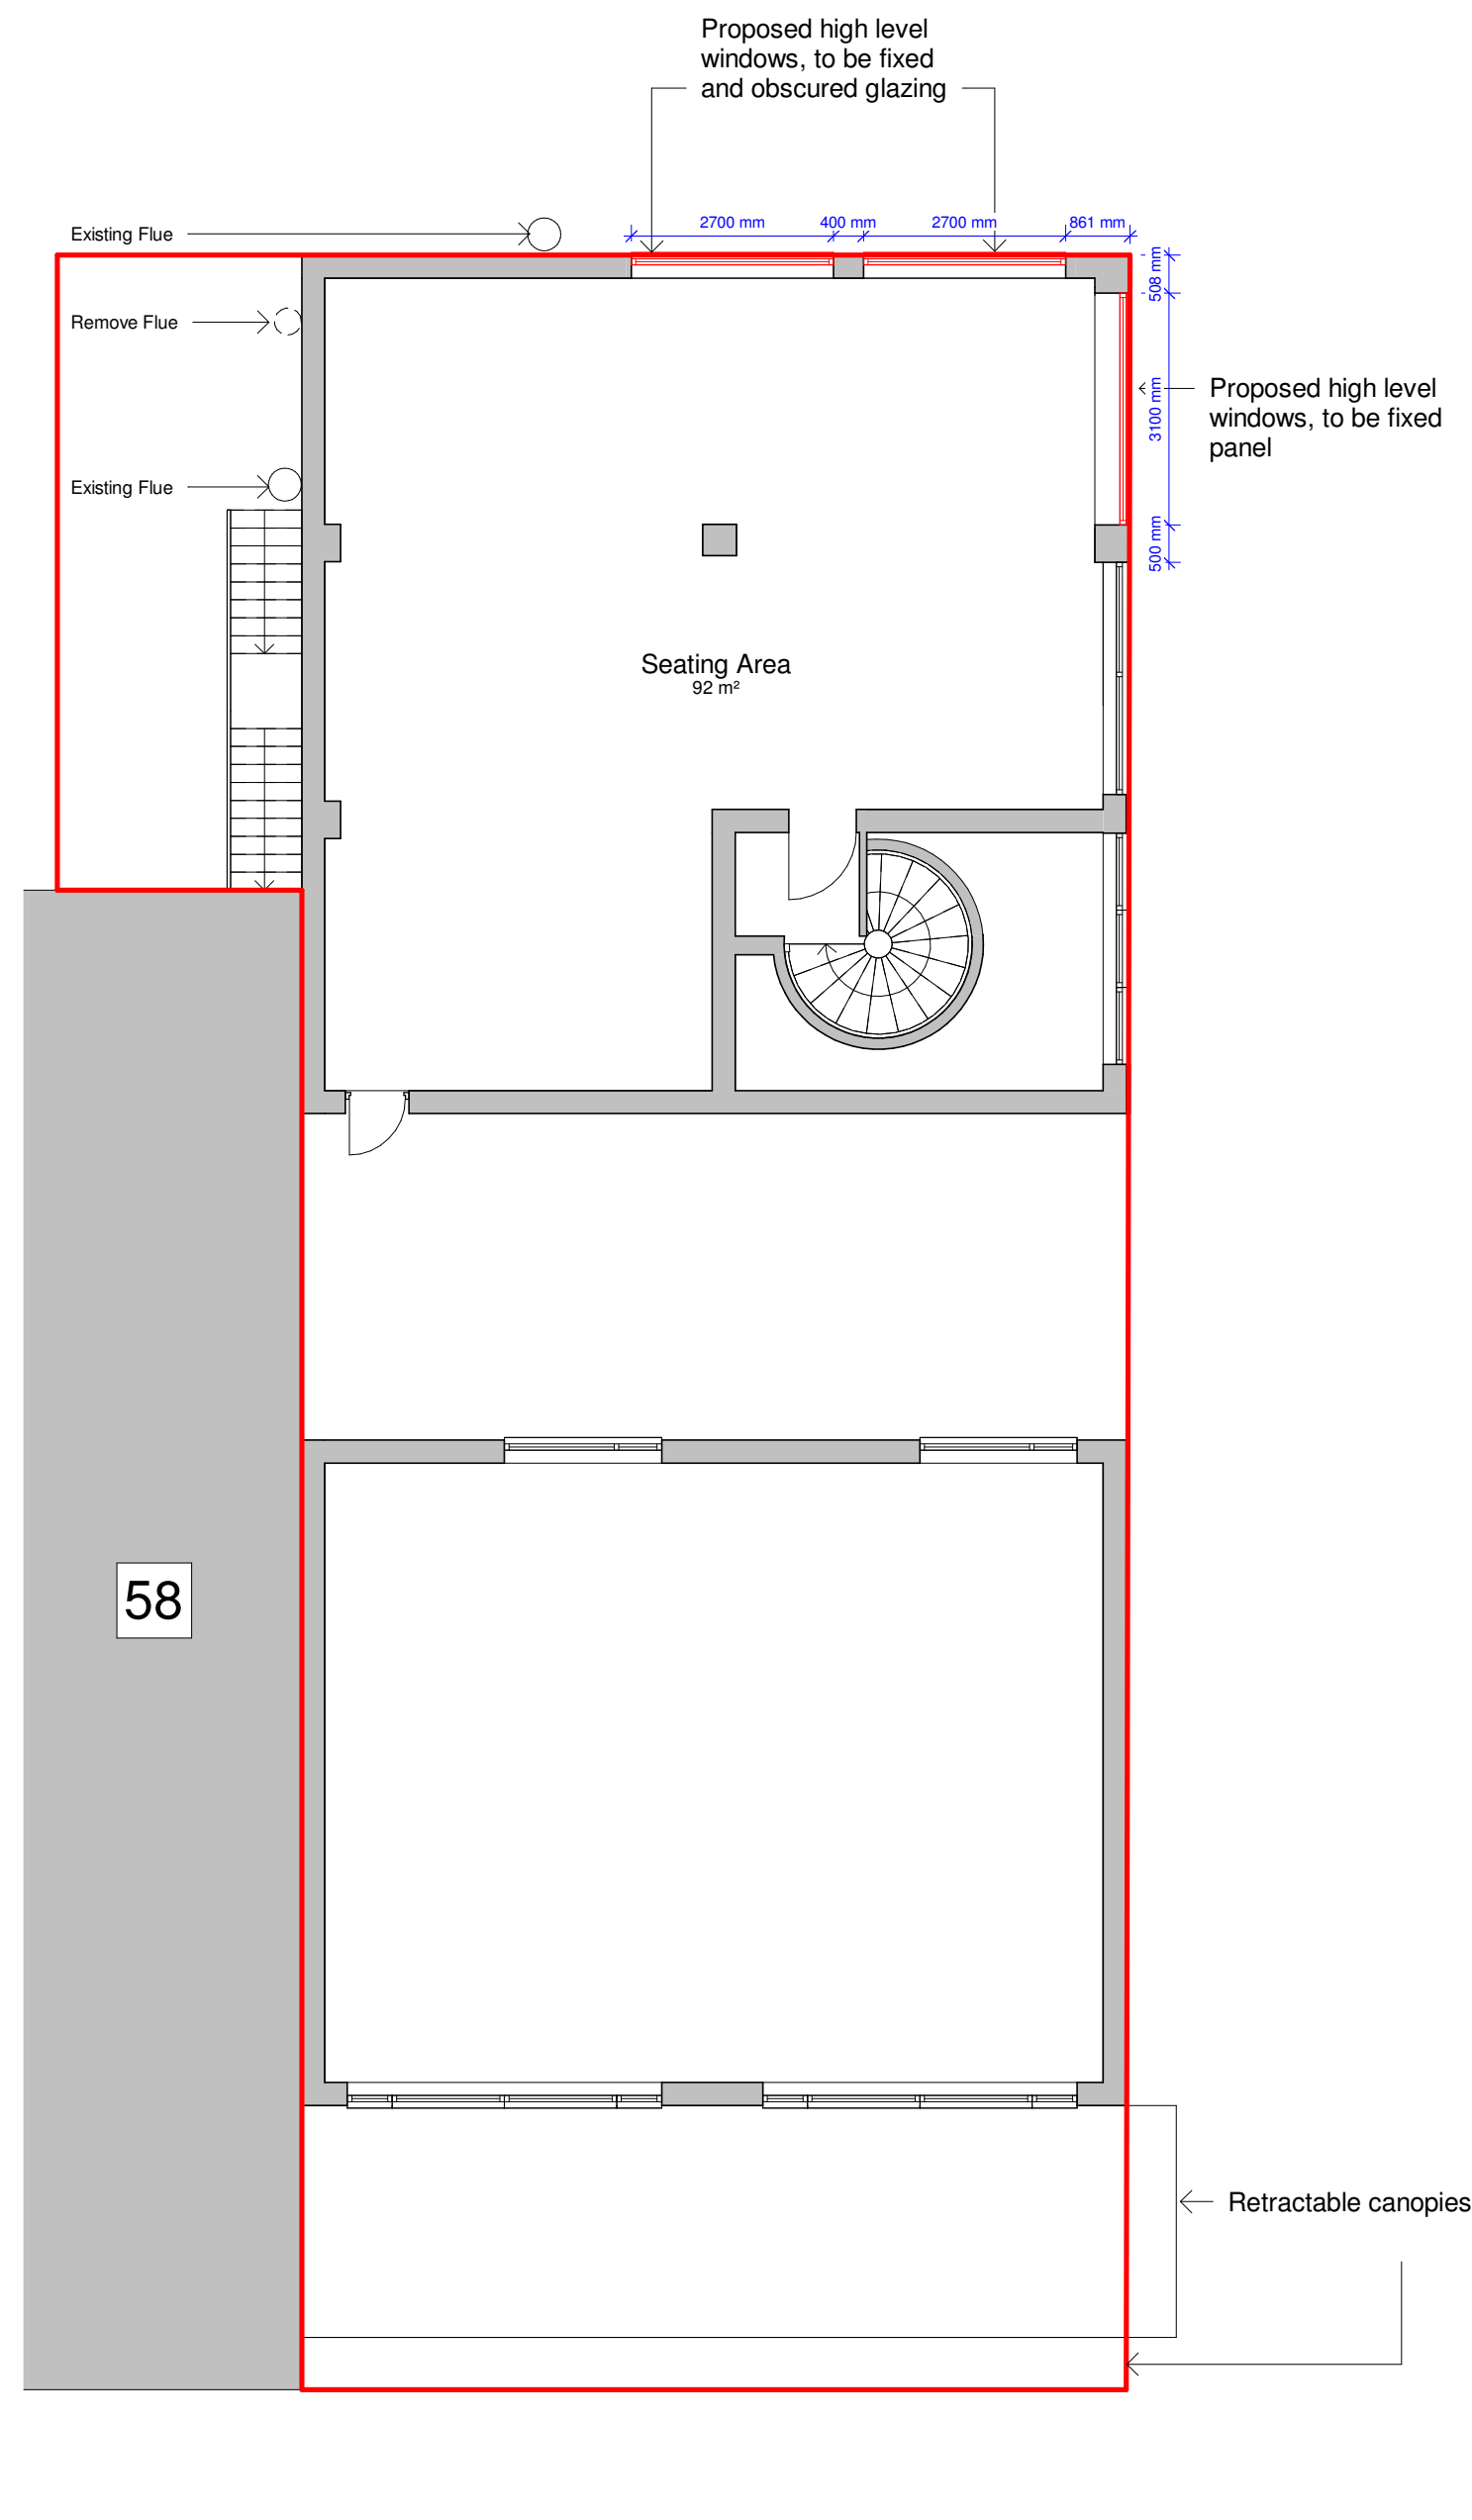


2 Proposed First Floor Plan
1 : 100

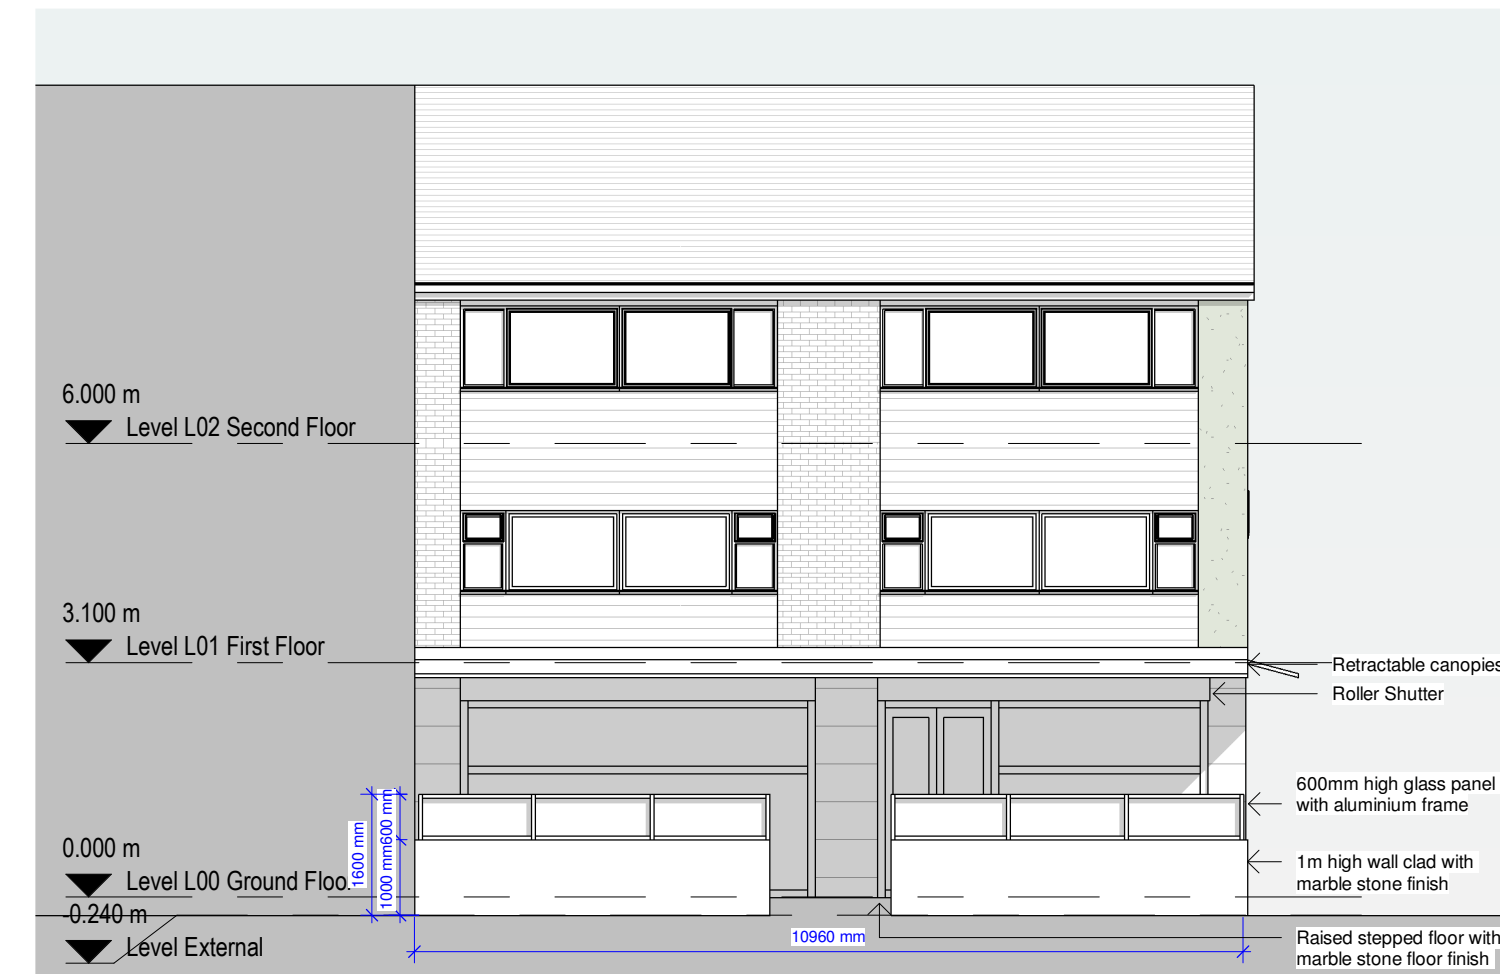

3 Proposed East Elevation
1 : 100

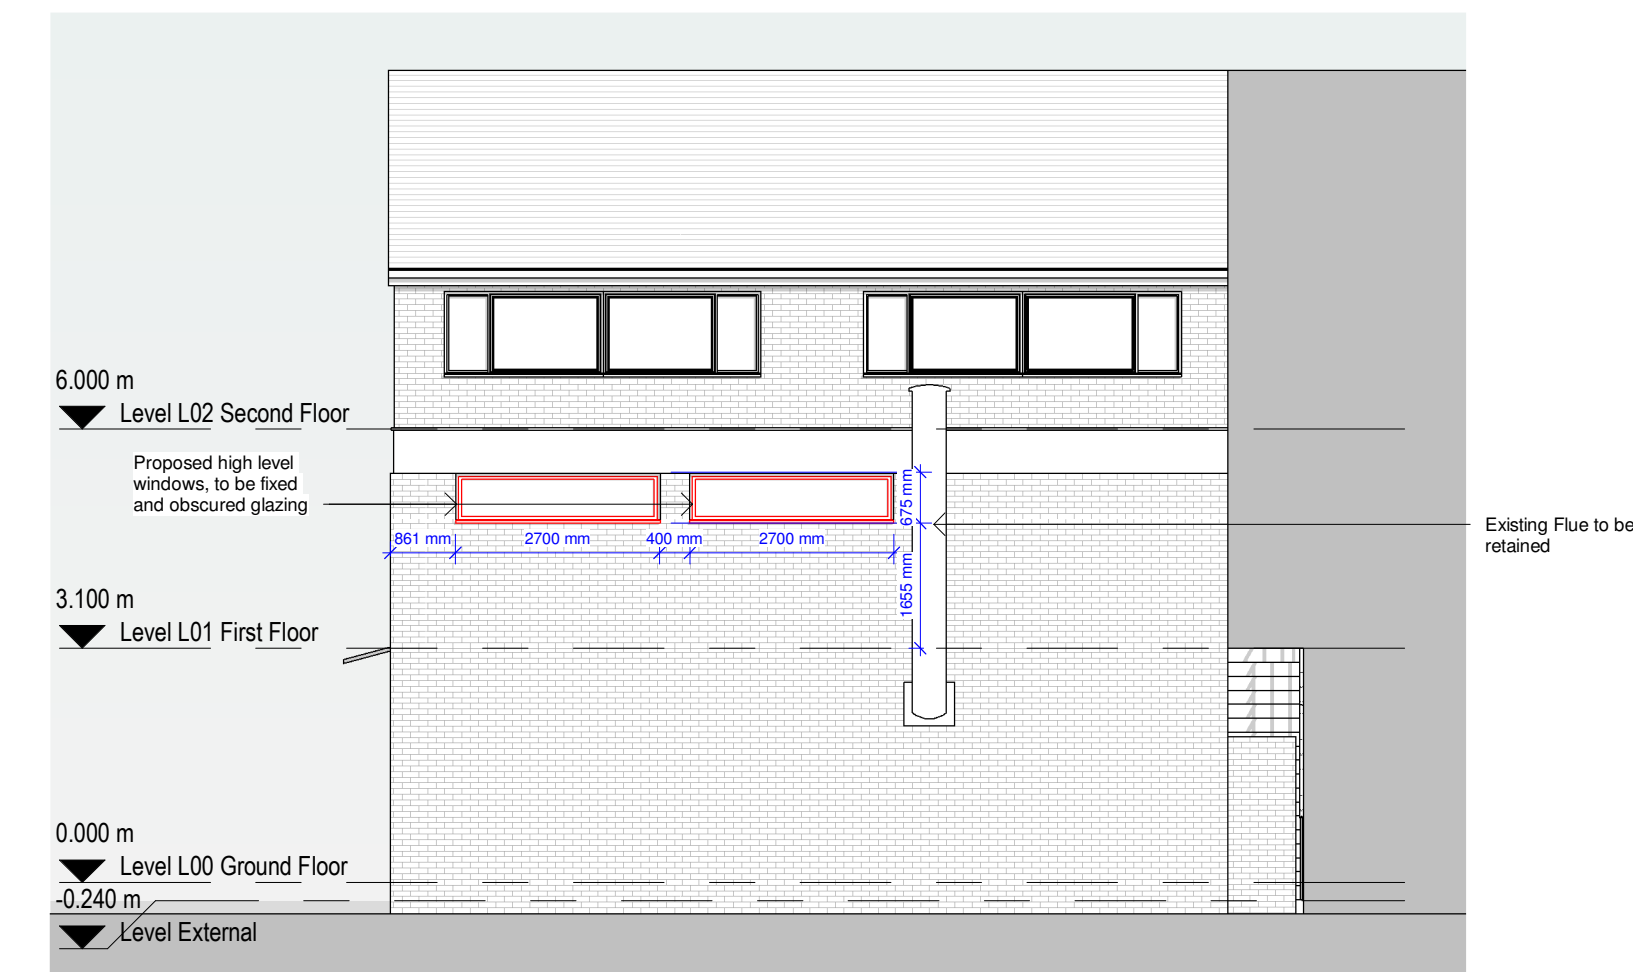

4 Proposed West Elevation
1 : 100

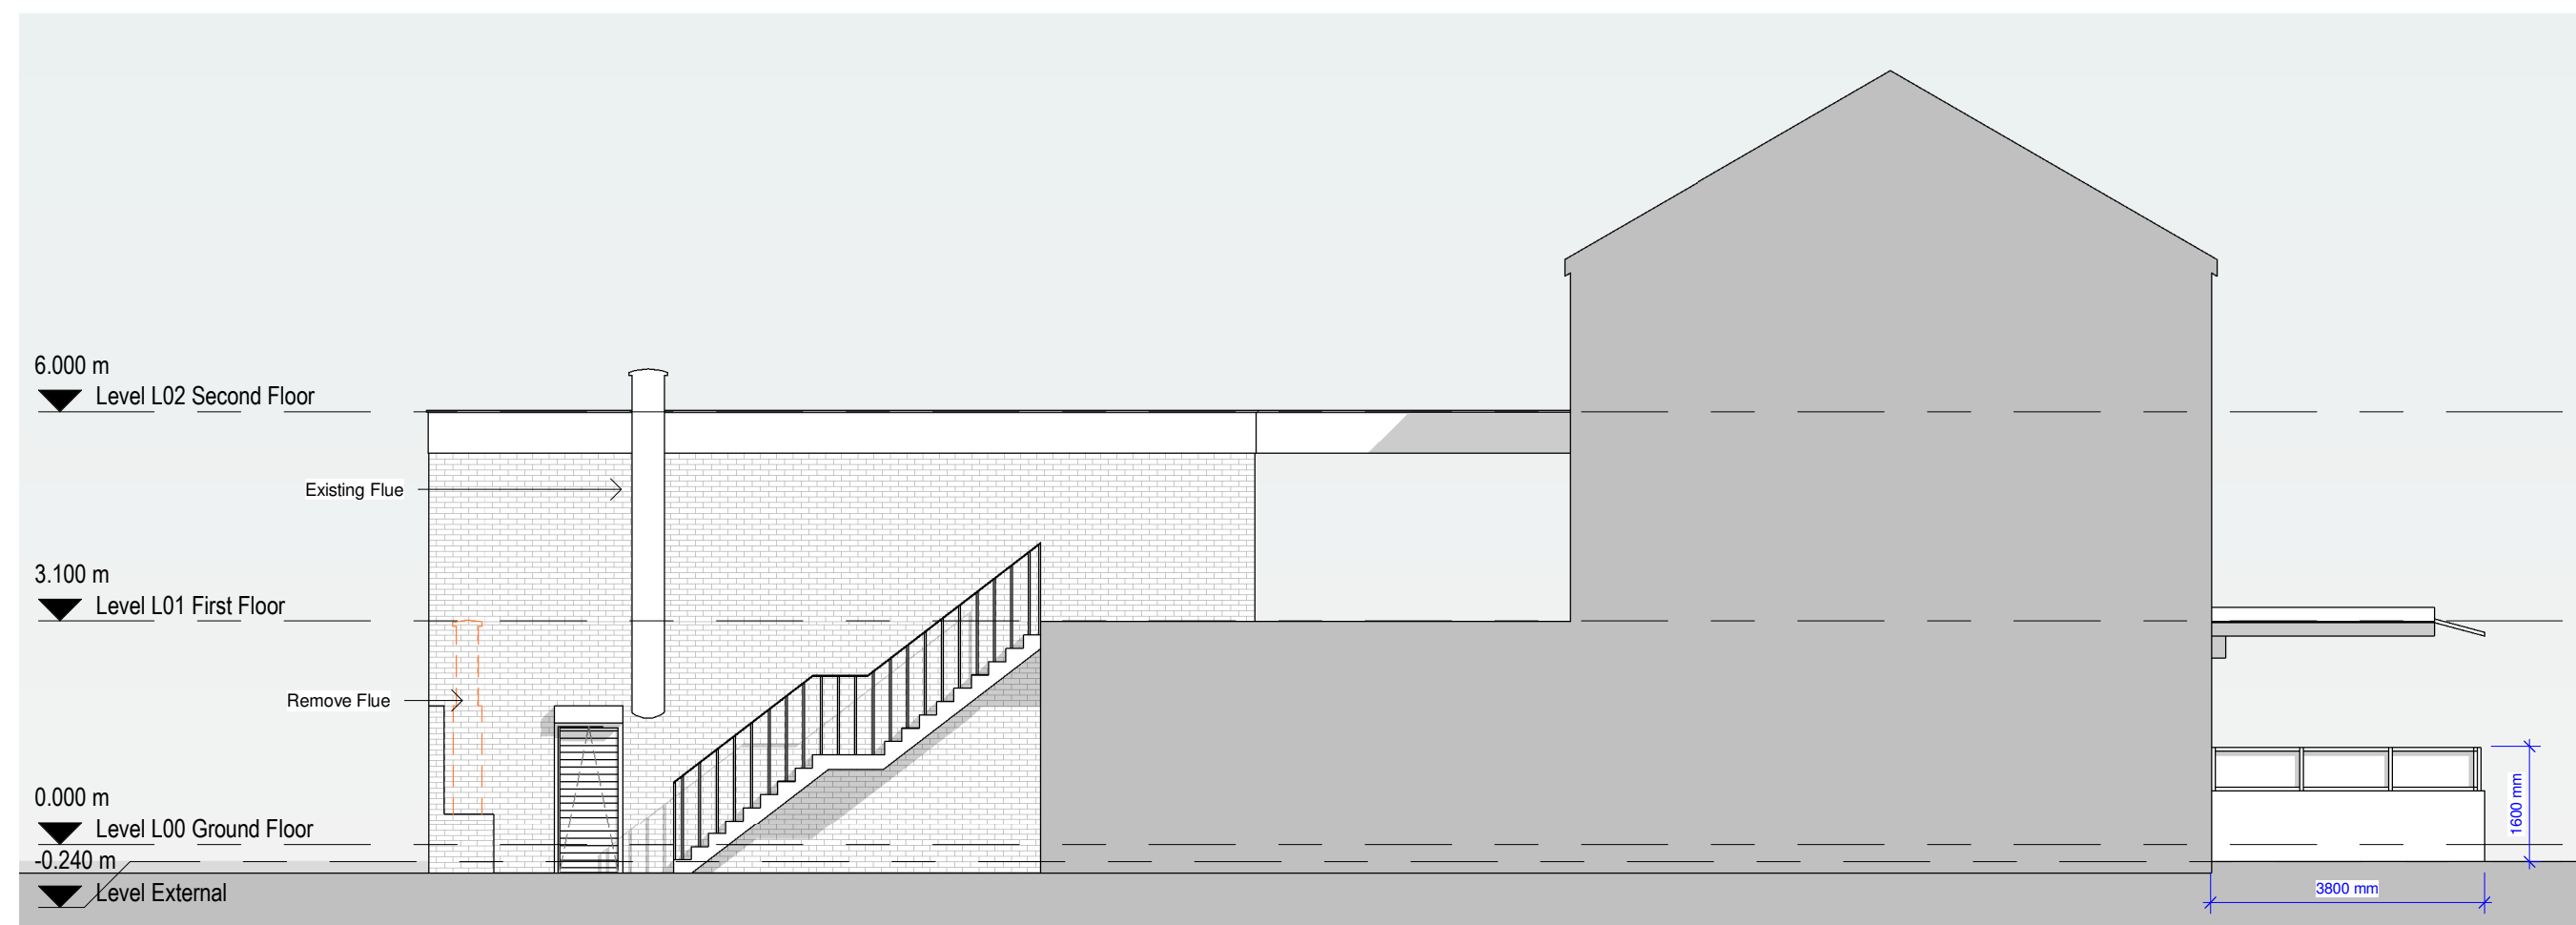

5 Proposed South Elevation
1 : 100



6 Proposed North Elevation
1 : 100

P7	22/07/24	AK	SH	Amended Front Forecourt	
P6	16/12/23	SH	SH	Amended Barrier Height	
P5	05/12/23	AK	SH	Amended Window	
P4	01/12/23	AK	SH	Amended Proposal	
P3	02/10/23	SA	SH	Amended Proposal	
P2	27/09/23	SA	SH	Added Flue on Plans	
P1	07/09/23	AK	SH	Initial Issue	
No.	Date	Dwn	Chk	App	Revision or reason for issue

Client
360 Lounge

create **it** studios
leave an impression
Create It Studios (NW) Ltd
Universal Square
Devonshire Street North
Manchester
M12 5JH
info@createitstudios.co.uk

Project Title
360 Lounge, 54-56 Wilmslow Rd,
Manchester M14 5AL

Scale / North Point
1 : 100

Drawing Title
Proposed Floor Plans and Elevations

Drawing Number	A1514(03)AP002	Revision	P7
Drawing Status	Preliminary		

