
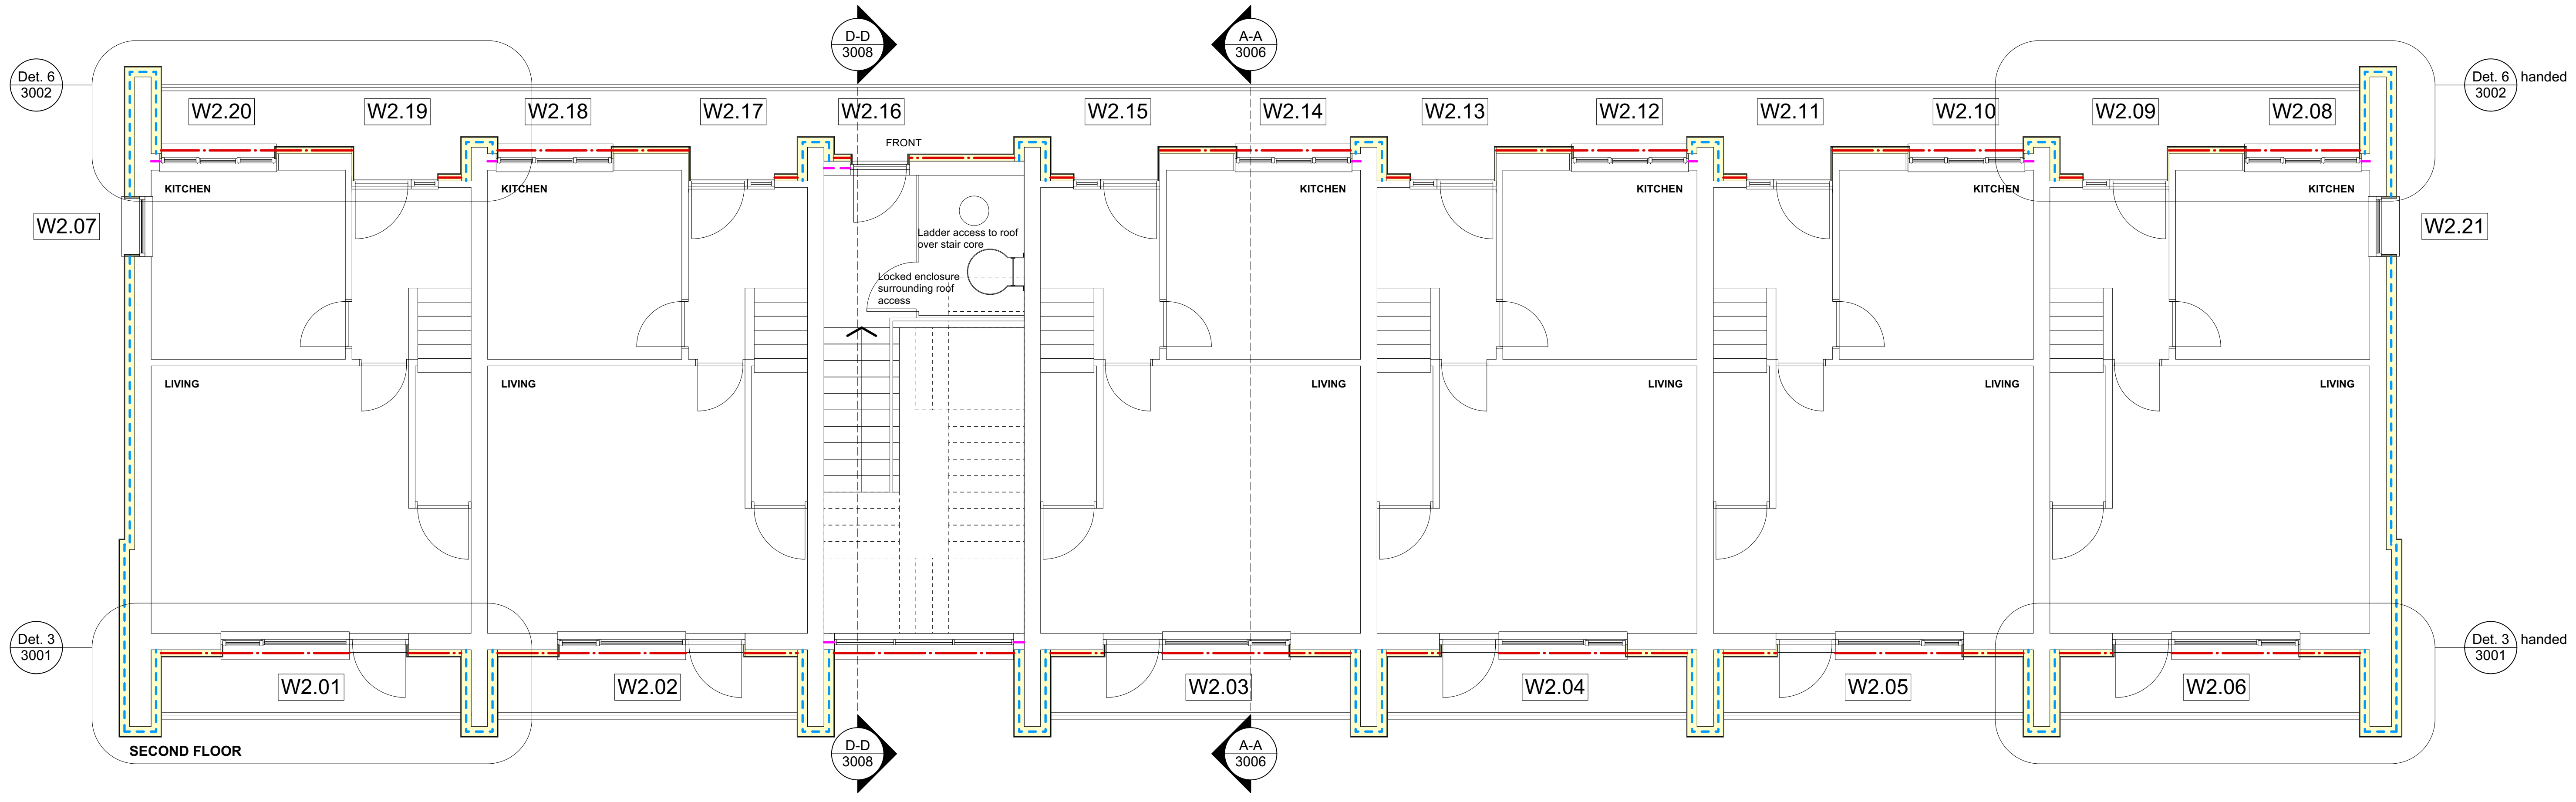


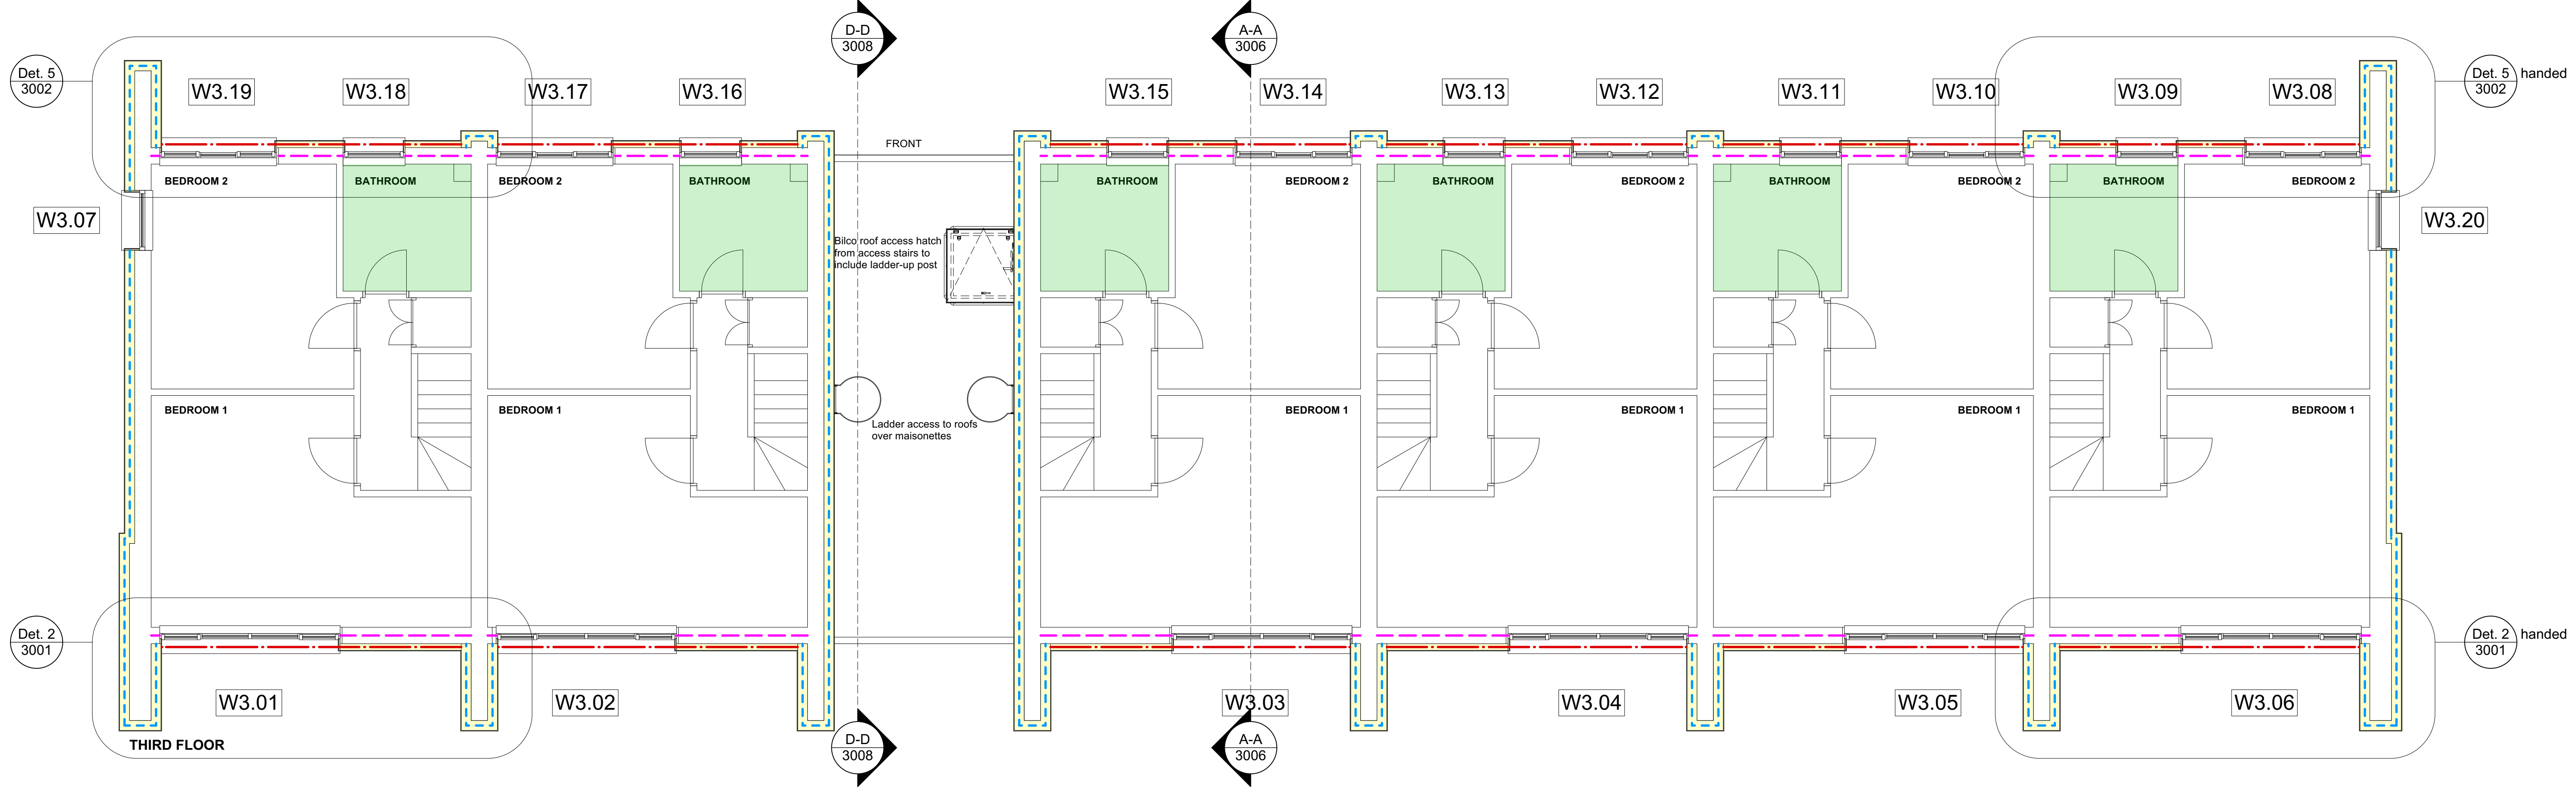

North

0

0.5

1.0

1.5

2.0

2.5

5.0m

The copyright of this drawing is vested with Corstorphine & Wright Ltd and must not be copied or reproduced without the consent of the company.

T-01

KITCHENS/BATHROOMS TO BE REFURBISHED NOTED

03.06.24

PR

KE

Rev.

Description

Date

Drawn

Chk.

New silicone render/adhered brick slip finish (refer to elevations for exact locations) over new 150mm mineral fibre slab insulation, fixed to existing masonry backing wall. As Wetherby Building Systems specification ref. PS_21-01642MR - (150mm Stone Wool & 14mm Brick Slips - Masonry) and PS_21-01642MR - (150mm Stone Wool & HECK Silicone K 1.5mm - Masonry) both dated May 2024, or equivalent alternative subject to written agreement

Kitchen/bathroom to be refurbished

New silicone render/adhered brick slip finish (refer to elevations for exact locations) over new 100mm mineral fibre slab insulation, fixed to existing masonry backing wall (vertical hanging tile and support removed as necessary). As Wetherby Building Systems specification ref. PS_21-01642MR - (100mm Stone Wool & 14mm Brick Slips - Masonry) and PS_21-01642MR - (100mm Stone Wool & HECK Silicone K 1.5mm - Masonry) both dated May 2024, or equivalent alternative subject to written agreement

New silicone render finish (refer to elevations for exact locations) over new 100mm mineral fibre slab insulation, fixed to new SFS, comprising 200mm galvanised steel framing system with 200mm mineral fibre quilt to cavity, faced internally with 1 layer wallboard and externally with weather resistant sheathing board and breather membrane. As Wetherby Building Systems specification ref. PS_21-01642MR - (100mm Stone Wool & 14mm Brick Slips - SFS) and PS_21-01642MR - (100mm Stone Wool & HECK Silicone K 1.5mm - SFS) both dated May 2024 or equivalent alternative subject to written agreement

Client

NORTHWARDS HOUSING

Project

RIVERDALE MAISONNETTES FABRIC FIRST REFURBISHMENT

Drawing Title

PROPOSED SECOND AND THIRD FLOOR PLANS - WEST BLOCK

Drawing Status

TENDER

Manchester Studio

Tribeca House, 21-27 Dale Street, Manchester M1 1EY

0161 272 8100

corstorphine-wright.com

Drawing No.

23746-2015

Revision

T-01

Drawn

Checked

Paper Size

Scale

Date

PR

KE

A1

1:50

11.03.24