


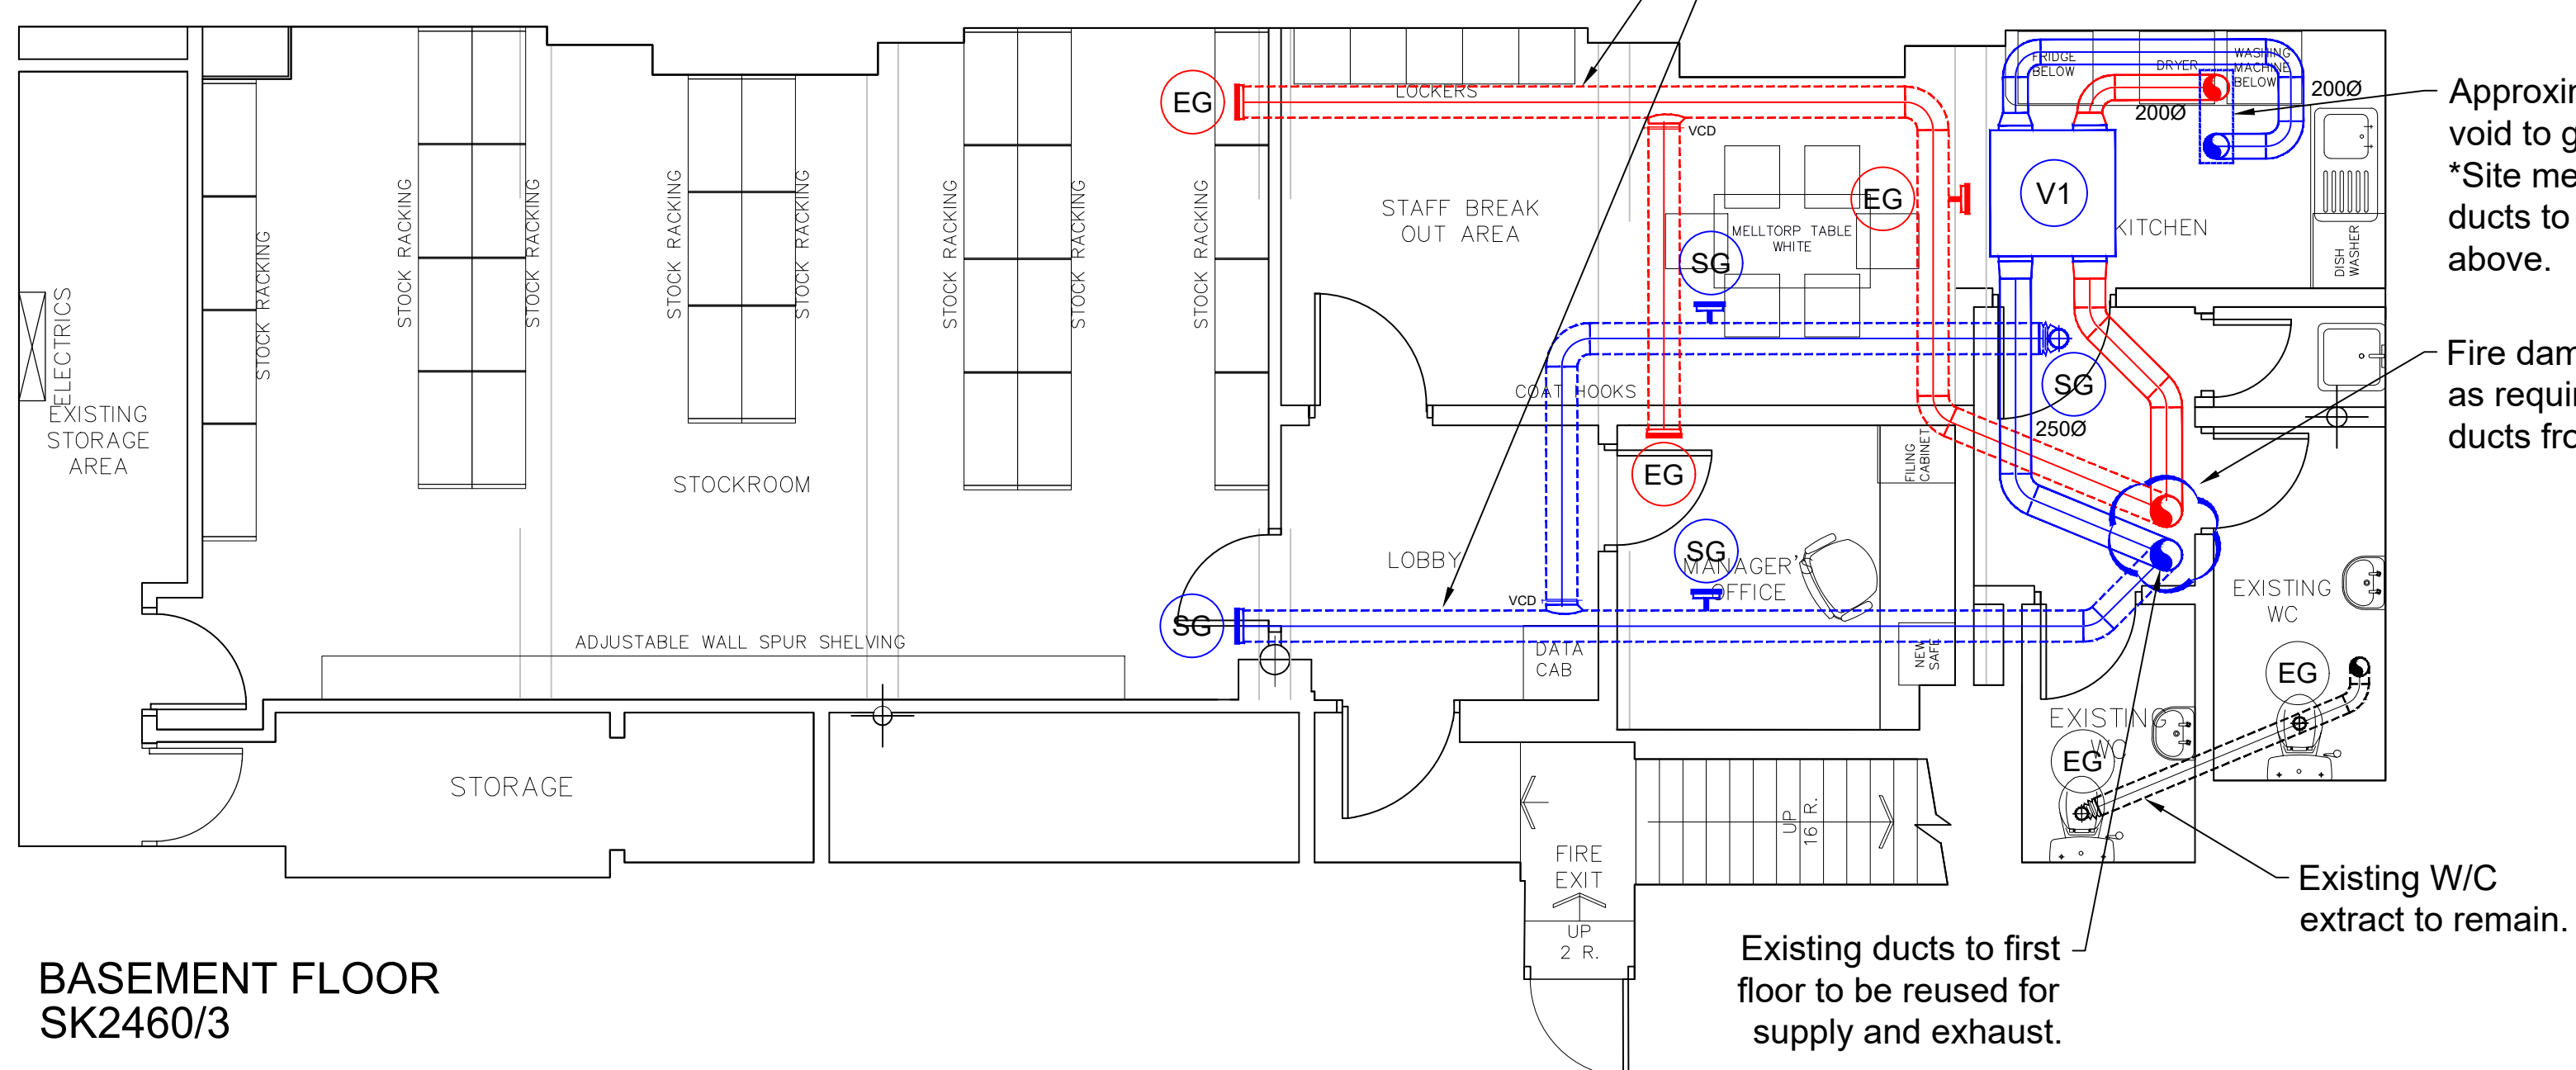


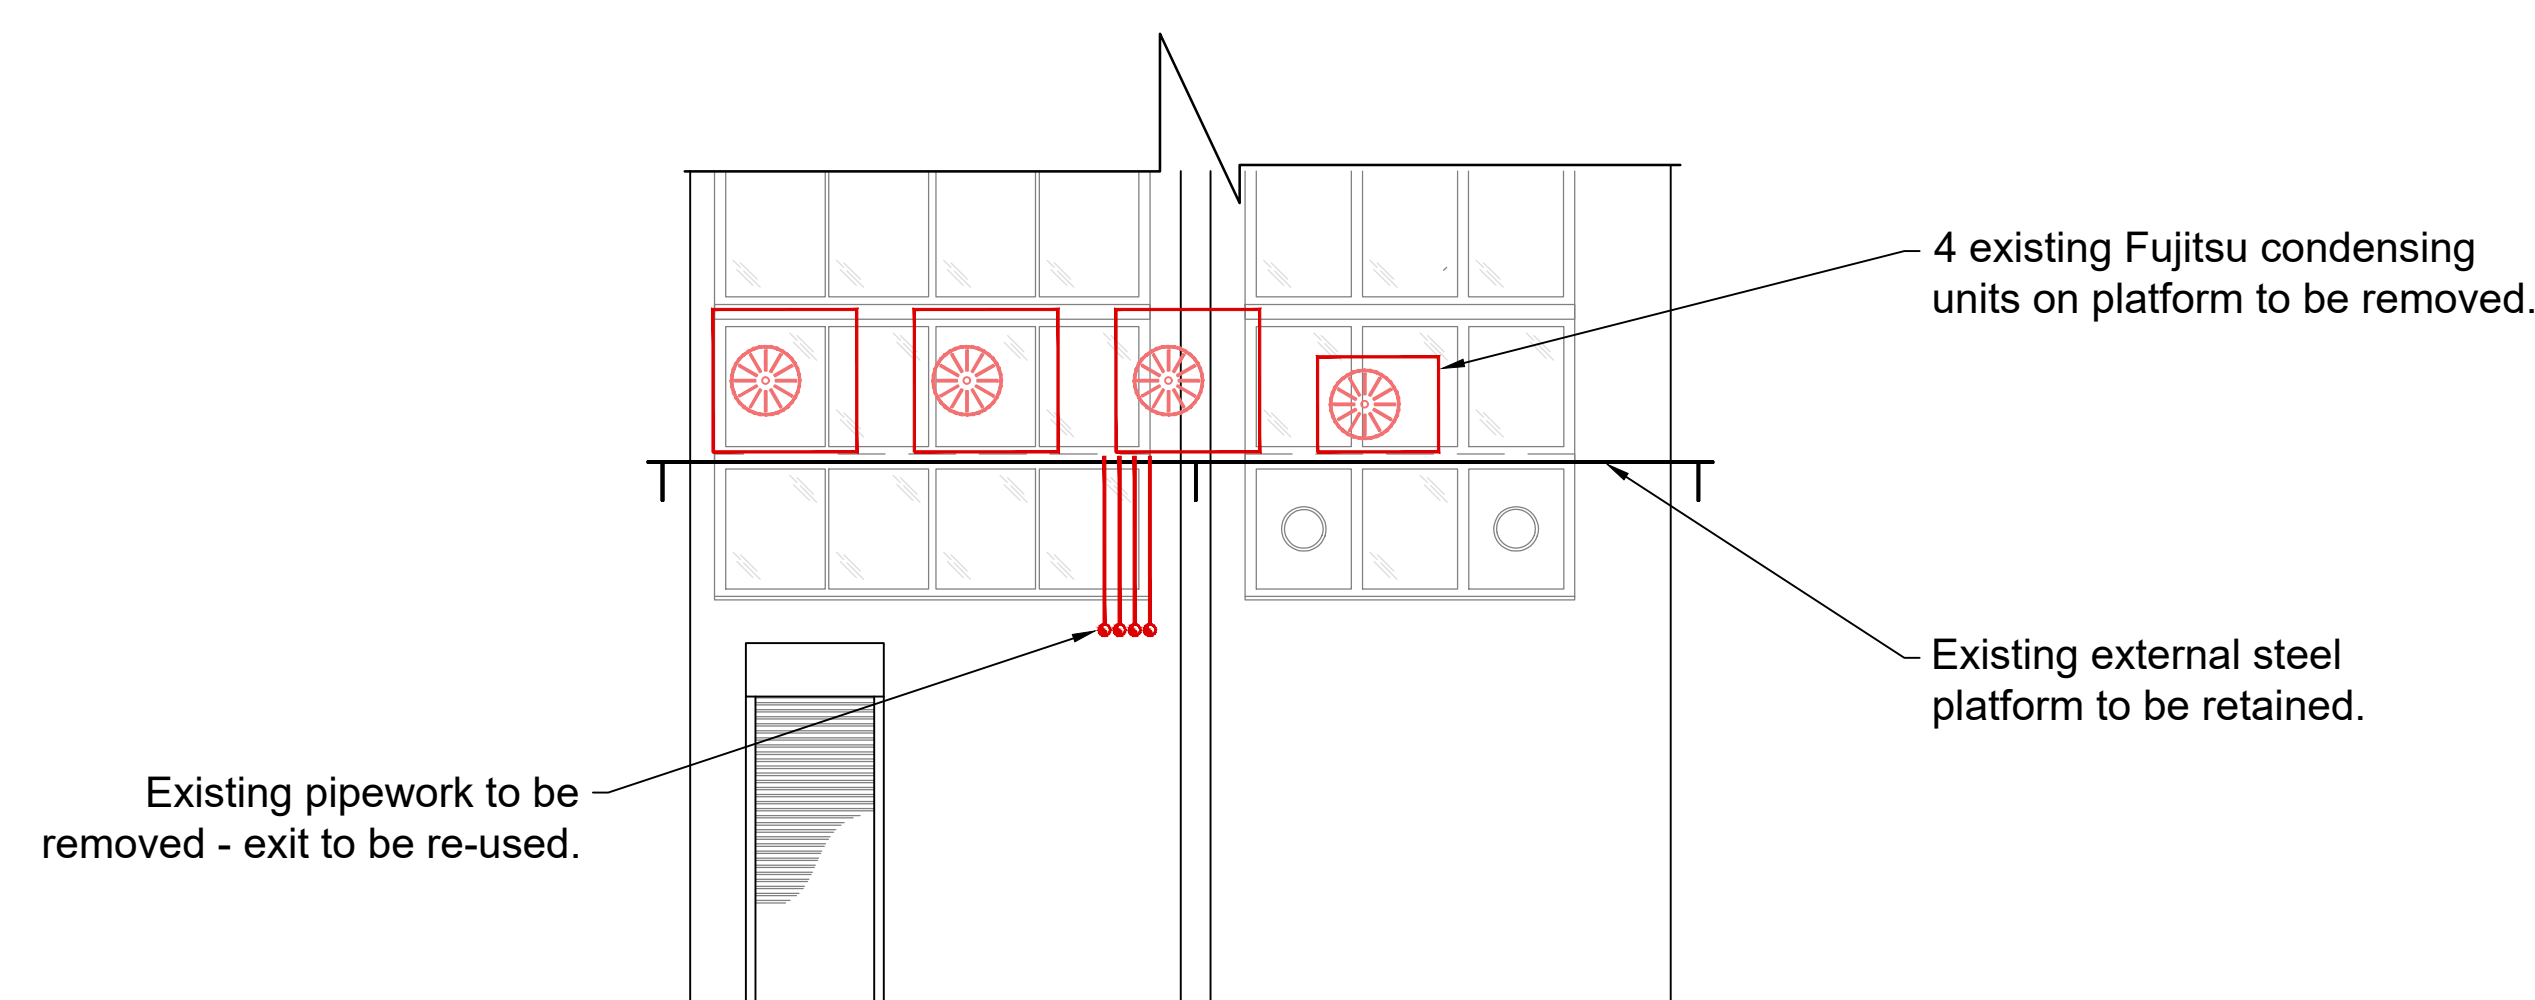


BASEMENT FLOOR
SK2460/3

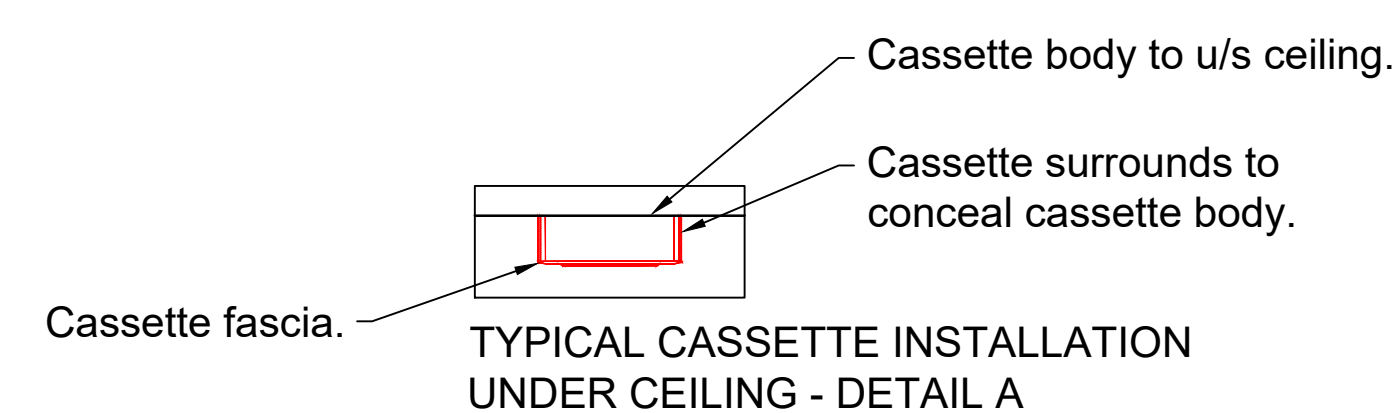


EXISTING REAR ELEVATION

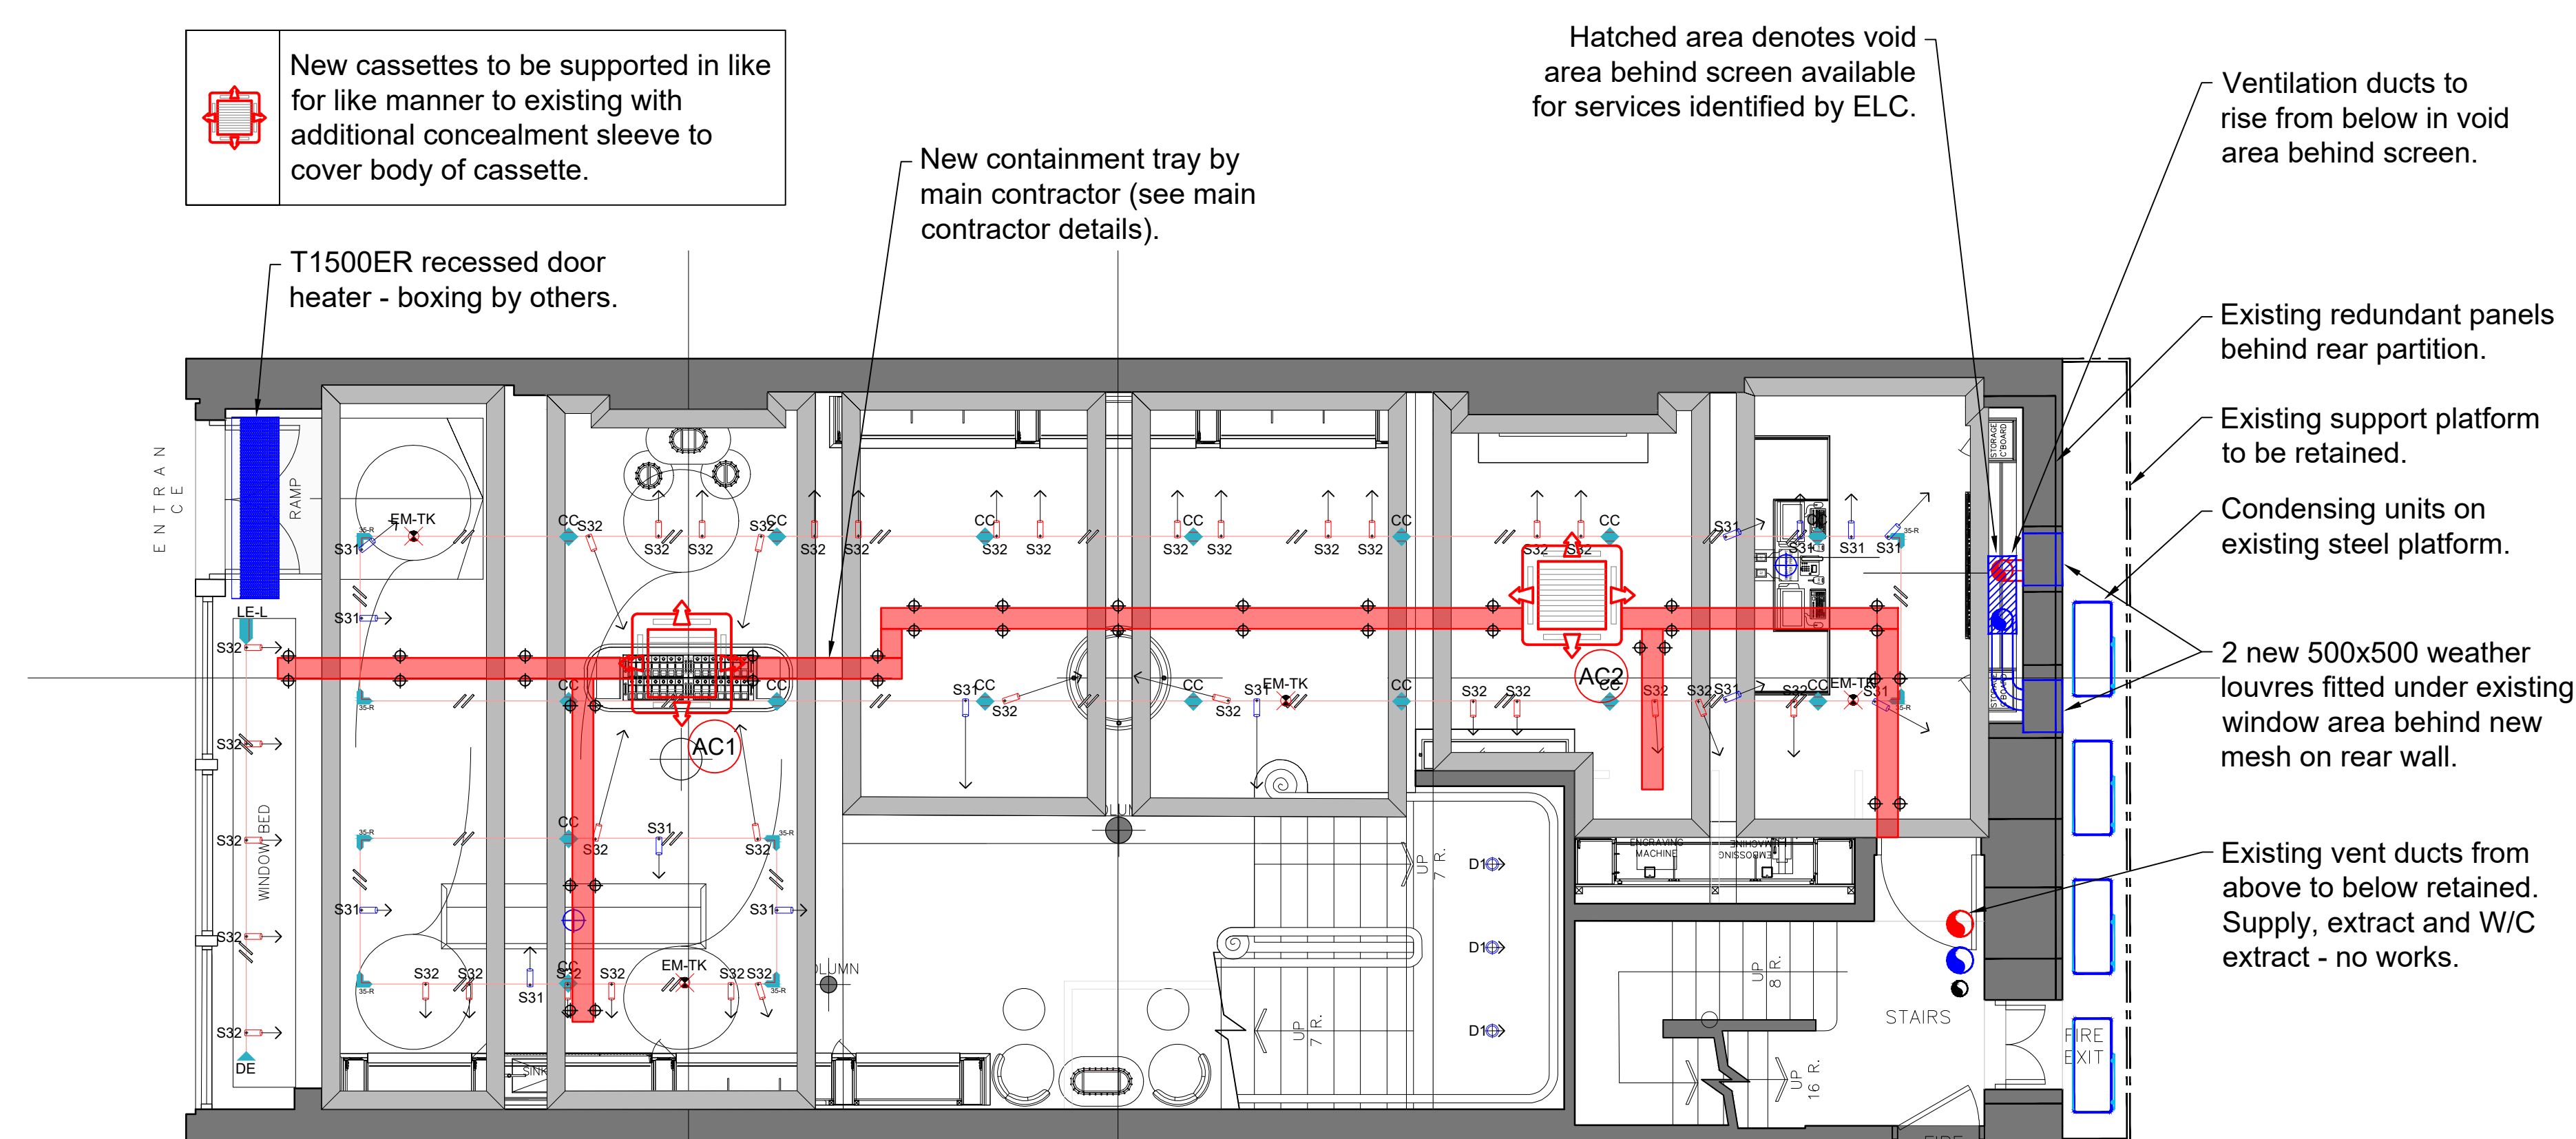

GROUND FLOOR
SK2460/1

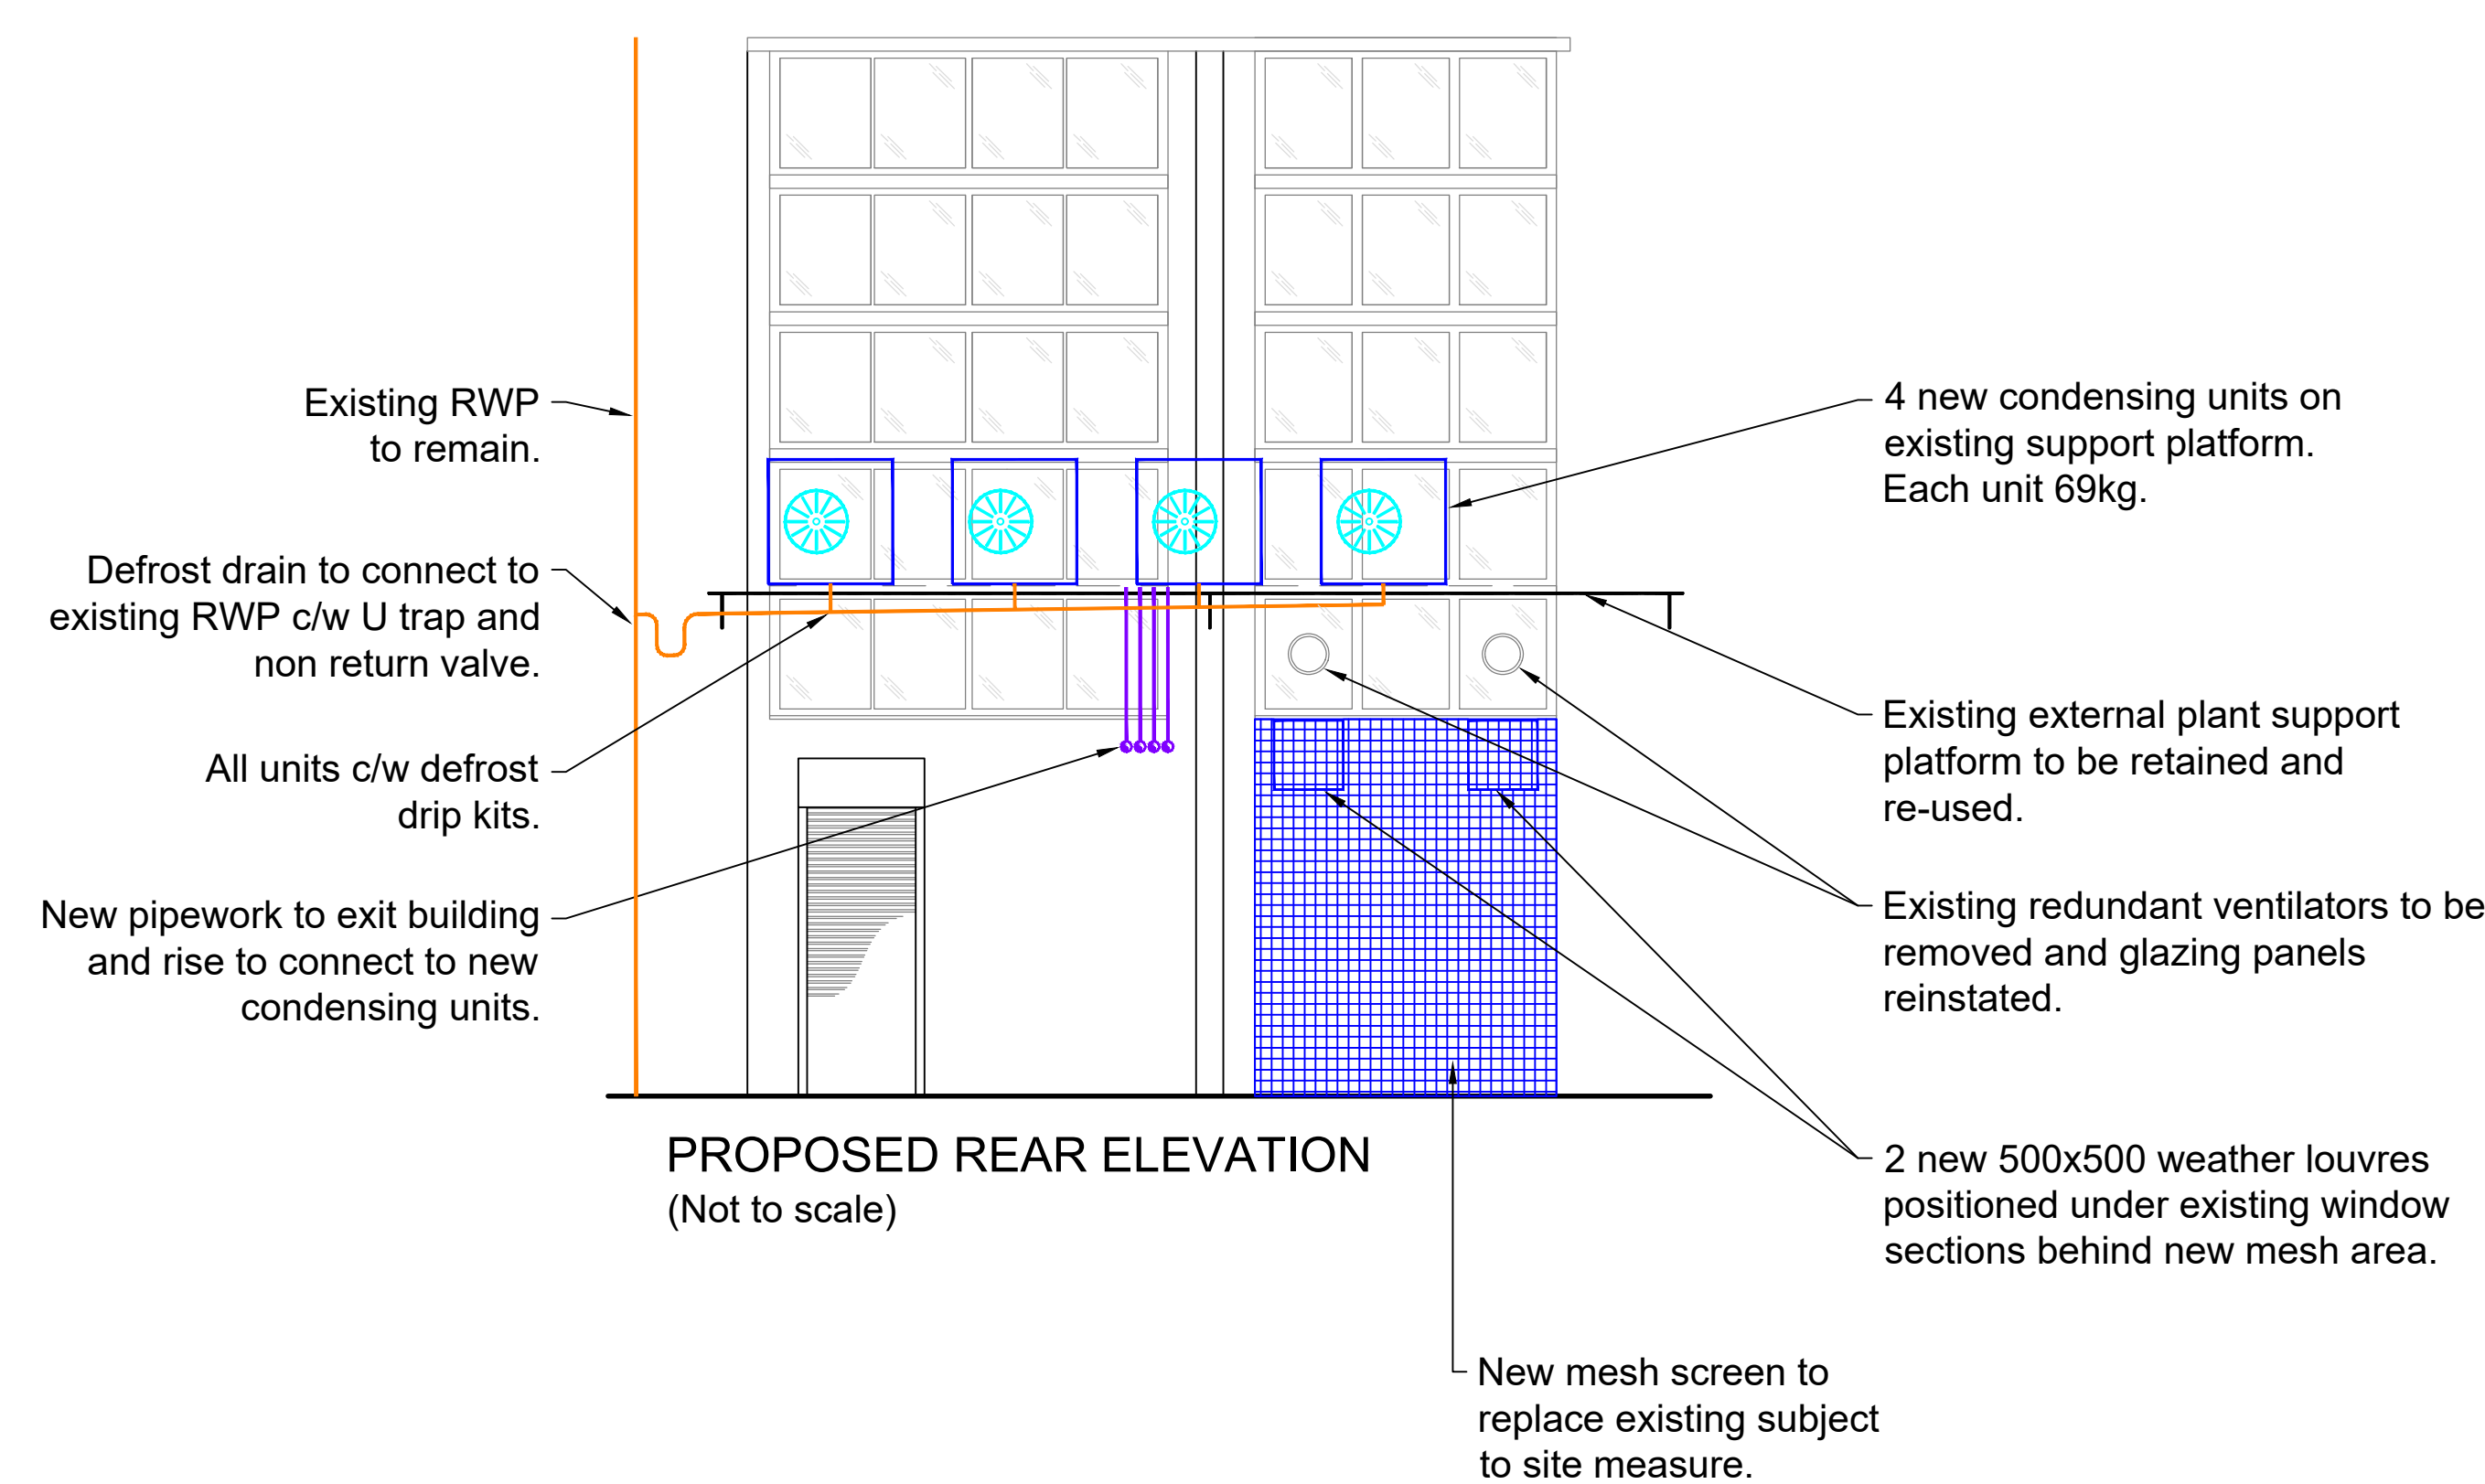

PROPOSED REAR ELEVATION
(Not to scale)

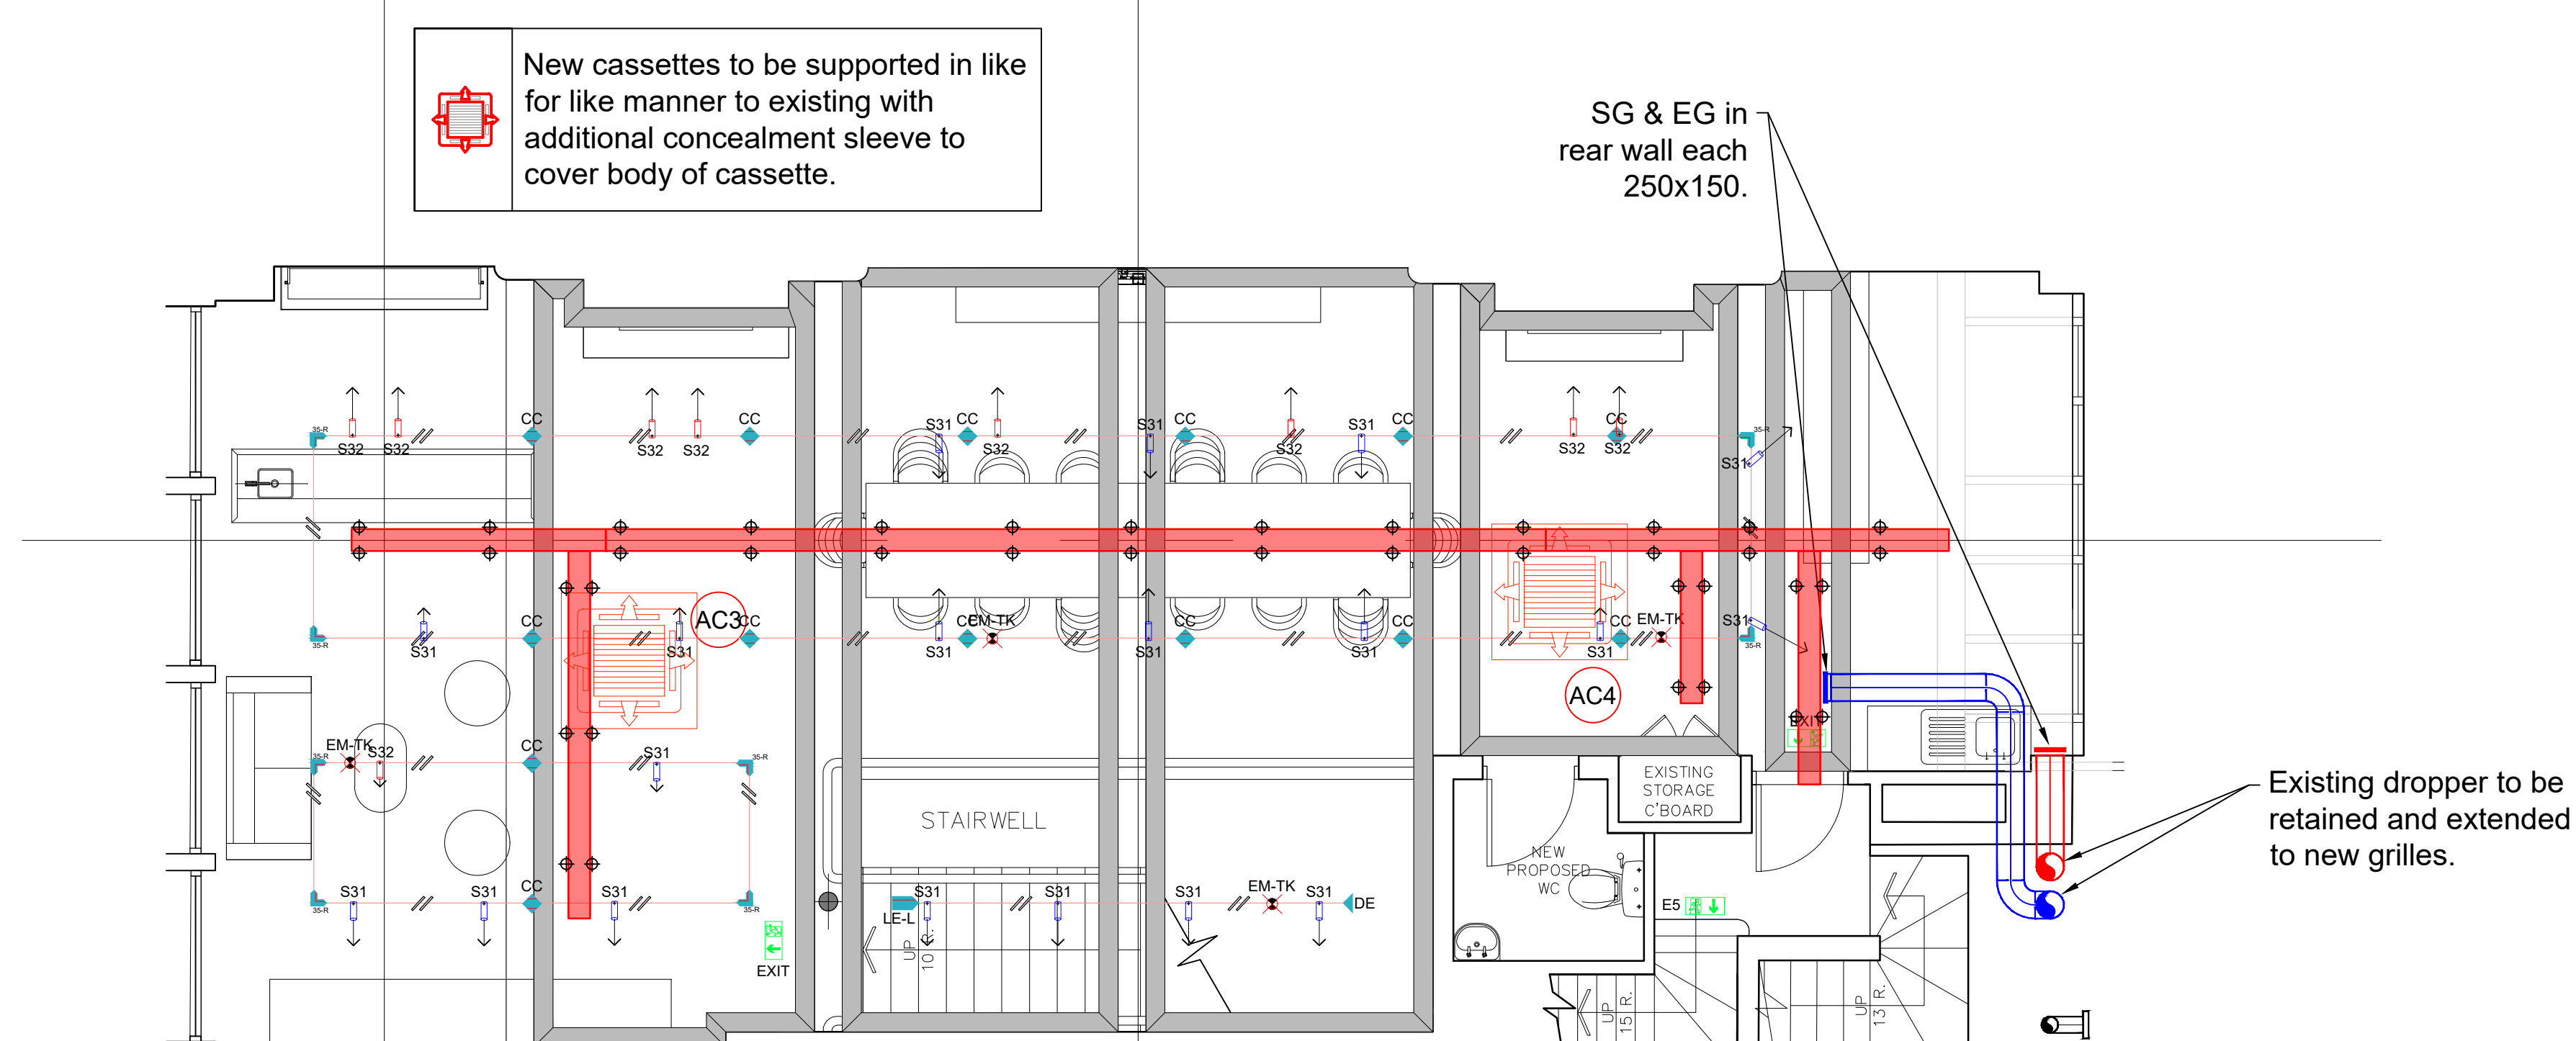

FIRST FLOOR
SK2460/2

REV	DATE	REVISION	CHANGED BY
L	06/06/24	Screen and sound amendments	AKH
K	06/06/24	Minor amendments	AKH
J	06/06/24	Option A replacement strategy	AKH
I	06/06/24	Modified to include bioclimatic	AKH
H	10/07/24	Ventilation system amended and relation updated	AKH
G	31/08/24	Proposed section through building amended	AKH
F	30/05/24	Section through building added	AKH
E	29/06/24	First four ductwork amended	AKH
D	29/06/24	Modifications to duct notes and relation added	AKH
C	05/06/24	External elevation modified	AKH
B	29/01/24	New existing and proposed elevations added	AKH
A	29/01/24	Ducted AC option removed	AKH

REVISIONS



BRANCH
JO MALONE
KING STREET
MANCHESTER

PROJECT TITLE	PROPOSED HVAC LAYOUT
---------------	----------------------

DRAWING TITLE
WORKING

DRAWING NUMBER	2460/1
----------------	--------

SCALE 1:50 @ A0	DATE 06/08/24
--------------------	------------------

INITIALS R.H	REVISION L
-----------------	---------------