


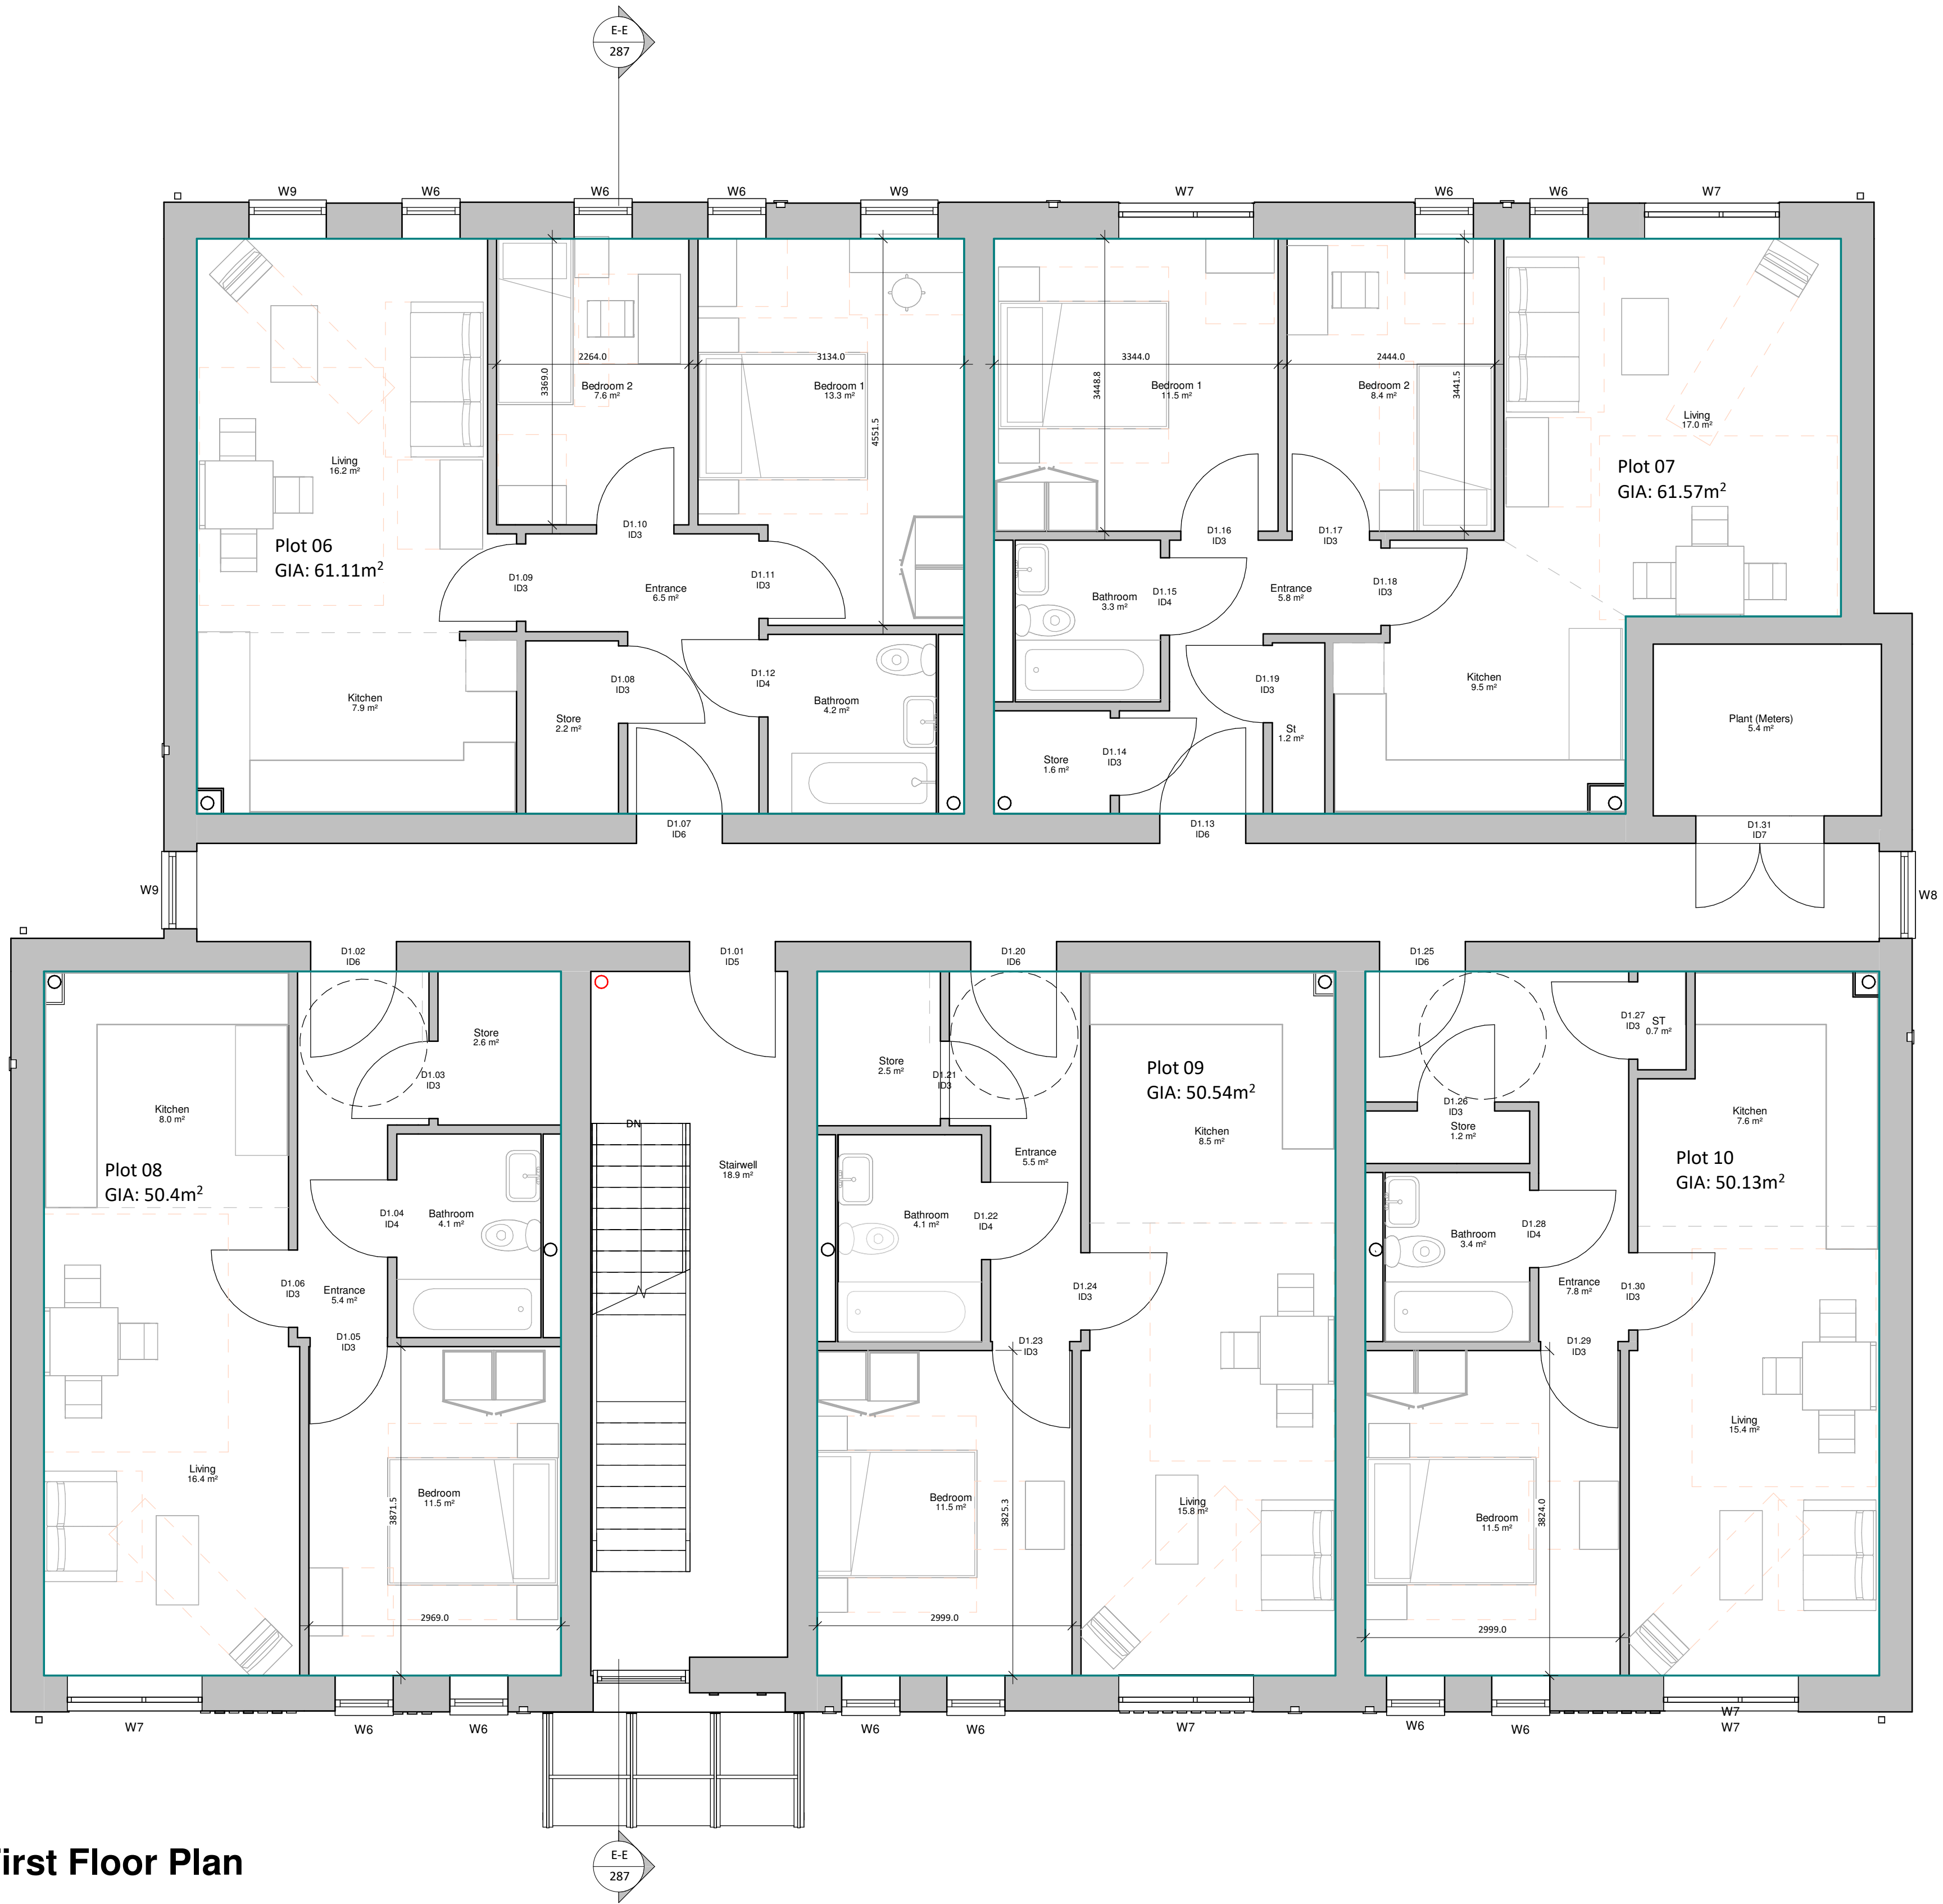

01 First Floor Plan
1 : 50

C	19.06.24	ED	Drawing revised to ensure all double bedrooms equal 11.5m2 min
B	19.06.24	ED	Drawing revised to ensure 1B2P flats equal 50m2 min
A	25.04.24	ED	Door and window references added.
Rev	Date	Int	Description



CLIENT:
WCHG

PROJECT:
Greenbrow Social Club

DESCRIPTION:
Flat Block First Floor Plan - GA

PURPOSE OF ISSUE:
Building Regulations

DRAWN BY:	CHECKED	DATE:	SCALE @ A1:
ED	MA	28.02.24	1 : 50

JOB NO:	STATUS CODE:	DRAWING NO:	REV
3953	S2	251	C

FILE IDENTIFIER:
GR-BTP-06-1F-DR-A-3953_251.C

Elizabeth House 486 Didsbury Road Heaton Mersey Stockport SK4 3BS
0161 443 1221 info@bernardtaylor.co.uk www.btparchitects.co.uk

0.5 0 0.5 1 1.5 2 2.5
SCALE
1:50