



NB	Do not scale off this drawing. All dimensions to be checked on site prior to manufacture and construction. This drawing is the property of JH. Architects and should not be reproduced without permission. All discrepancies to be brought to the attention of the architect immediately. This drawing to be read in conjunction with the specification / bill of quantities and related drawings.		
REVISION			
-	FIRST ISSUE	01.12.23	JG
A	TENDER ISSUE	12.02.24	JG
B	UPDATED TO SUITE STAGE 4 COORDINATION	23.01.24	JG
C	SECTION 73 ISSUE	19.04.24	SK
D	KEY PLAN UPDATE	02.05.24	JG
E	Materials updated to comment	30.05.24	JG
F	BALUSTRADES TO JULIETTE SHORTENED - SECTION 73	17.06.24	OK

 

ELEVATION B

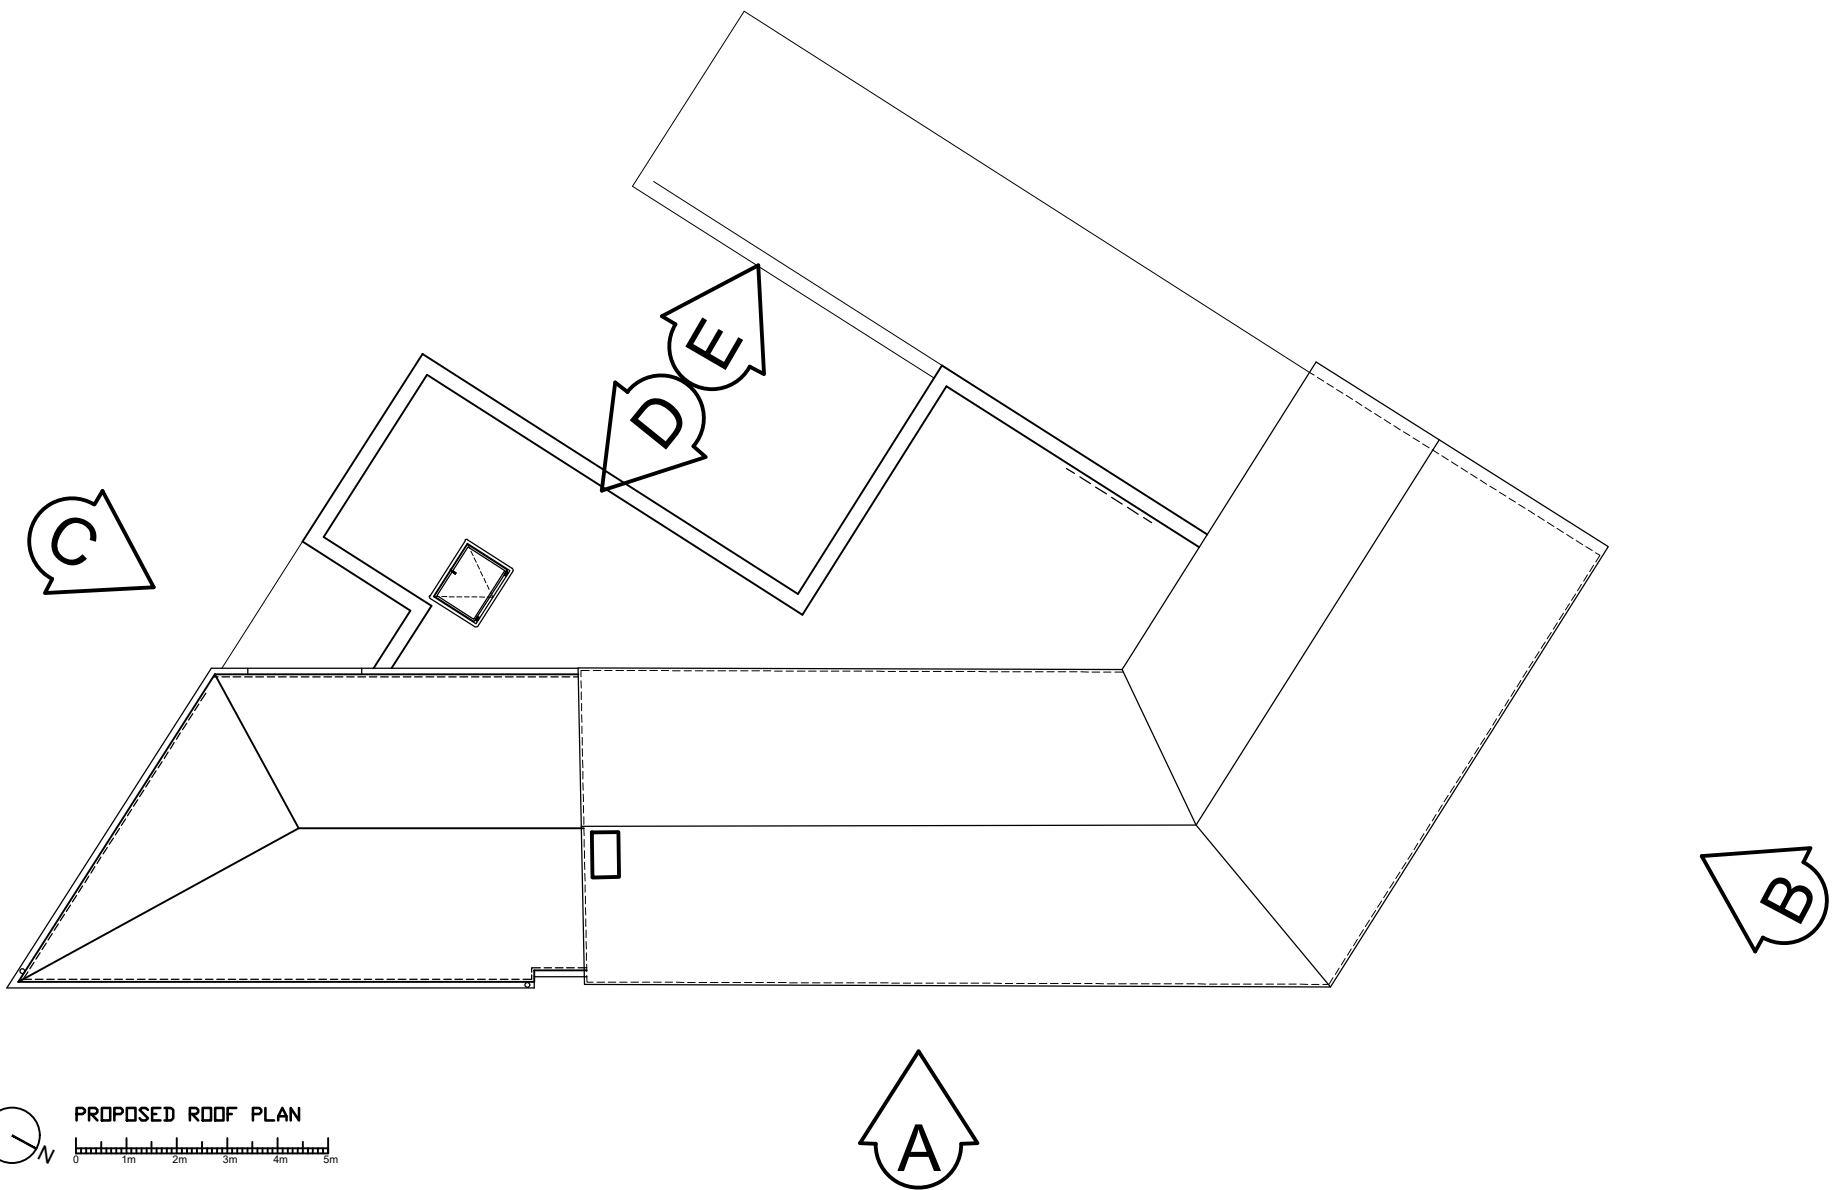

PROPOSED ROOF PLAN

FLOOR PLAN BASED ON EXISTING FIRST FLOOR
PLAN DRAWING BY SURVEY & ENGINEERING
PROJECTS - DWG REF: S23538-EL DATED JUNE
2022.

CLIENT	VEDANTA & PARTNERS
PROJECT	577 -579 WILBRAHAM ROAD CHORLTON, M21 9AH
TITLE	PROPOSED ELEVATION B
JOB NO.	VP01
DWG NO.	VP01-C-AV1.02
SCALE	1:50 @ A1
DRAWN	JG

46 MANCHESTER ROAD
CHORLTON
MANCHESTER
M21 9PH

info@justharchitects.co.uk
T +44(0)161 237 5500

JH.A

RIBA
Chartered Practice

arb
Architects
Registration
Board