



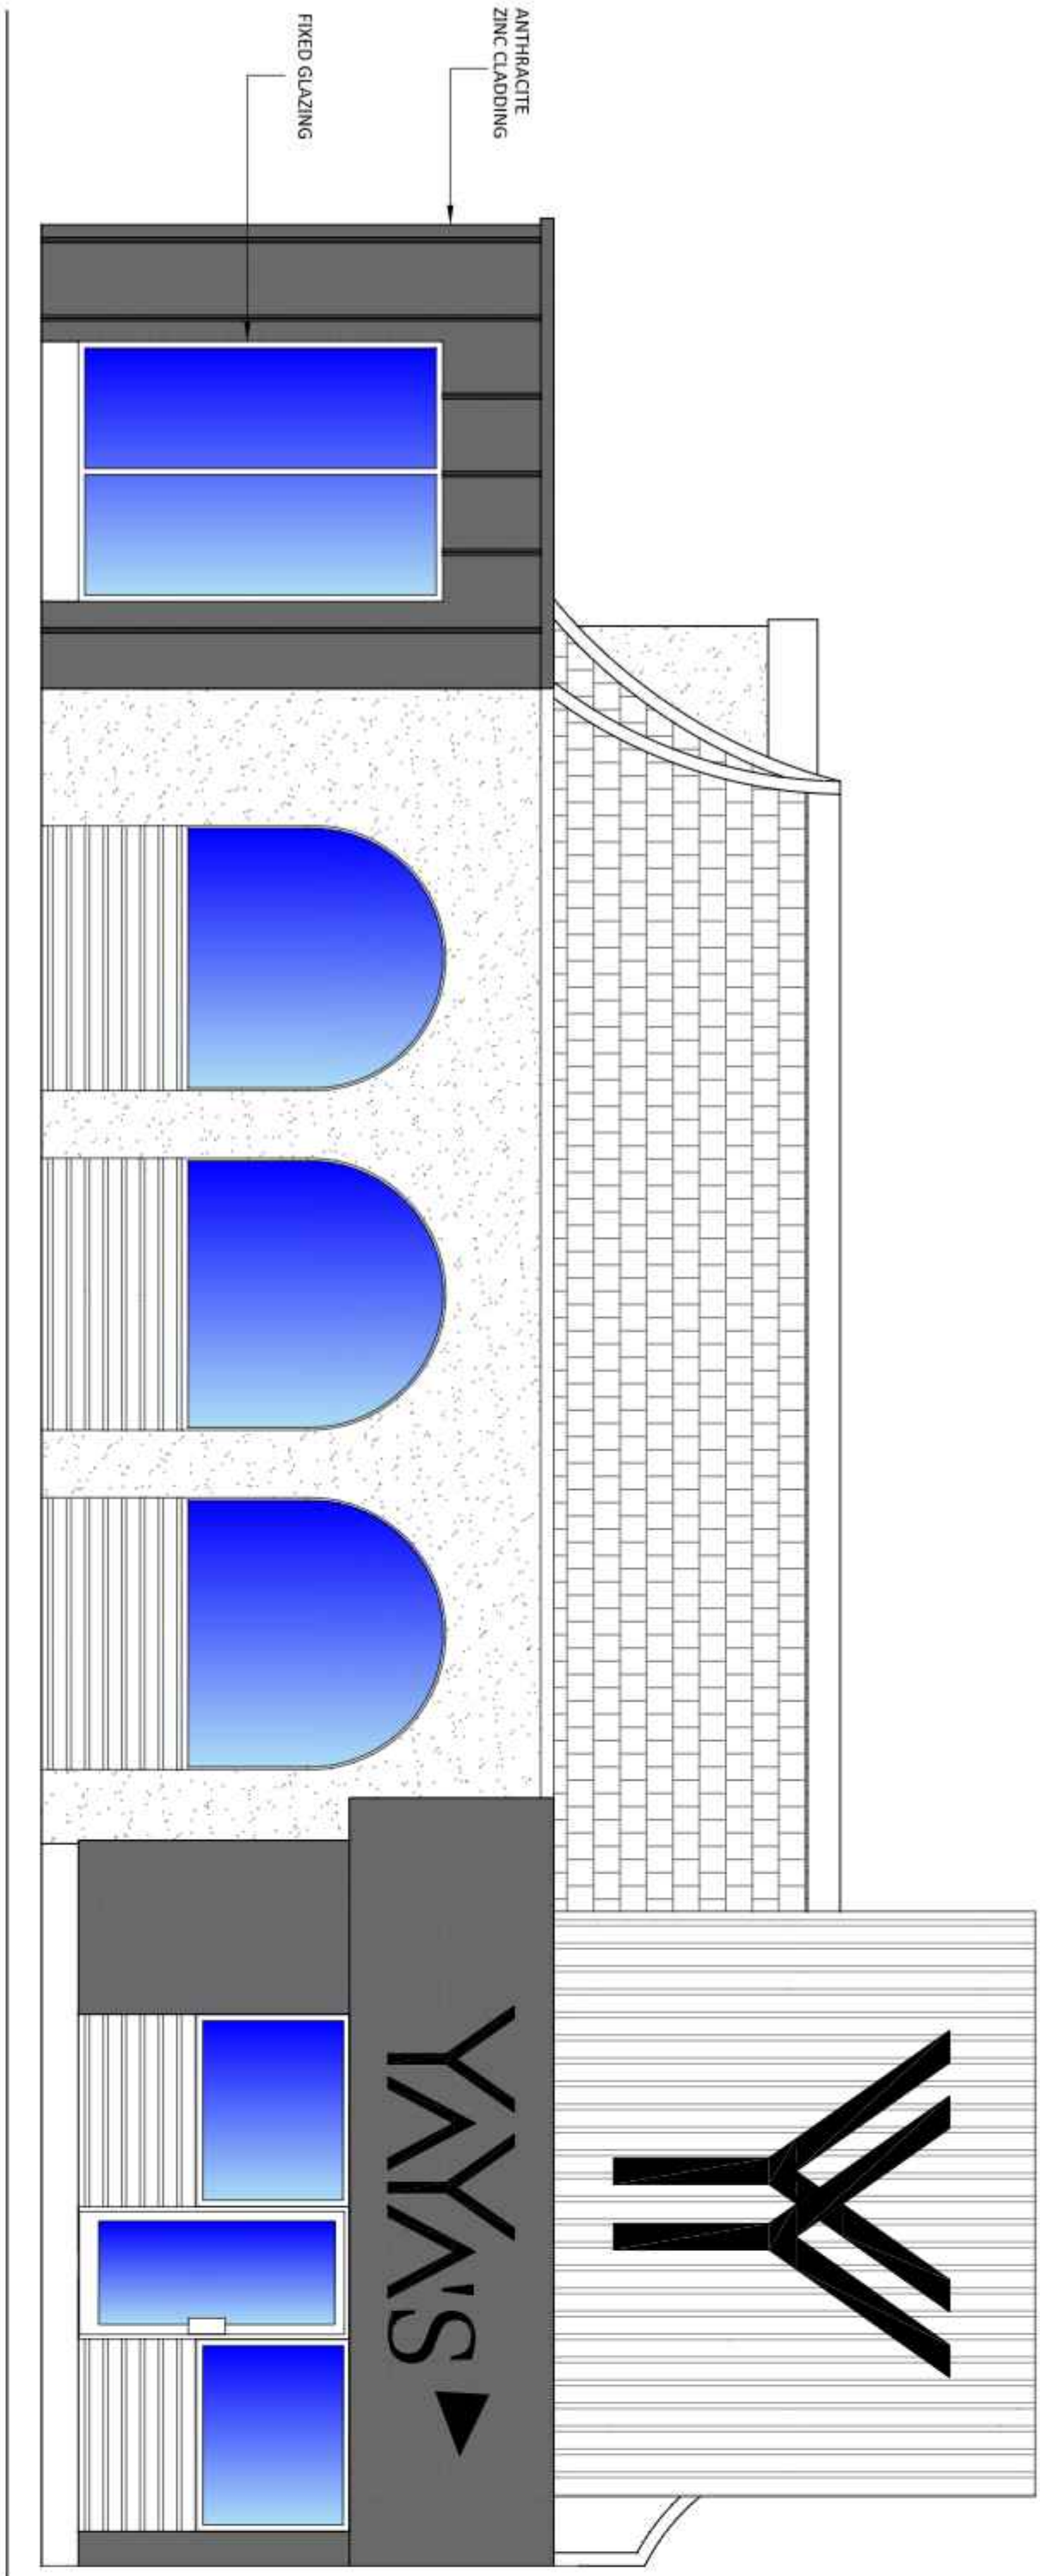


Proposed Front Elevation

1:100

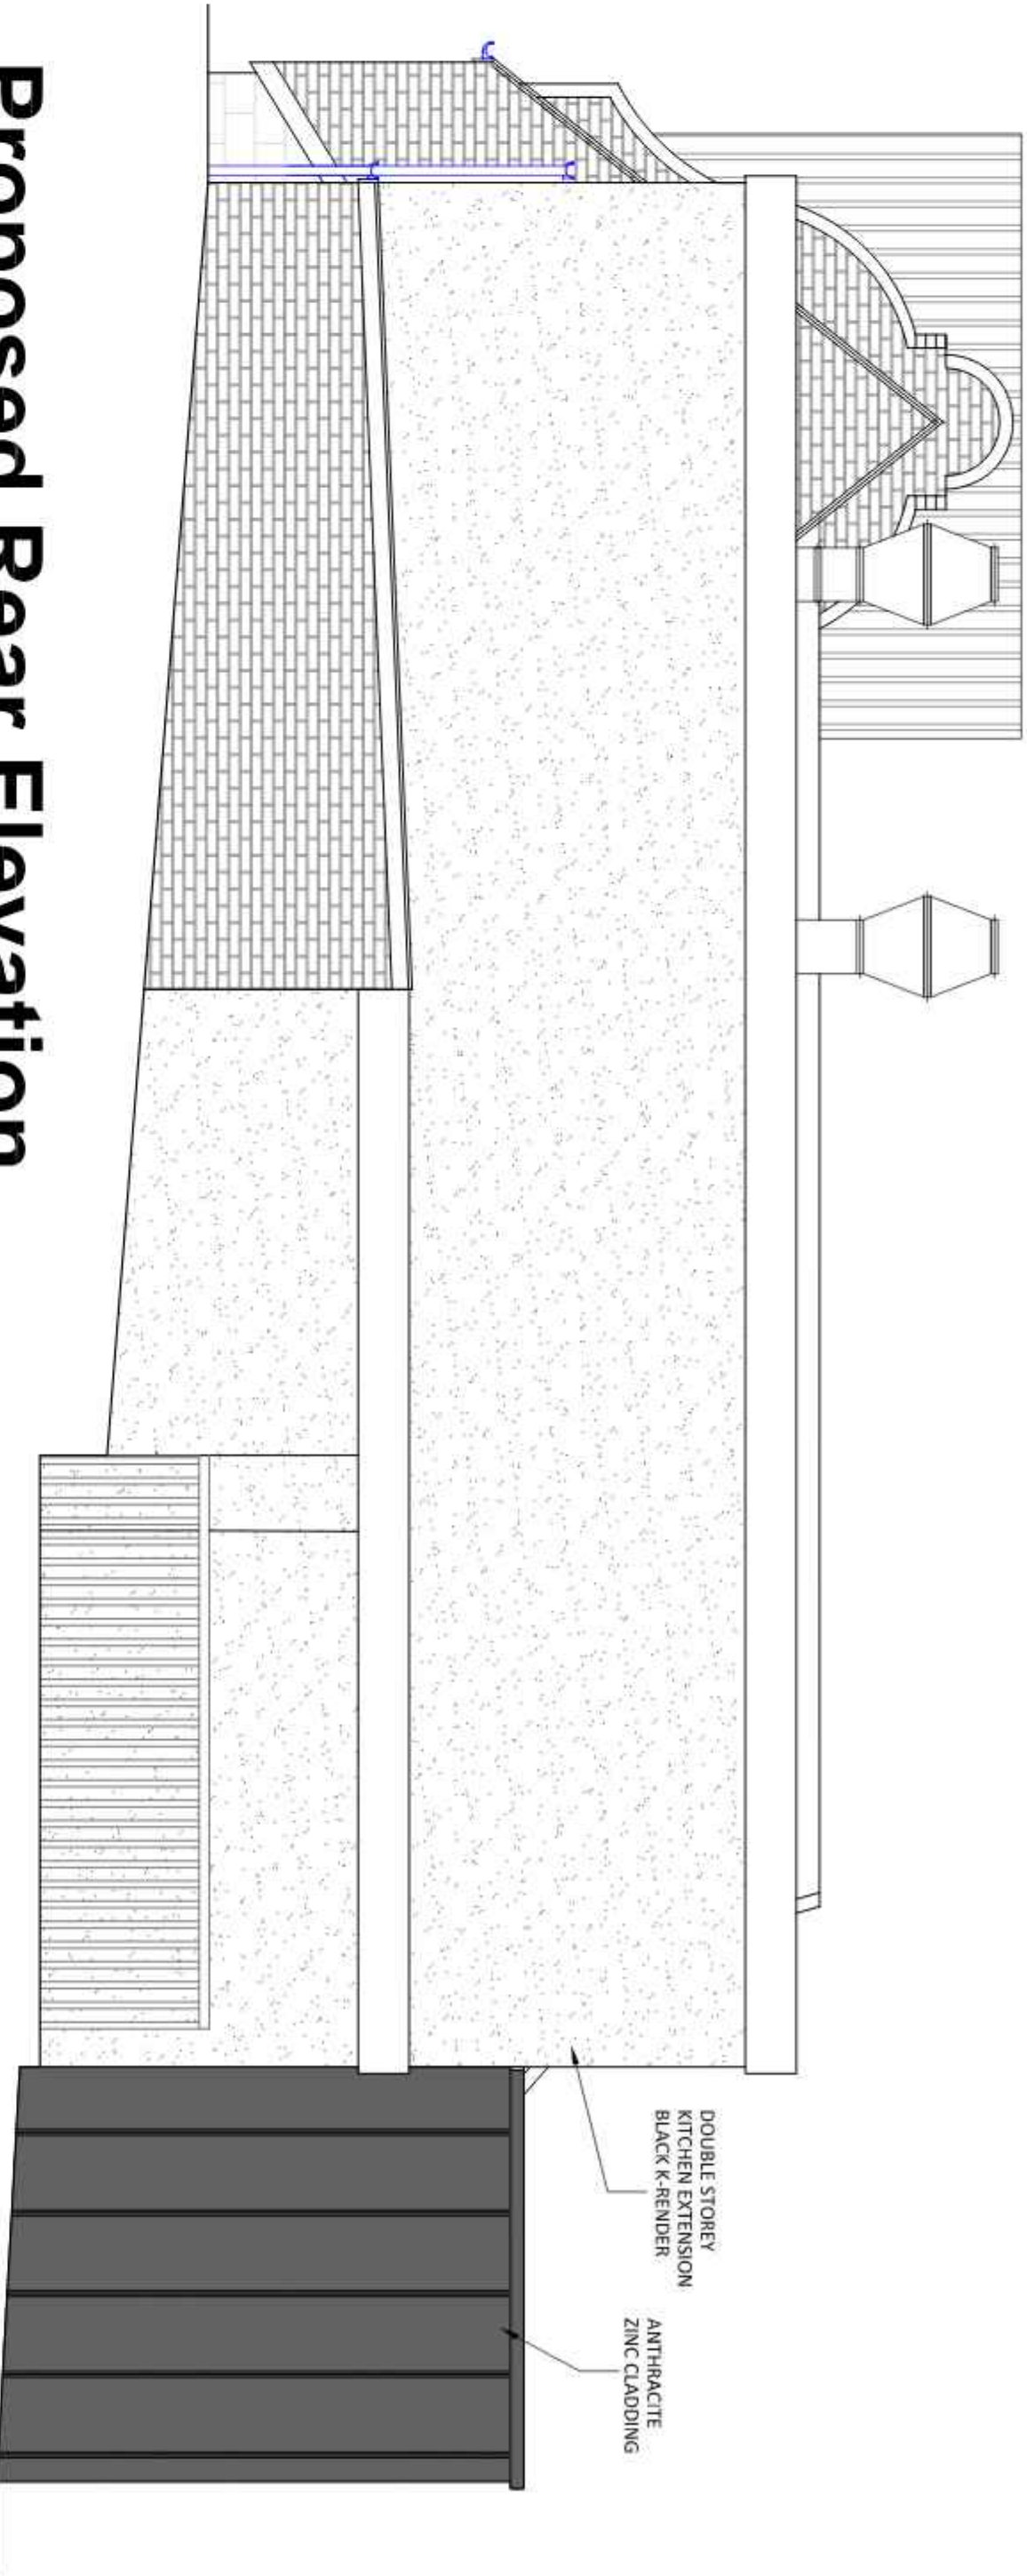

Proposed Rear Elevation

1:50

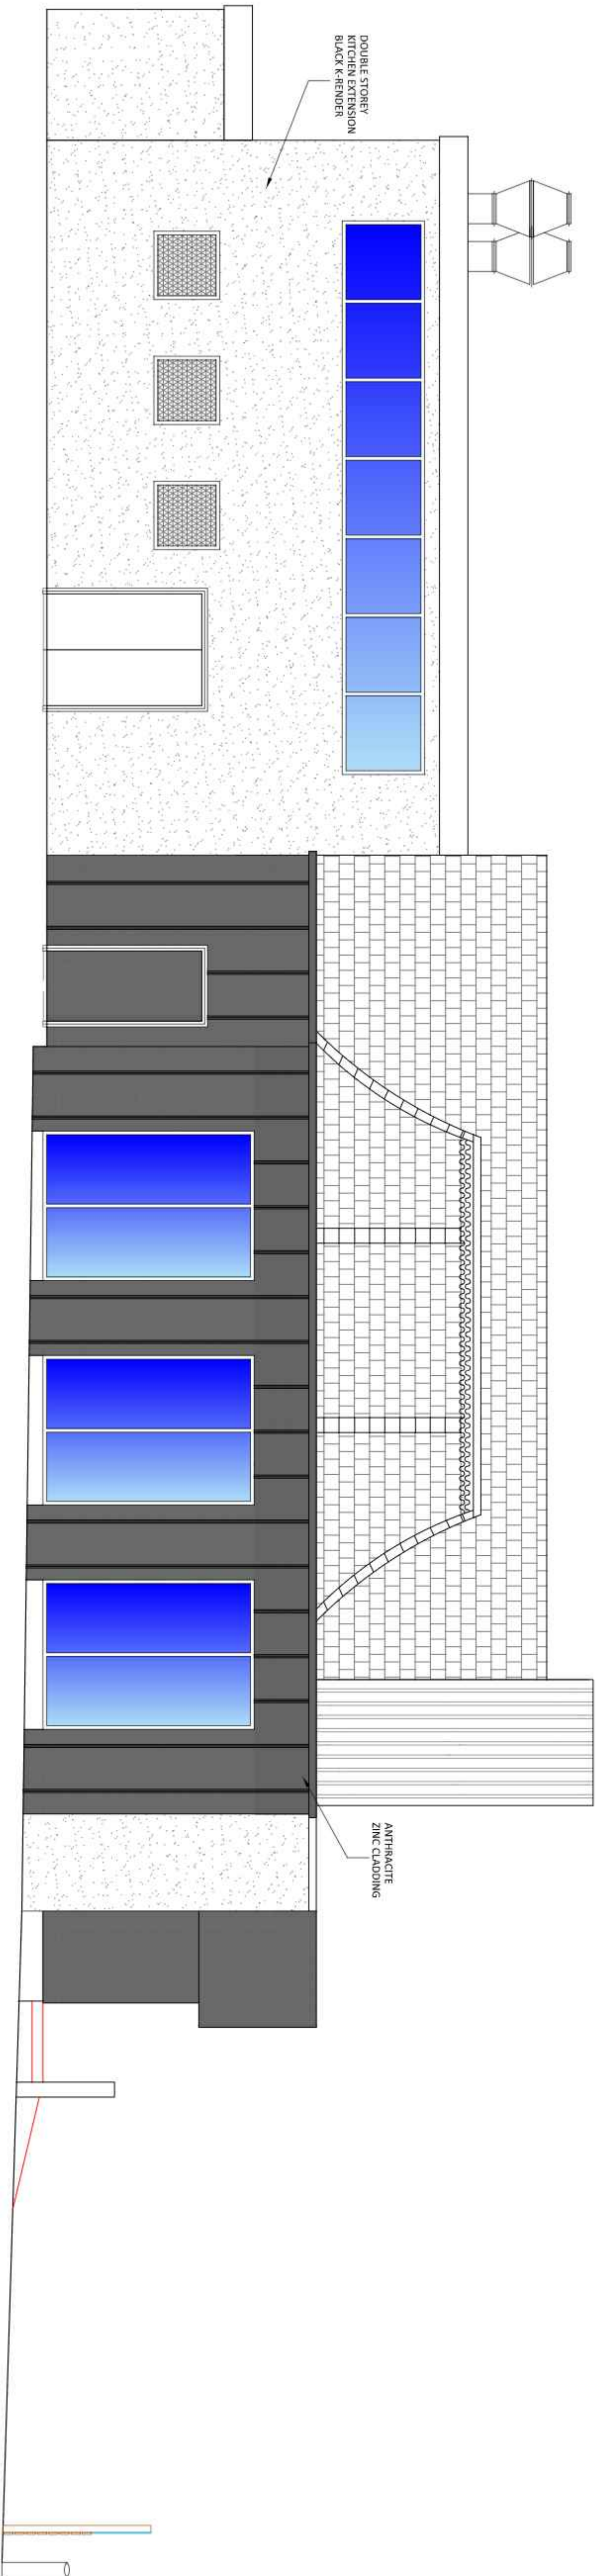

Proposed Side Elevation

1:100

REV	DATE	AMENDMENTS
CLIENT	MR KHASER AHMED	
DRAWN BY	AK	
DATE	02 MAY 2024	
SCALE	1:50 @ A1	
PROJECT REF	00207	
PROJECT STAT	PLANNING	
DRAWING No	PROPOSED PLANS 04	
TITLE:	DOUBLE STOREY SIDE EXTENSION AT:	
YAYAS RESTAURANT	96 BURY OLD ROAD	
MANCHESTER	M8 5BW	

This document should be stored secure and not be shared with the public. It is the property of Core Architectural Studio and should not be used for any other purpose without the written permission of Core Architectural Studio.



E: core.as@hotmail.com
MOB: 07849566507

Core Architectural Studio is a trading name of AS & ARCHITECTS LIMITED. All company registered in England. 11070761