




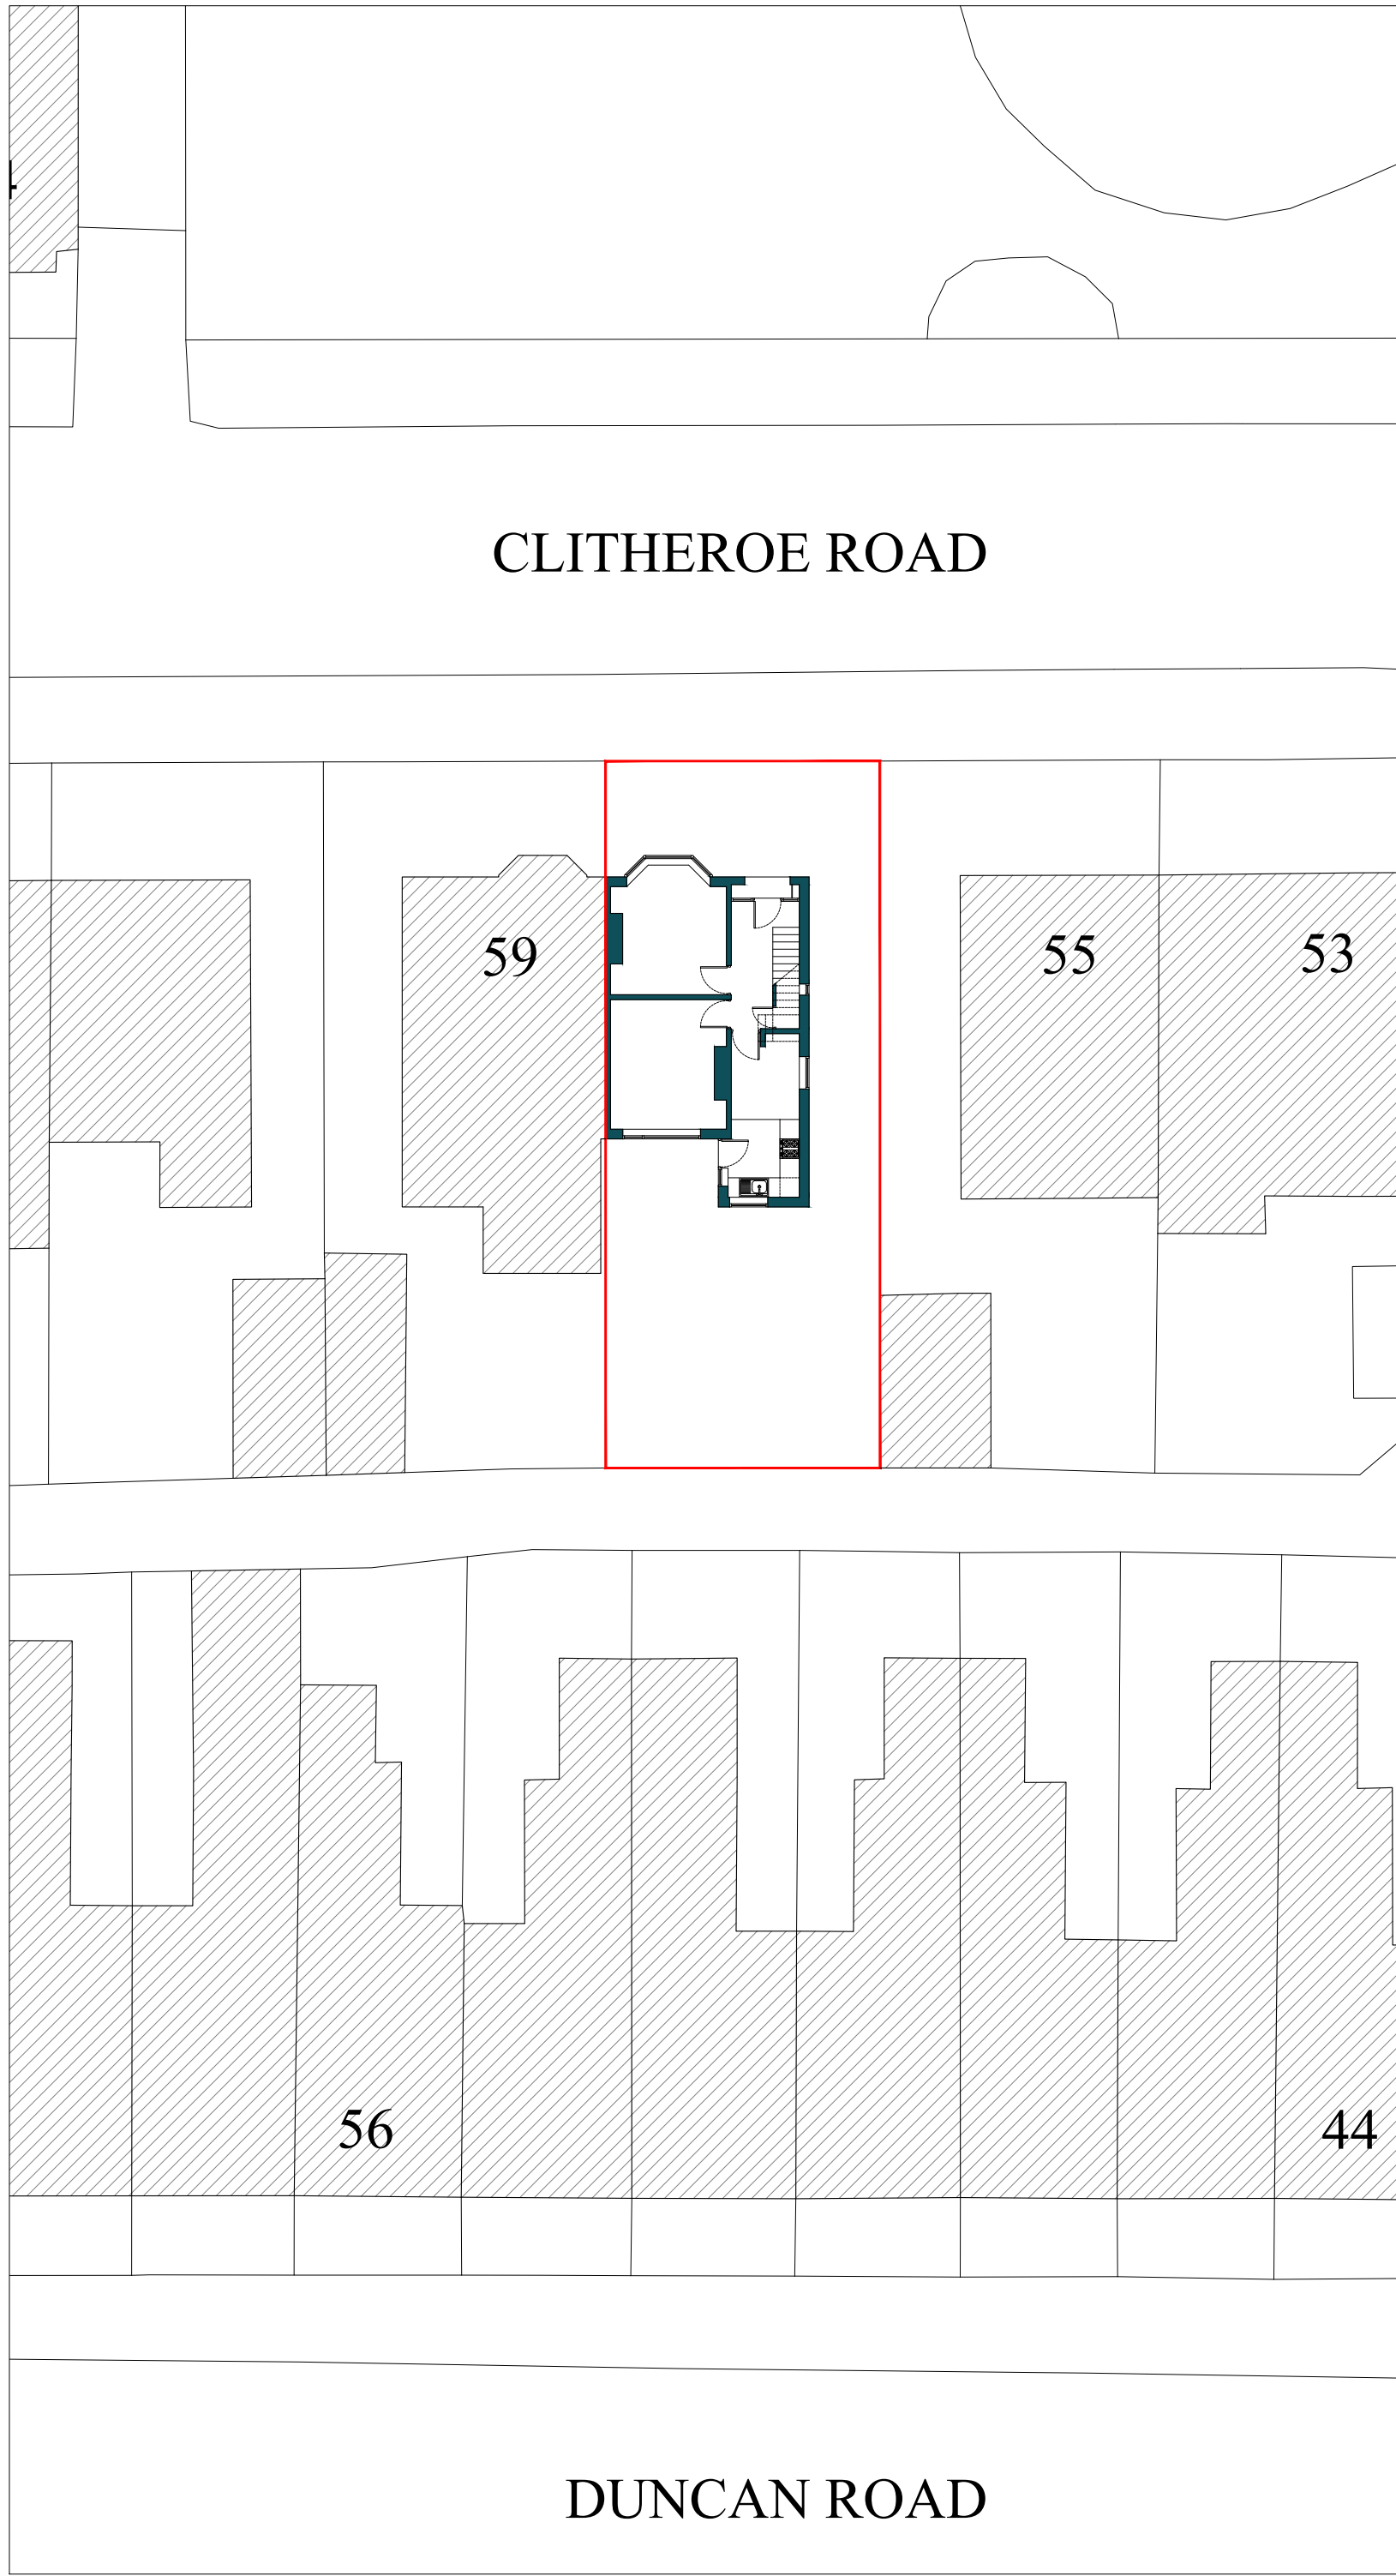

Existing Site Plan 1:200

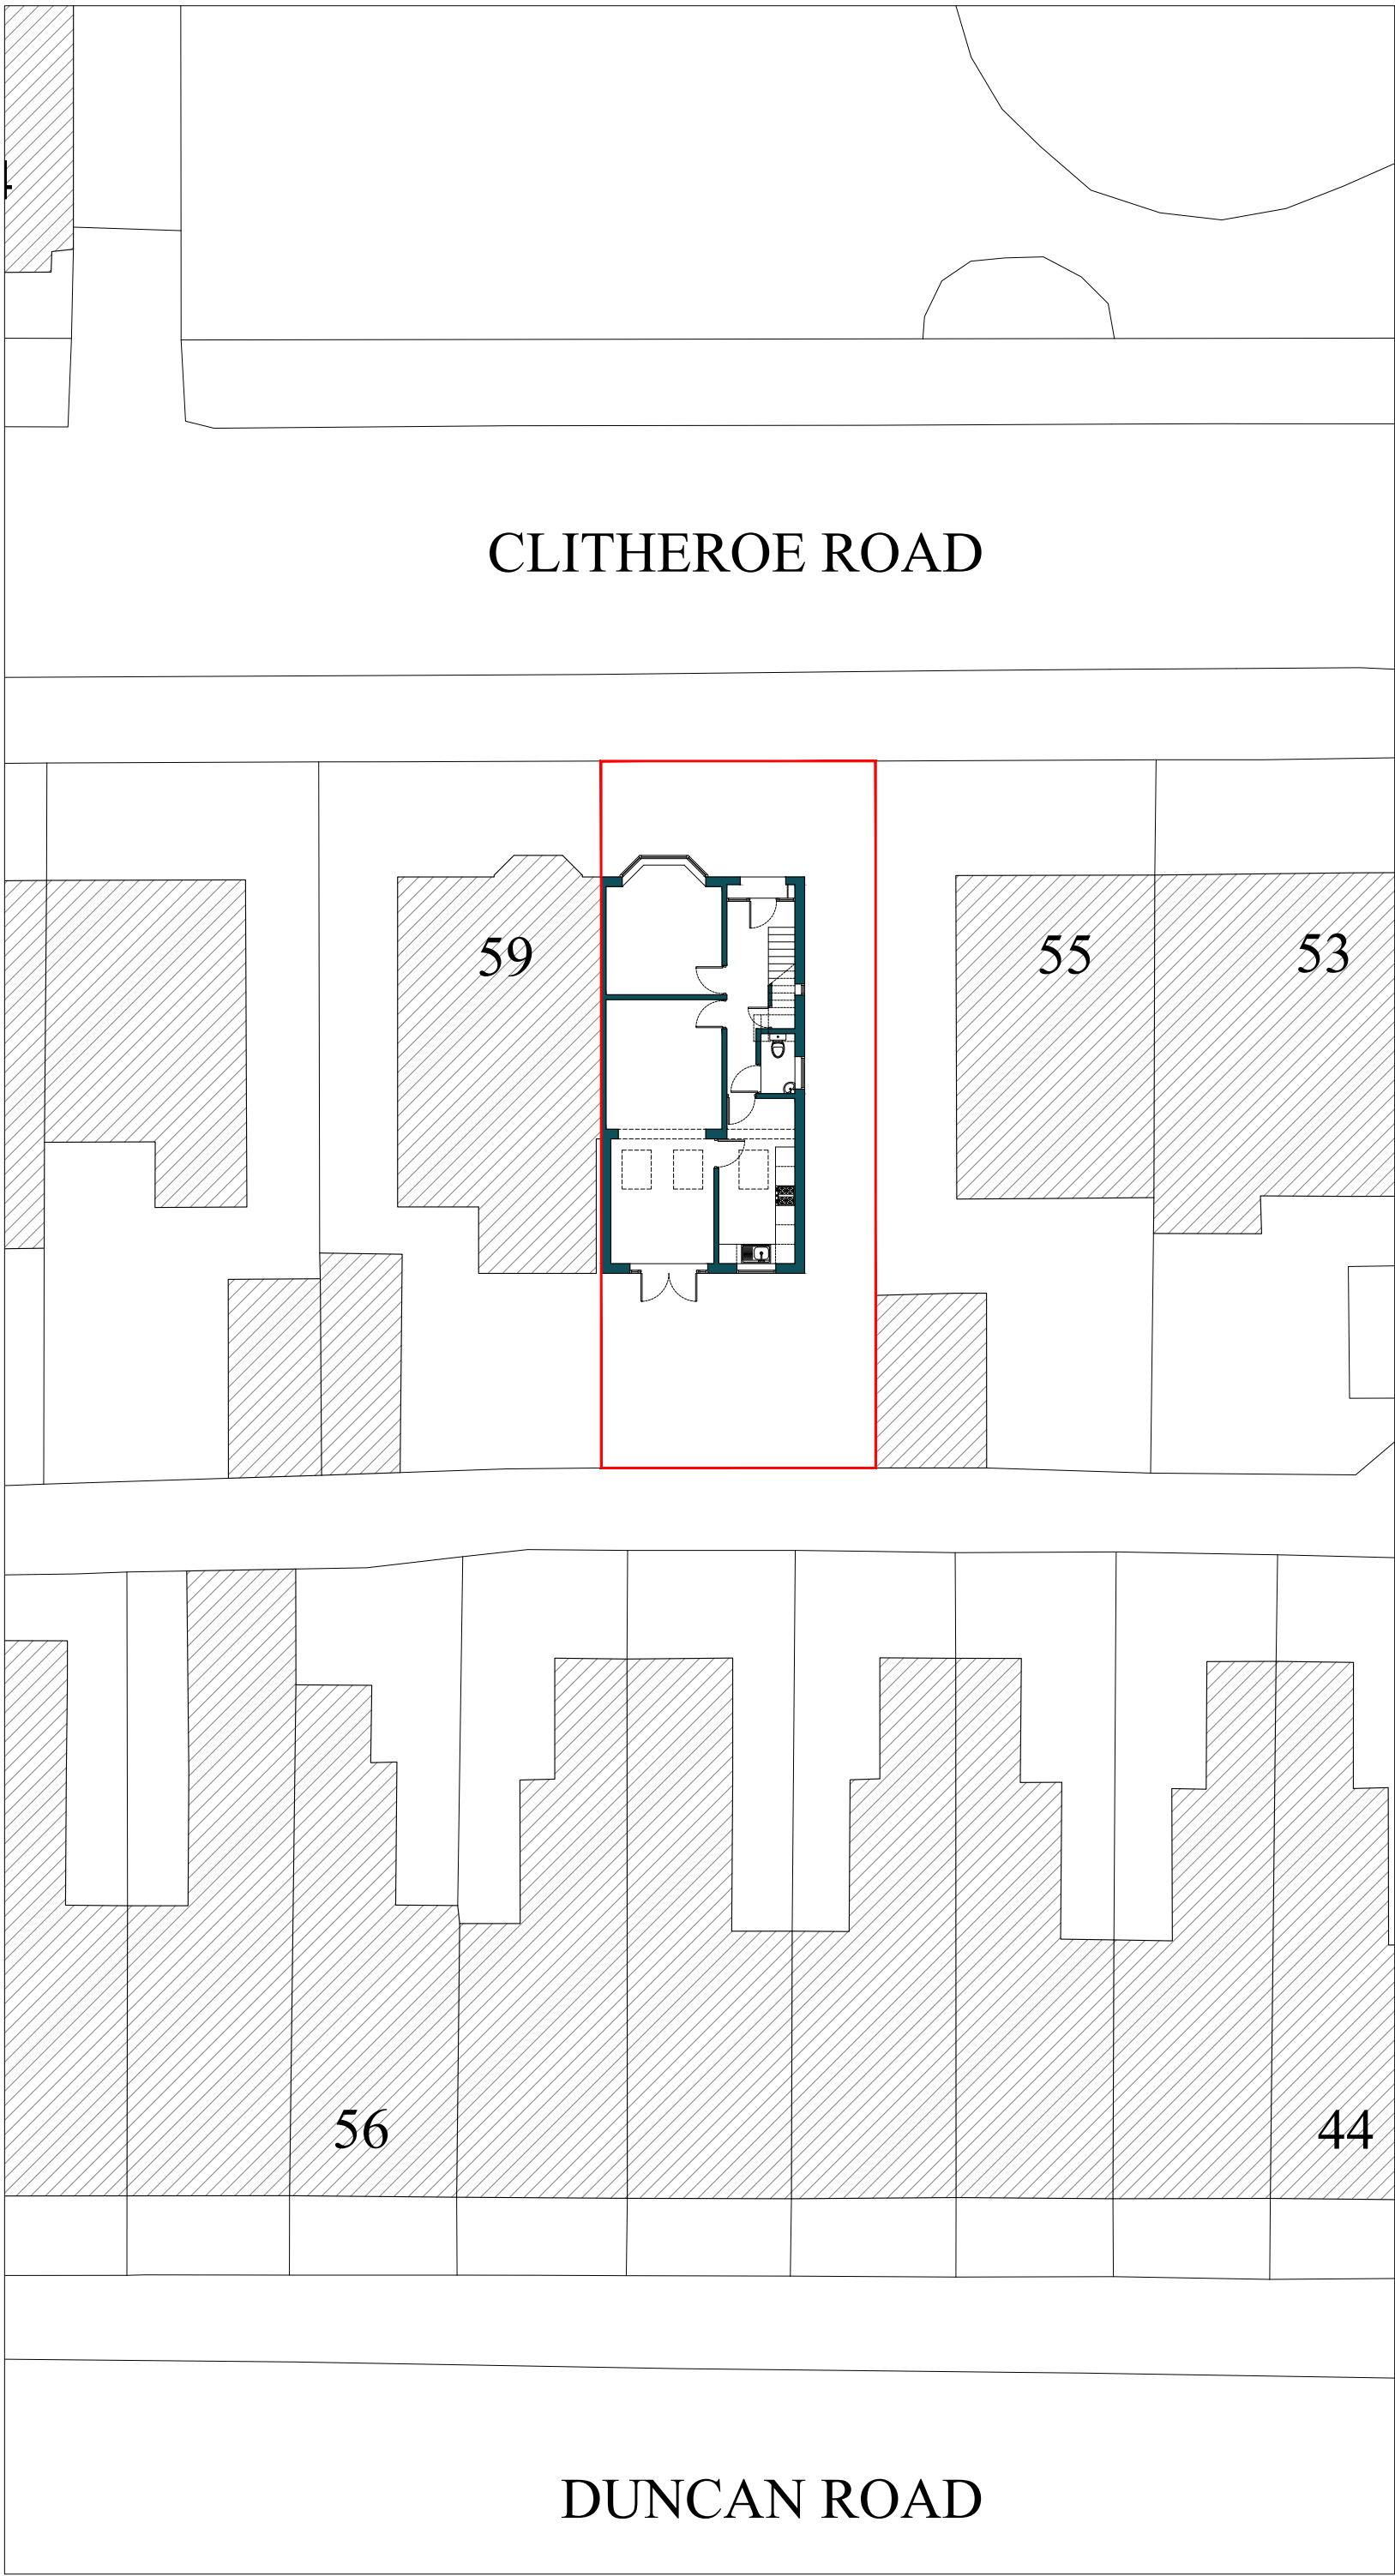

Proposed Site Plan 1:200

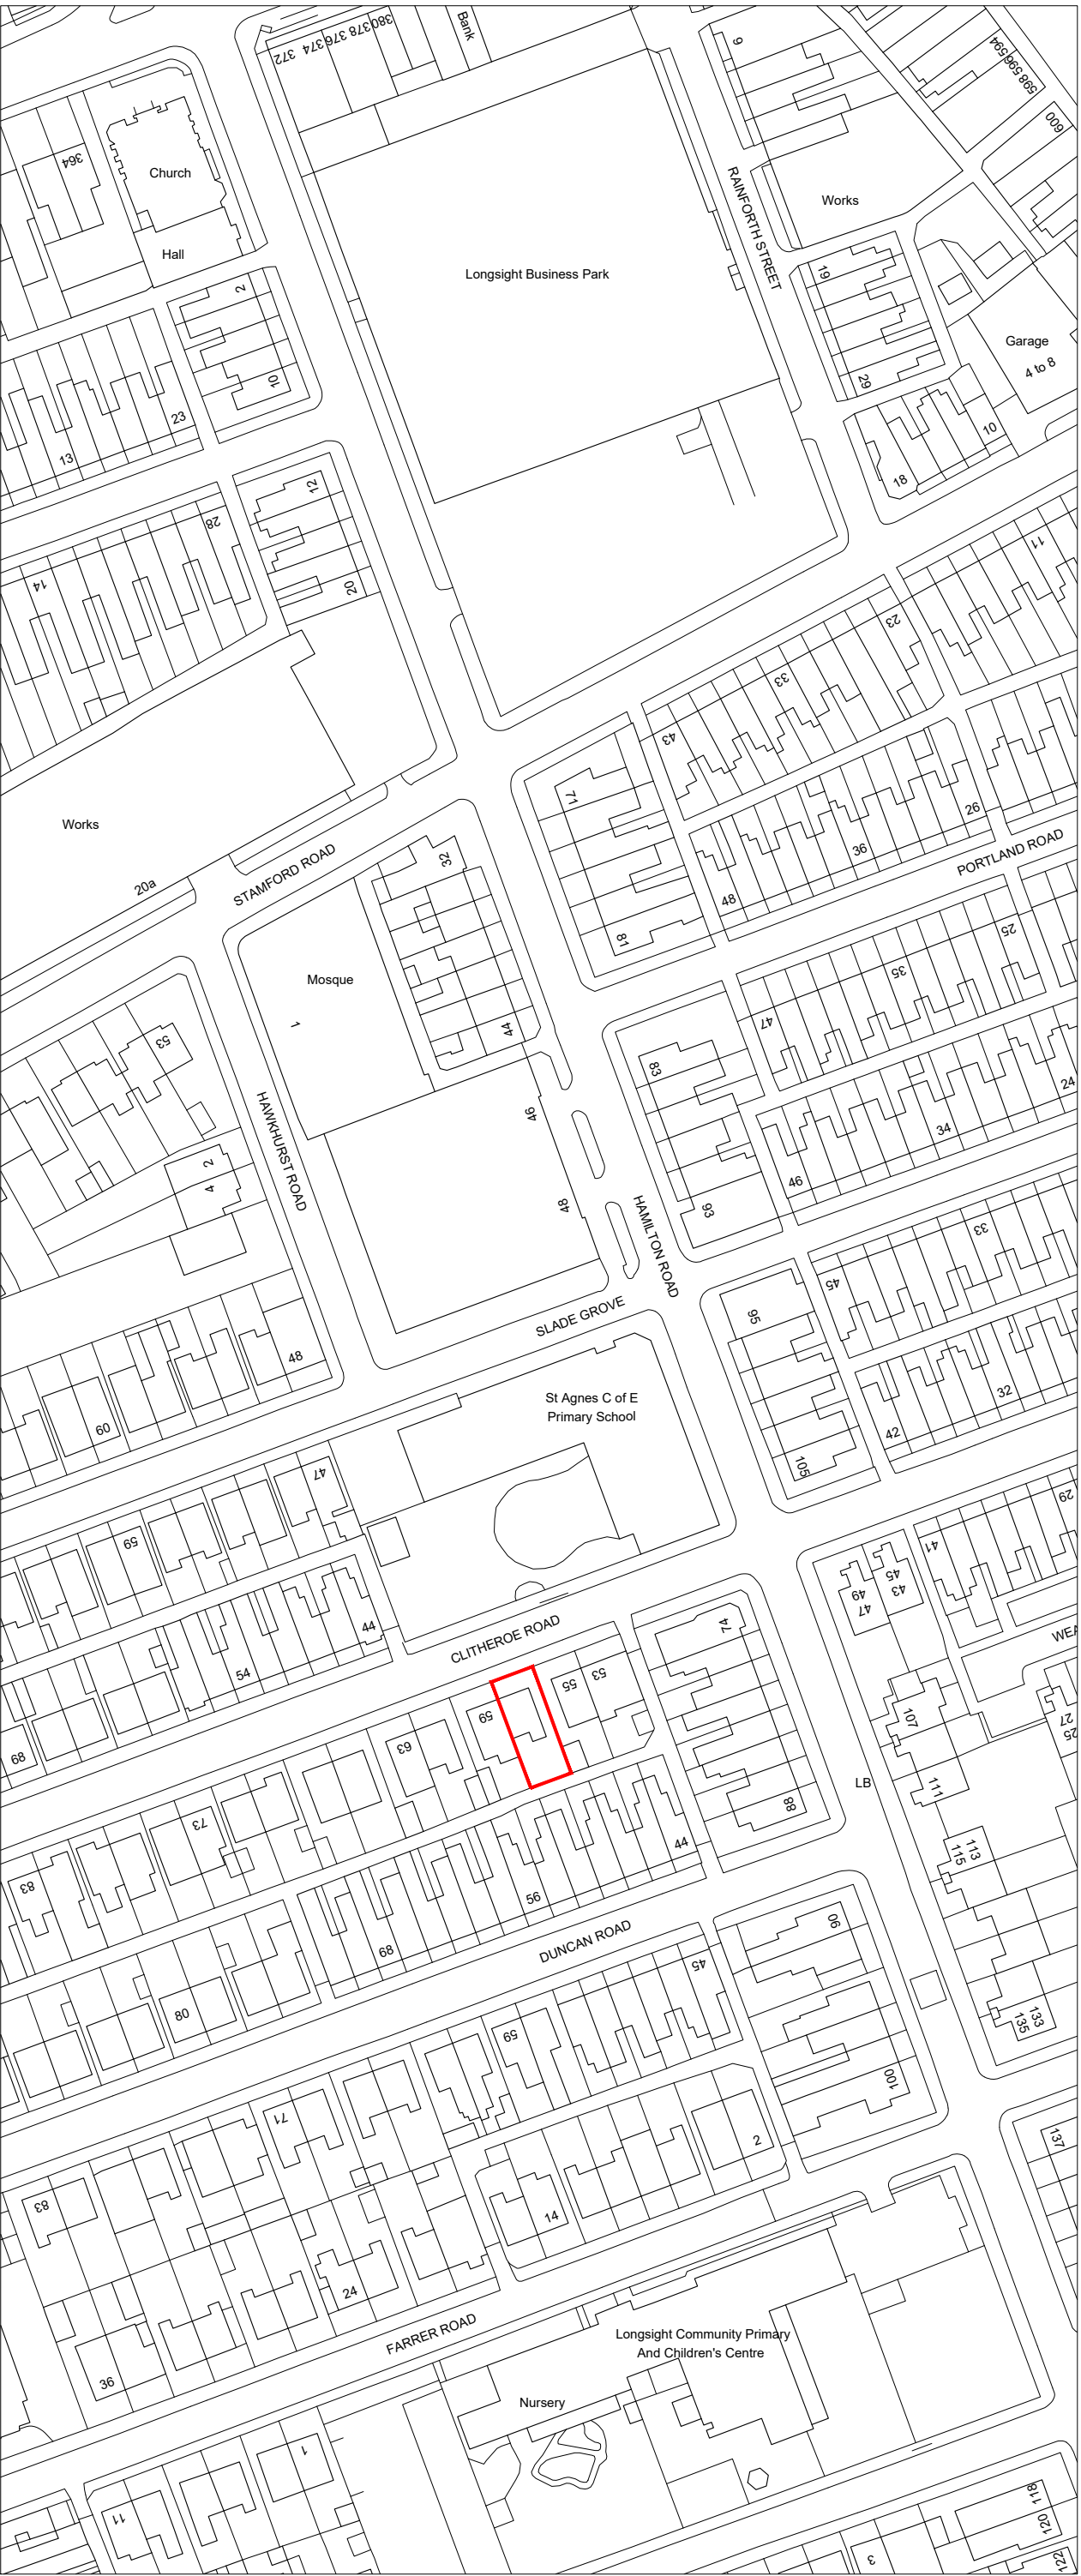

Location Plan 1:1250



Drawing Notes

All dimensions to be checked on site and designers to be informed of any discrepancies before any works commencement on site.

Do not scale from this drawing.

Drawings are to be read in conjunction with all relevant specifications, structural engineers' and service engineers' drawings. All structural elements are indicative only, all structural elements to be confirmed by an appointed structural engineer prior to commencement of works on site.

All data, dimensions and designs contained in this document are confidential to the copyright owner and may not be communicated to any third party save in accordance with a licence for the copy-right owner or with the copyright owner's written permission and authority.

03/07/2024	Initial issue	A
Date	Description	Revision
Project Status:		
Planning Stage		



M: (+44) 748 876 8707
M: (+44) 794 053 1879
E: info@oryastudios.co.uk

Client:		
Domestic Client		
Site:		
57 Clitheroe Road, Levenshulme, Manchester M13 0QU		
Drawing Title:		
Location Plan & Existing and Proposed Site Plans		
Scale @ A1:	1:1250 1:200	Date: 03/07/2024
Project:	0171	Drawing No: 0171-PA-001
		Revision: A