


INTERNAL PARKING SIDE

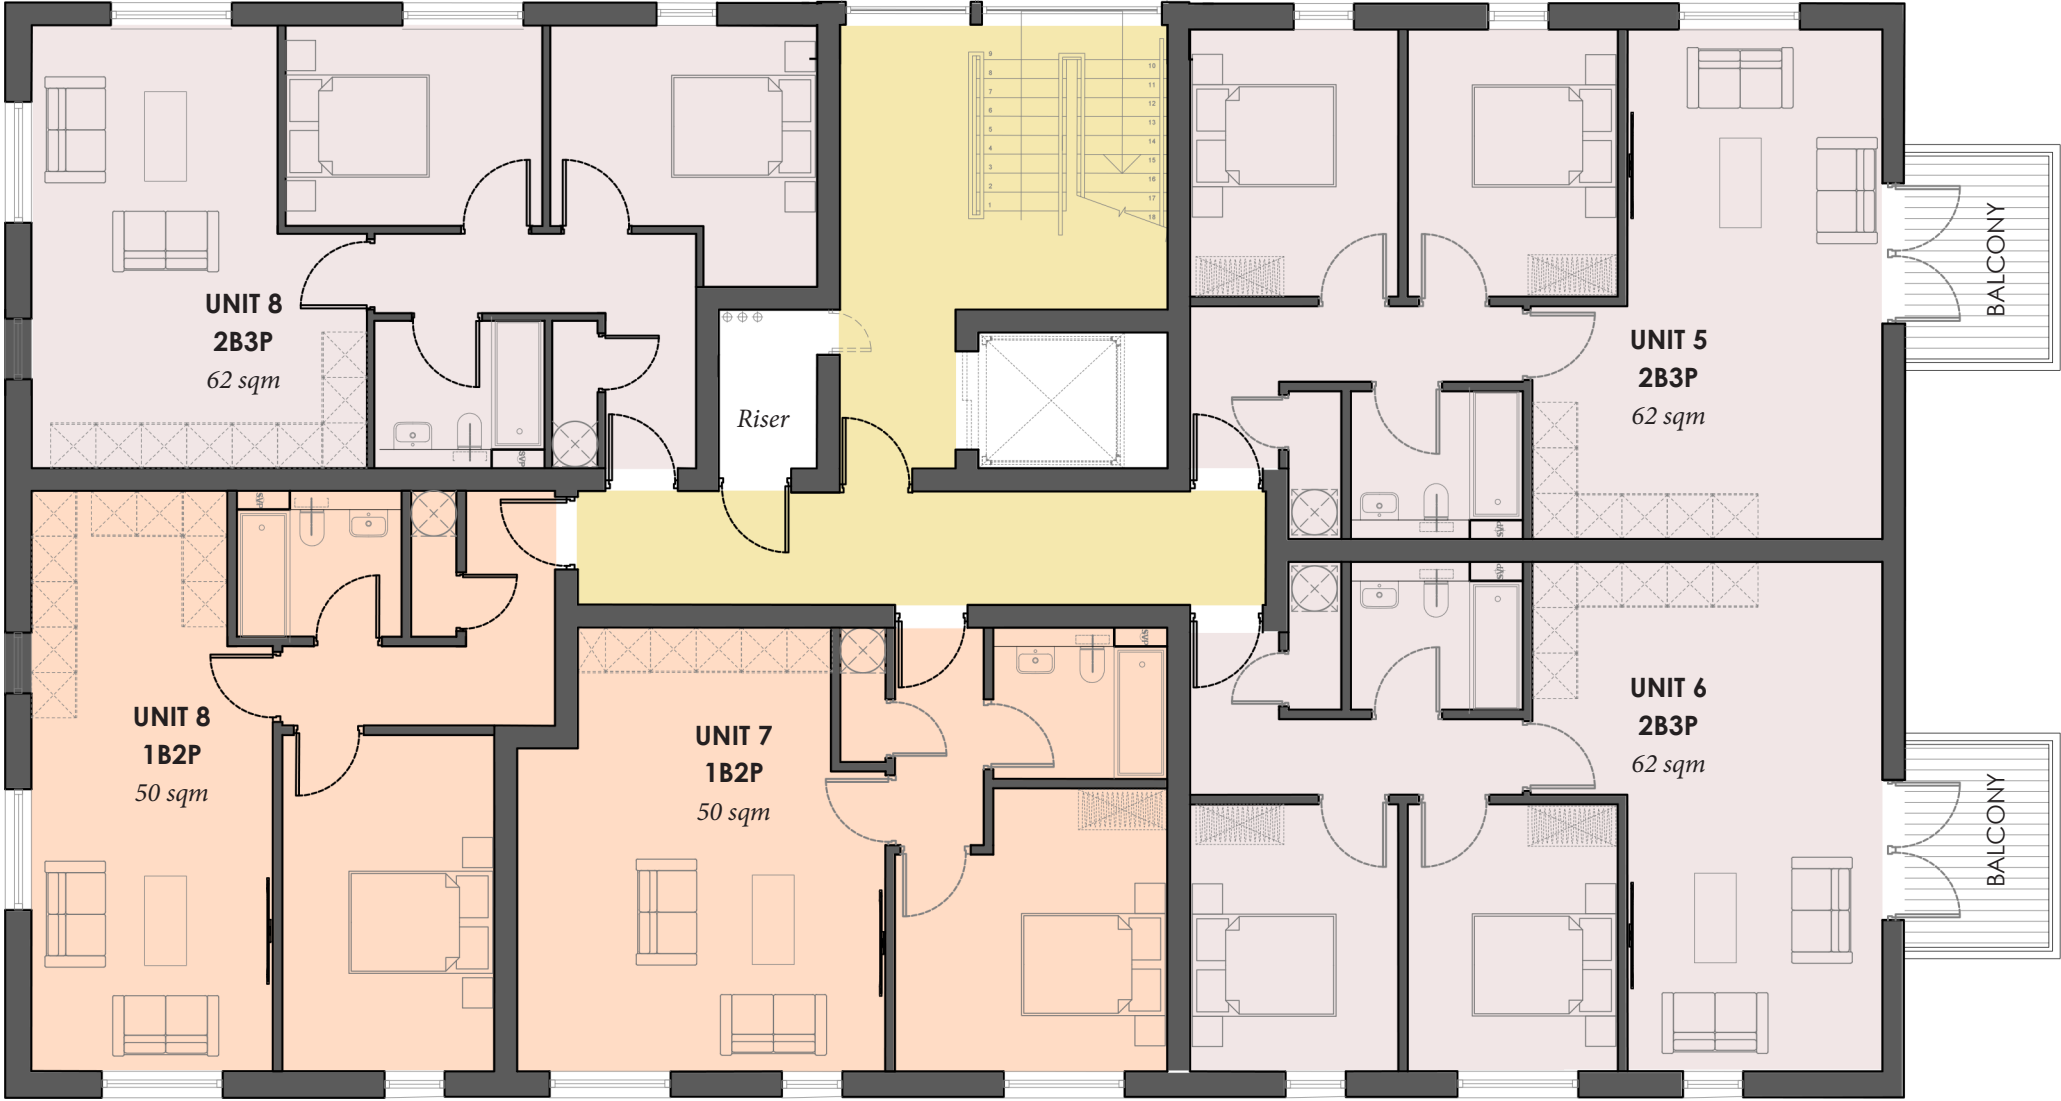


OLD MARKET STREET

BROOK SIDE

BLOCK A  
PROPOSED FIRST - THIRD FLOOR PLAN

3 x TWO BEDROOMS FLAT  
2 x ONE BEDROOM FLAT

 

**Dimensioning**  
Figured dimensions only to be taken from these designs and drawings. Work to annotated dimensions only. All dimensions to be checked on site. Architectural designers to be informed immediately of any discrepancies before work proceeds. Drawings are to be read in conjunction with relevant specifications, structural engineers and service engineers' drawings.

STATUS:  
**PLANNING**



| Rev | Date     | Description                   |
|-----|----------|-------------------------------|
| -   | 01/07/24 | Issued to client for comments |
| A   | 08/07/24 | Issued for Planning           |

CLIENT:  
-  
PROJECT:  
Land @ Old Market Street  
Crumpsall

TITLE:  
Block A - 01-03 GA

SCALE:  
1:100 @ A3  
DRAWING NO.  
A201

REV:  
A  
DATE:  
April 2024