


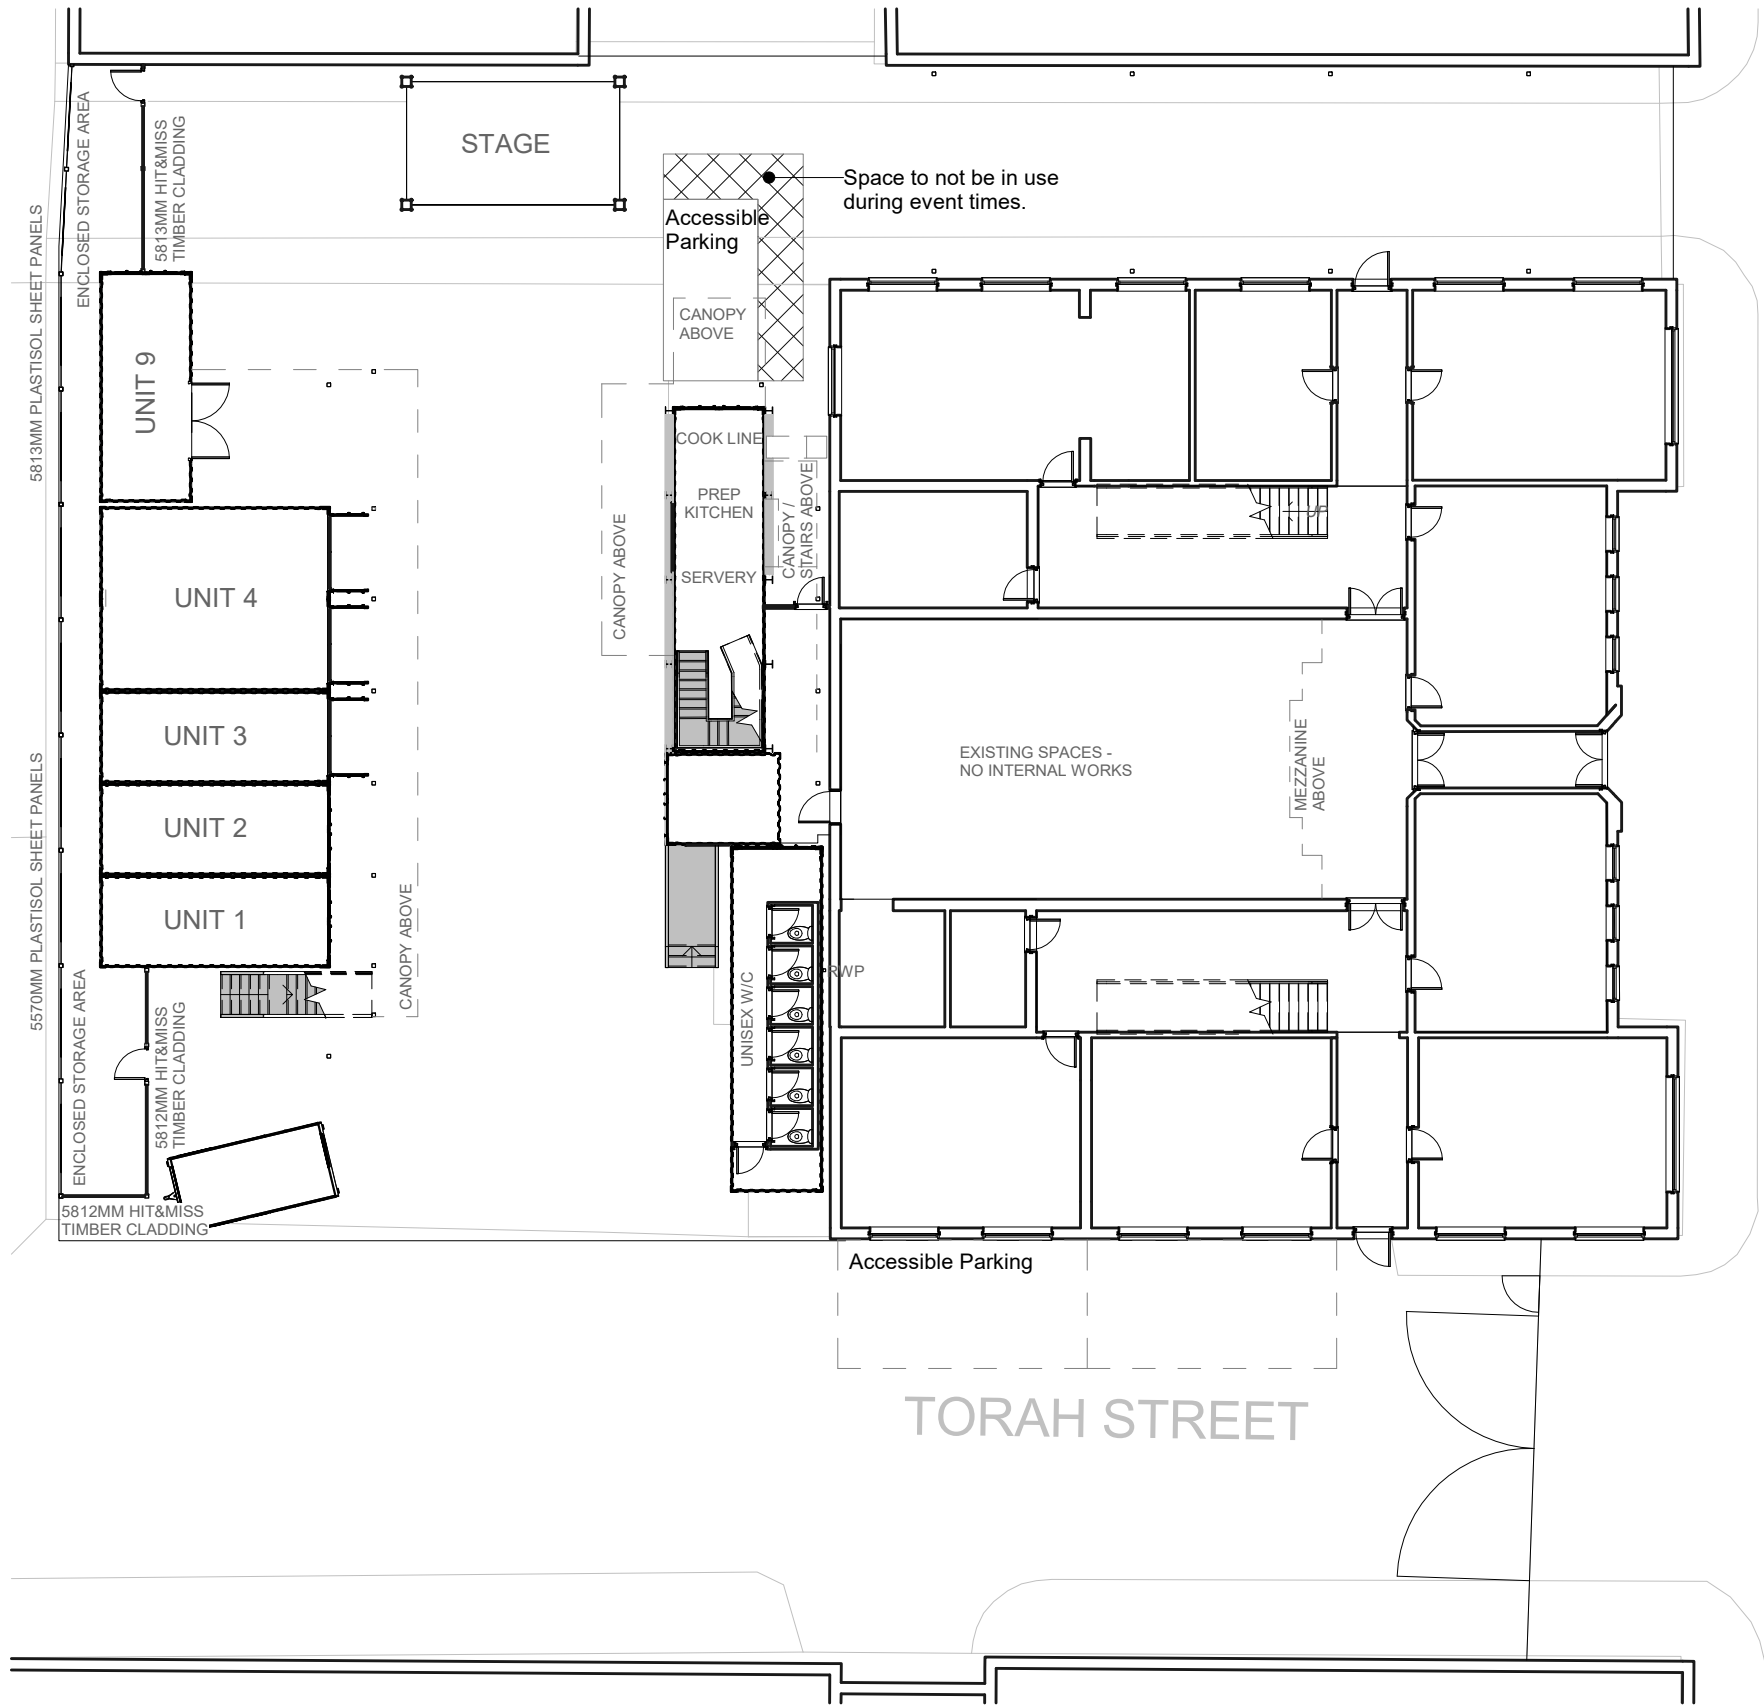


Ground Floor Plan

1 : 200

Contractors are not to scale dimensions from this drawing.

| Rev | Description               | Date     |
|-----|---------------------------|----------|
| P01 | Planning first draft      | 14/09/23 |
| P02 | DJ booth design 1st issue | 14/11/23 |
| P03 | DJ Booth to be issued     | 23/11/23 |
| P04 | First Planning Issue      | 28/11/23 |
| P05 | Amendments for planning   | 07/08/24 |

SCALE  
1:200

 

MC

AU

Modern City  
Architecture & Urbanism

2 Commercial Street  
Castlefield  
Manchester  
M15 4RQ

t: 0161 974 7203  
e: info@mcau.co.uk  
www.mcau.co.uk

Client  
Mark & Jo Hamburger

Project  
The Yard, 11 Bent Street,  
Cheetham Hill, Manchester,  
M8 8NF

Description  
Proposed Ground Floor Plan

|                         |                               |                  |
|-------------------------|-------------------------------|------------------|
| STATUS<br>Planning      |                               |                  |
| SCALE (@ A3)<br>1 : 200 | DRAWN BY<br>MA                | DATE<br>26/06/23 |
| JOB NUMBER<br>1247-MCAU | DRAWING NUMBER<br>P.03-0G-002 | REV<br>P05       |