




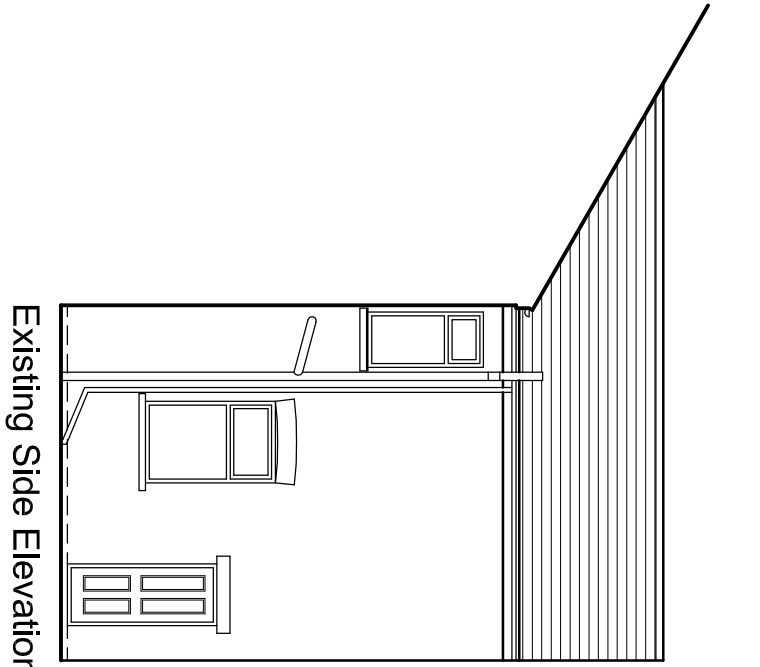


Existing Side Elevation

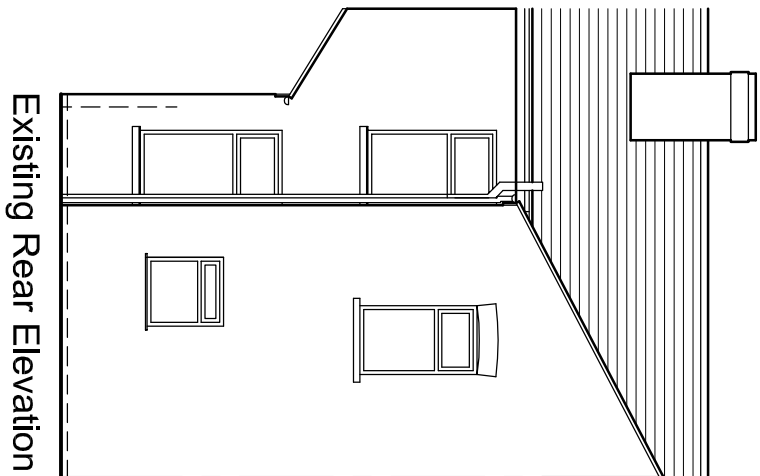



Existing Rear Elevation

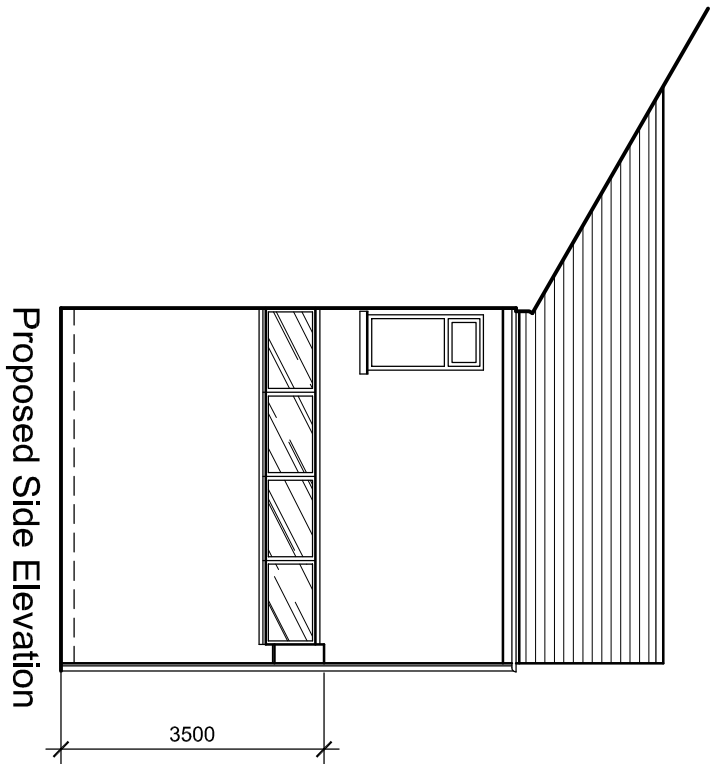


Proposed Side Elevation

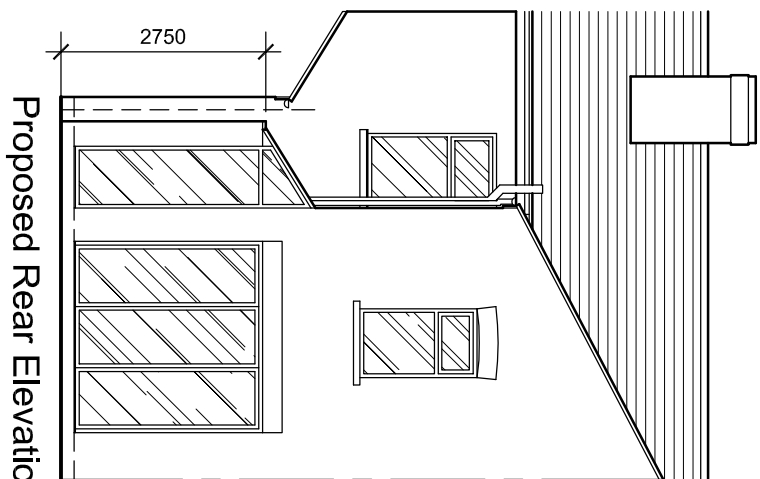


Proposed Rear Elevation

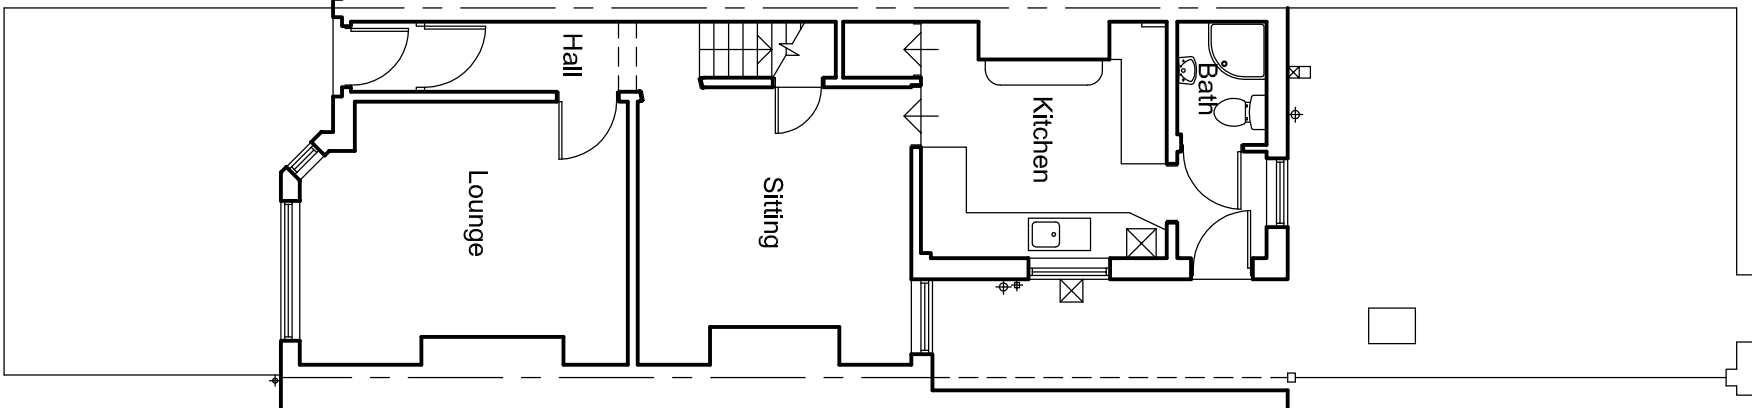 


Existing Ground Floor Plan

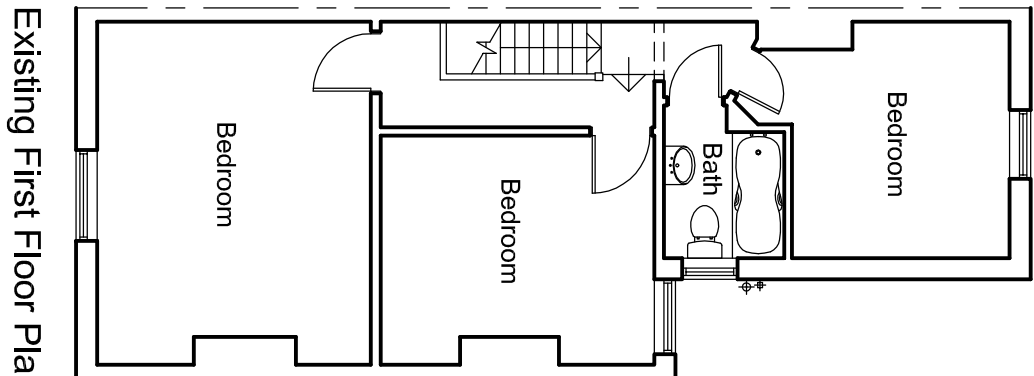


Existing First Floor Plan

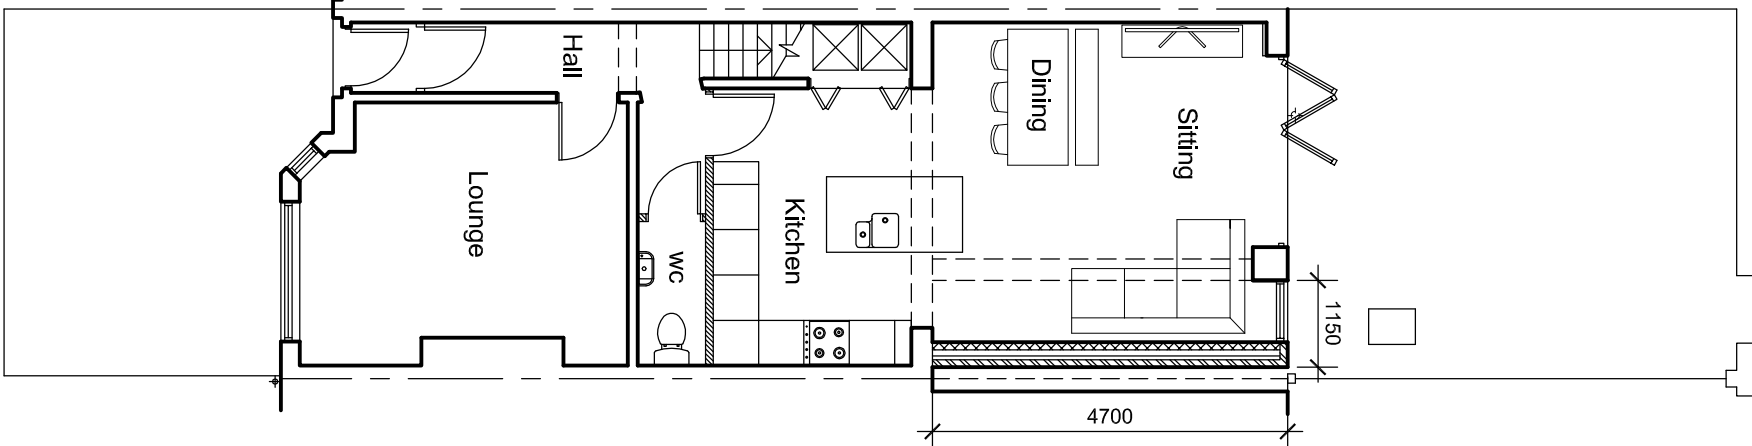


Proposed Ground Floor Plan

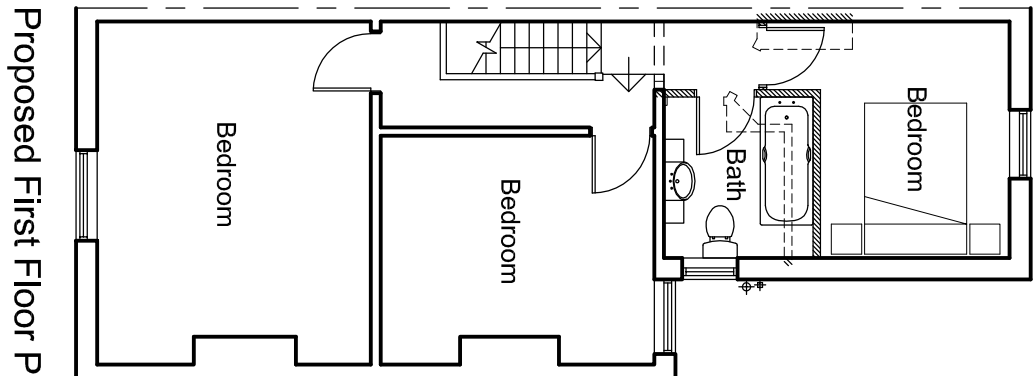

Proposed First Floor Plan

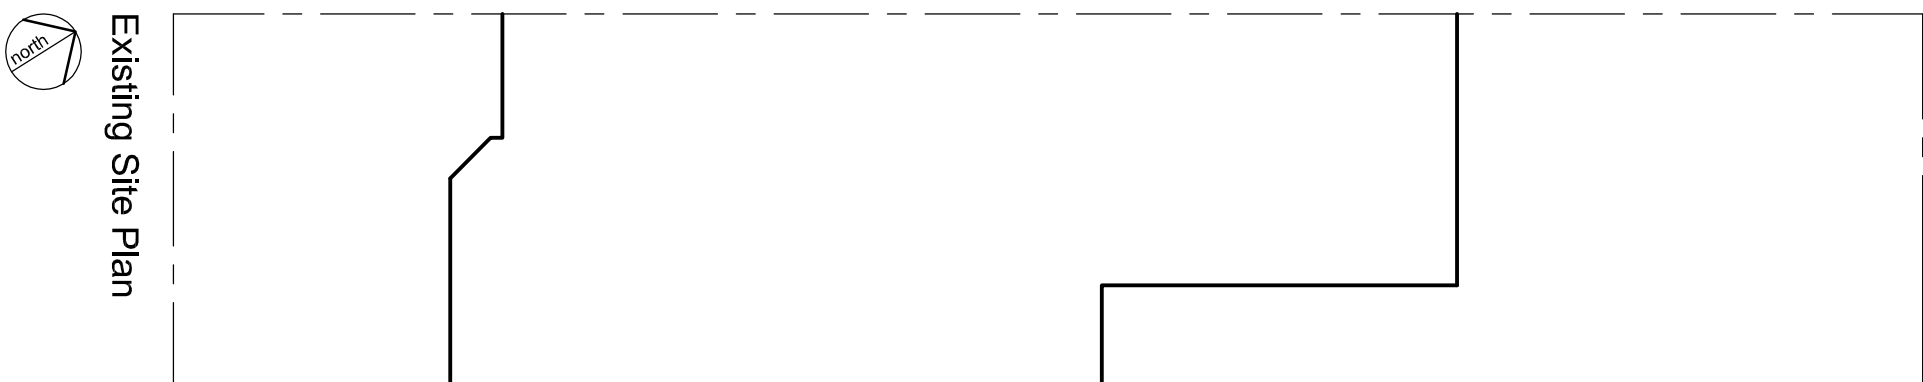

Existing Site Plan

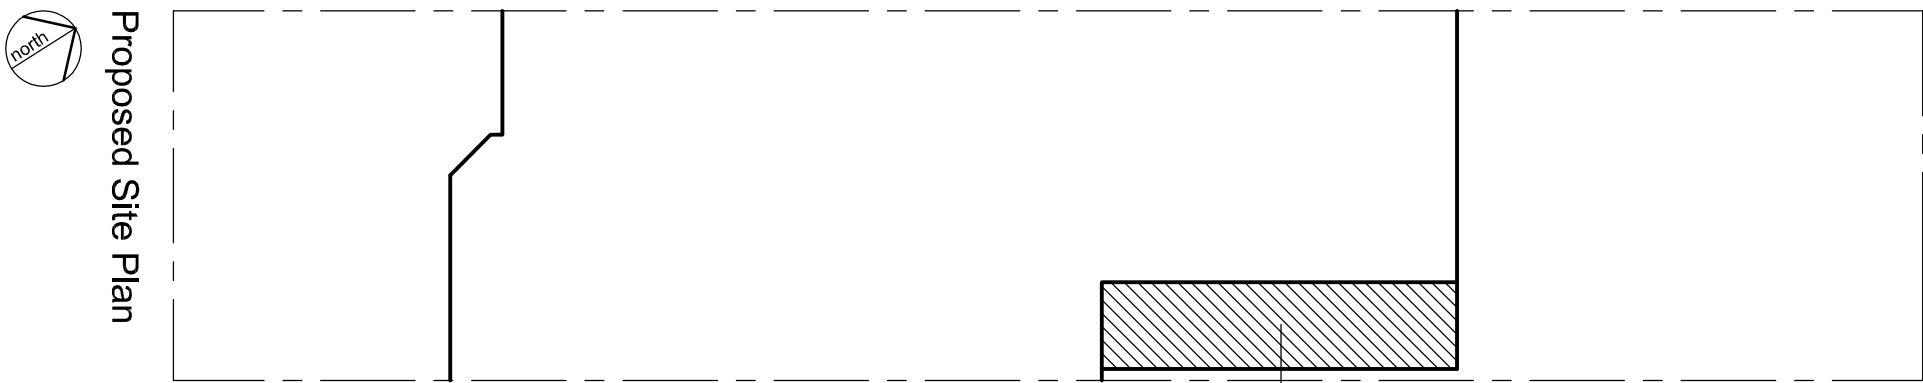

Proposed Site Plan

Proposed extension
shown hatched

F
E
D
C
B
A

DAVID HAWORTH
ARCHITECTURAL DESIGN

www.davidhaworthdesign.co.uk
tel. 07976 206533 email: info@davidhaworthdesign.co.uk

client
**Mr A. Livesey &
Miss. A Lord**

project
**72 Cavendish Road
Manchester**

drawing
Proposed Extension

drawn	date	scale
e.h.	06/24	1:100
dwg no.	revision	
1581/01		