

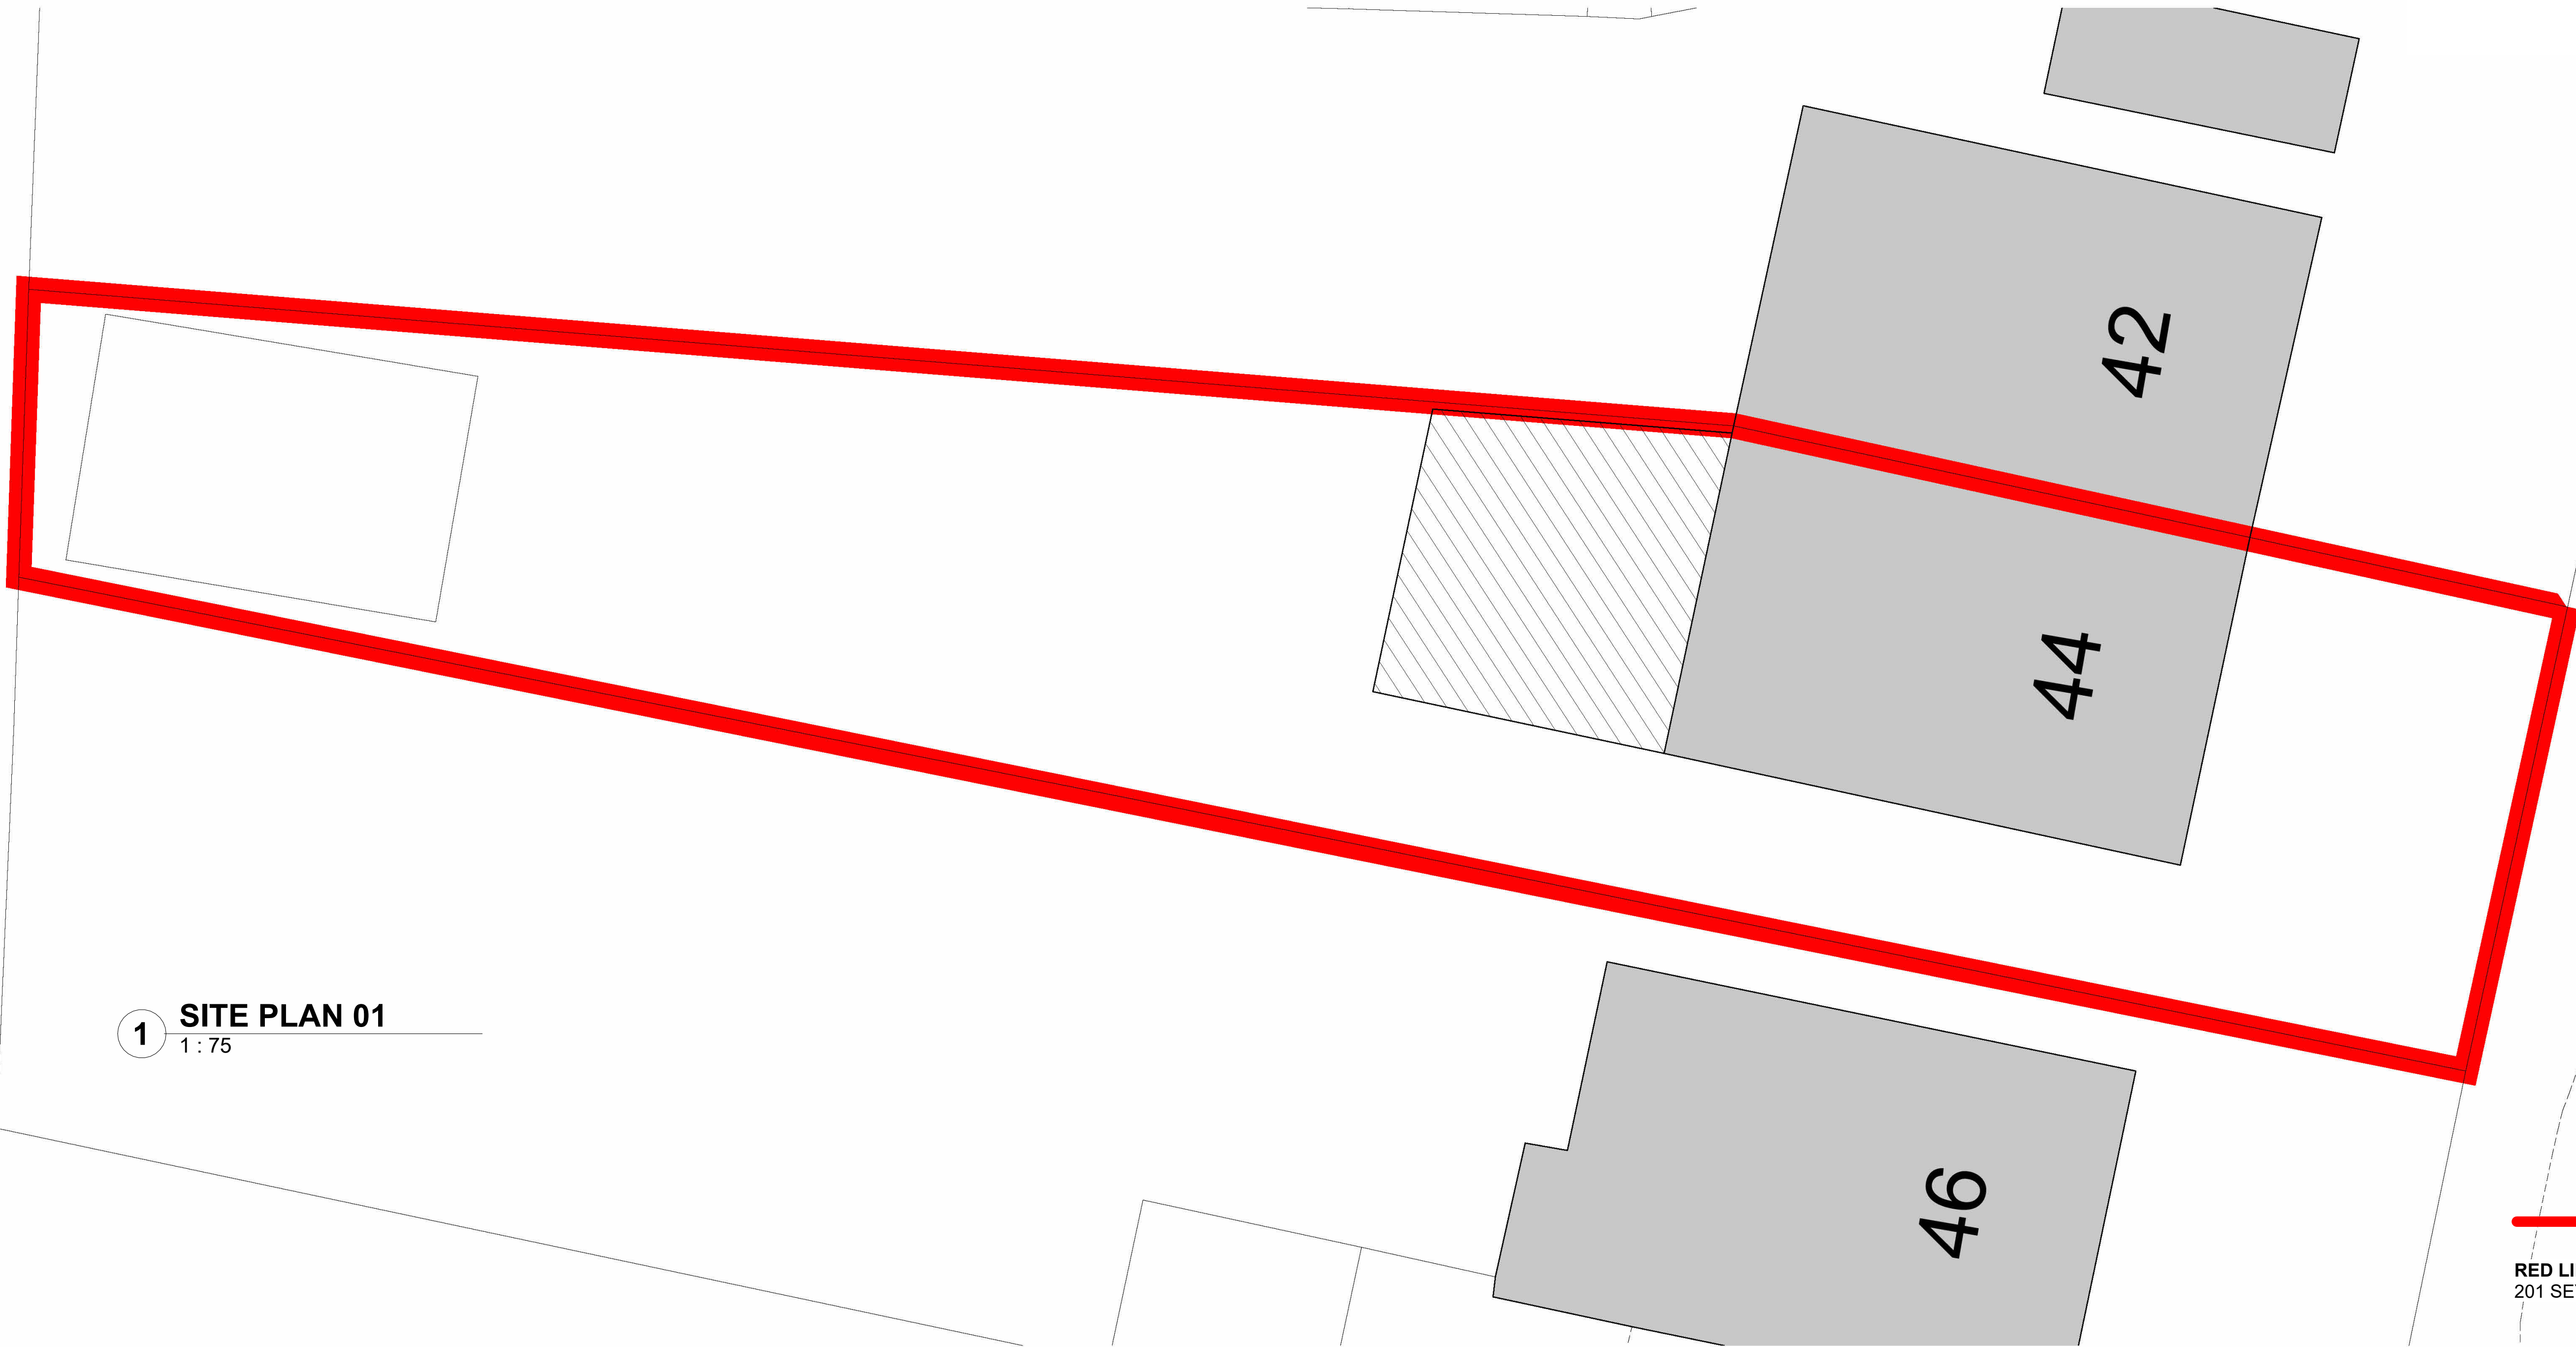


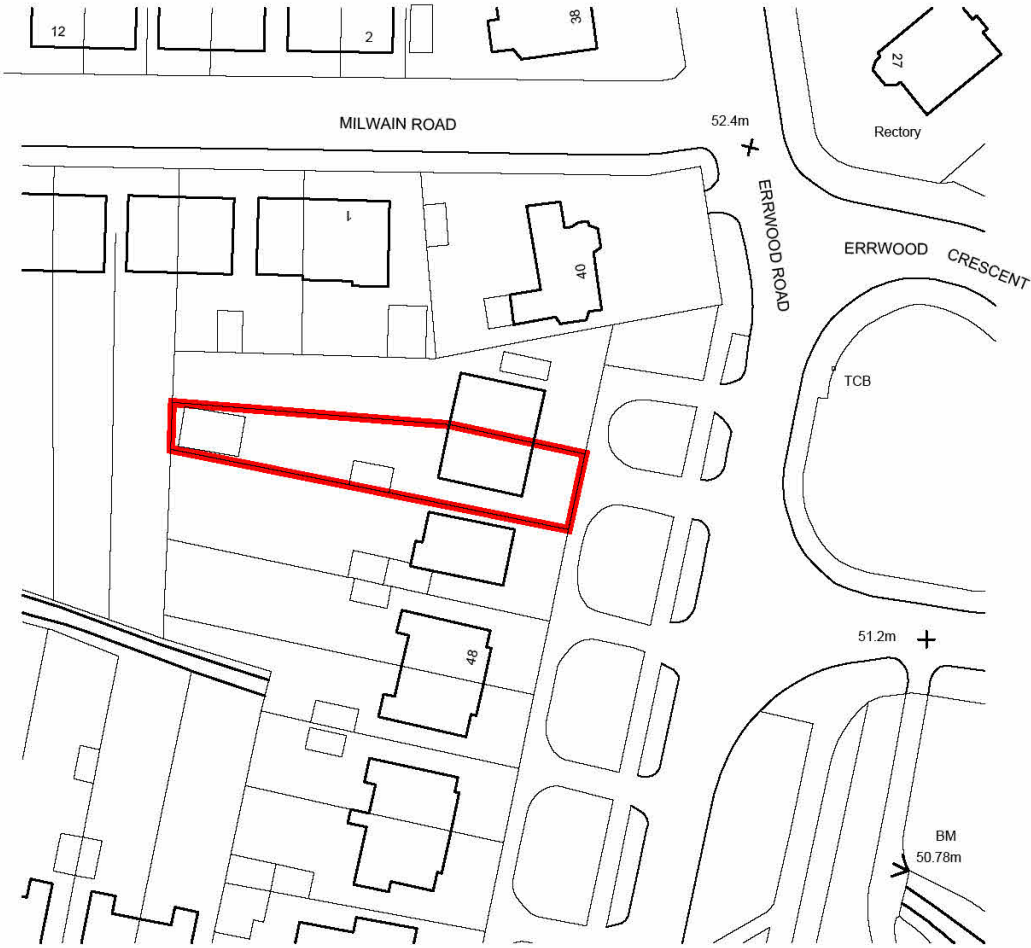

1 SITE PLAN 01
1 : 75

RED LINE INDICATING SITE BOUNDARY
201 SEYMOUR GROVE, M16 0FJ

Rev	Description	Date	Dr by	App by
original by	date created	02/02/24	approved by	NK
NK				

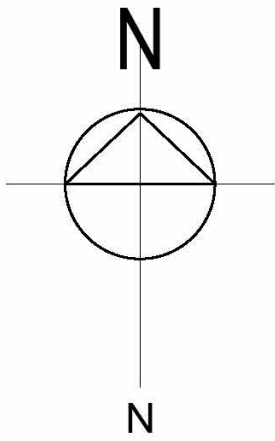

Location Plan 1:1250

client name OWNER			
project A101 - 44 Errwood Road Burnage Manchester M19 2QH - TWO STOREY SIDE AND SINGLE STOREY REAR EXTENSION AND LOFT CONVERSION WITH NEW DORMA SITE AND LOCATION PLAN			
computer file C:\Users\TRADE\Desktop\A101-44 Errwood Road Burnage Manchester M19 2QH\A101-44 Errwood Road Burnage Manchester M19 2QH.rvt		plot date	
project number 2024.0042.2241		scale 1 : 75 @A1	
drawing number A105		rev issue status	

This drawing is to be read in conjunction with all related drawings. All dimensions must be checked and verified on site before commencing any work or producing shop drawings. The originator should be notified immediately of any discrepancy. This drawing is copyright and remains the property of NK Architectural.