



NOTES:
All dimensions must be checked on site and not scaled from this drawing.

PRELIMINARY


POWER AND LIGHTING ARRANGEMENT

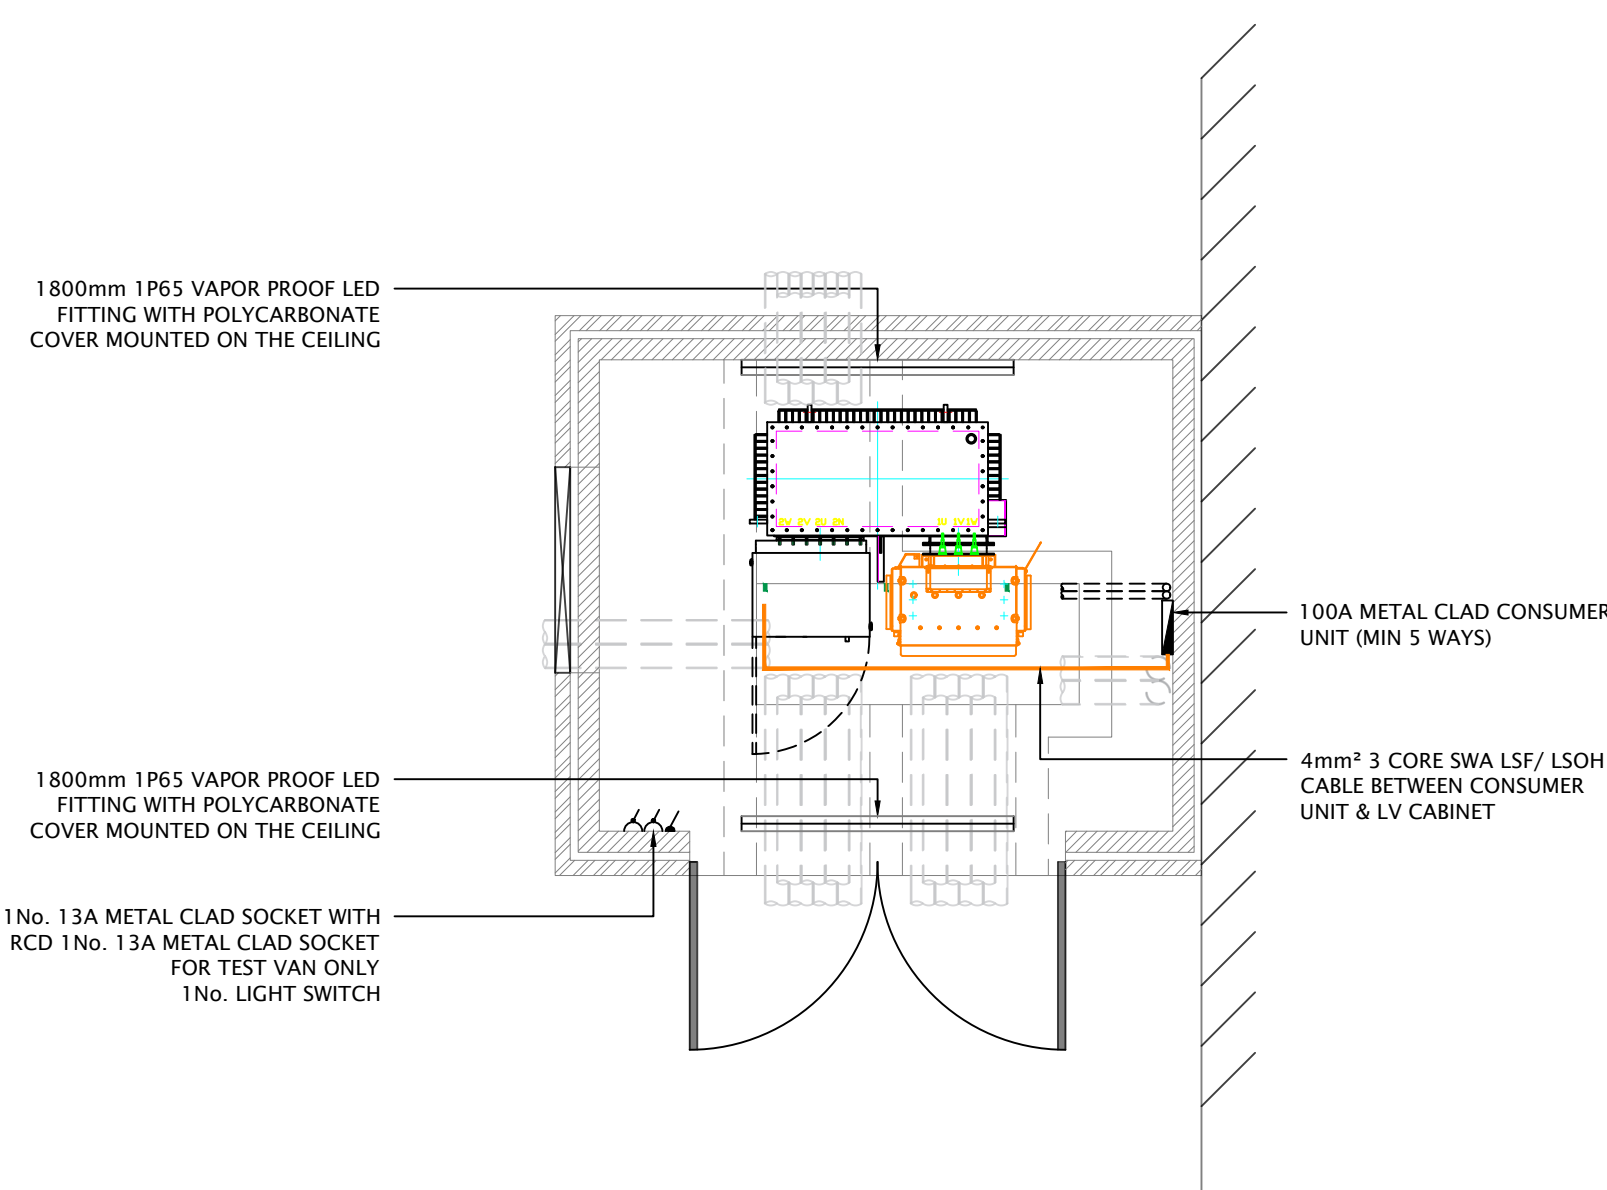


PLAN VIEW

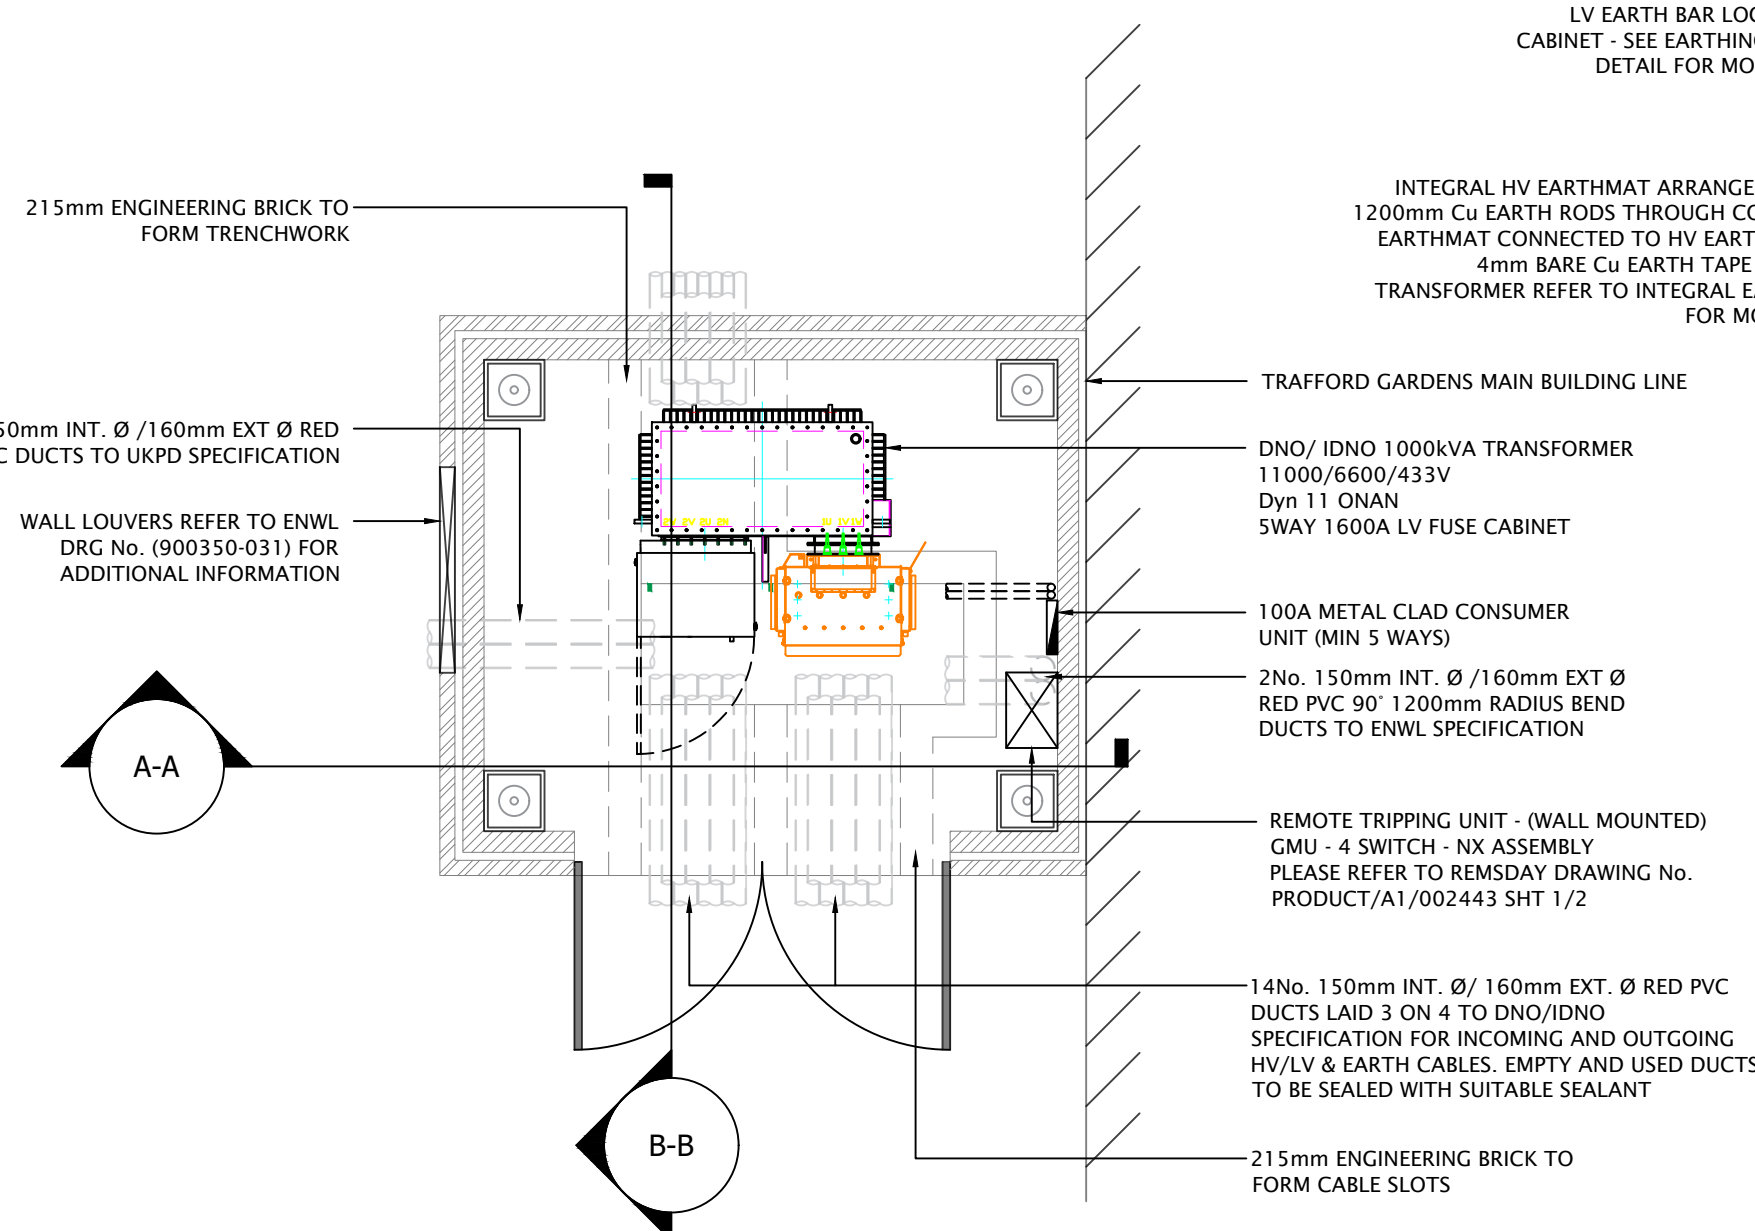


EARTHING ARRANGEMENT

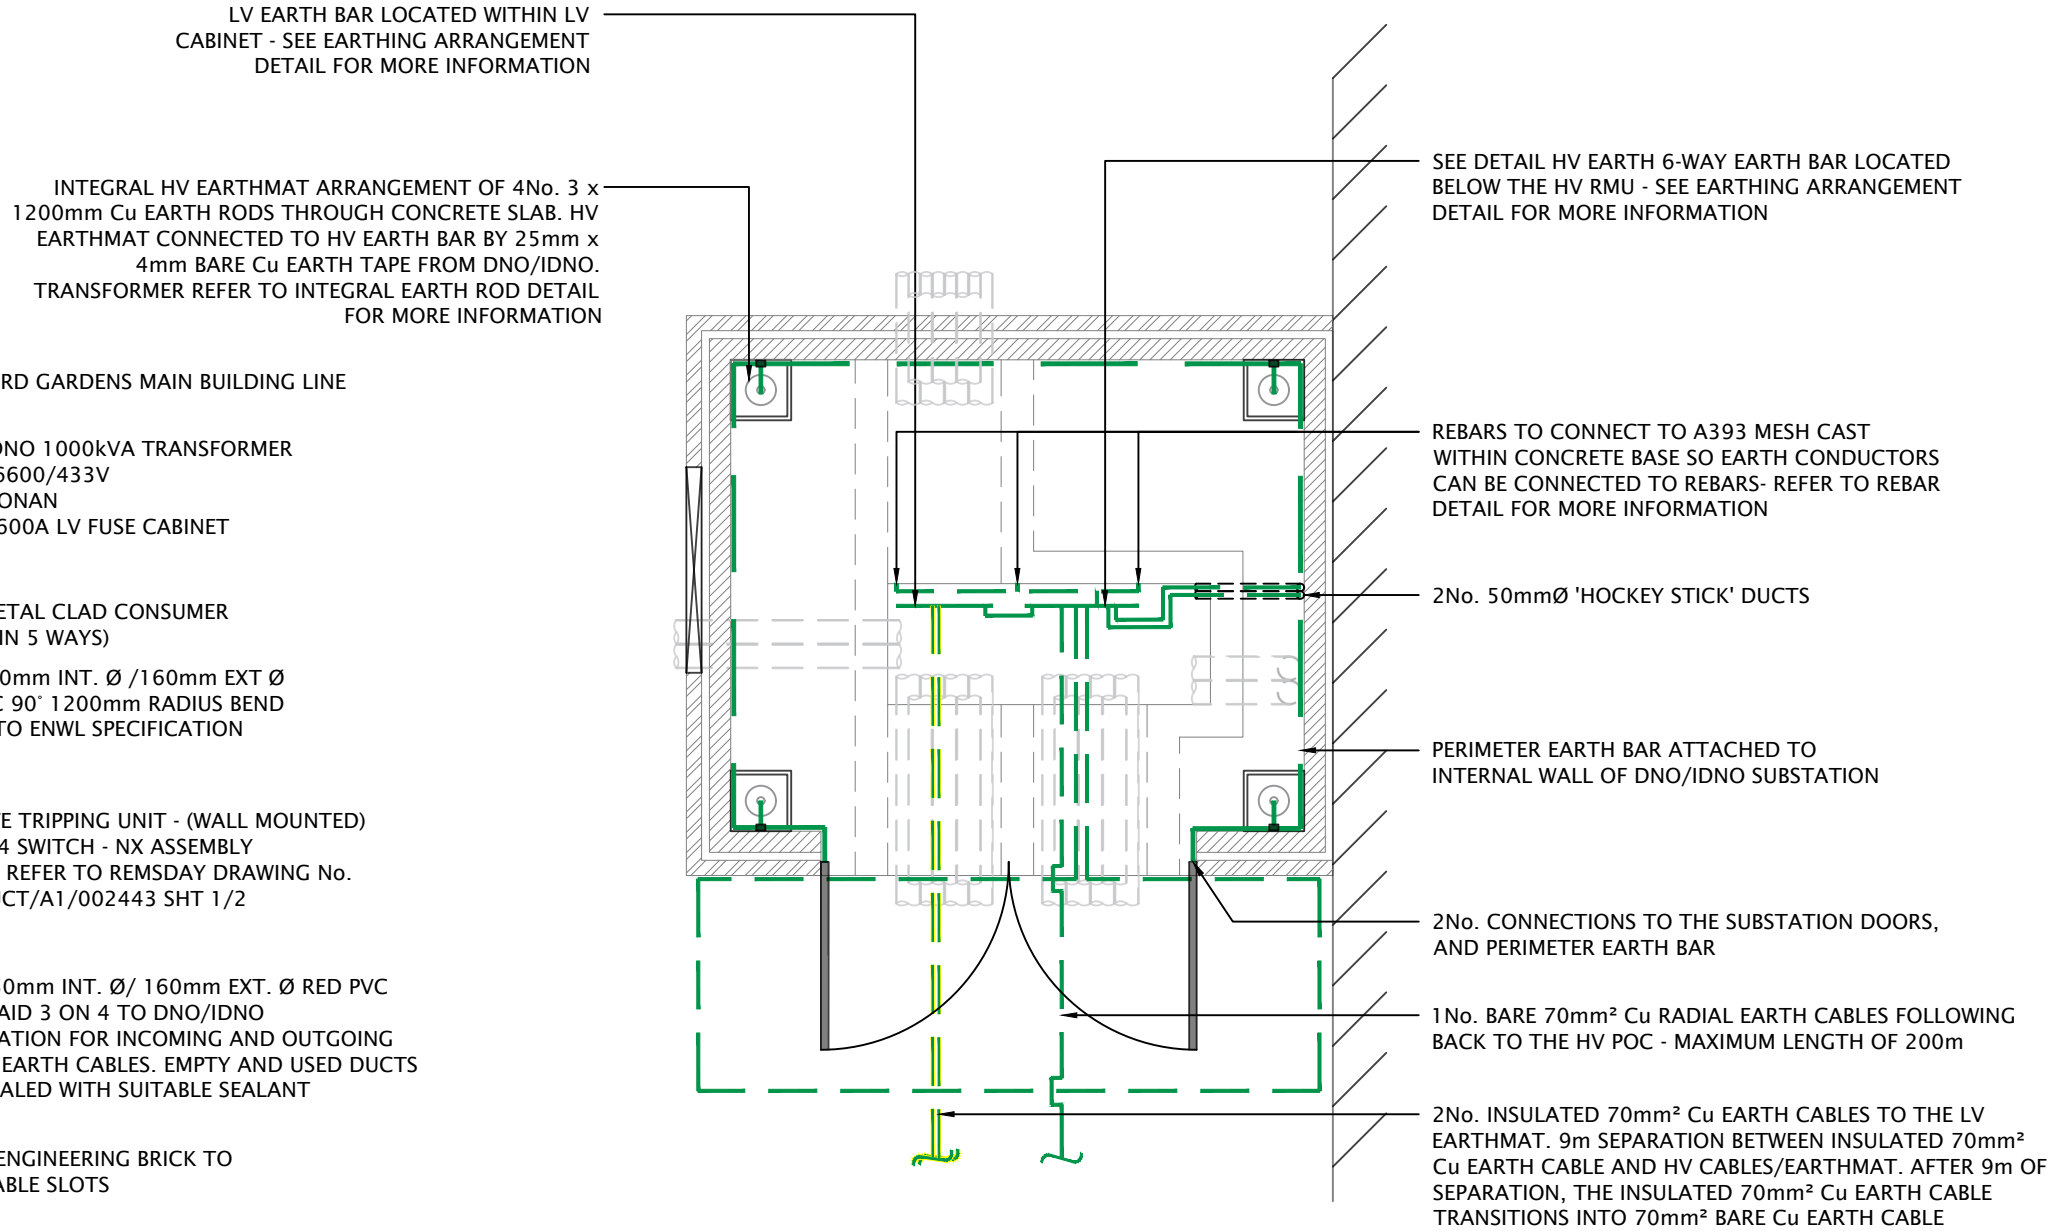


SIDE ELEVATION

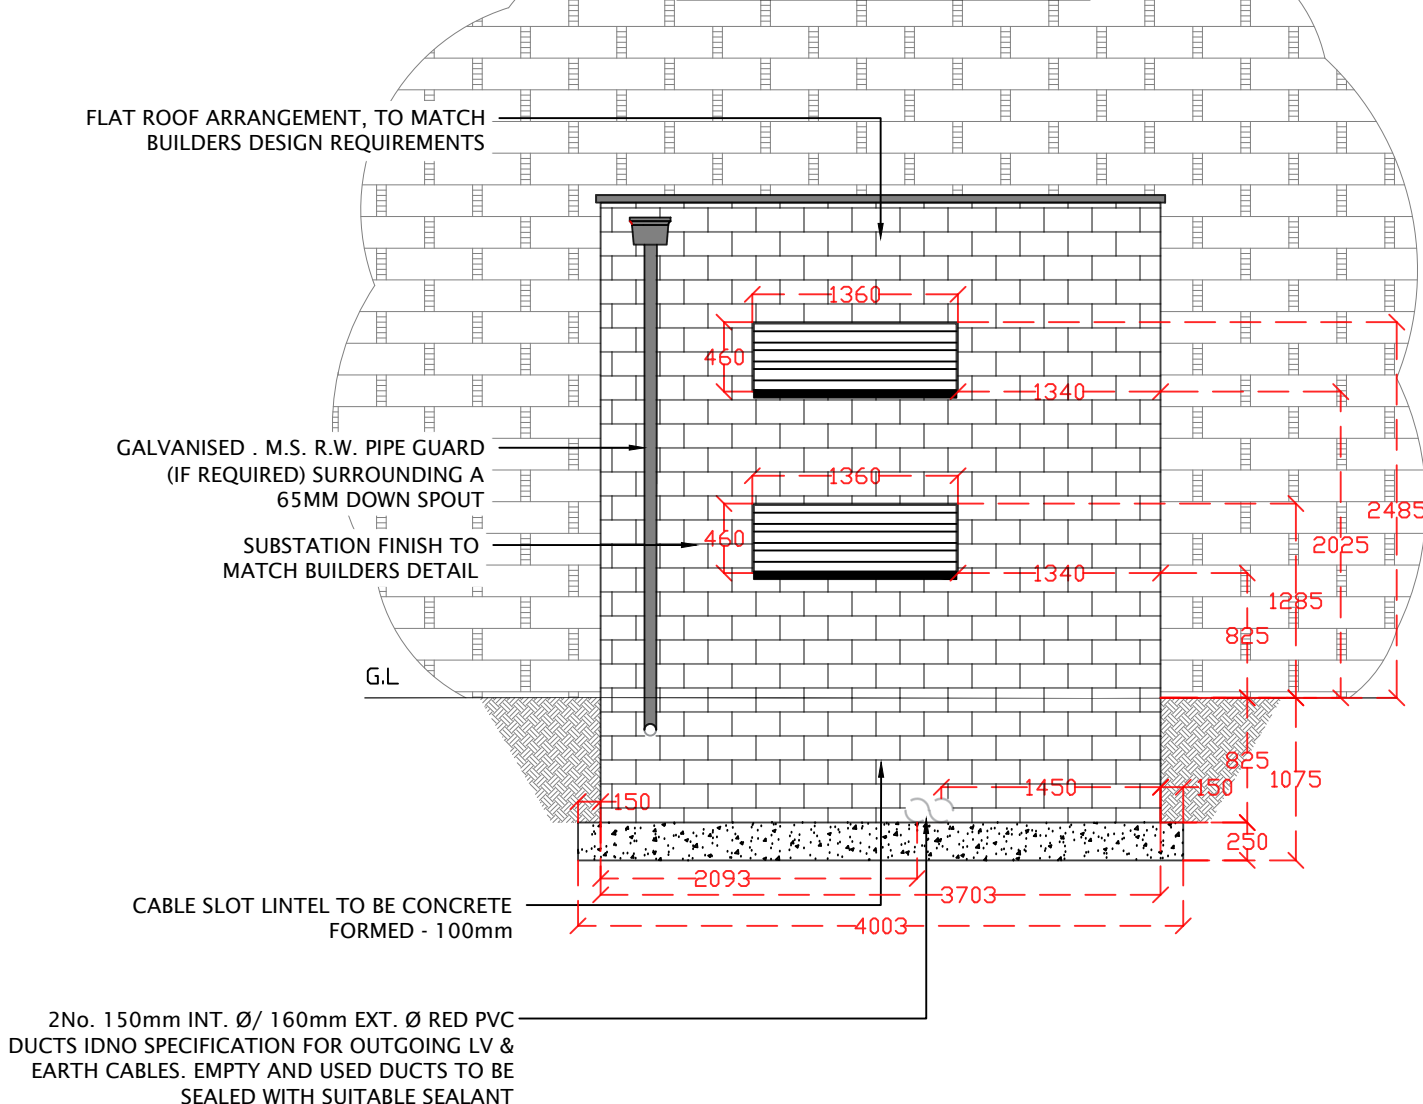


FRONT ELEVATION

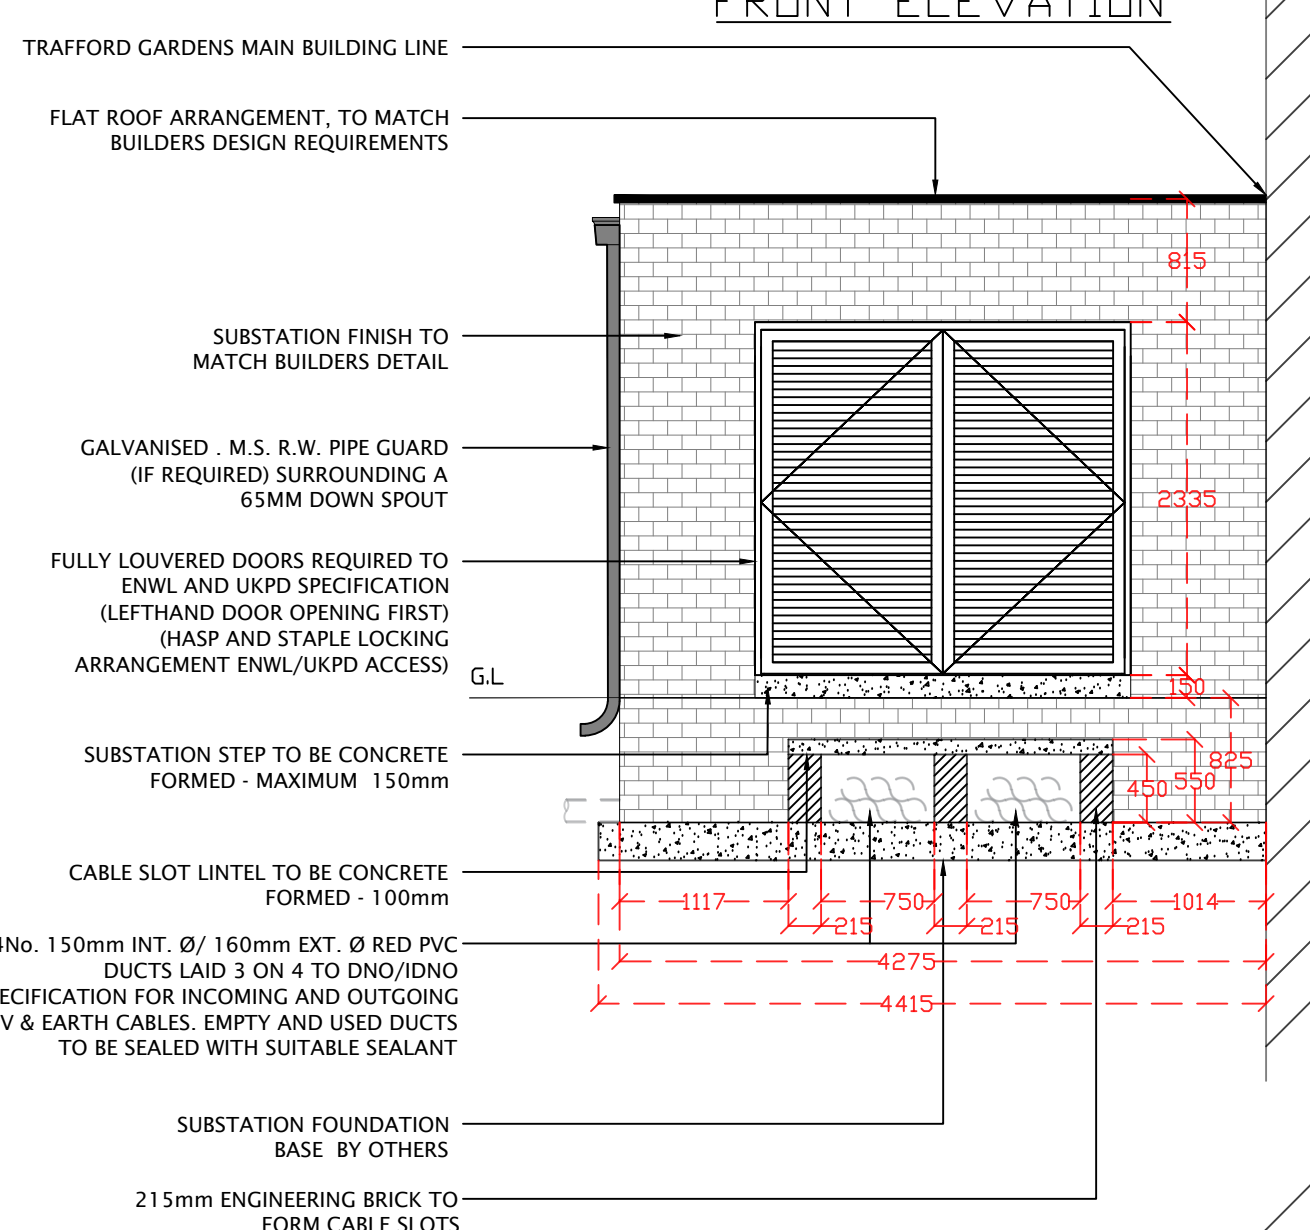


INTEGRAL EARTH ROD
DETAIL (NTS @ A1)

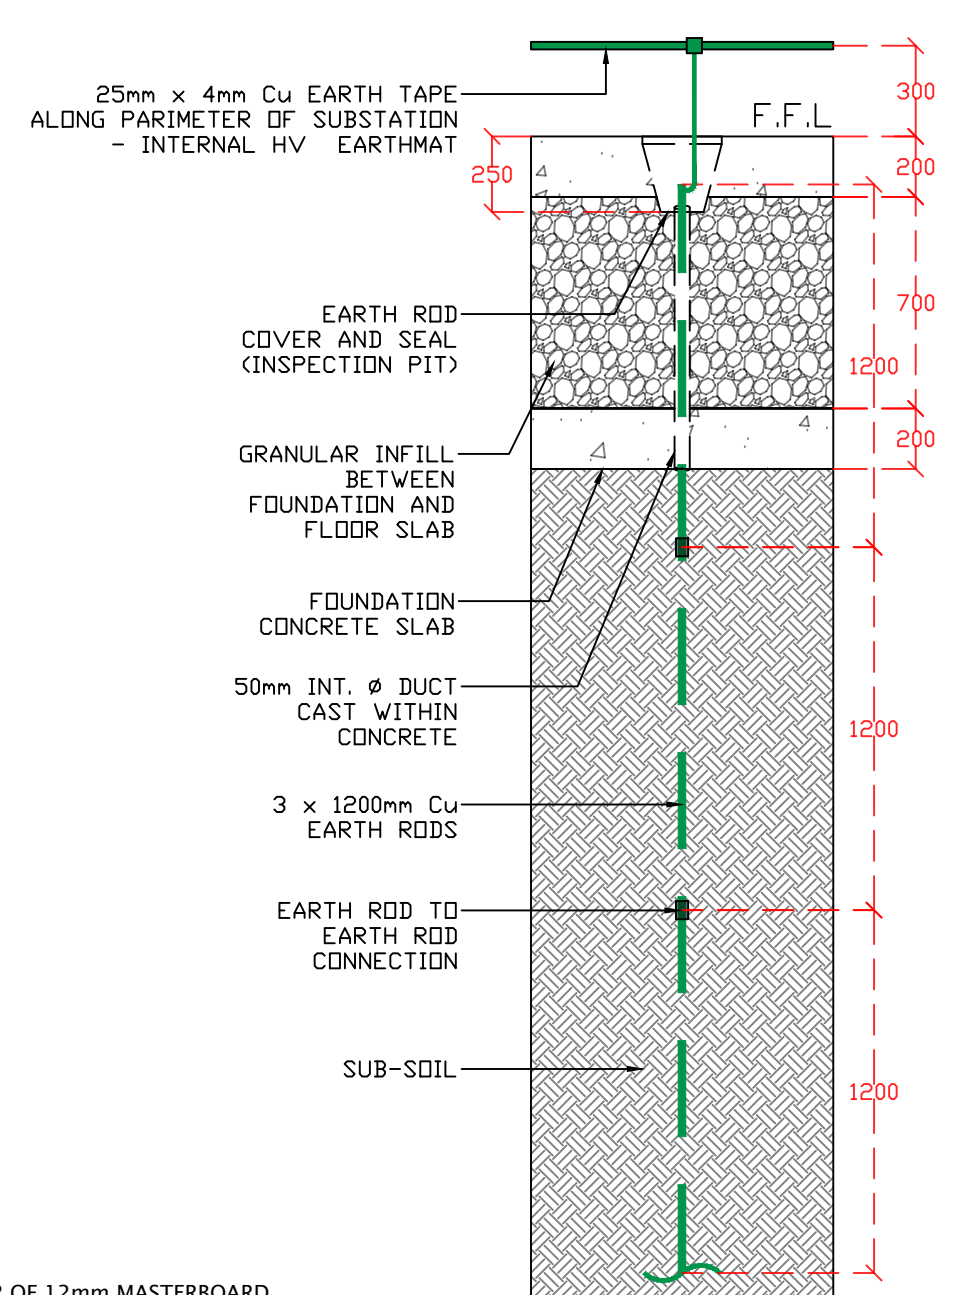


DIMENSION PLAN

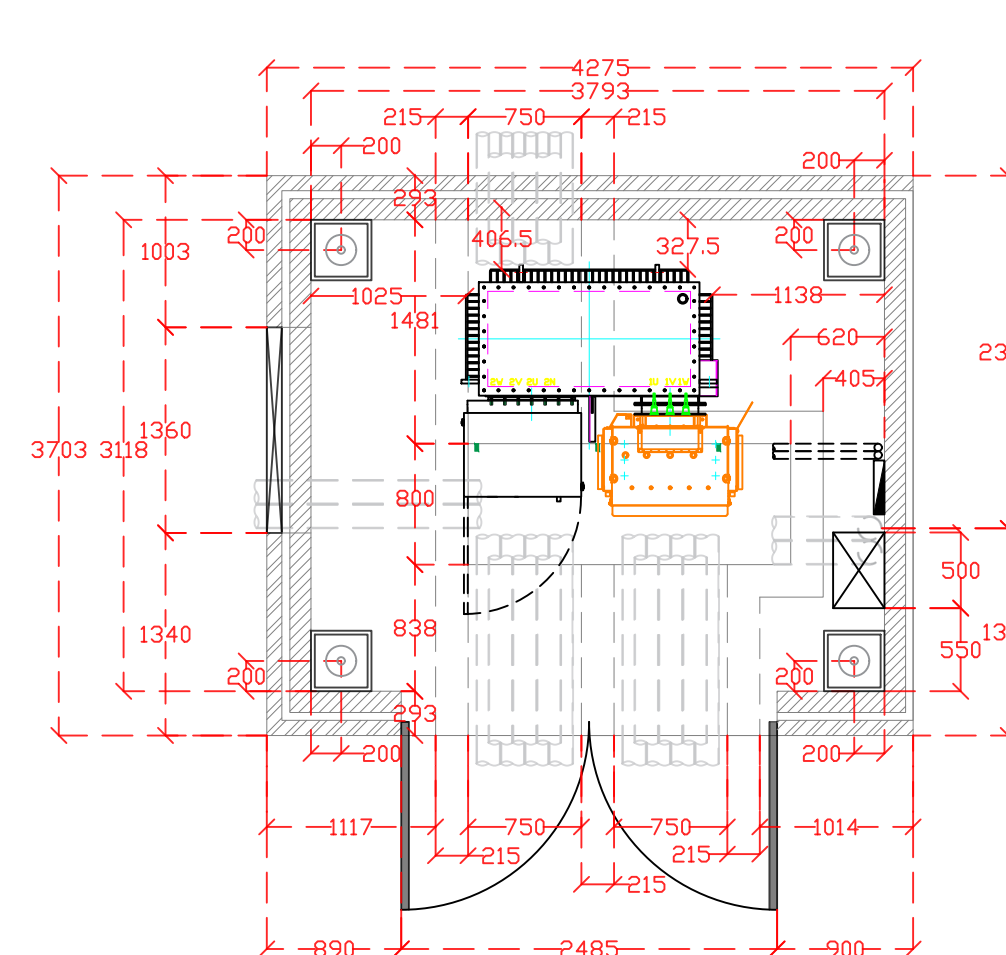


THRESHOLD DETAIL (NTS @ A1)

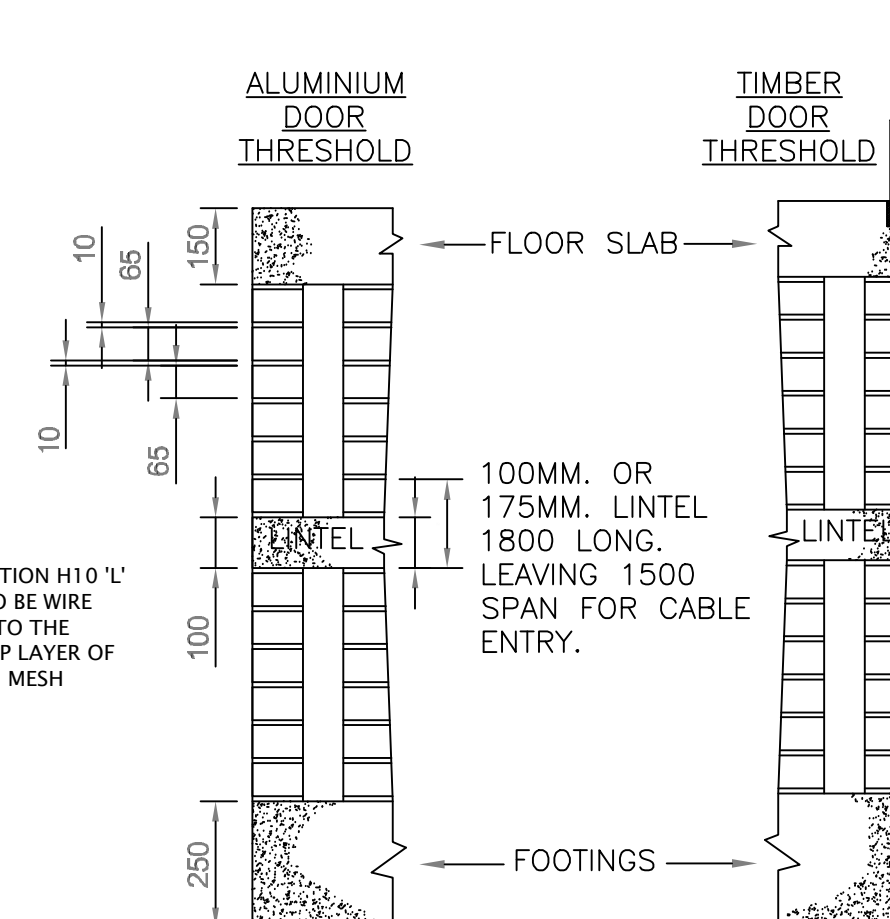


REBAR DETAIL (NTS @ A1)

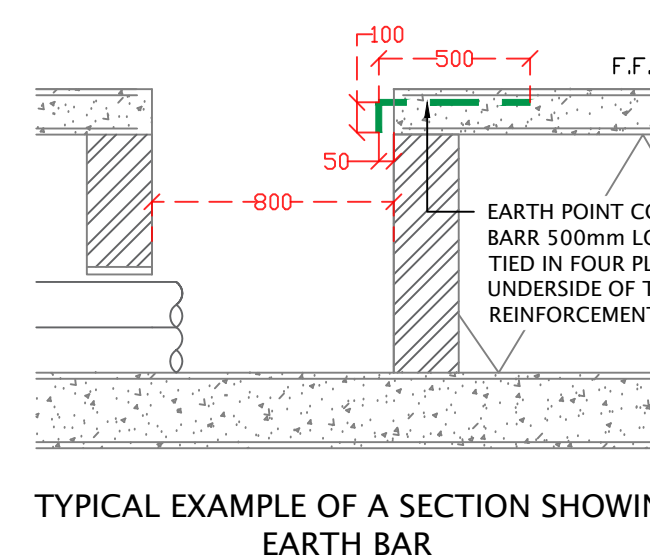


EARTHING ARRANGEMENT (NTS @ A1)

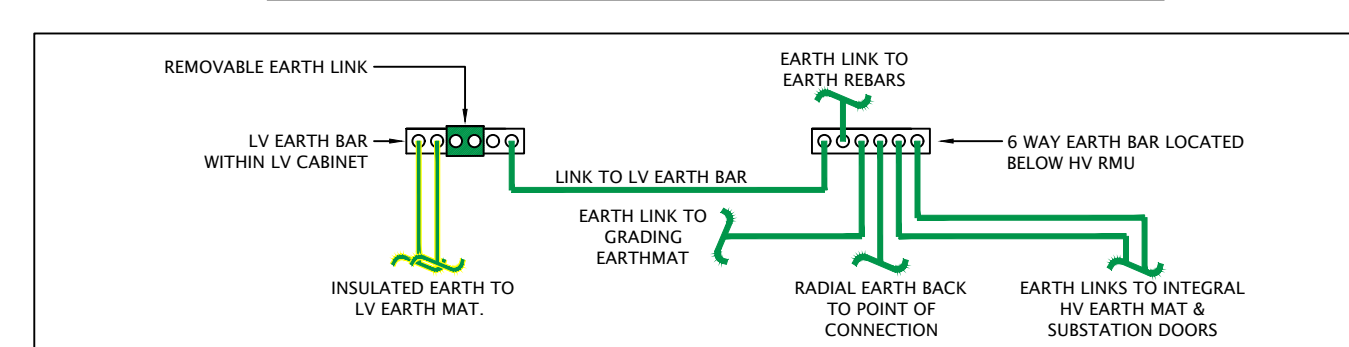

CROSS SECTION B-B

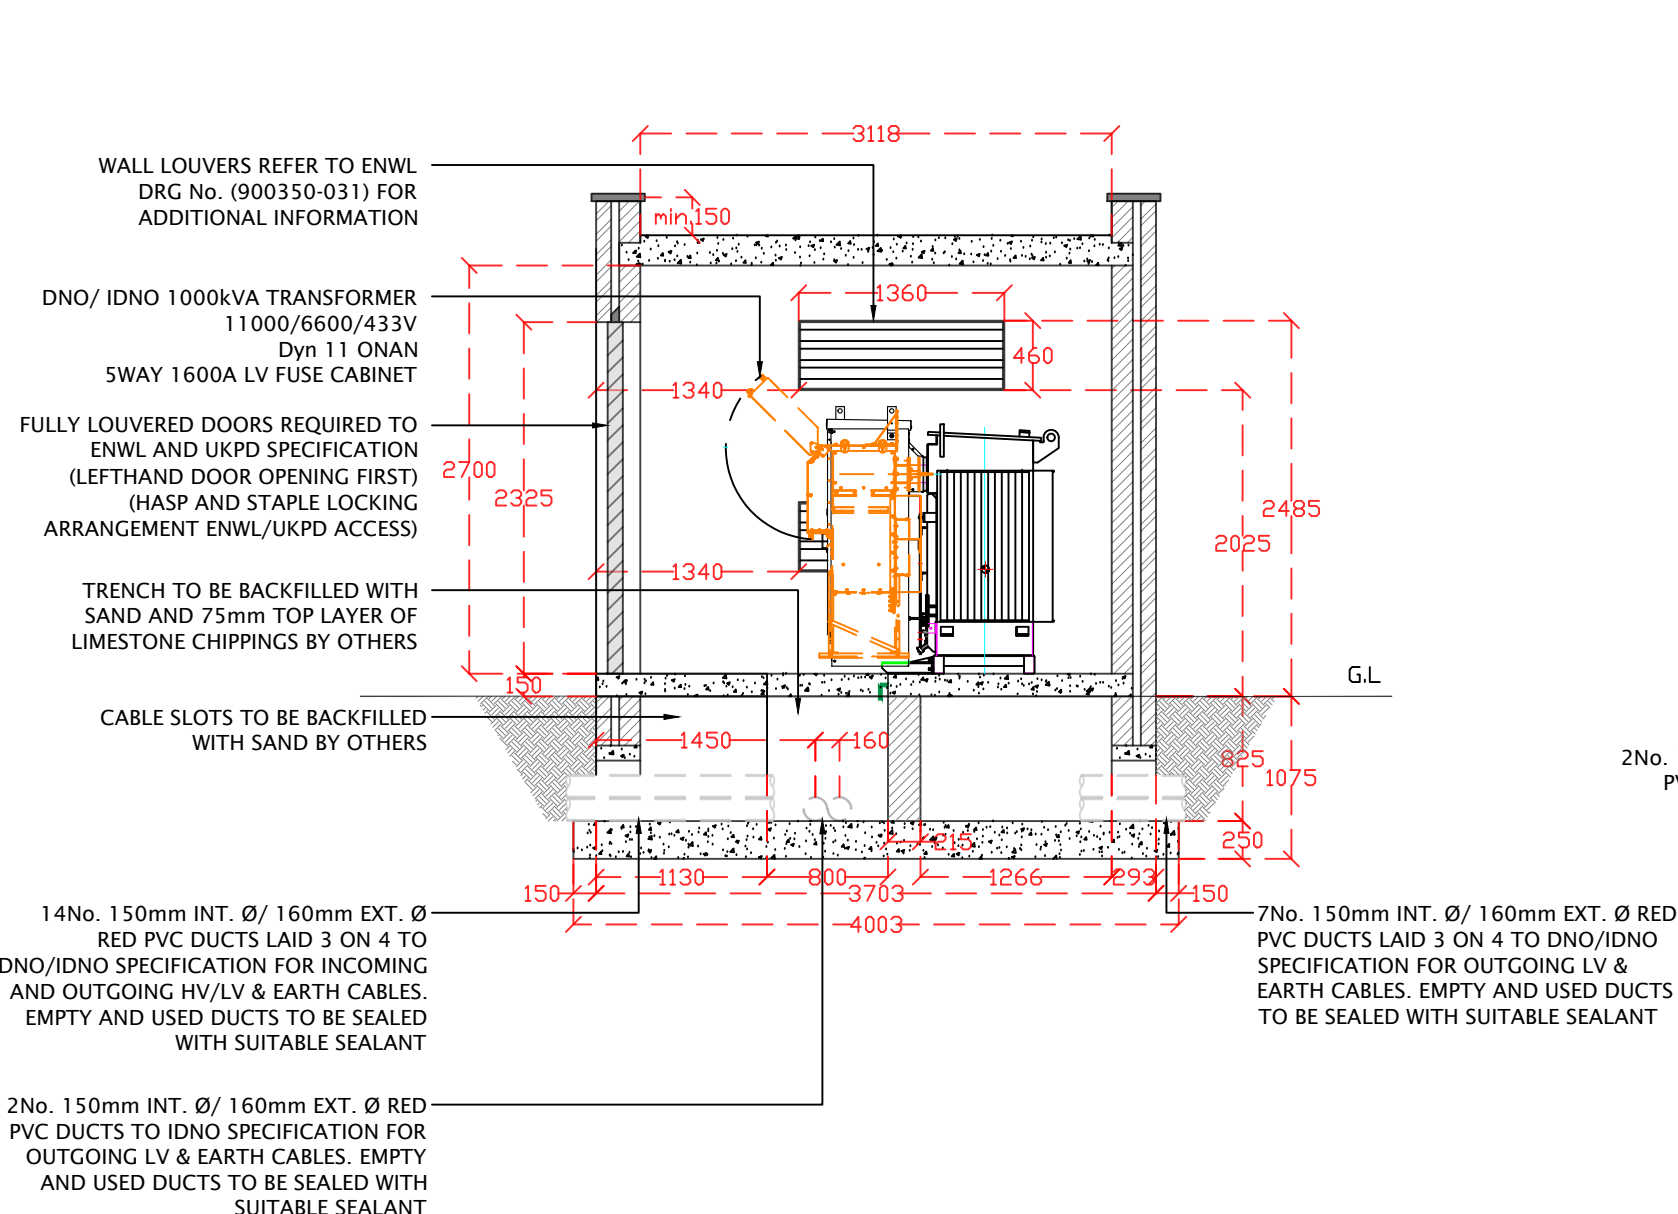


CROSS SECTION A-A

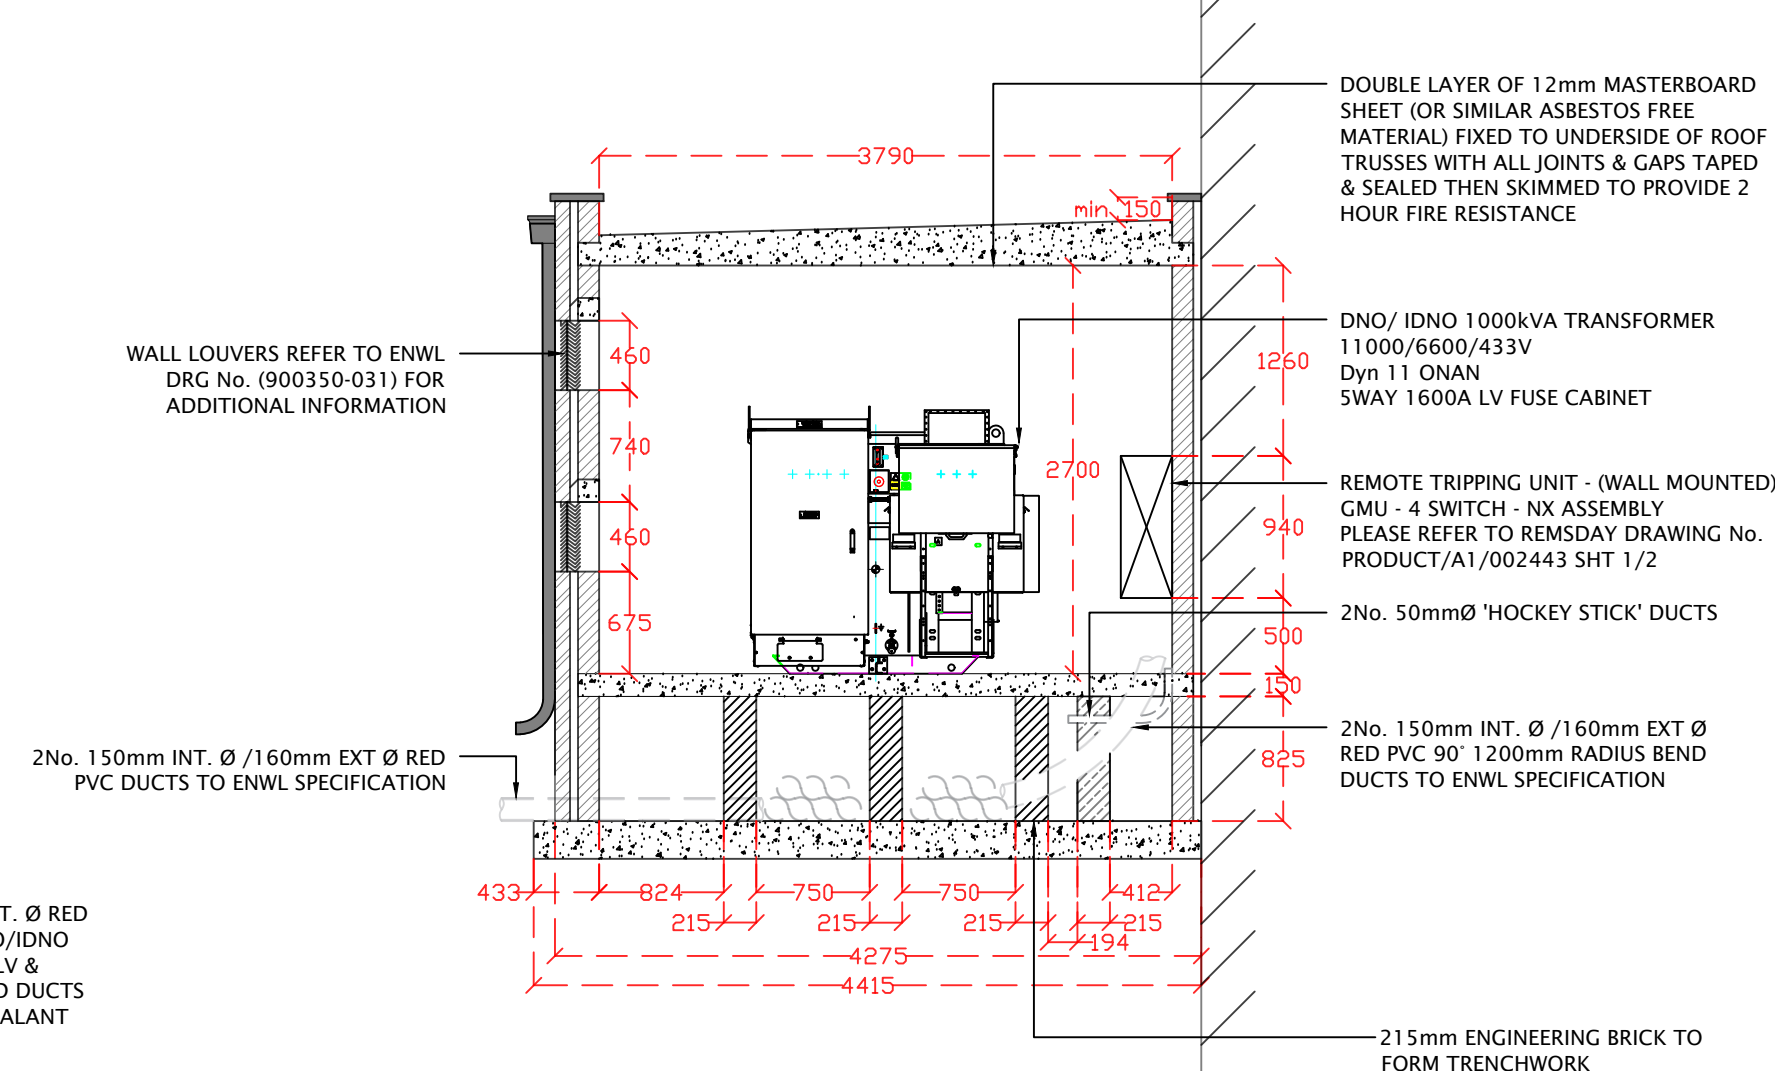

P02	30.04.24	JM	Cable Trench Arrangement	KB
P01	23.11.23	JM	Issued For Comments	KB
Rev.	Date	R/By	Revisions	D/B

Client

LINEAR DESIGN & CONSTRUCT

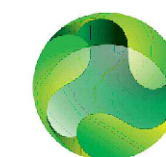

ameon
Utilities Engineering

Ameon Utilities
Olympic Court, Boardmans Way,
Whitehills Business Park, Blackpool, FY4 5GU
Tel: 01253 760160
E-mail: info@ameon.co.uk

Job Title	
-----------	--

TRAFFORD GARDENS

Drawing Title

SUBSTATION PROPOSAL

Scale
1:50 @ A1

Designed by	KB
-------------	----

Date
NOVEMBER 2023

Drawn by	KB
----------	----

Drawing Number

AU-2063-E003

Revision

P02