





PROPOSED SOUTH EAST FACING FRONT ELEVATION

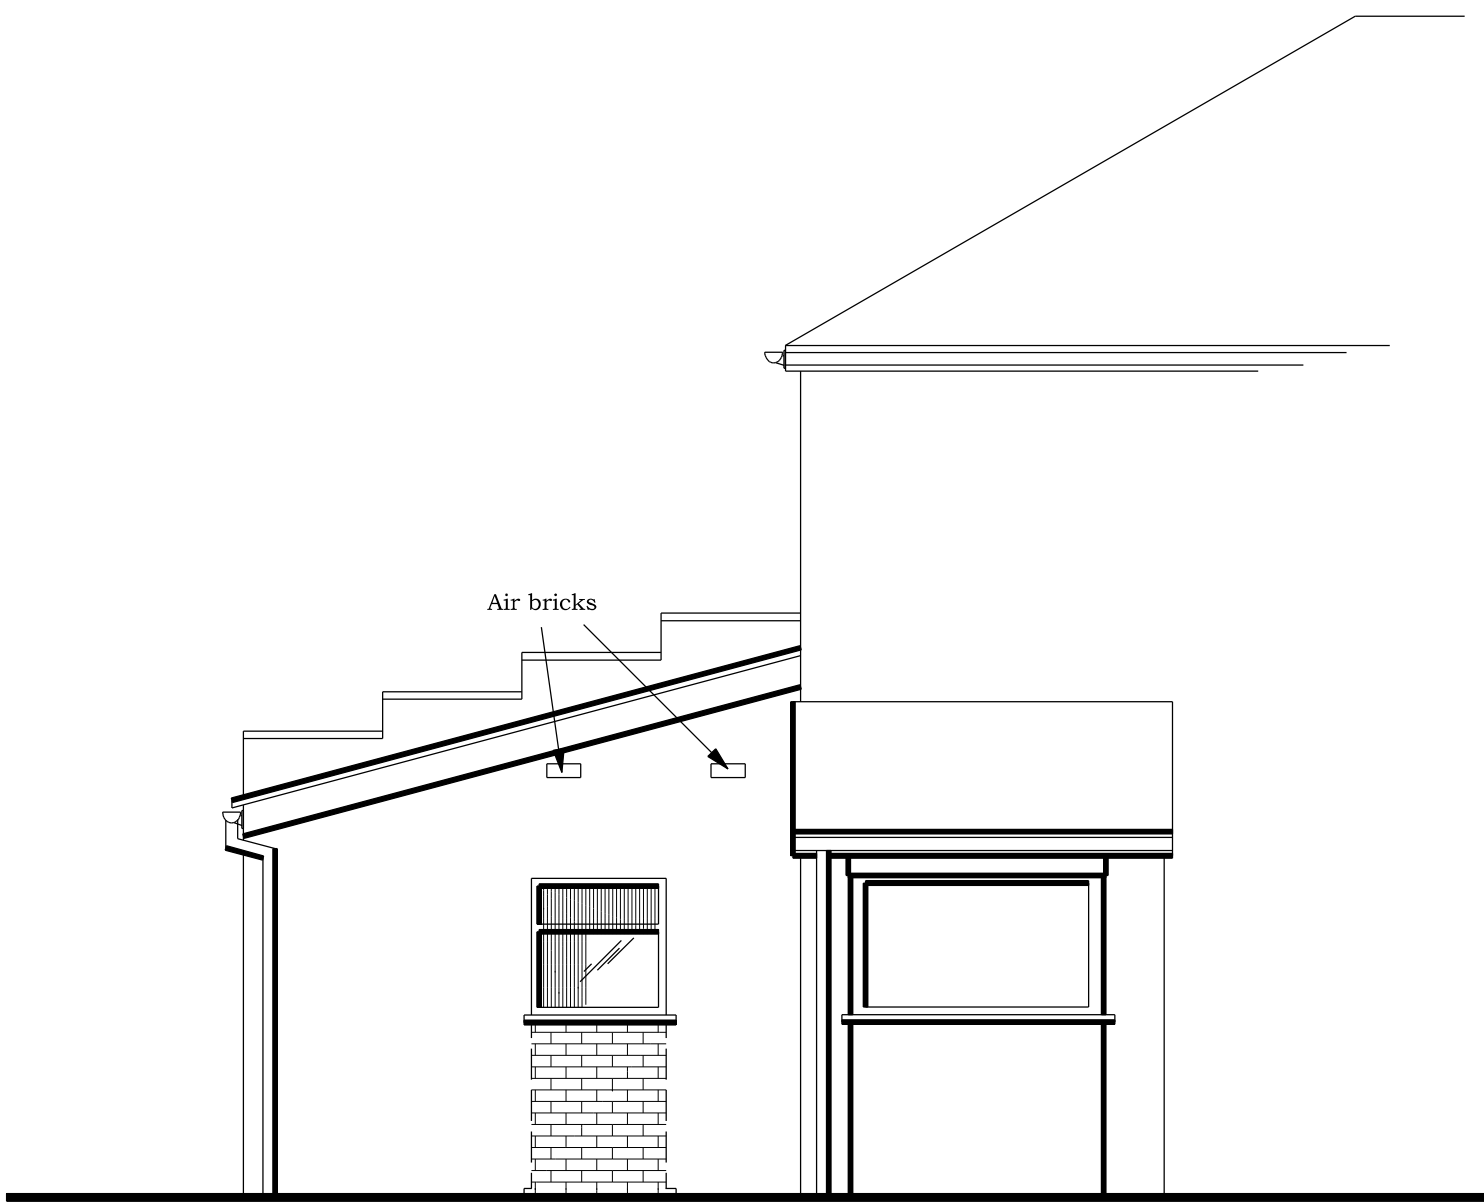

PROPOSED NORTH EAST FACING SIDE ELEVATION




PROPOSED NORTH WEST FACING REAR ELEVATION

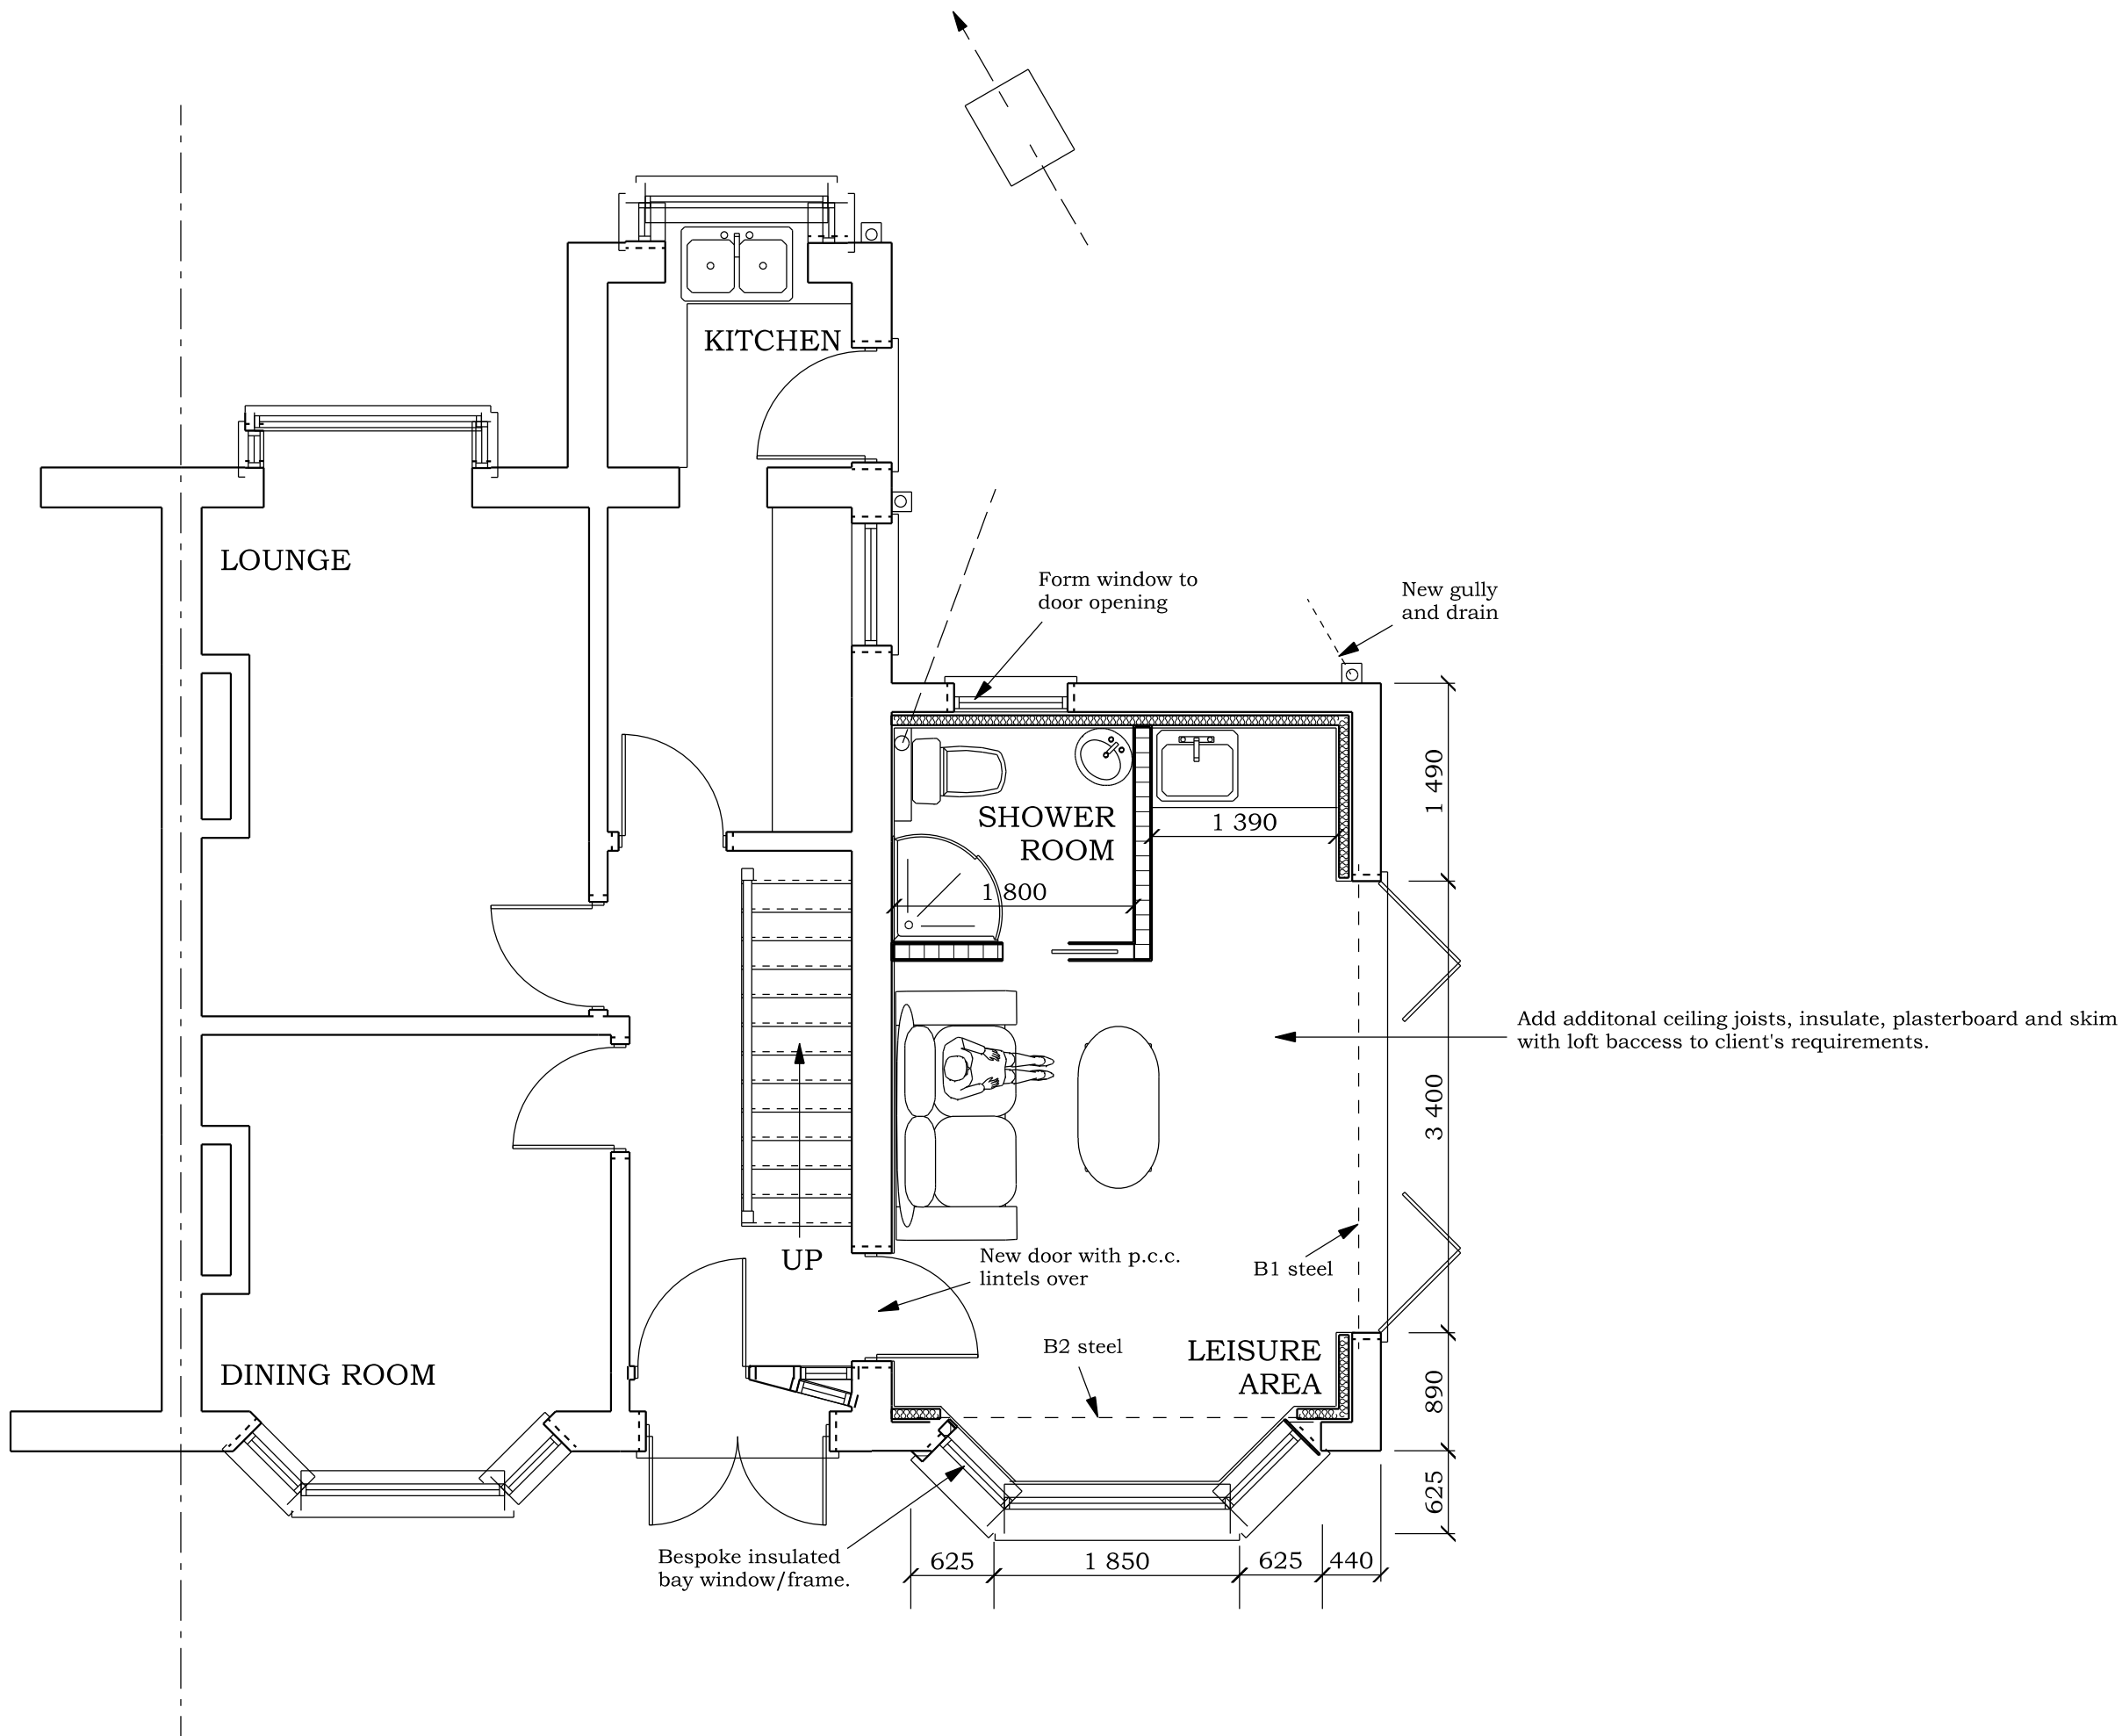

PROPOSED GROUND FLOOR PLAN

BRADLEY BUILDING DESIGN LTD.
KEEPERS COTTAGE,
LYME PARK,
DISLEY,
STOCKPORT.
SK12 2NS.
01625 858244
Mob 07989 326039
bradleybuildingdesign@btopenworld.com

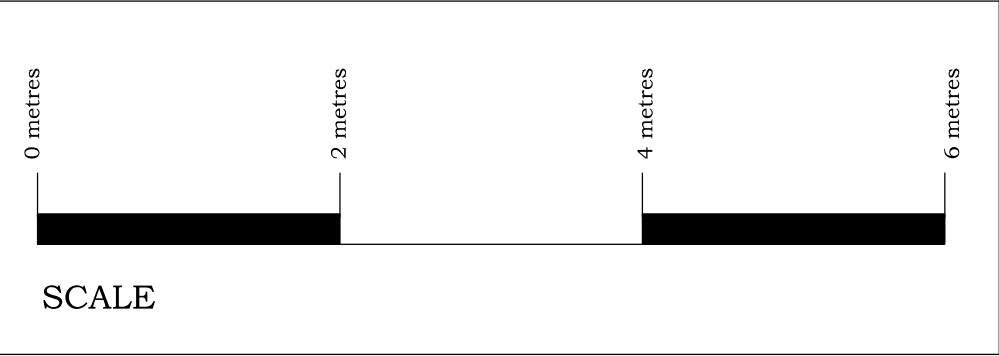

PROPOSED DWELLING
GARAGE CONVERSION
for
Mr. & Mrs J. PAGETT,
at
5a, KINGSDALE ROAD,
MANCHESTER,
M18 7WB
Scale 1:50 @ A1
Date MARCH 2024
Drawing Number 2223/2/B