


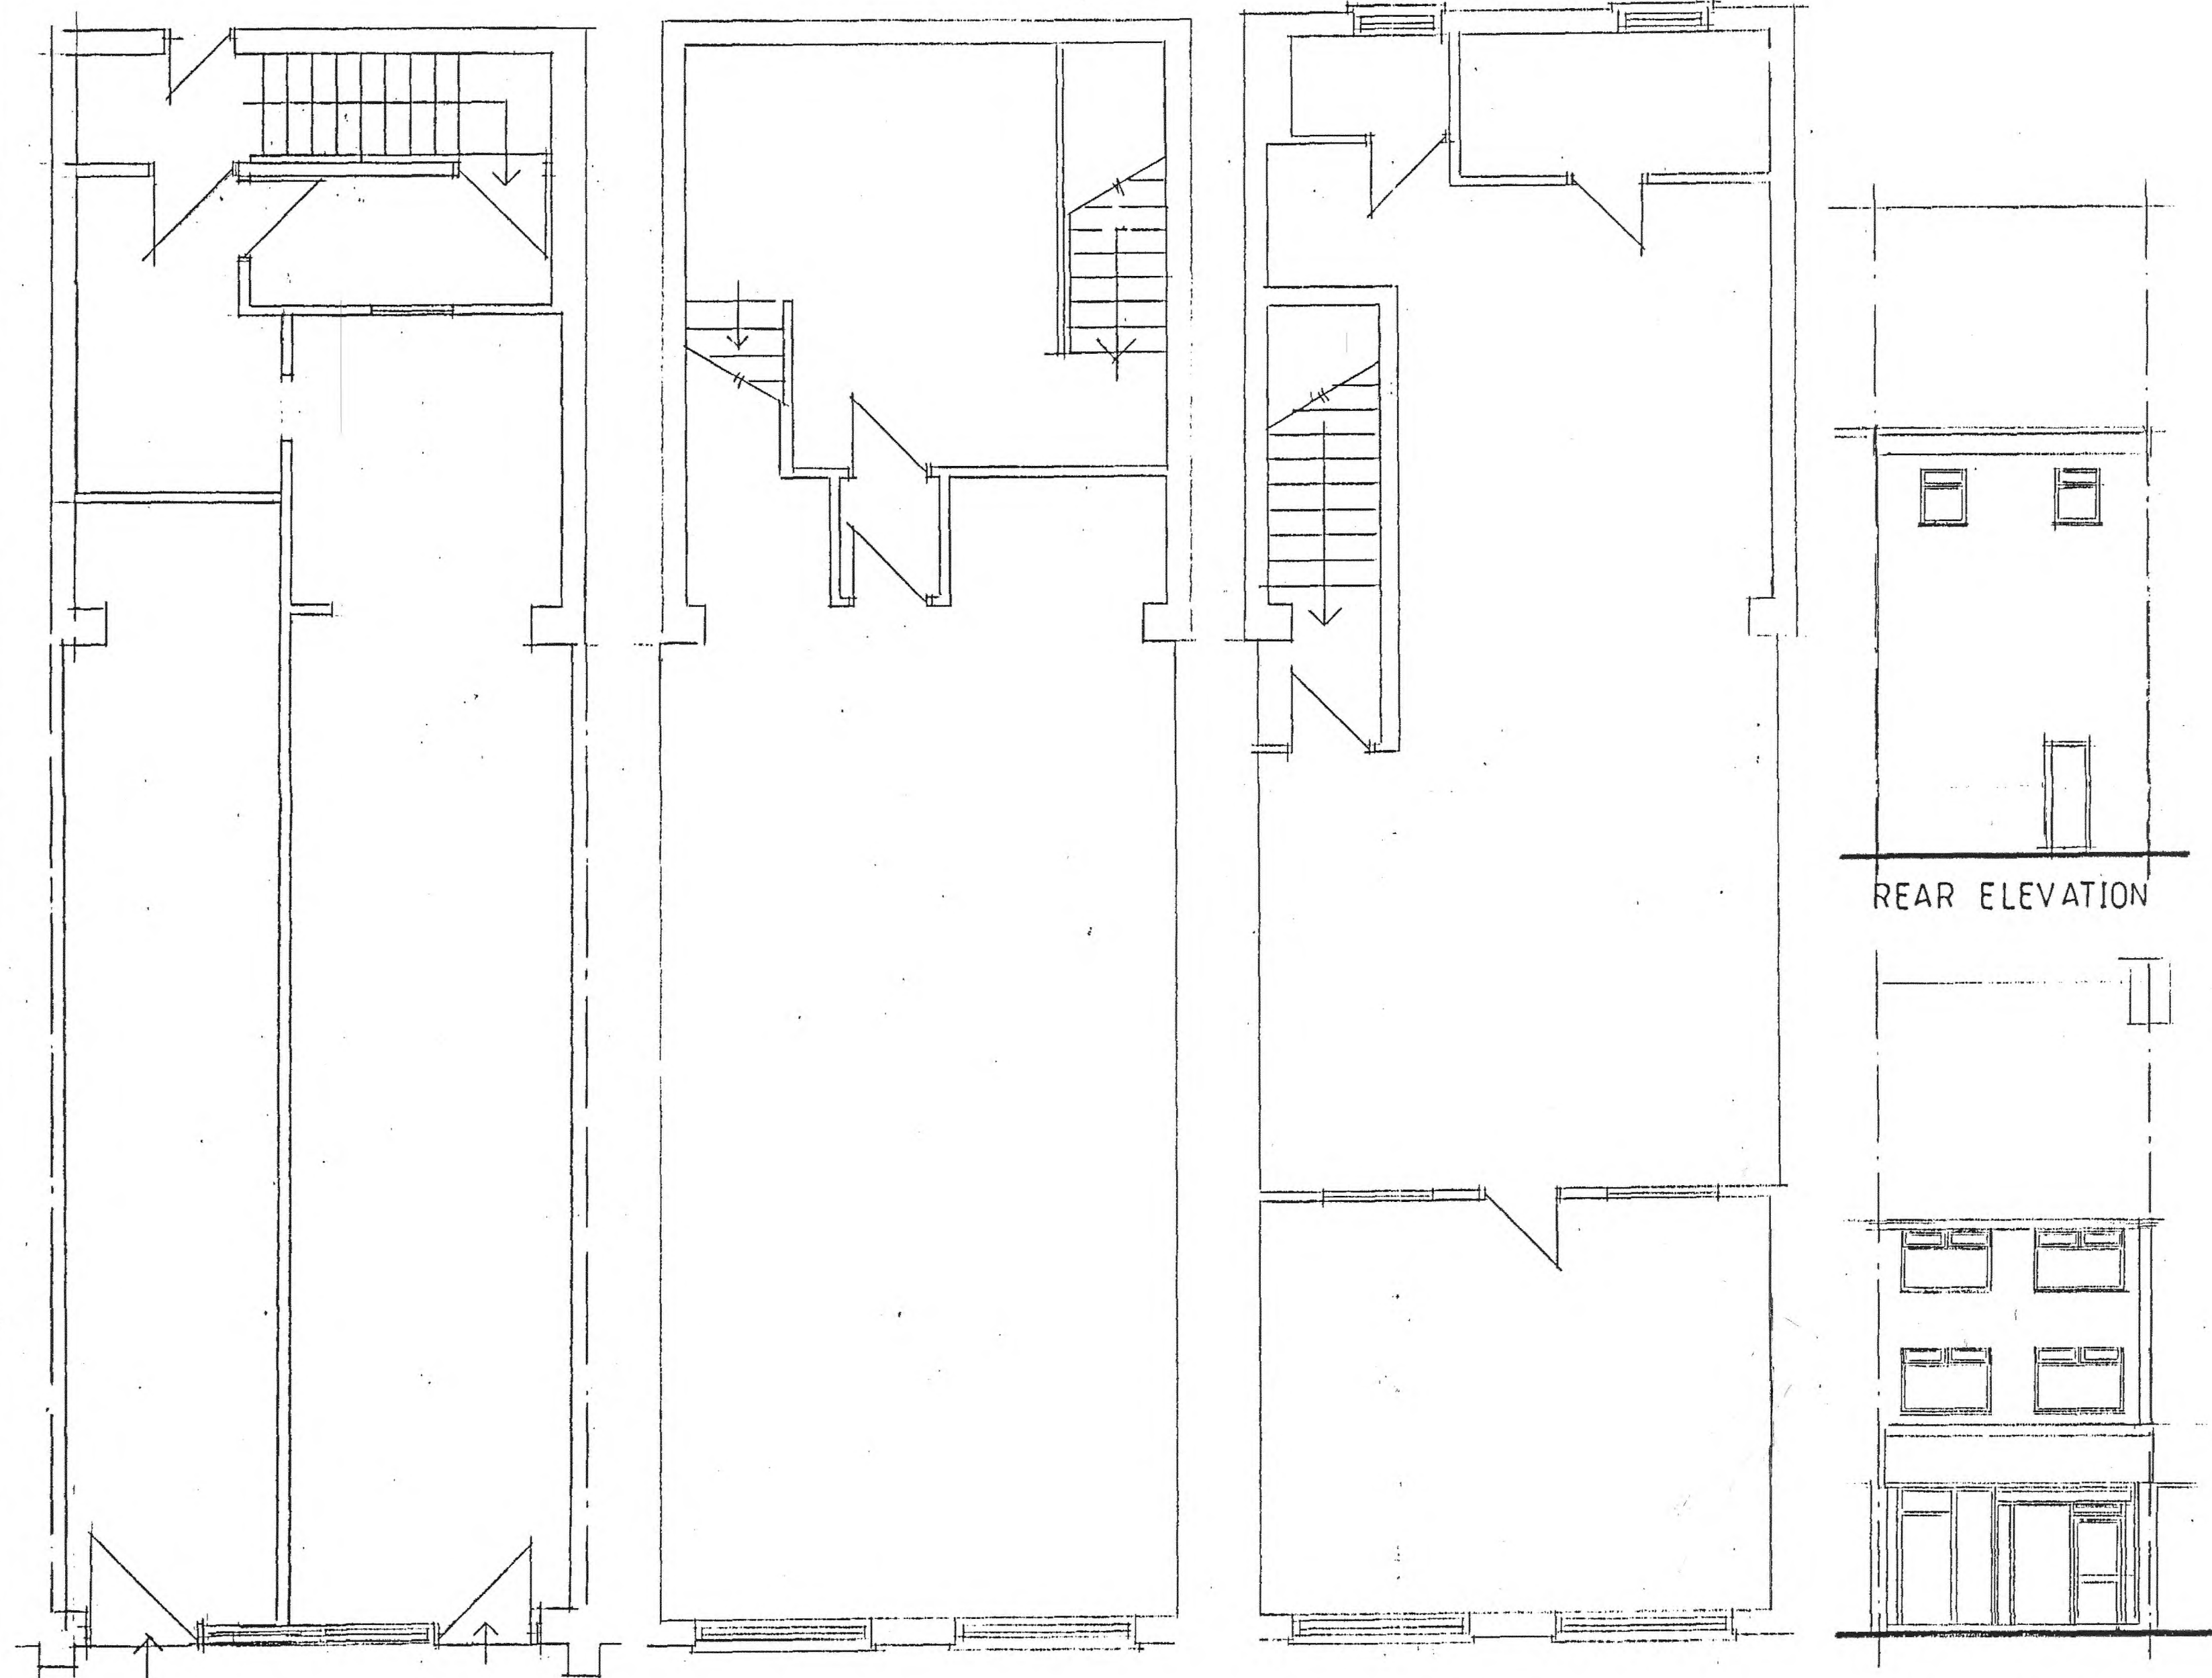

GROUND FLOOR PLAN

FIRST FLOOR PLAN

SECOND FLOOR PLAN

FRONT ELEVATION

REAR ELEVATION

NOTES

CLIENT
MR A MOHAMMED
47 BURY NEW ROAD
CHEETHAM M8 8EF

JOB TITLE
PROPOSED HOT FOOD TAKEAWAY

DRG. TITLE
PLANS AND ELEVATIONS
AS EXISTING

**HOLBOROW
ORMESHER +
LIMITED**

**architectural &
interior design**

COMPANY ADDRESS:
15 OVERTON CLOSE
MIDDLEWICH
CHESHIRE CW10 0PZ
PHONE: 0770 834 939

ISSUE	ORIGINAL	1	2	3	4	5	6	7
REVISION								
DATE								
DRAWN								
CHECKED								
APPROVED								

SCALE 1:50 & 1:100 at A2

DRAWING
NUMBER 2347/24/01