


Rear Elevation




Side Elevation

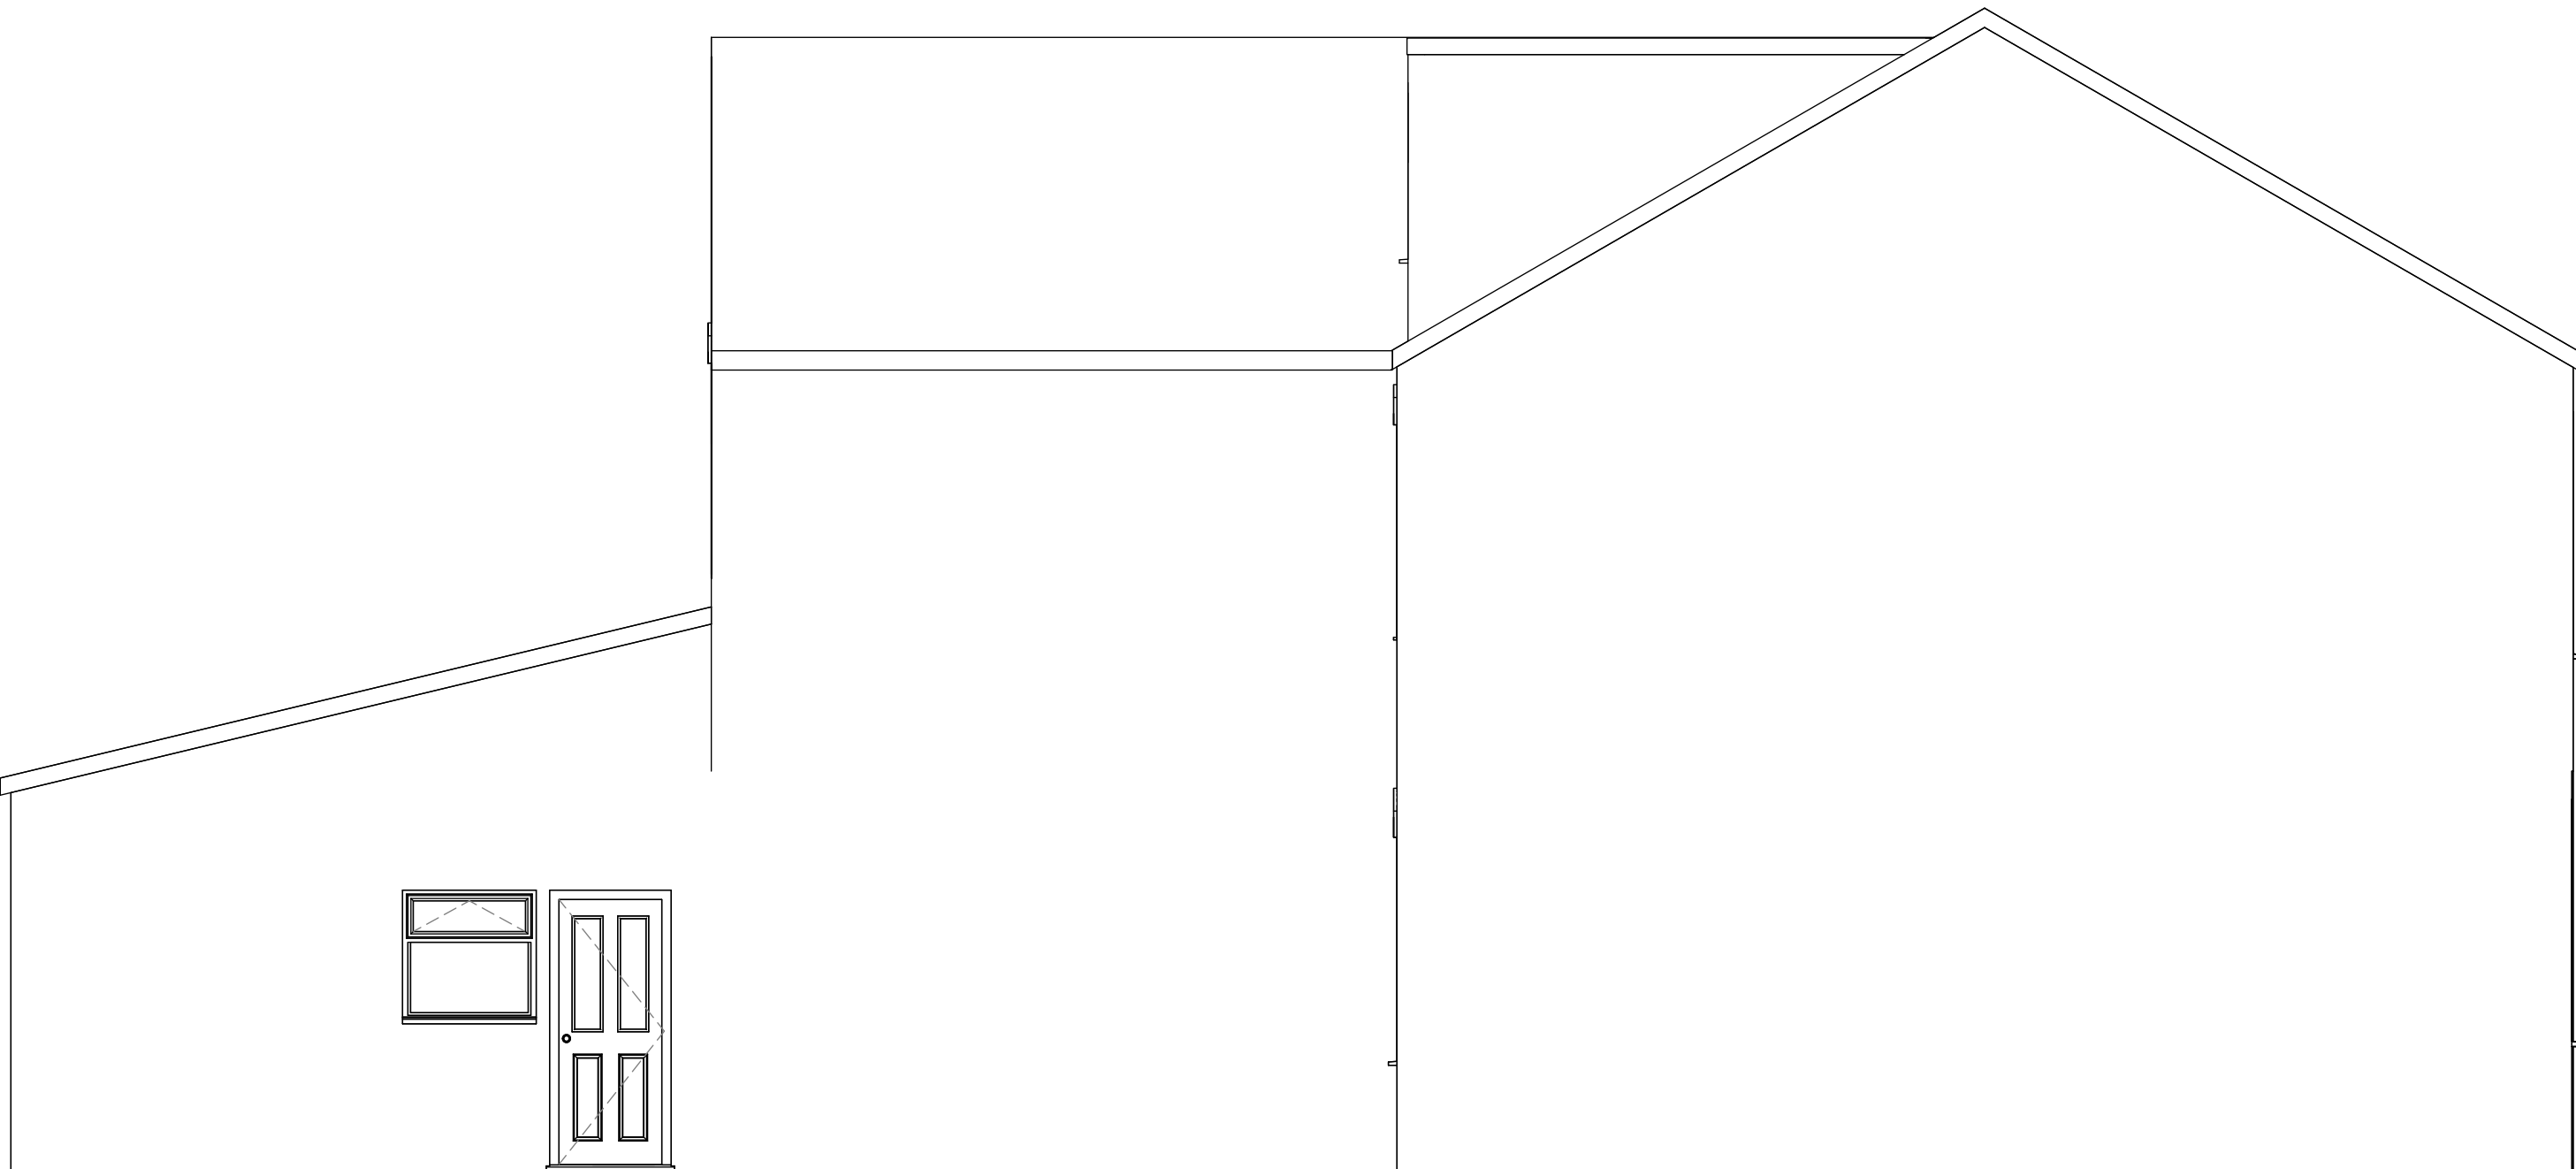

Front Elevation



Side Elevations

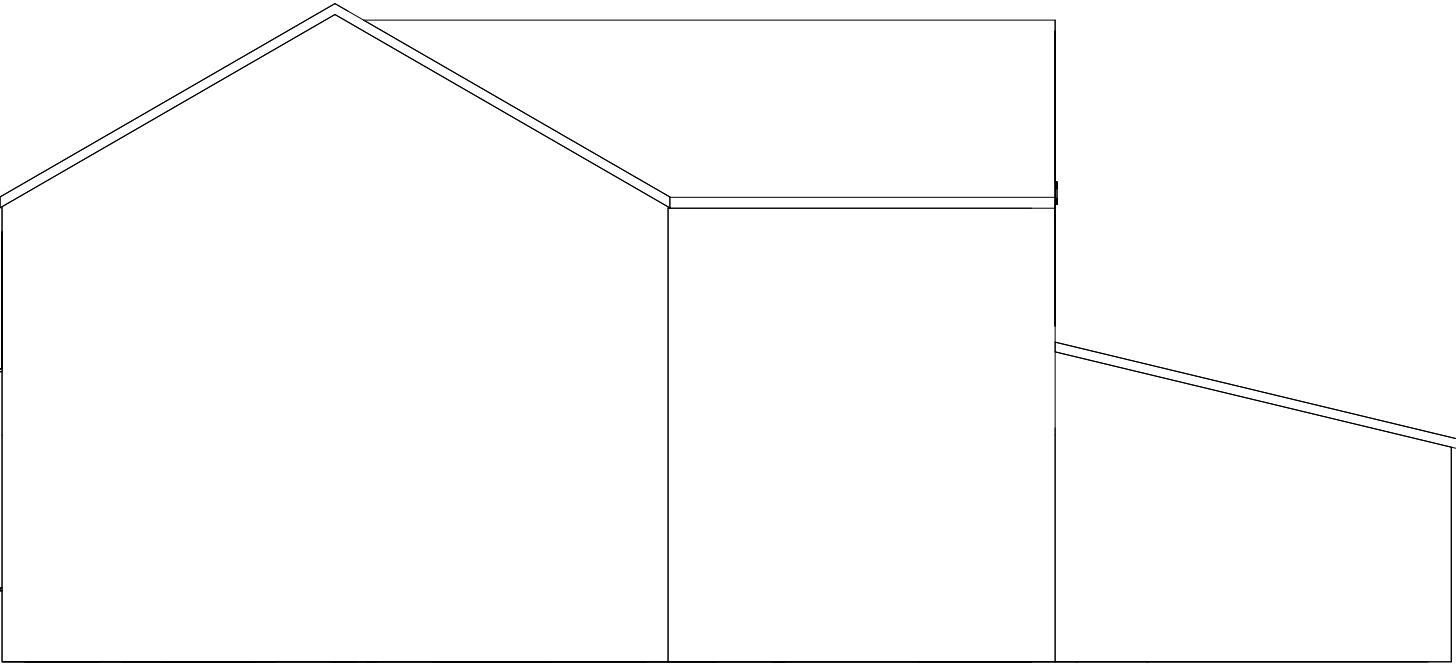

Location:
32 Mabfield Road
Manchester
M14 6LW

Title:
Proposed Elevations

Scale: 1: 50/100 @ A2	Draw No.: 32MFR-003	Vol.: A
--------------------------	------------------------	------------



info@rbatownplanning.co.uk tel: 0113 213 6650

This drawing is copyright and shall not be reproduced without permission of RBA Town Planning Ltd.
Do not scale from this drawing, use figured dimensions.
It is the contractors responsibility to check all dimensions on site.
This drawing is to be read in conjunction with other Structural Engineering Drawings.
It is the contractors responsibility to ensure compliance with Building Regulations.