




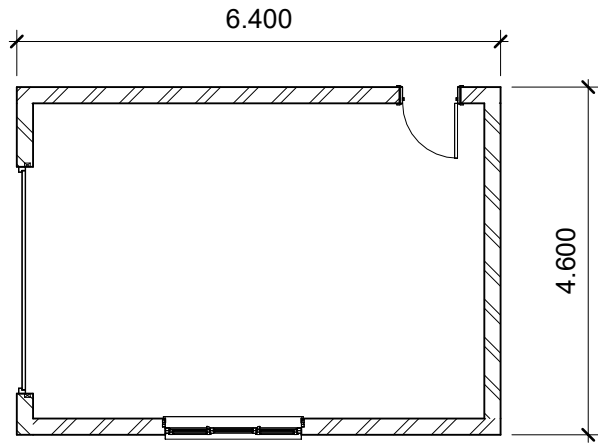


Proposed Floor Plan
1 : 100

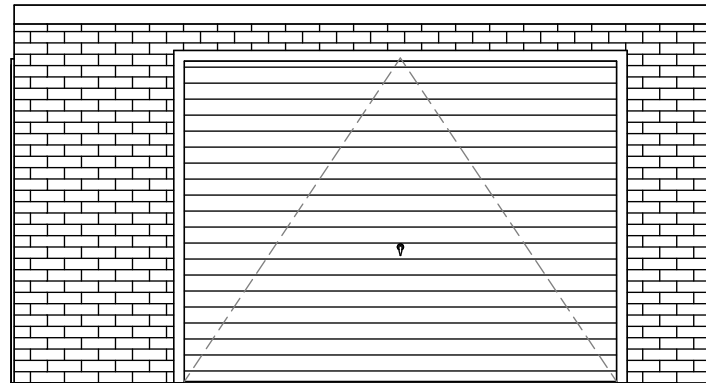


Proposed Front Elevation
1 : 50

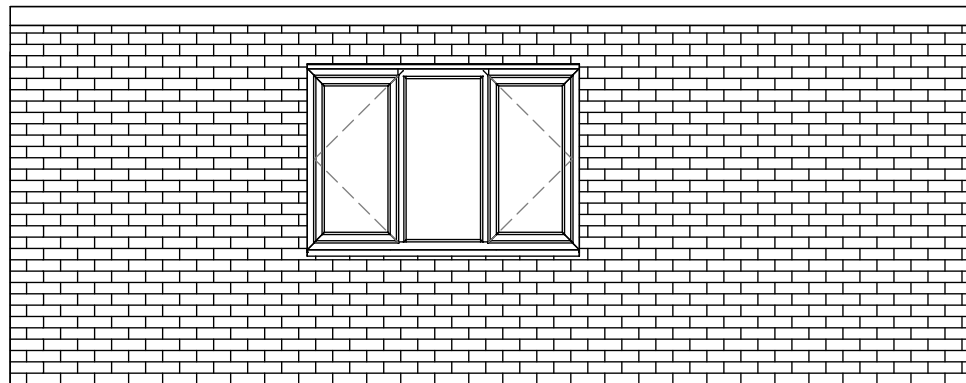


Proposed Side Elevation
1 : 50

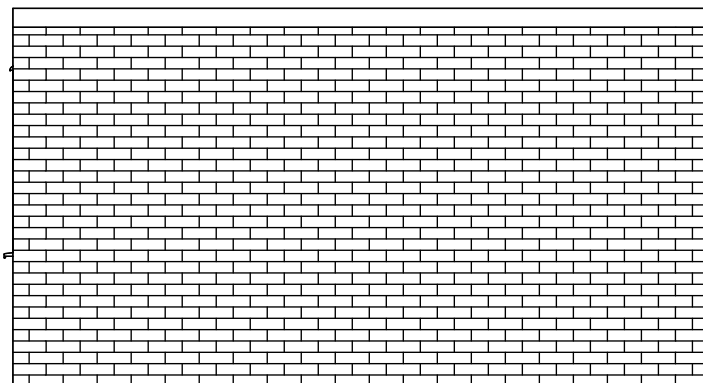

Proposed Rear Elevation
1 : 50

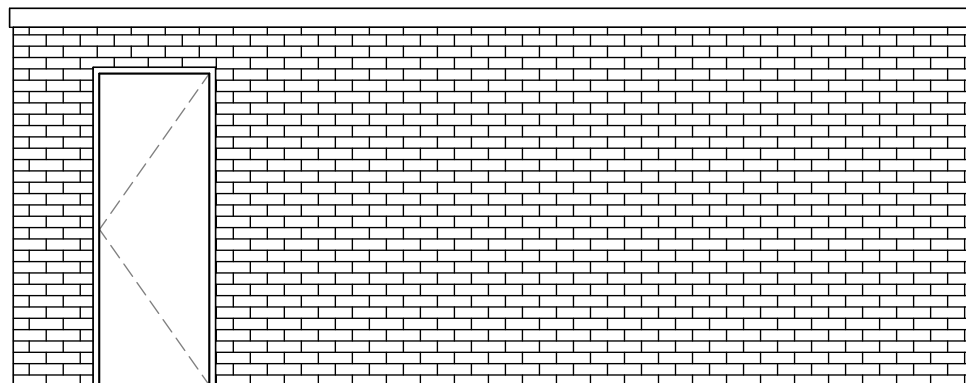

Proposed Side Elevation 2
1 : 50

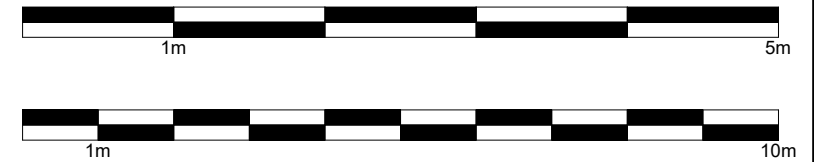

Location.

257 Hollyhedge Road
Manchester
M22 4QD

Title.

Proposed Floor Plan & Elevation

Scale 1: 50/100 @ A3	Dwg No. 257HHR-001	Vs. A
-------------------------	-----------------------	----------



info@rbatownplanning.co.uk tel: 0113 213 6650

This drawing is copyright and shall not be reproduced without permission of RBA Town Planning Ltd.
Do not scale from this drawing, use figured dimensions.
It is the contractors responsibility to check all dimensions on site.
This drawing is to be read in conjunction with other Structural Engineering Drawings.
It is the contractors responsibility to ensure compliance with Building Regulations.