



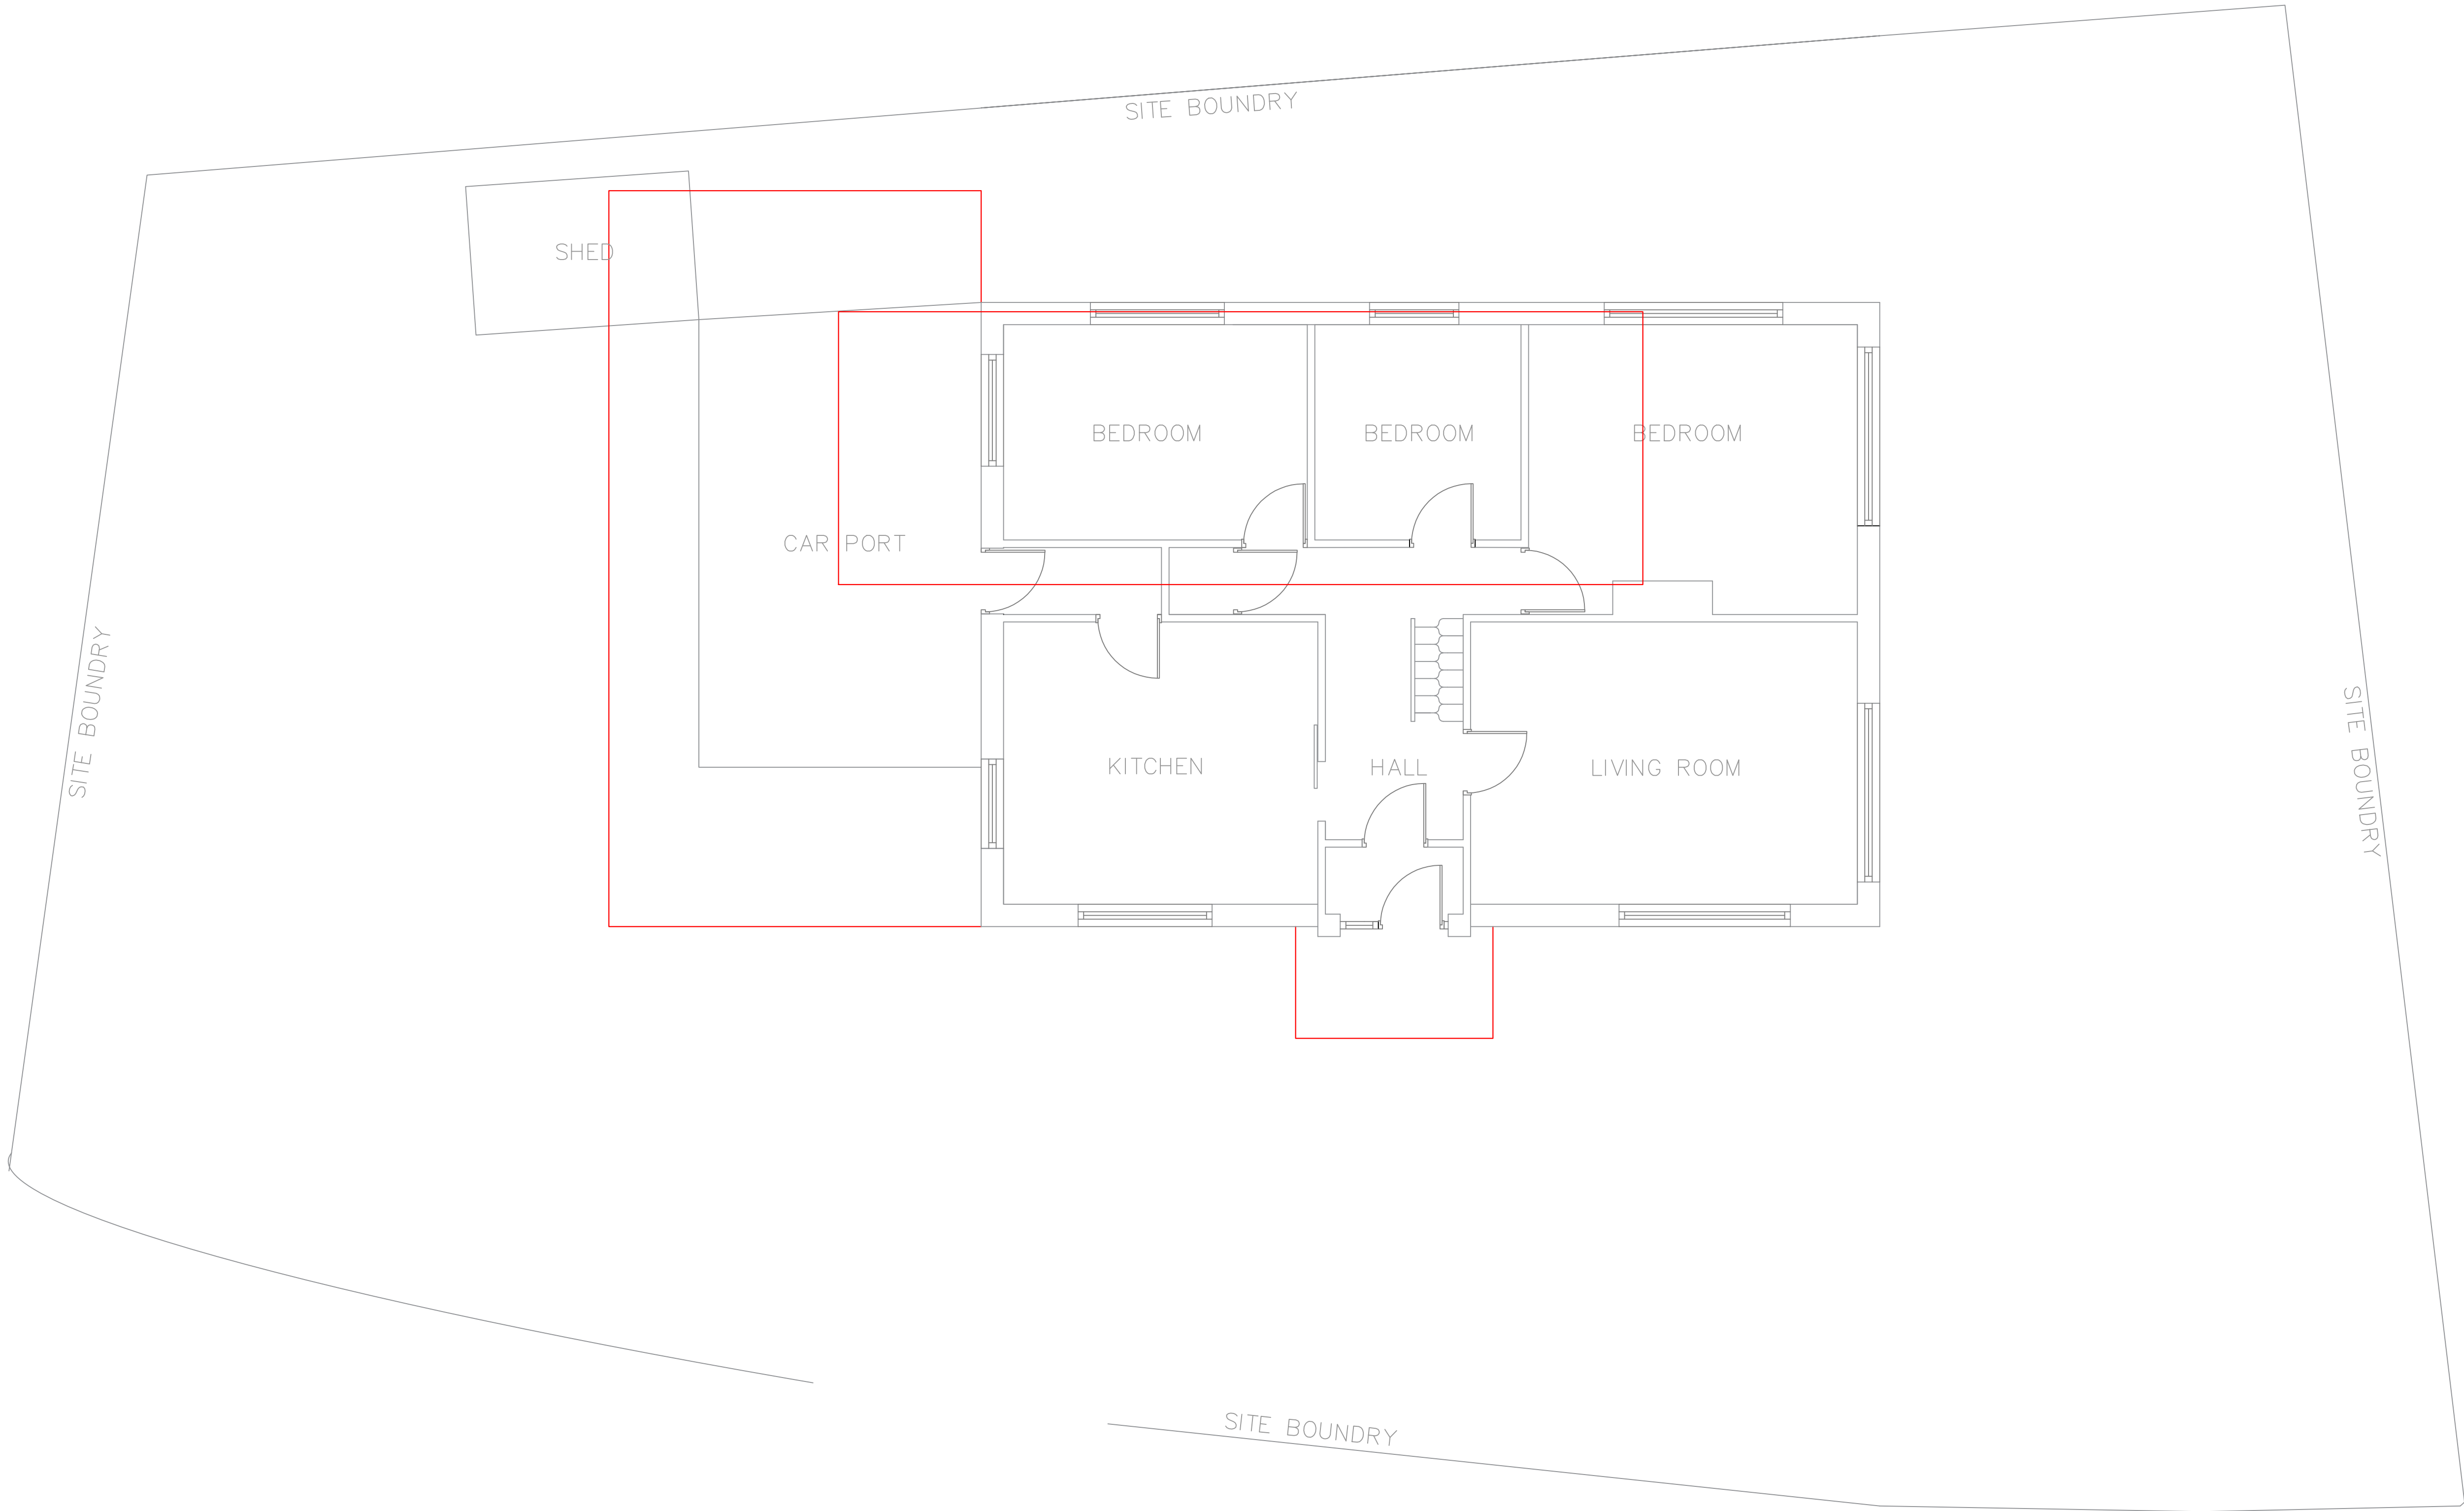

EXISTING GROUND FLOOR PLAN WITH EXTENT OF NEW EXTENSION

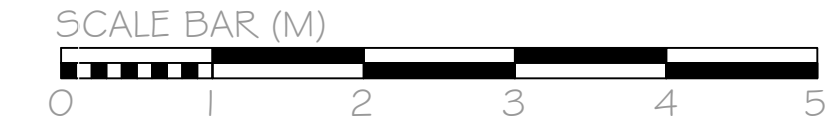

ALL DIMENSIONS ARE SUBJECT TO SITE MEASURE.

J & Sons Architectural Services

EXISTING SITE LAYOUT WITH EXTENT OF
PROPOSED EXTENSION.
2 BALMER DRIVE, MANCHESTER. M23 2YQ

Drawn FJ	Checked MJ	Approved	Date 05/24
Scale 1:500A1/1:1000A3	Drawing No.	2405/01/3	Revision