



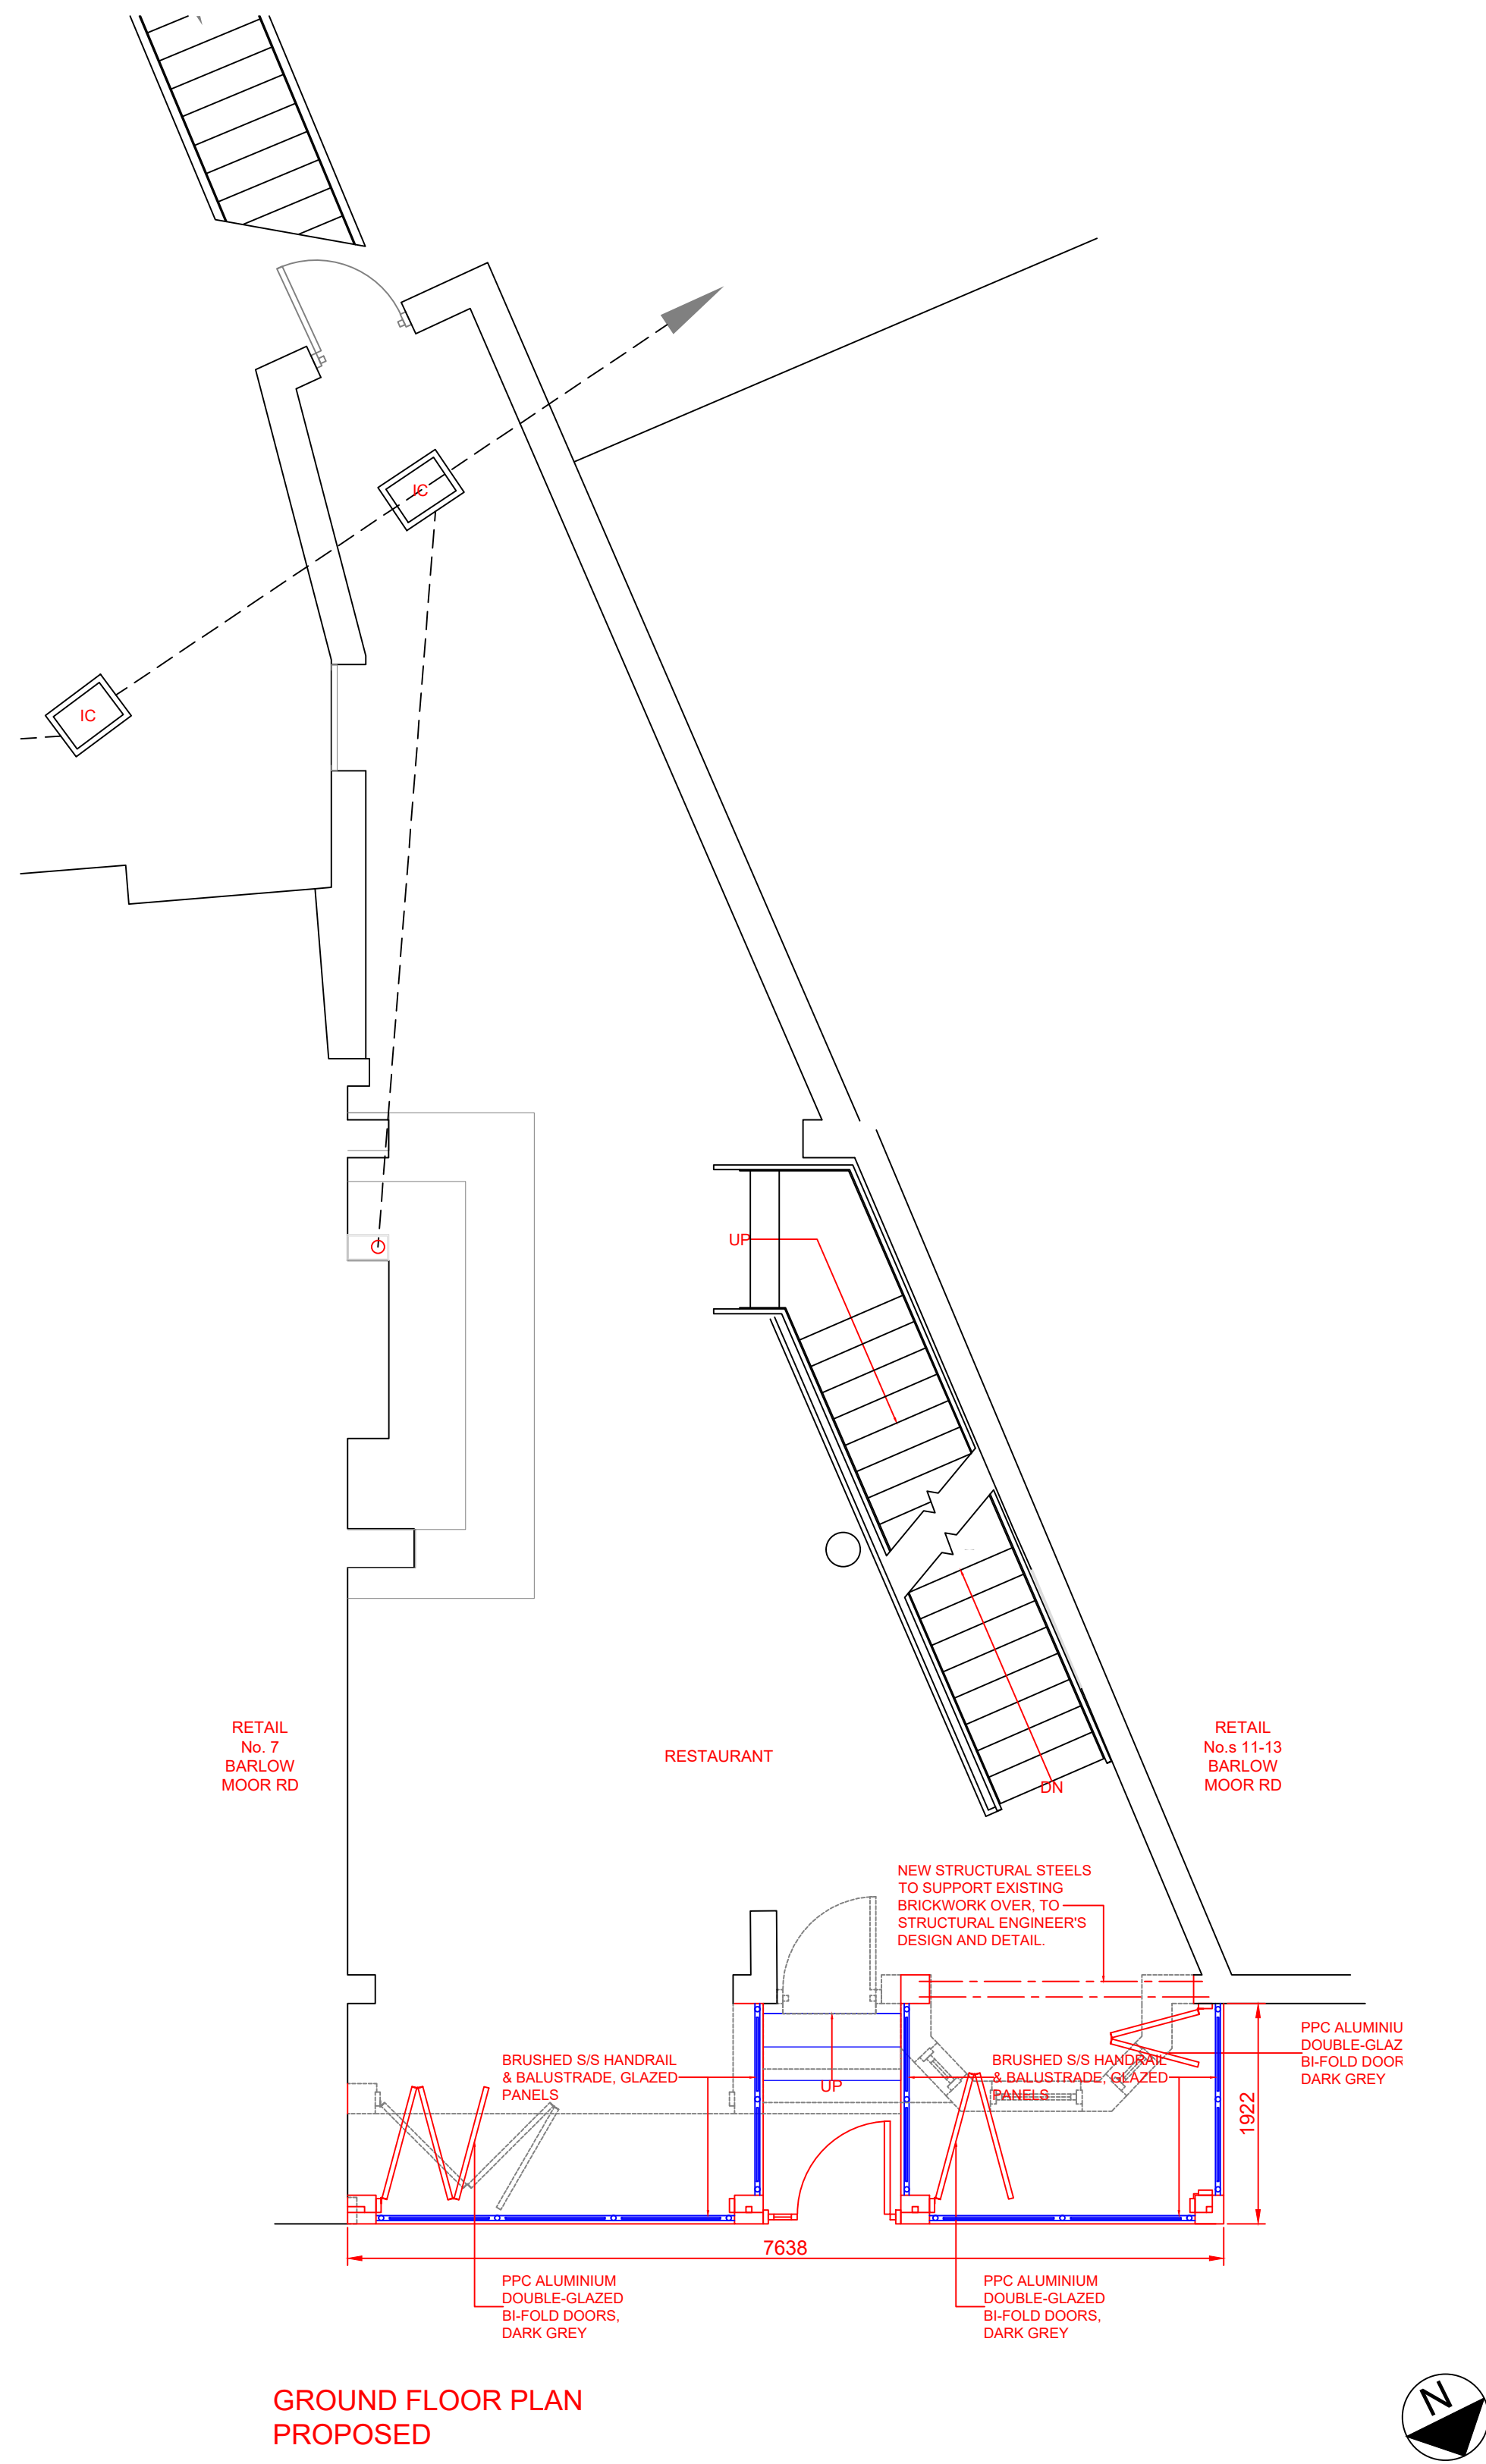

GROUND FLOOR PLAN
PROPOSED

 

Reference Drawings Legend Notes

NOTES:
This drawing is to be read in conjunction with all relevant Design Safety Risk Assessments.
DO NOT SCALE FROM DRAWING.
WRITTEN DIMENSIONS ONLY.
ALL DIMENSIONS TO BE CHECKED & VERIFIED ON SITE PRIOR TO CONSTRUCTION.

Revision	ISSUED FOR PLANNING.			
	Description	Drawn	Date	Checked
P01		JH	15/08/24	JH
				Approved
				JH

Project	Proposed single storey extension to front 9 Barlow Moor Road, Didsbury M20 6TN		
Client	Mr B Rashidi		
Title	Ground Floor Plan Proposed		

Scale	Drawn	Checked	Approved
1:50	JH		
Date	Jul 2024	Date	Date

Project number	Drawing number	Revision
240605	0004	P01